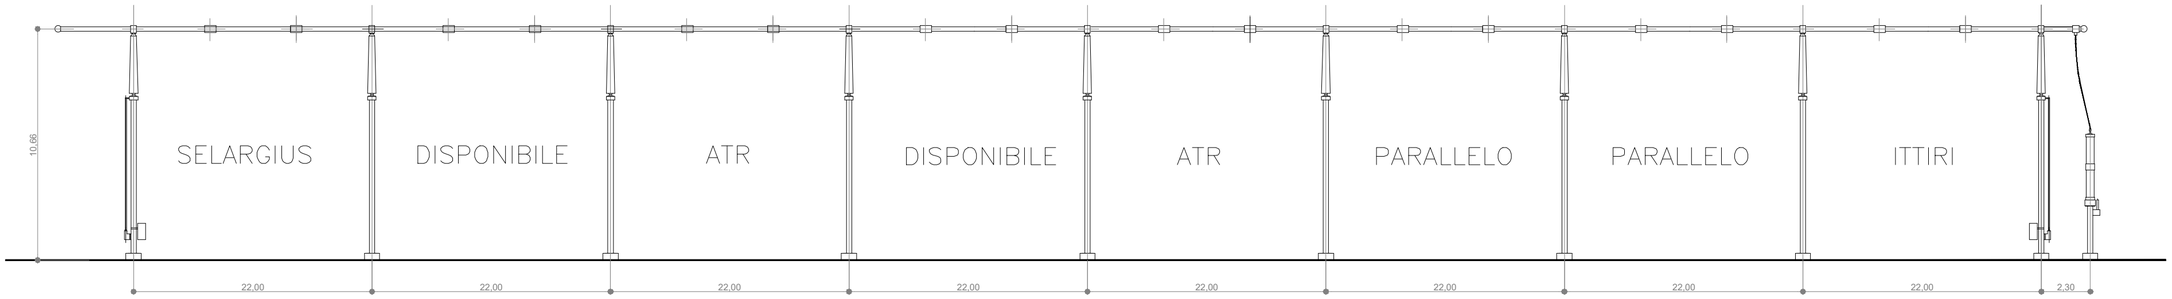

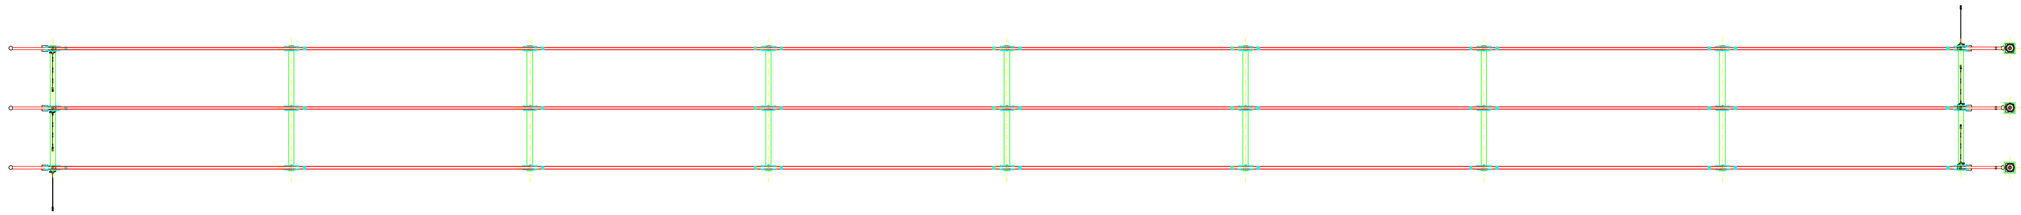

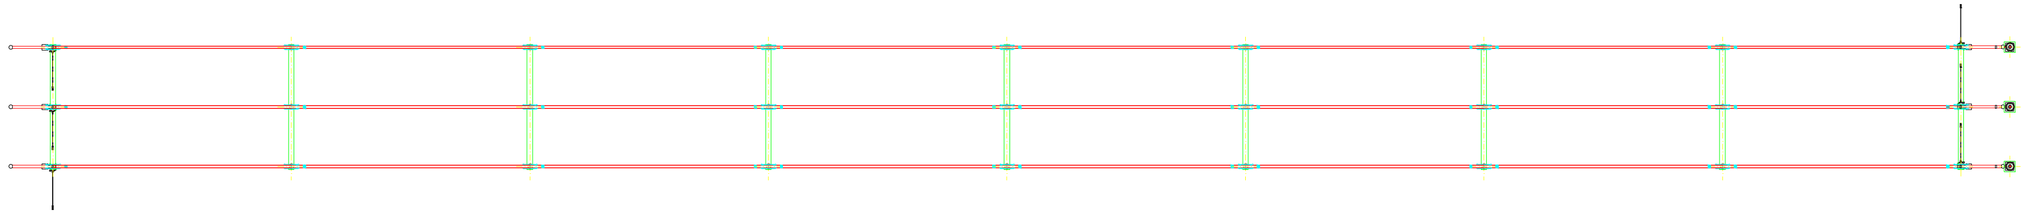

REV.	DATE	DESCRIPTION	PREPARED	CHECKED	APPROVED
01	Set.2022	Revisione dopo commenti TERNA	3E	3E	EGP
00	Ott. 2021	Emissione	3E	3E	EGP

CONTRACTOR'S LOGO

ENERGY ENVIRONMENT ENGINEERING

Engineering & Construction

GRE VALIDATION

VALIDATED BY	MARLETTA
VERIFIED BY	NAPOLI
COLLABORATORS	

PROJECT:

Piano Tecnico delle Opere - Progetto definitivo della SE TERNA 380/150 kV "Macomer 380" e dei Raccordi alla RTN

FILE NAME: **GRE.EEC.D.24.IT.W.15066.16.015.01**

CLASSIFICATION:	FORMAT:	SCALE:	PLOT SCALE:	SHEET:
	A1	1:200		1 di / of 1

UTILIZATION SCOPE:

TITLE:

SE "Macomer 380"
Sezione Sbarre 380kV

GRE CODE

GROUP	FUNCTION	TYPE	ISSUER	COUNTRY	TEC.	PLANT	SYSTEM	PROGRESSIVE	REVISION
GRE	EEC	D	24	IT	W	15066	16	015	01

This document is property of Enel Green Power SpA. It is strictly forbidden to reproduce this document, in whole or in part, and to provide to others any related information without the previous written consent by Enel Green Power SpA.