KEY MAP

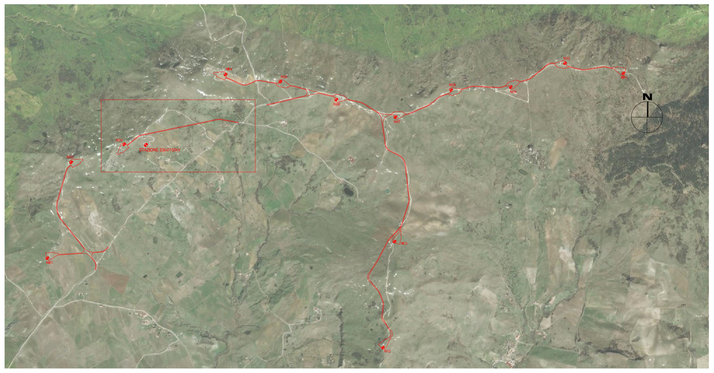

Tracciato - NI03
Sez. 1
Progr.: 0+000.00
Scala : 1:200
Q.Rif. : 1000.00

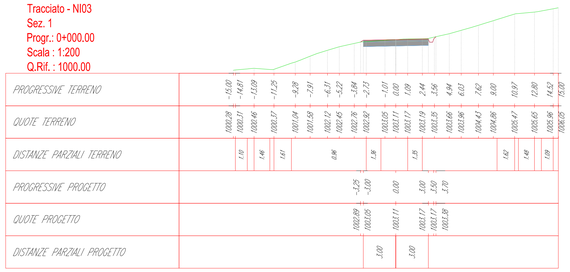

Tracciato - NI03
Sez. 4
Progr.: 0+300.00
Scala : 1:200
Q.Rif. : 1010.00

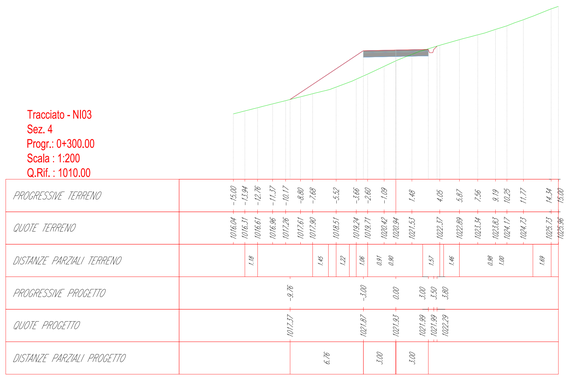

Tracciato - NI03
Sez. 7
Progr.: 0+600.00
Scala : 1:200
Q.Rif. : 1040.00

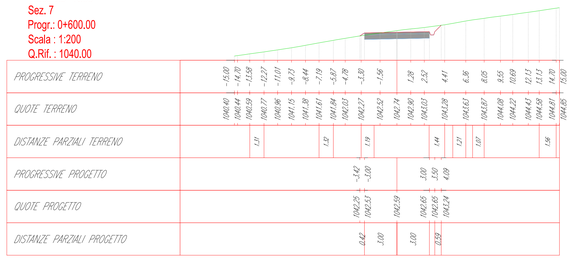

Tracciato - NI03
Sez. 2
Progr.: 0+100.00
Scala : 1:200
Q.Rif. : 1000.00

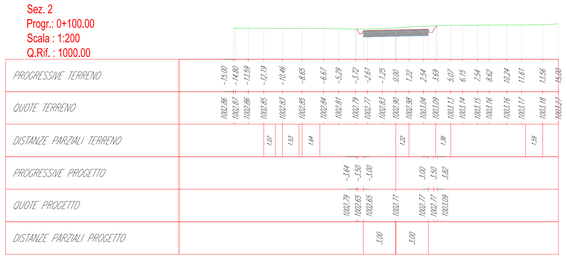

Tracciato - NI03
Sez. 5
Progr.: 0+400.00
Scala : 1:200
Q.Rif. : 1030.00

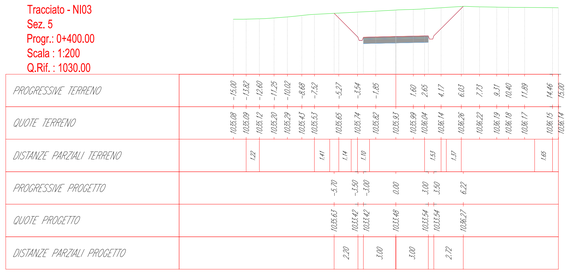

Tracciato - NI03
Sez. 8
Progr.: 0+700.00
Scala : 1:200
Q.Rif. : 1040.00

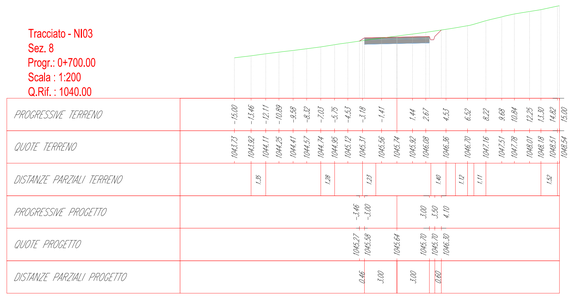

Tracciato - NI03
Sez. 3
Progr.: 0+200.00
Scala : 1:200
Q.Rif. : 1010.00

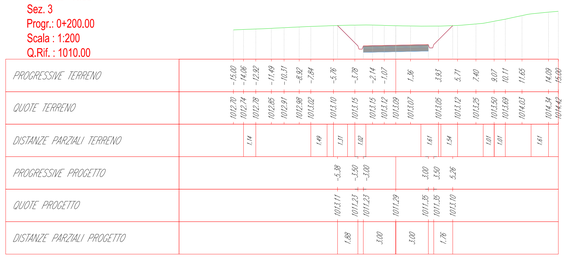

Tracciato - NI03
Sez. 6
Progr.: 0+500.00
Scala : 1:200
Q.Rif. : 1030.00

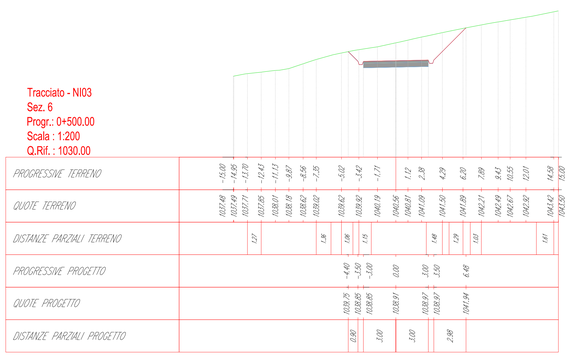

Tracciato - NI03
Sez. 9
Progr.: 0+800.00
Scala : 1:200
Q.Rif. : 1040.00

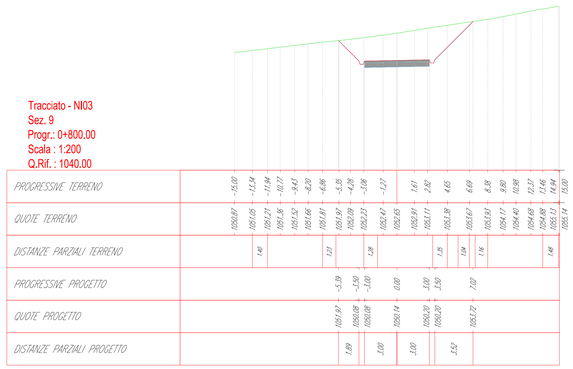

REV.	DATE	DESCRIPTION	PREPARED	CHECKED	APPROVED
02	2024.07.04	Integrazioni MASE	L.Capezzuto	G.Alfano	P.Polinelli
01	2020.09.04	Integrati commenti	M.Terzi	N.Novelli	L.Lavazza
00	2020.07.03	Prima Emissione	M.Terzi	N.Novelli	L.Lavazza

CONTRACTOR'S LOGO: Stantec

PROJECT: INTEGRALE RICOSTRUZIONE DELL'IMPIANTO EOLICO DI NICOSIA

FILE NAME: GRE.EEC.D.73.IT.W.12420.15.001.02 - Layout Strade

CLASSIFICATION: PUBLIC | FORMAT: A0 | SCALE: 1:200 | PLOT SCALE: 1:1 | SHEET: 11 di / of 39

UTILIZATION SCOPE: BASIC DESIGN

TITLE: LAYOUT STRADE
NI03 - PISTA DI ACCESSO E PIAZZOLA
Sezioni

Green Power
Engineering & Construction
EGP VALIDATION

VALIDATED BY	L. Iaciofano
VERIFIED BY	M. Sabatino
COLLABORATORS	

EGP CODE

GROUP	FUNCTION	TYPE	ISSUER	COUNTRY	TEC	PLANT	SYSTEM	PROGRESSIVE	REVISION
GRE	EEC	D	7 3	I T	W	1 2 4 2 0	1 5 0 0	1 0 2	

This document is property of Enel Green Power SpA. It is strictly forbidden to reproduce this document, in whole or in part, and to provide to others any related information without the previous written consent by Enel Green Power SpA.