KEY MAP

Tracciato - NI04-NI05
Sez. 5
Progr.: 0+400.00
Scala : 1:200
Q.Rif. : 1060.00

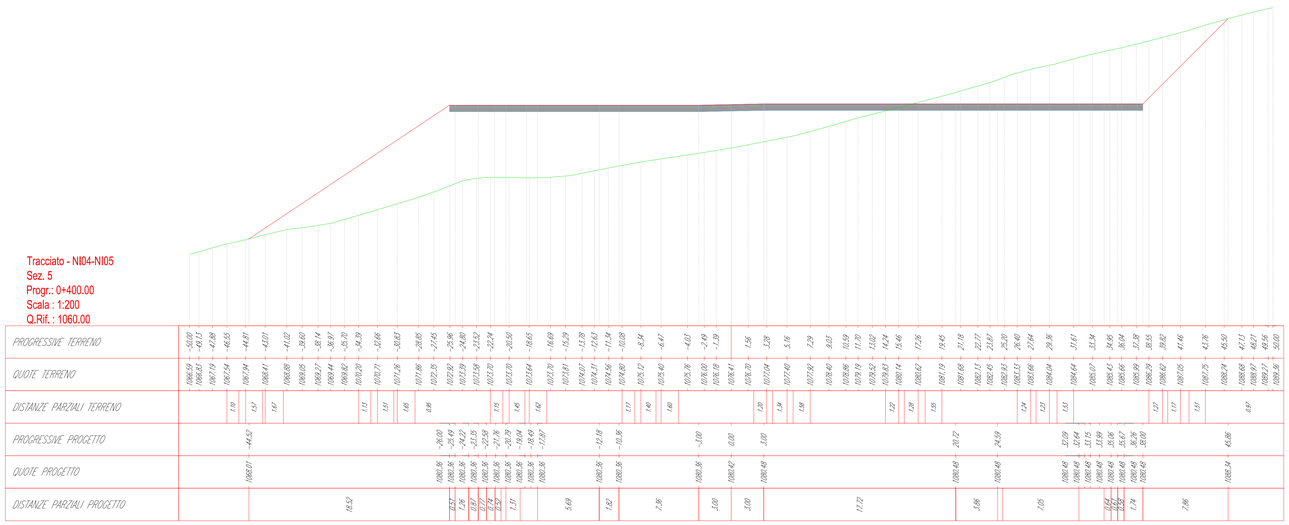

Tracciato - NI04-NI05
Sez. 7
Progr.: 0+600.00
Scala : 1:200
Q.Rif. : 1060.00

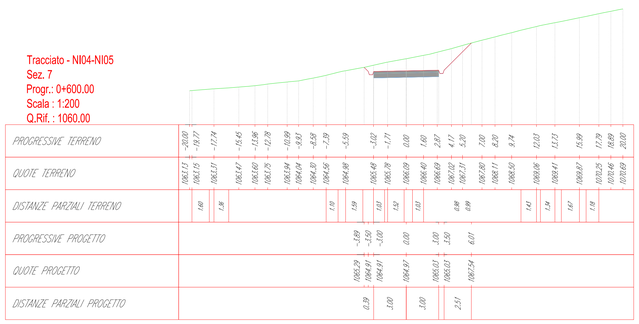

Tracciato - NI04-NI05
Sez. 9
Progr.: 0+800.00
Scala : 1:200
Q.Rif. : 1070.00

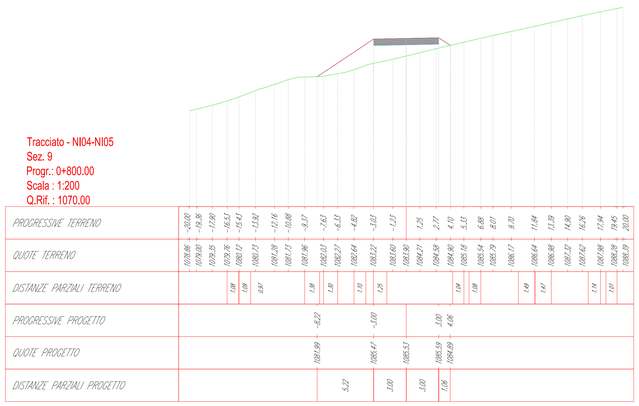

Tracciato - NI04-NI05
Sez. 6
Progr.: 0+500.00
Scala : 1:200
Q.Rif. : 1060.00

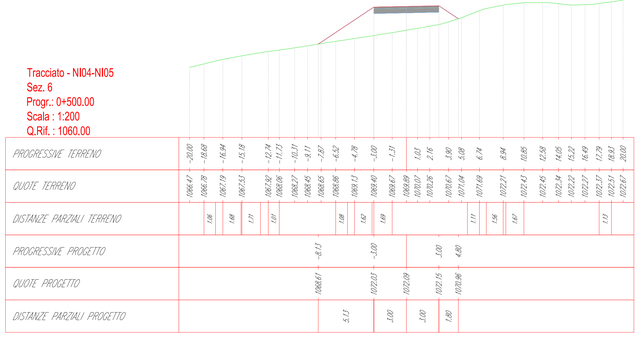

Tracciato - NI04-NI05
Sez. 8
Progr.: 0+700.00
Scala : 1:200
Q.Rif. : 1060.00

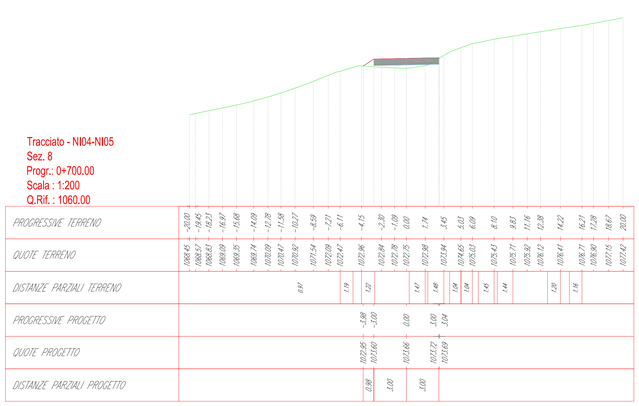

REV.	DATE	DESCRIPTION	PREPARED	CHECKED	APPROVED
02	2024.07.04	Integrazioni MASE	L.Capezzuto	G.Alfano	P.Polinelli
01	2020.09.04	Integrati commenti	M.Terzi	N.Novati	L.Lavazza
00	2020.07.03	Prima Emissione	M.Terzi	N.Novati	L.Lavazza

CONTRACTOR'S LOGO: Stantec

PROJECT: INTEGRALE RICOSTRUZIONE DELL'IMPIANTO EOLICO DI NICOSIA

FILE NAME: GRE.EEC.D.73.IT.W.12420.15.001.02 - Layout Strade

CLASSIFICATION: PUBLIC | FORMAT: A0 | SCALE: 1:200 | PLOT SCALE: 1:1 | SHEET: 16 di/of 39

UTILIZATION SCOPE: BASIC DESIGN

TITLE: LAYOUT STRADE
NI04, NI05 - PISTA DI ACCESSO E PIAZZOLA
Sezioni

Engineering & Construction
EGP VALIDATION
VALIDATED BY: L. Iaciofano
VERIFIED BY: M. Sabatino
COLLABORATORS:

EGP CODE

GROUP	FUNCTION	TYPE	ISSUER	COUNTRY	TEC	PLANT	SYSTEM	PROGRESSIVE	REVISION
GRE	EEC	D	7 3	I T	W	1 2 4 2 0	1 5 0	0 1 0	2

This document is property of Enel Green Power SpA, it is strictly forbidden to reproduce this document, in whole or in part, and to provide to others any related information without the previous written consent by Enel Green Power SpA.