## KEY MAP

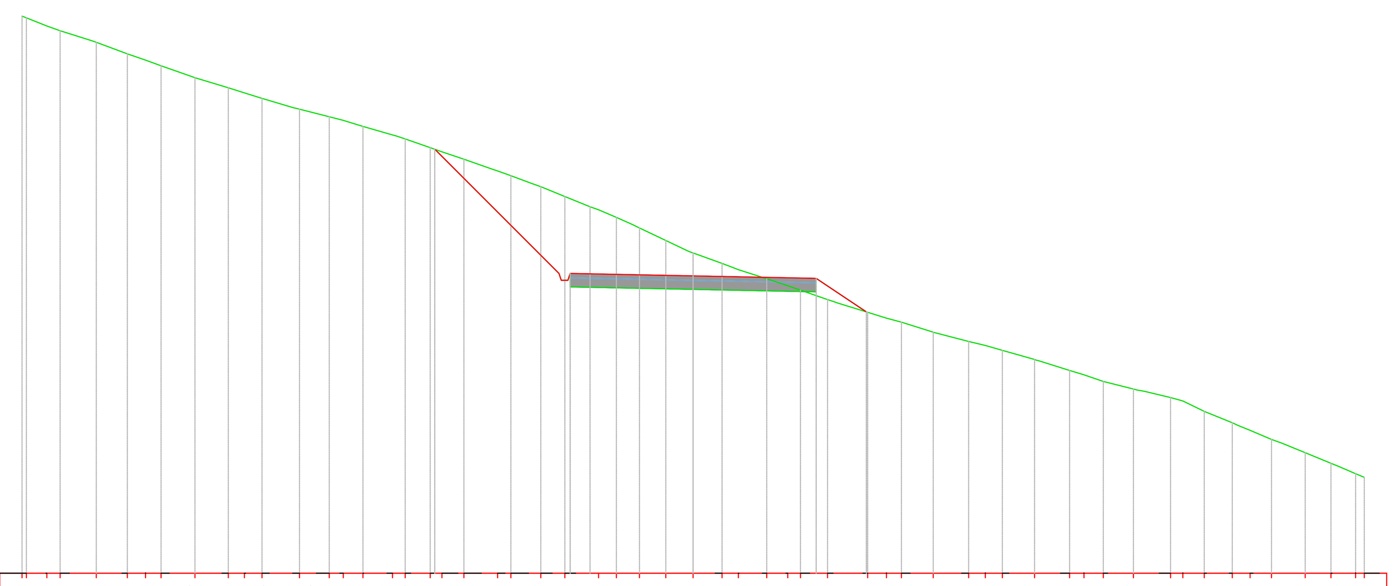

Tracciato NI12
Sez. 7
Progr.: 0+600.00
Scala : 1:200
Q.Rif. : 1060.00

| |
|---|
| PROGRESSIVE TERRENO | -30.00 | -29.81 | -28.89 | -28.30 | -26.68 | -25.29 | -24.48 | -23.79 | -22.27 | -20.78 | -20.06 | -19.27 | -17.59 | -16.27 | -15.64 | -14.76 | -13.44 | -12.87 | -11.75 | -11.23 | -10.25 | -8.74 | -8.15 | -6.81 | -5.74 | -4.23 | -3.43 | -2.40 | -1.22 | 0.00 | 1.29 | 2.02 | 3.29 | 4.23 | 4.79 | 6.01 | 7.80 | 8.64 | 9.31 | 10.73 | 12.32 | 13.06 | 13.82 | 15.27 | 16.83 | 17.47 | 18.33 | 19.68 | 21.34 | 21.89 | 22.85 | 24.10 | 24.90 | 25.86 | 27.36 | 28.51 | 29.62 | 30.00 |
| QUOTE TERRENO | 1084.90 | 1084.82 | 1084.45 | 1084.24 | 1083.73 | 1083.21 | 1082.93 | 1082.68 | 1082.14 | 1081.69 | 1081.46 | 1081.22 | 1080.73 | 1080.40 | 1080.24 | 1079.97 | 1079.59 | 1079.41 | 1079.02 | 1078.84 | 1078.50 | 1077.98 | 1077.77 | 1077.27 | 1076.83 | 1076.24 | 1075.90 | 1075.43 | 1074.87 | 1074.31 | 1073.84 | 1073.57 | 1073.16 | 1072.85 | 1072.65 | 1072.23 | 1071.66 | 1071.40 | 1071.22 | 1070.77 | 1070.36 | 1070.18 | 1069.96 | 1069.55 | 1069.06 | 1068.87 | 1068.57 | 1068.23 | 1067.85 | 1067.70 | 1067.23 | 1066.72 | 1066.39 | 1065.98 | 1065.39 | 1064.91 | 1064.45 | 1064.29 |
| DISTANZE PARZIALI TERRENO | 0.91 | 0.59 | 1.26 | 1.39 | 0.82 | 0.69 | 1.47 | 1.49 | 0.72 | 0.79 | 1.42 | 1.33 | 0.62 | 0.88 | 1.32 | 1.12 | 0.52 | 0.98 | 1.23 | 0.59 | 0.91 | 1.08 | 1.13 | 0.80 | 0.70 | 1.18 | 1.03 | 1.01 | 0.50 | 1.27 | 0.94 | 0.57 | 1.22 | 1.37 | 0.84 | 0.67 | 1.42 | 1.47 | 0.74 | 0.76 | 1.44 | 1.38 | 0.64 | 0.86 | 1.35 | 1.17 | 0.55 | 0.96 | 1.25 | 0.54 | 0.96 | 1.06 | 1.15 | 0.75 | | | | |
| PROGRESSIVE PROGETTO | -11.55 | -5.90 | -5.50 | 0.00 | 5.50 | 7.74 | |
| QUOTE PROGETTO | 1078.95 | 1073.09 | 1073.40 | 1073.29 | 1073.18 | 1071.68 | |
| DISTANZE PARZIALI PROGETTO | 5.55 | [illegible] | 5.50 | 5.50 | 2.24 | |

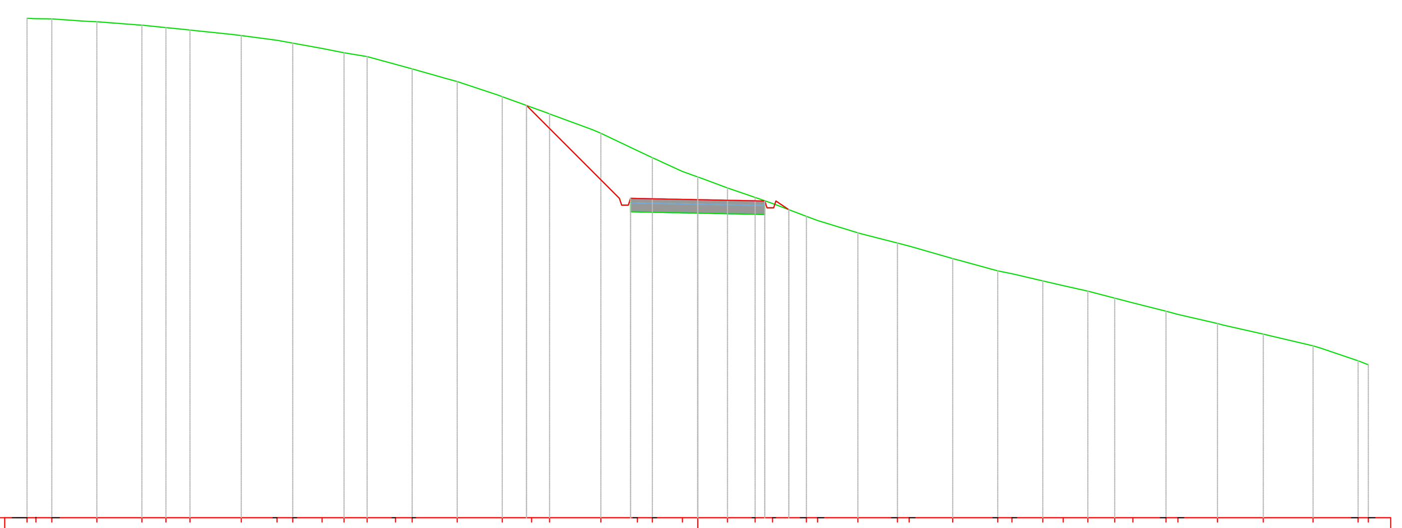

Tracciato NI12
Sez. 10
Progr.: 0+900.00
Scala : 1:200
Q.Rif. : 1050.00

| |
|---|
| PROGRESSIVE TERRENO | -30.00 | -29.61 | -28.89 | -26.87 | -24.86 | -23.79 | -22.71 | -20.41 | -18.81 | -18.12 | -16.80 | -15.82 | -14.78 | -13.52 | -12.77 | -10.75 | -8.74 | -7.43 | -6.62 | -4.33 | -2.69 | -2.03 | -0.68 | 1.34 | 2.57 | 3.35 | 4.87 | 5.37 | 7.16 | 8.94 | 9.46 | 11.41 | 13.43 | 14.06 | 15.44 | 16.36 | 17.46 | 18.65 | 19.47 | 20.95 | 21.49 | 23.25 | 25.30 | 27.53 | 29.55 | 30.00 | |
| QUOTE TERRENO | 1072.33 | 1072.32 | 1072.30 | 1072.18 | 1072.03 | 1071.92 | 1071.81 | 1071.56 | 1071.35 | 1071.22 | 1070.98 | 1070.79 | 1070.62 | 1070.28 | 1070.08 | 1069.50 | 1068.83 | 1068.35 | 1068.06 | 1067.19 | 1066.41 | 1066.10 | 1065.48 | 1065.24 | 1064.75 | 1064.32 | 1064.05 | 1063.47 | 1063.29 | 1062.74 | 1062.28 | 1062.15 | 1061.58 | 1061.04 | 1060.91 | 1060.59 | 1060.38 | 1060.13 | 1059.82 | 1059.61 | 1059.23 | 1059.09 | 1058.68 | 1058.21 | 1057.68 | 1057.02 | 1056.84 |
| DISTANZE PARZIALI TERRENO | 0.72 | 1.58 | 1.87 | 1.07 | 0.85 | 1.88 | 1.60 | 0.70 | 1.32 | 0.98 | 1.03 | 1.26 | 0.75 | 1.55 | 1.83 | 1.31 | 0.70 | 1.92 | 1.63 | 0.66 | 1.35 | 0.68 | 1.07 | 1.23 | 0.78 | 1.51 | 0.50 | 1.80 | 1.55 | 1.95 | 1.67 | 0.63 | 1.38 | 0.91 | 1.10 | 1.20 | 0.82 | 1.48 | 0.54 | 1.76 | 1.80 | 1.98 | 1.70 | | | | |
| PROGRESSIVE PROGETTO | -7.66 | -3.40 | -3.00 | 0.00 | 3.00 | 3.40 | 4.08 | |
| QUOTE PROGETTO | 1068.44 | 1063.98 | 1064.28 | 1064.22 | 1064.16 | 1063.86 | 1063.77 | |
| DISTANZE PARZIALI PROGETTO | 4.16 | [illegible] | 3.00 | 3.00 | [illegible] | |

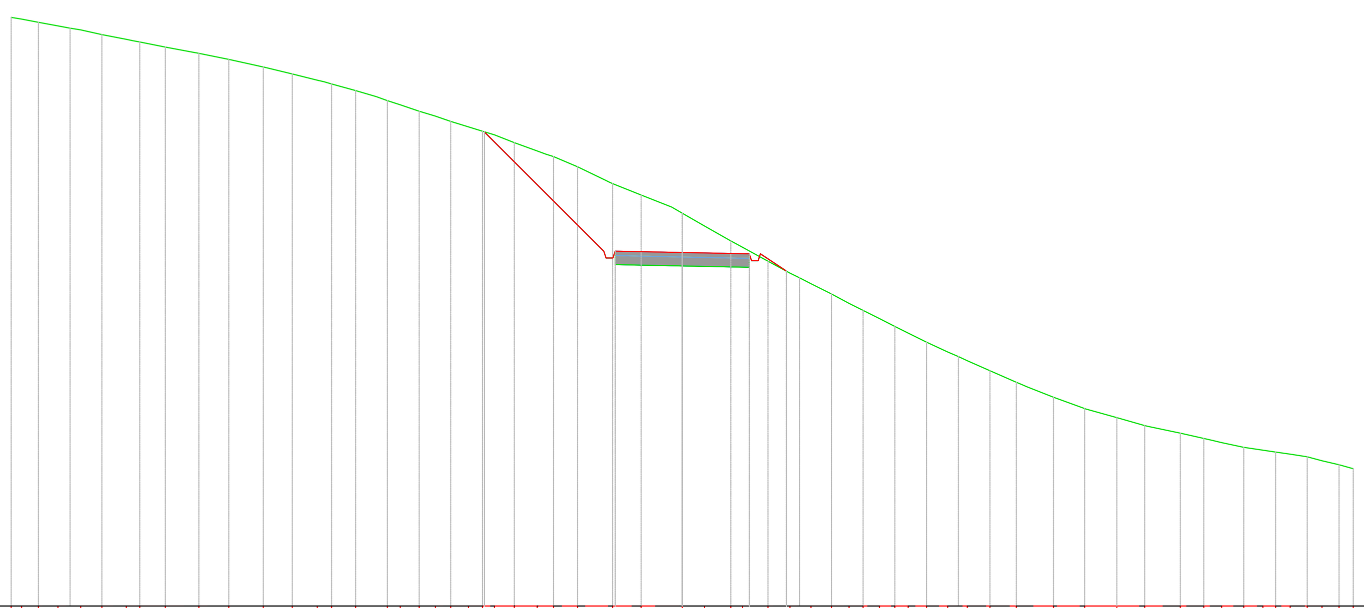

Tracciato NI12
Sez. 8
Progr.: 0+700.00
Scala : 1:200
Q.Rif. : 1060.00

| |
|---|
| PROGRESSIVE TERRENO | -30.00 | -29.53 | -28.78 | -27.91 | -26.89 | -25.94 | -24.85 | -24.25 | -23.11 | -21.60 | -20.27 | -18.73 | -17.43 | -16.32 | -15.67 | -14.60 | -13.18 | -12.61 | -11.76 | -11.03 | -10.34 | -9.55 | -8.93 | -8.39 | -7.51 | -6.49 | -5.75 | -4.67 | -3.11 | -1.84 | 1.00 | 2.18 | 2.69 | 3.84 | 4.82 | 5.75 | 6.67 | 7.46 | 8.09 | 8.81 | 9.51 | 10.11 | 10.93 | 11.88 | 12.75 | 13.76 | 14.94 | 16.60 | 18.00 | 19.43 | 20.67 | 22.27 | 23.32 | 24.12 | 25.11 | 25.96 | 26.52 | 27.18 | 27.94 | 28.60 | 29.36 | 30.00 | |
| QUOTE TERRENO | 1086.35 | 1086.27 | 1086.13 | 1085.97 | 1085.79 | 1085.58 | 1085.37 | 1085.25 | 1085.02 | 1084.74 | 1084.47 | 1084.13 | 1083.82 | 1083.54 | 1083.37 | 1083.07 | 1082.63 | 1082.43 | 1082.15 | 1081.93 | 1081.69 | 1081.45 | 1081.25 | 1081.09 | 1080.75 | 1080.37 | 1080.11 | 1079.66 | 1078.90 | 1078.40 | 1077.59 | 1077.01 | 1076.34 | 1076.06 | 1075.44 | 1074.91 | 1074.43 | 1073.97 | 1073.55 | 1073.24 | 1072.87 | 1072.52 | 1072.22 | 1071.81 | 1071.37 | 1070.98 | 1070.53 | 1070.02 | 1069.34 | 1068.84 | 1068.43 | 1068.08 | 1067.74 | 1067.50 | 1067.32 | 1067.11 | 1066.98 | 1066.89 | 1066.80 | 1066.69 | 1066.50 | 1066.33 | 1066.15 |
| DISTANZE PARZIALI TERRENO | 0.75 | 0.87 | 0.35 | 0.94 | 1.09 | 1.14 | 1.32 | 1.33 | 1.31 | 1.29 | 1.12 | 1.07 | 0.92 | 0.30 | 0.57 | 0.84 | 0.73 | 0.69 | 0.80 | 0.62 | 0.54 | 0.88 | 1.02 | 1.08 | 1.25 | 1.27 | 1.37 | 1.00 | 1.18 | 1.14 | 0.99 | 0.50 | 0.92 | 0.79 | 0.63 | 0.73 | 0.69 | 0.60 | 0.82 | 0.95 | 0.47 | 1.01 | 1.17 | 1.21 | 1.40 | 1.40 | 1.24 | 1.21 | 1.05 | 0.99 | 0.85 | 0.56 | 0.65 | 0.76 | 0.66 | 0.76 | 0.64 | | | | | | |
| PROGRESSIVE PROGETTO | -8.84 | -3.40 | -3.00 | 3.00 | 3.40 | 4.66 | |
| QUOTE PROGETTO | 1081.22 | 1075.58 | 1075.89 | 1075.83 | 1075.77 | 1075.46 | 1074.99 | |
| DISTANZE PARZIALI PROGETTO | 5.34 | [illegible] | 3.00 | 3.00 | [illegible] | 1.16 | |

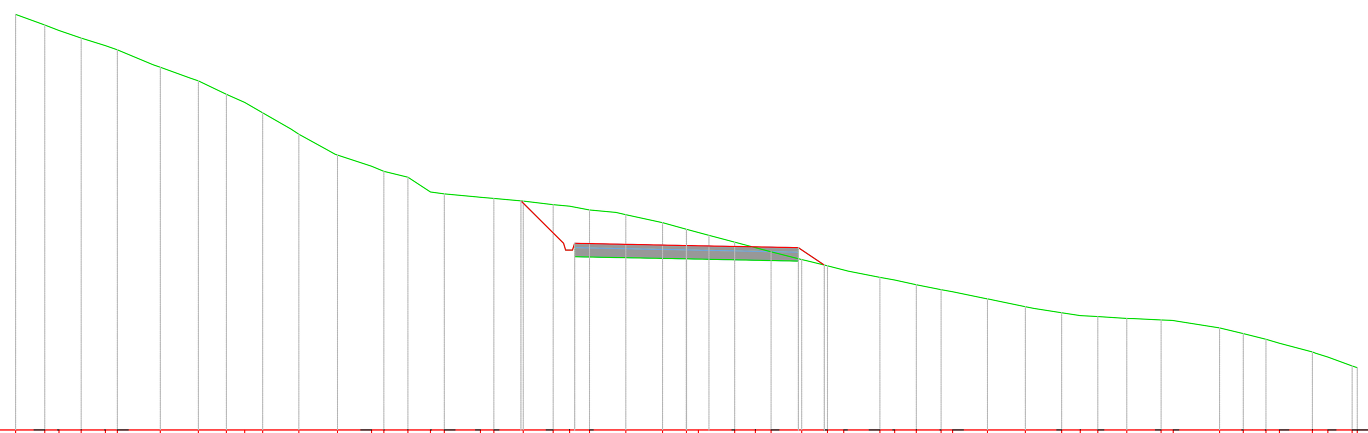

Tracciato NI12
Sez. 11
Progr.: 1+000.00
Scala : 1:200
Q.Rif. : 1050.00

| |
|---|
| PROGRESSIVE TERRENO | -30.00 | -28.70 | -28.06 | -27.07 | -25.98 | -25.45 | -23.53 | -21.83 | -20.58 | -19.76 | -18.95 | -17.33 | -15.60 | -14.08 | -13.53 | -12.46 | -11.45 | -10.83 | -9.21 | -8.61 | -7.30 | -5.96 | -5.22 | -4.34 | -2.71 | -1.07 | 0.54 | 2.16 | 3.08 | 3.78 | 5.16 | 6.31 | 7.03 | 8.66 | 9.31 | 10.28 | 11.39 | 11.90 | 13.46 | 15.15 | 16.78 | 17.61 | 18.40 | 19.69 | 21.23 | 21.77 | 23.84 | 24.90 | 25.92 | 26.52 | 27.99 | 28.68 | 29.77 | 30.00 |
| QUOTE TERRENO | 1068.58 | 1068.11 | 1067.86 | 1067.53 | 1067.19 | 1067.00 | 1066.22 | 1065.61 | 1065.01 | 1064.64 | 1064.19 | 1063.23 | 1062.30 | 1061.79 | 1061.57 | 1061.30 | 1060.64 | 1060.55 | 1060.41 | 1060.36 | 1060.24 | 1060.08 | 1060.01 | 1059.84 | 1059.63 | 1059.27 | 1058.98 | 1058.83 | 1058.40 | 1058.16 | 1057.97 | 1057.62 | 1057.34 | 1057.16 | 1056.83 | 1056.71 | 1056.50 | 1056.28 | 1056.19 | 1055.86 | 1055.51 | 1055.24 | 1055.11 | 1055.07 | 1054.99 | 1054.92 | 1054.89 | 1054.57 | 1054.31 | 1054.06 | 1053.88 | 1053.49 | 1053.26 | 1052.86 | 1052.79 |
| DISTANZE PARZIALI TERRENO | 1.30 | 0.64 | 0.99 | 1.09 | 0.53 | 1.54 | 1.33 | 1.25 | 0.82 | 0.80 | 1.27 | 1.26 | 1.52 | 0.55 | 1.07 | 1.01 | 0.62 | 1.46 | 0.60 | 1.03 | 1.34 | 0.74 | 0.89 | 1.19 | 1.56 | 1.07 | 0.54 | 1.15 | 0.92 | 0.70 | 1.37 | 0.90 | 0.72 | 1.42 | 0.65 | 0.97 | 1.11 | 0.52 | 1.56 | 1.39 | 1.24 | 0.84 | 0.79 | 1.29 | 1.20 | 1.87 | 1.05 | 1.02 | 0.60 | 1.47 | 0.54 | 1.08 | | |
| PROGRESSIVE PROGETTO | -7.40 | -5.40 | -5.00 | 5.00 | 6.16 | |
| QUOTE PROGETTO | 1060.25 | 1058.05 | 1058.35 | 1058.25 | 1058.15 | 1057.38 | |
| DISTANZE PARZIALI PROGETTO | 1.90 | [illegible] | 5.00 | 5.00 | 1.16 | |

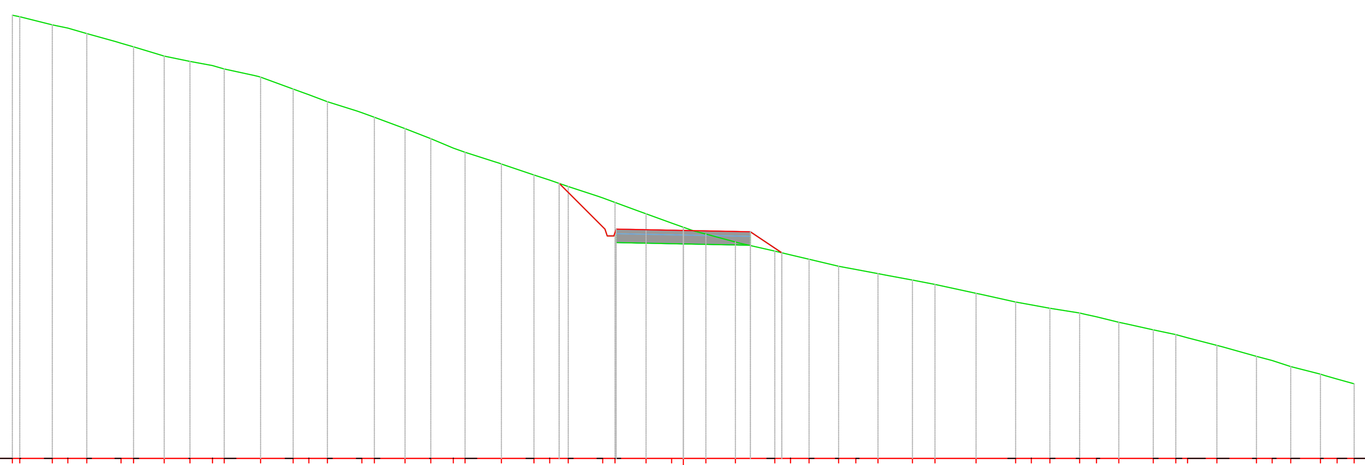

Tracciato NI12
Sez. 9
Progr.: 0+800.00
Scala : 1:200
Q.Rif. : 1060.00

| |
|---|
| PROGRESSIVE TERRENO | -30.00 | -29.67 | -28.22 | -27.52 | -26.68 | -25.14 | -24.58 | -23.21 | -22.06 | -21.06 | -20.52 | -18.90 | -17.45 | -16.75 | -15.91 | -14.37 | -13.82 | -12.44 | -11.29 | -10.28 | -9.76 | -8.13 | -6.68 | -5.98 | -5.14 | -3.60 | -3.05 | -1.67 | -0.52 | 1.01 | 2.33 | 4.09 | 4.80 | 5.63 | 6.95 | 7.71 | 8.71 | 10.24 | 11.26 | 13.10 | 14.86 | 15.57 | 16.40 | 17.72 | 18.48 | 19.48 | 21.01 | 22.03 | 22.55 | 23.86 | 25.63 | 26.34 | 27.17 | 28.49 | 29.24 | 30.00 | |
| QUOTE TERRENO | 1079.82 | 1079.75 | 1079.39 | 1079.25 | 1079.00 | 1078.57 | 1078.40 | 1077.99 | 1077.75 | 1077.56 | 1077.42 | 1077.05 | 1076.52 | 1076.26 | 1075.95 | 1075.46 | 1075.26 | 1074.75 | 1074.30 | 1073.88 | 1073.69 | 1073.17 | 1072.67 | 1072.45 | 1072.16 | 1071.65 | 1071.45 | 1070.94 | 1070.53 | 1070.34 | 1070.03 | 1069.68 | 1069.27 | 1069.10 | 1068.90 | 1068.59 | 1068.45 | 1068.26 | 1067.97 | 1067.78 | 1067.38 | 1067.00 | 1066.86 | 1066.72 | 1066.50 | 1066.33 | 1066.09 | 1065.75 | 1065.54 | 1065.39 | 1065.06 | 1064.56 | 1064.37 | 1064.11 | 1063.76 | 1063.55 | 1063.33 |
| DISTANZE PARZIALI TERRENO | 1.46 | 0.70 | 0.84 | 1.31 | 0.56 | 0.98 | 1.15 | 1.01 | 0.53 | 1.33 | 1.45 | 0.70 | 0.84 | 1.32 | 0.55 | 0.98 | 1.14 | 1.01 | 0.53 | 1.32 | 1.45 | 0.70 | 0.84 | 1.32 | 0.55 | 0.99 | 1.14 | 0.52 | 0.49 | 0.53 | 1.32 | 1.45 | 0.70 | 0.83 | 1.32 | 0.55 | 0.99 | 1.14 | 1.01 | 1.84 | 1.45 | 0.71 | 0.83 | 1.32 | 0.54 | 1.00 | 1.14 | 1.02 | 0.52 | 1.31 | 1.45 | 0.71 | 0.83 | 1.32 | 0.54 | 0.76 | |
| PROGRESSIVE PROGETTO | -5.55 | -3.40 | -3.00 | 3.00 | 4.40 | |
| QUOTE PROGETTO | 1072.30 | 1069.95 | 1070.25 | 1070.19 | 1070.13 | 1069.20 | |
| DISTANZE PARZIALI PROGETTO | 2.05 | [illegible] | 3.00 | 3.00 | 1.40 | |

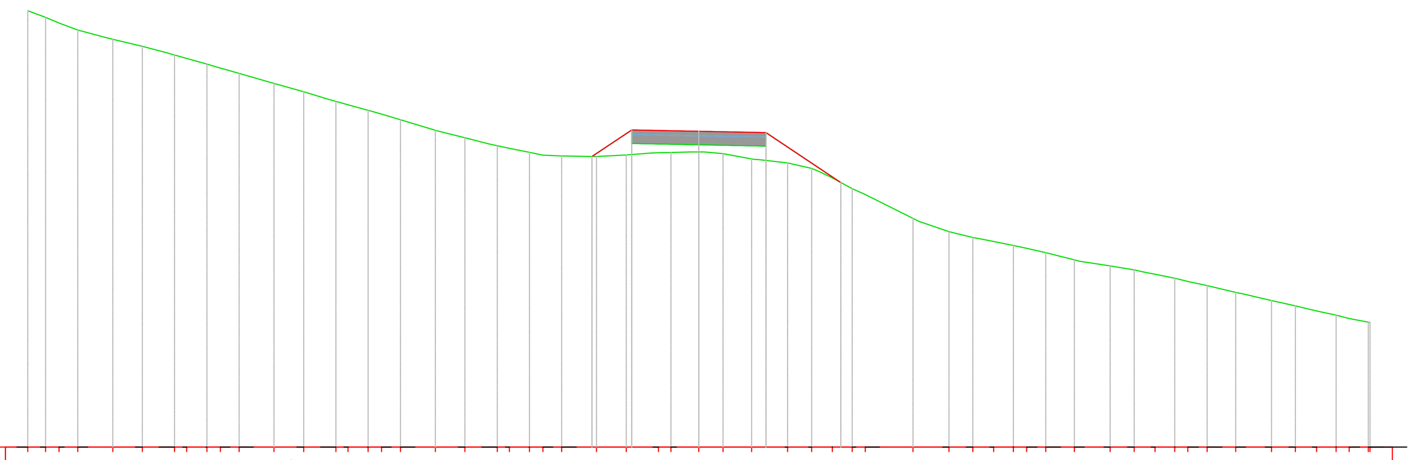

Tracciato NI12
Sez. 12
Progr.: 1+100.00
Scala : 1:200
Q.Rif. : 1040.00

| |
|---|
| PROGRESSIVE TERRENO | -30.00 | -29.21 | -28.60 | -27.76 | -26.20 | -24.88 | -23.44 | -22.90 | -21.99 | -21.39 | -20.55 | -18.99 | -17.67 | -16.23 | -15.68 | -14.78 | -14.18 | -13.34 | -11.78 | -10.46 | -9.01 | -8.47 | -7.57 | -6.98 | -6.13 | -4.57 | -3.24 | -1.80 | -1.25 | 0.00 | 1.08 | 2.36 | 3.97 | 5.04 | 5.96 | 6.85 | 7.44 | 9.57 | 11.18 | 12.25 | 13.18 | 14.06 | 14.65 | 15.51 | 16.79 | 18.39 | 19.46 | 20.40 | 21.28 | 21.86 | 22.72 | 24.00 | 25.60 | 26.67 | 27.61 | 28.49 | 29.07 | 29.93 | 30.00 |
| QUOTE TERRENO | 1059.52 | 1059.22 | 1058.96 | 1058.65 | 1058.24 | 1057.93 | 1057.54 | 1057.38 | 1057.13 | 1056.95 | 1056.71 | 1056.27 | 1055.89 | 1055.46 | 1055.31 | 1055.06 | 1054.89 | 1054.64 | 1054.17 | 1053.83 | 1053.48 | 1053.36 | 1053.18 | 1053.05 | 1053.02 | 1053.00 | 1053.07 | 1053.16 | 1053.18 | 1053.20 | 1053.13 | 1052.89 | 1052.71 | 1052.46 | 1052.04 | 1051.56 | 1051.29 | 1050.23 | 1049.64 | 1049.37 | 1049.19 | 1049.02 | 1048.89 | 1048.69 | 1048.37 | 1048.10 | 1047.93 | 1047.73 | 1047.55 | 1047.41 | 1047.22 | 1046.92 | 1046.56 | 1046.32 | 1046.09 | 1045.90 | 1045.75 | 1045.59 | 1045.58 |
| DISTANZE PARZIALI TERRENO | 0.79 | 0.60 | 0.84 | 1.26 | 1.32 | 1.08 | 0.54 | 0.90 | 0.60 | 0.84 | 1.26 | 1.32 | 1.08 | 0.54 | 0.90 | 0.60 | 0.84 | 1.27 | 1.32 | 1.08 | 0.55 | 0.90 | 0.60 | 0.85 | 1.27 | 1.33 | 1.08 | 0.55 | 0.89 | 0.85 | 1.27 | 1.33 | 1.07 | 0.56 | 0.89 | 0.59 | 2.13 | 1.33 | 1.07 | 0.56 | 0.88 | 0.59 | 0.85 | 1.28 | 1.34 | 1.07 | 0.56 | 0.88 | 0.59 | 0.86 | 1.29 | 1.34 | 1.06 | 0.57 | 0.87 | 0.58 | 0.86 | | |
| PROGRESSIVE PROGETTO | -4.78 | -3.00 | 0.00 | 3.00 | 6.35 | |
| QUOTE PROGETTO | 1053.00 | 1054.18 | 1054.12 | 1054.06 | 1051.83 | |
| DISTANZE PARZIALI PROGETTO | 1.78 | 3.00 | 3.00 | 3.35 | |

| REV. | DATE | DESCRIPTION | PREPARED | CHECKED | APPROVED |
|---|---|---|---|---|---|
| 02 | 2024.07.04 | Integrazioni MASE | L.Capezzuto | G.Alfano | P.Polinelli |
| 01 | 2020.09.04 | Integrati commenti | M.Terzi | N.Novati | L.Lavazza |
| 00 | 2020.07.03 | Prima emissione | M.Terzi | N.Novati | L.Lavazza |

CONTRACTOR'S LOGO: Stantec

enel Green Power
Engineering & Construction

**EGP VALIDATION**
VALIDATED BY: L. Iaciofano
VERIFIED BY: M. Sabatino
COLLABORATORS:

PROJECT: **INTEGRALE RICOSTRUZIONE DELL'IMPIANTO EOLICO DI NICOSIA**

FILE NAME: GRE.EEC.D.73.IT.W.12420.15.001.02 - Layout Strade

CLASSIFICATION: PUBLIC | FORMAT: A0 | SCALE: 1:200 | PLOT SCALE: 1:1 | SHEET: 38 di / of 39

UTILIZATION SCOPE: BASIC DESIGN

TITLE: **LAYOUT STRADE**
**NI12 - PISTA DI ACCESSO E PIAZZOLA**
**Sezioni**

EGP CODE

| GROUP | FUNCTION | TYPE | ISSUER | COUNTRY | TEC. | PLANT | SYSTEM | PROGRESSIVE | REVISION |
|---|---|---|---|---|---|---|---|---|---|
| GRE | EEC | D | 73 | IT | W | 12420 | 15 | 001 | 02 |

This document is property of Enel Green Power SpA. It is strictly forbidden to reproduce this document, in whole or in part, and to provide to others any related information without the previous written consent by Enel Green Power SpA.