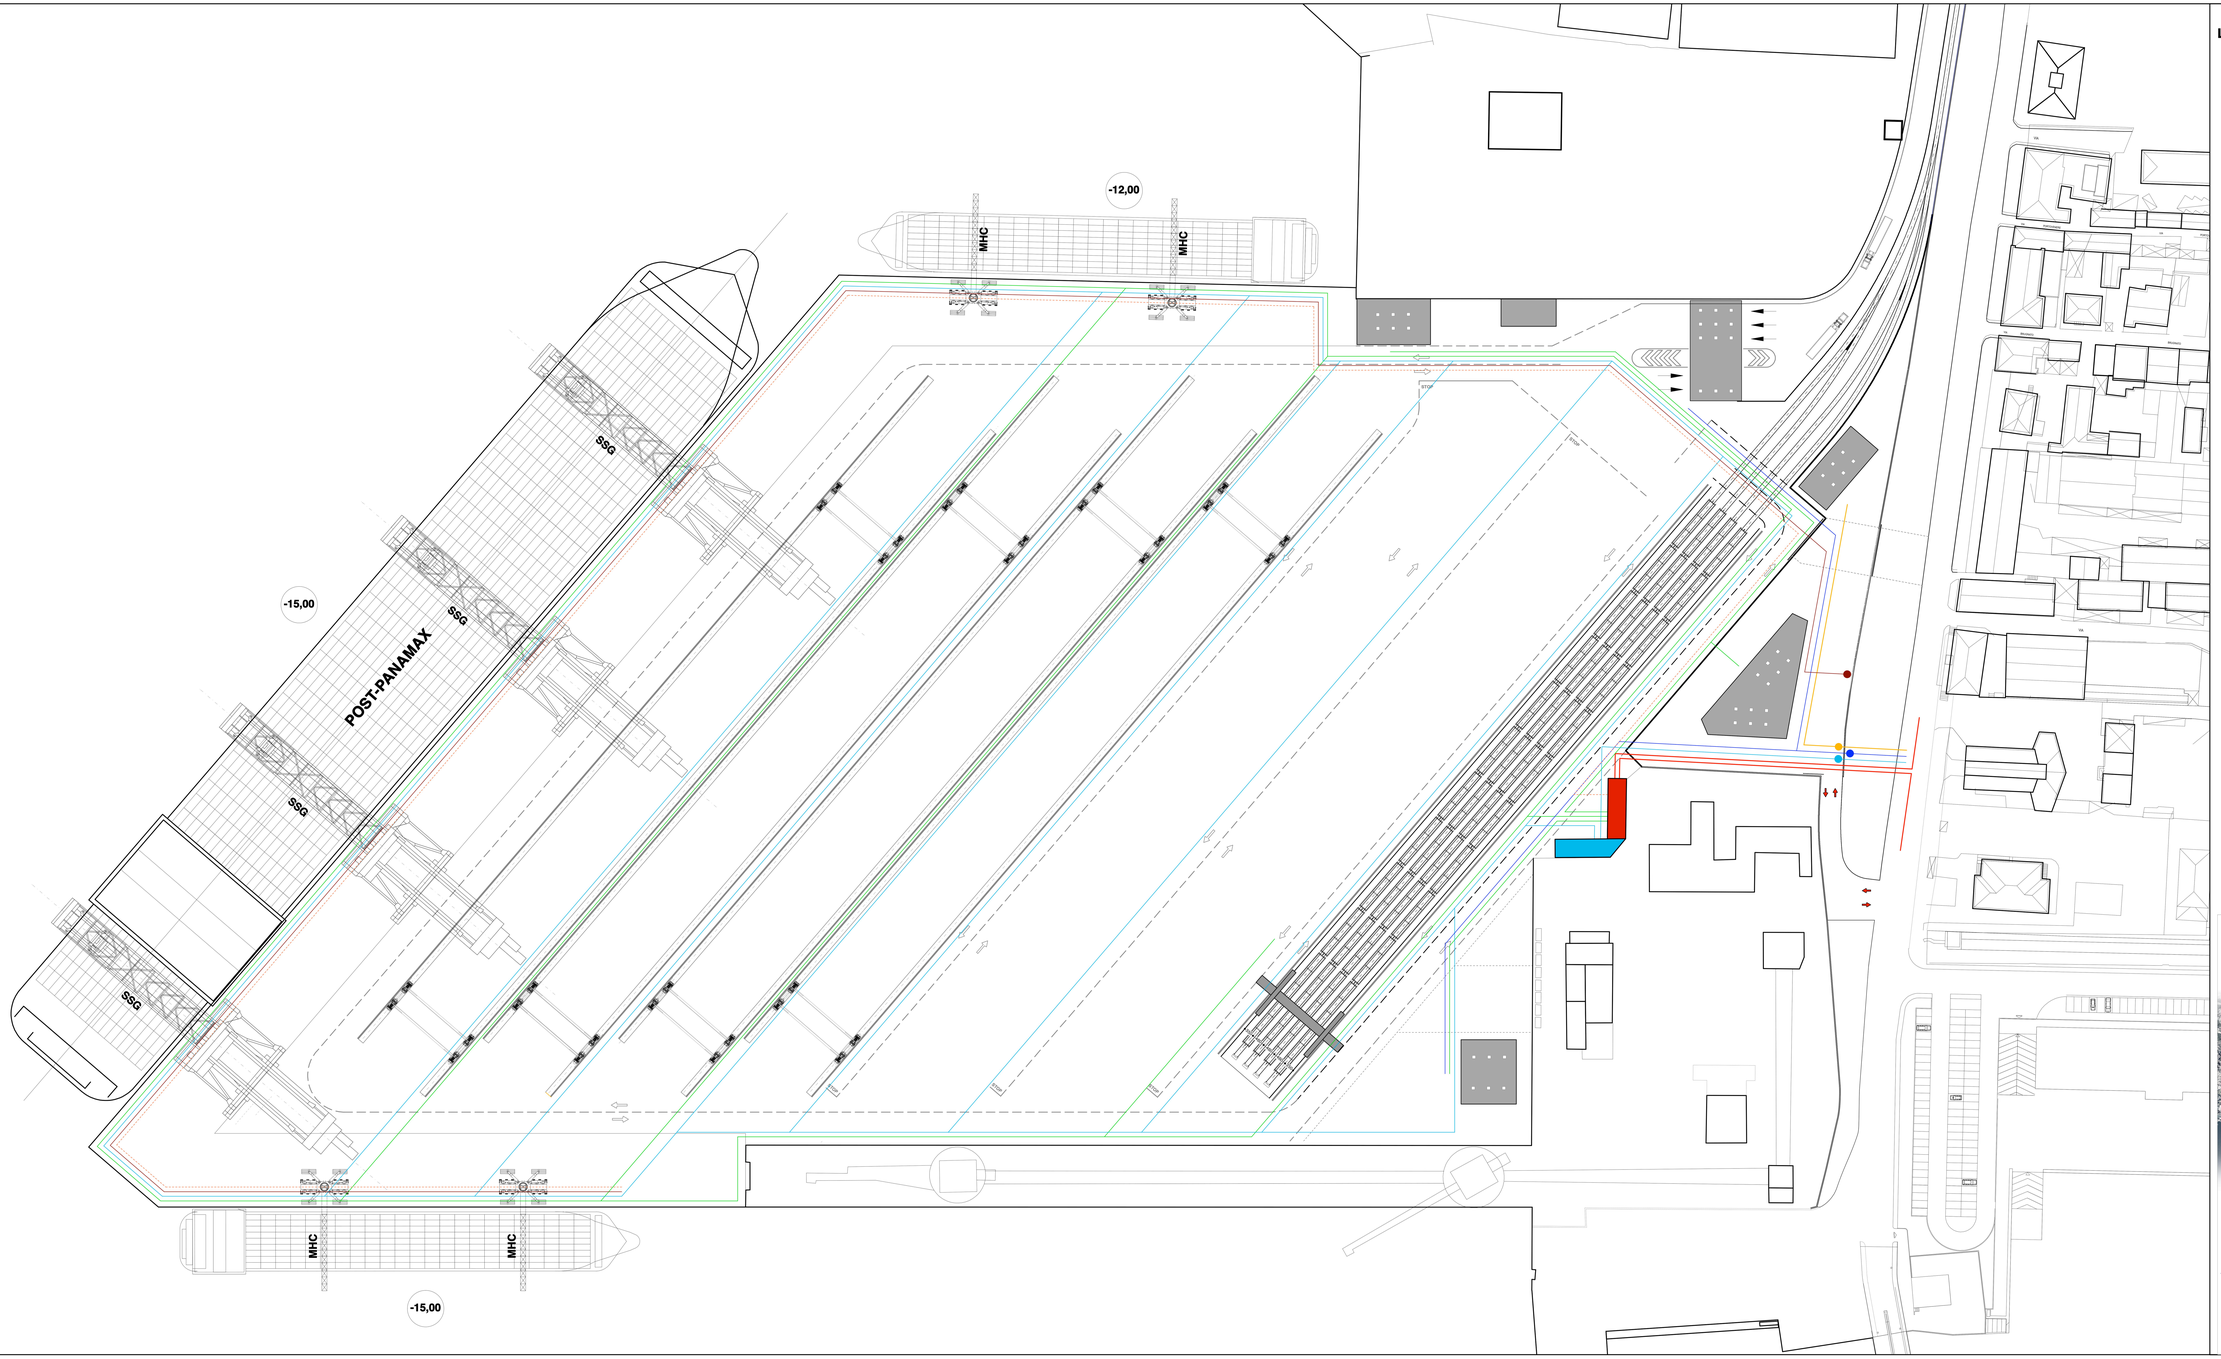

LEGENDA / *LEGEND*

- LINEA ENEL MT / *ENEL MT ELECTRICAL DUCT LINES*
- LINEA ELETTRICA TERMINAL / *TERMINAL ELECTRIC DUCT LINES*
- RETE ANTINCENDIO/ *FIRE FIGHTING SYSTEM*
- RETE ACQUA POTABILE/ *POTABLE WATER SYSTEM*
- RETE GAS METANO/ *GAS SYSTEM*
- RETE DATI/ *IT NETWORK*
- PREDISPOSIZIONE RETE COLD IRONING/ *COLD IRONING SYSTEM SET UP*
- CONTATORE ALLACCIO RETE ANTINCENDIO (ACAM S.p.A.) / *CONNECTION TO THE FIRE FIGHTING SYSTEM (ACAM S.p.A.)*
- CONTATORE ALLACCIO RETE IDRICA (ACAM S.p.A.) / *CONNECTION TO THE WATER SUPPLY NETWORK (ACAM S.p.A.)*
- CONTATORE ALLACCIO RETE GAS METANO (ACAM S.p.A.) / *CONNECTION TO THE CITY GAS NETWORK (ACAM S.p.A.)*
- NODO TELEMATICO AUTORITÀ PORTUALE/ *PORT AUTHORITY IT / TELEMATIC NODE*
- SOTTOSTAZIONE ELETTRICA / *ELECTRIC SUBSTATION*
- STAZIONE ANTINCENDIO / *FIRE STATION*

AUTORITA' PORTUALE DELLA SPEZIA

INTERVENTI DI RIQUALIFICAZIONE E SVILUPPO DEL PORTO DELLA SPEZIA - AMBITO OMOGENEO 5 "MARINA DELLA SPEZIA" E AMBITO OMOGENEO 6 "PORTO MERCANTILE"

PROGETTO PRELIMINARE

AMBITO OMOGENEO 6 "PORTO MERCANTILE" — PP/A6.05.16

AMPLIAMENTO A MARE TERMINAL DEL GOLFO

PLANIMETRIA GENERALE IMPIANTI

Il Direttore Tecnico Operativo
Ing. Gino Tiziano Patti

SCALA: 1:500

DATA: GENNAIO 2015

RESPONSABILE UNICO DEL PROCEDIMENTO: ING. FRANCO PONTE

AMBITO OMOGENEO 6 "PORTO MERCANTILE": DARIO TONACCI

PROGETTAZIONE: RTP

REALIZZAZIONE TESTO BOE: ING. FABRIZIO SIMONINI

ELABORAZIONE GRAFICA: SERGIO BICCARELLI