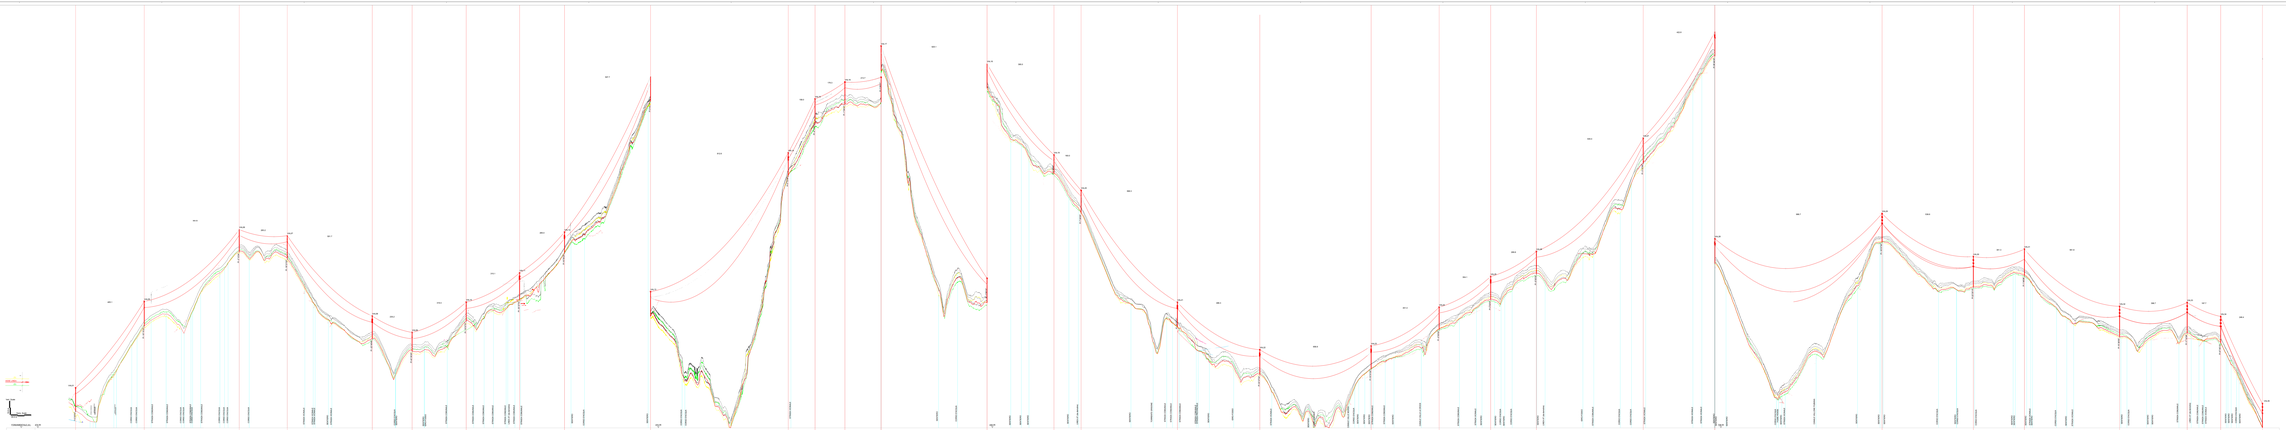

| | | |

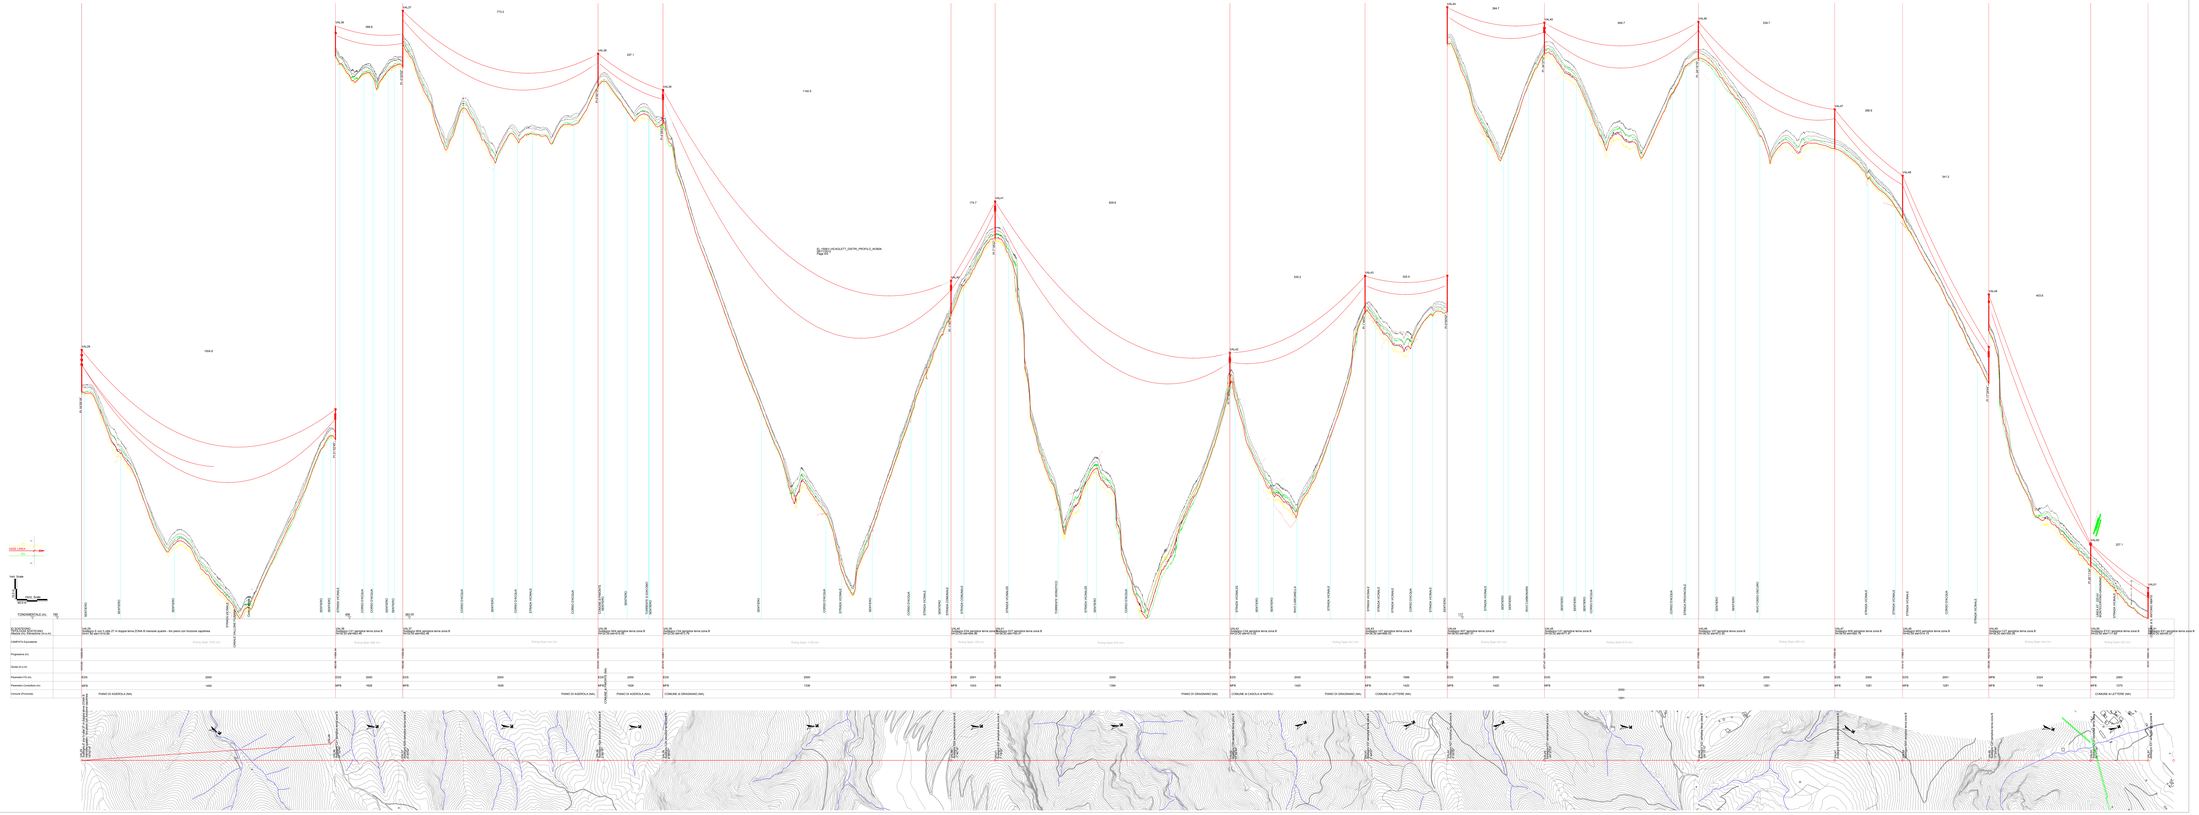

0	EMISSIONE				
A	EMISSIONE	NAPOLI/SORRENTO/LUGLIANO/ATRIPALDA			
REV.	DESCRIZIONE	PREPARATO	VERIFICATO	VALIDATO	

CUP	
COD. COMMESSA	
LIVELLO PROGETTO	
PROFILI	
SIGLA DI RIFERIMENTO: PARTE 1 DI 2	
DESCRIZIONE PARTE TRATTA:	
DESCRIZIONE OPERA:	
COORDINAMENTO DI ZONA:	

LEFR11001BGL00105

Interconnessione a 150 kV
"Sorrento - Vico Equense - Agerola - Lettere"
e opere connesse
APPENDICE B-PROFILO
TRATTA A2-A3
INTERCONNESSIONE NEW ALTA TENSIONE A 150kV
VICO-AGEROLA-LETTERE

NOME FILE	SCALA DIS.	DATA	FORMATO
LEFR11001BGL00105_0.DWG	1 scala = 1m	24/10/2020	1:100/400	2 / 2

Questo disegno non può essere riprodotto o trasmesso a terzi senza autorizzazione della Società Terna Rete Italia S.p.A.
This document contains information proprietary to Terna Rete Italia S.p.A. and it cannot be reproduced to the extent permitted by the law or disclosed to third parties without prior written consent of Terna Rete Italia S.p.A. Any use of this document for purposes other than those for which it has been furnished is prohibited.