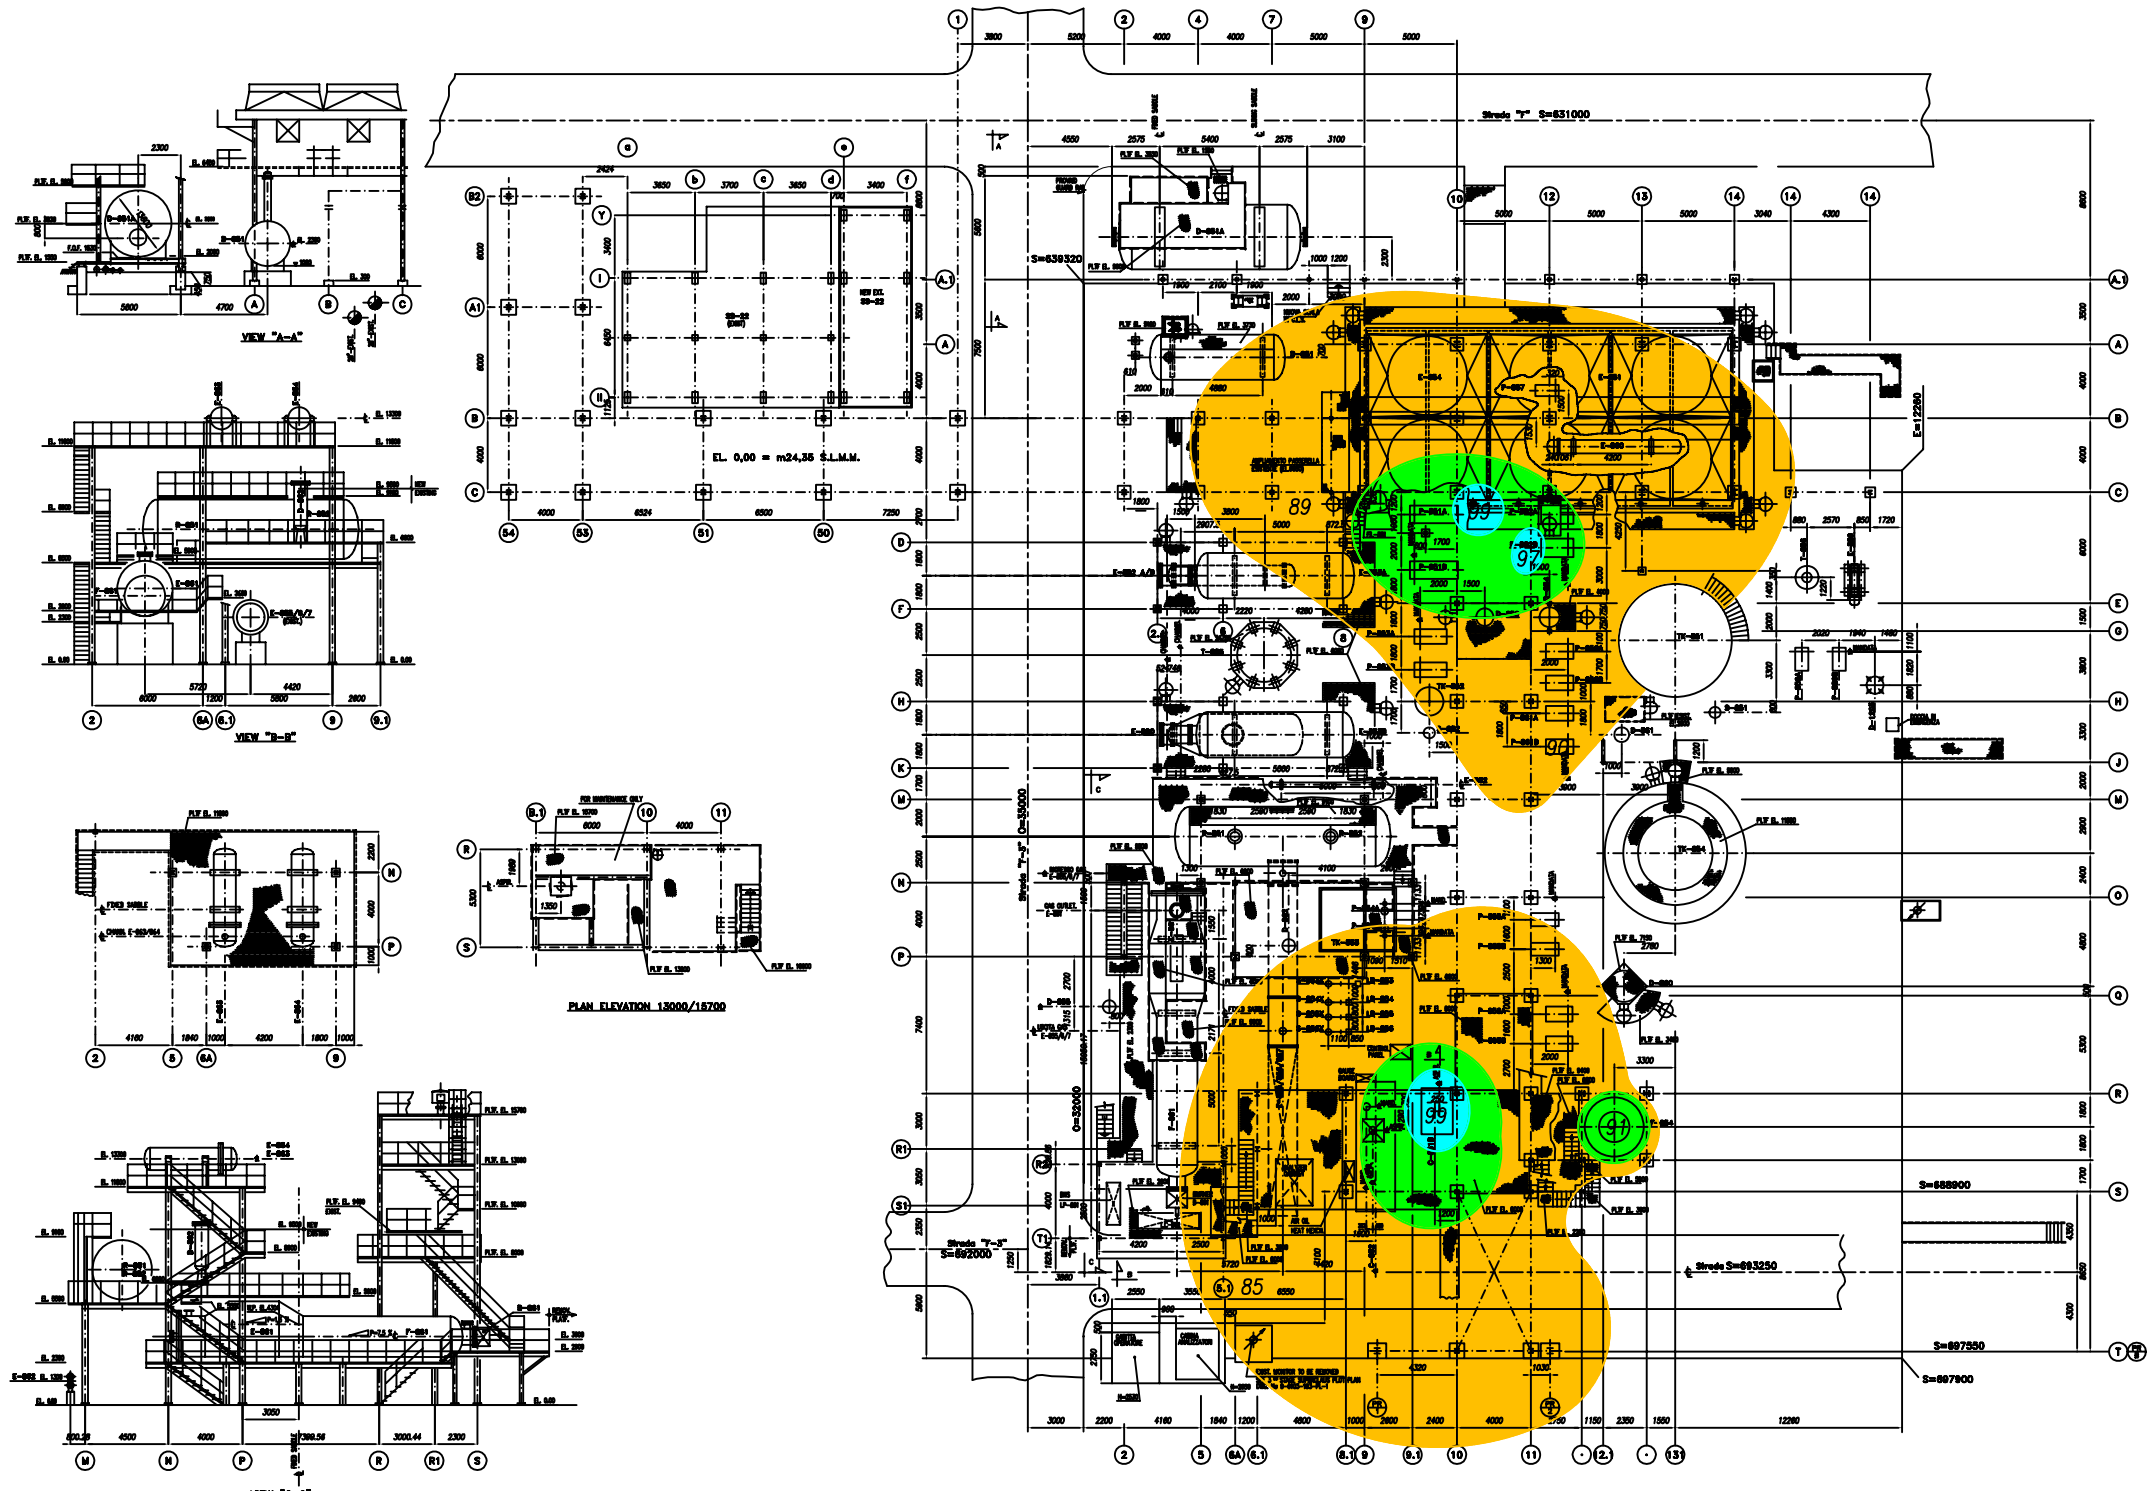


| ITEM | SERVICE | ELEV. | ITEM | SERVICE | ELEV. |
|---|---|---|---|---|---|
| B-861 | BURNER | | | | |
| | | | | | |
| C-851 B | AIR COMPRESSOR | | | | |
| C-852 | AIR COMPRESSOR | ℄ EL.1030 | | | |
| | | | | | |
| D-851 | RICH. DEA FLUSH DRUM | | | | |
| D-851 A | RICH. DEA FLUSH DRUM | ℄ EL. 3830 | | | |
| D-854 | REGENERATOR REFLUX DRUM | | | | |
| D-855 | HYDRAULIC GUARD EXIST. RELOCATED | | | | |
| D-858 | CONDENSATE RECOVERY DRUM | | | | |
| D-860 | ACID GAS K.O. DRUM | | | | |
| D-861 | SWS SEPARATOR DRUM | T.L. EL. 2900 | | | |
| D-862 | STEAM CONDENSATE SEPARATOR | T.L. EL. 7070 | | | |
| D-1203 | | | | | |
| | | | | | |
| E-851 | LEAN DEA COOLER | | | | |
| E-852 A/B | LEAN/RICH. DEA EXCHANGERS | | | | |
| E-853 A/B | REGENERATOR REBOILERS | | | | |
| E-854 | DEA REGENERATOR O/H CONDENSER | | | | |
| E-855/6/7 | F.st/S.nd/FINAL SULPHUR COND. | | | | |
| E-860 | | | | | |
| E-590 | MEA RECLAIMER | | | | |
| E-861 | WASTE HEAT BOILER | T.O.C. EL. 2300 | | | |
| E-862 | CONDENSATE COOLER | ℄ EL.1300 | | | |
| E-863 | STEAM REHEATERS | ℄ EL.13300 | | | |
| E-864 | STEAM REHEATERS | ℄ EL.13300 | | | |
| | | | | | |
| FIL-851 | DEA FILTER | | | | |
| FIL-852 A/B | AIR FILTER COMPRESSOR C-851 A/B | | | | |
| | | | | | |
| | F.st IN LINE BURNER | | | | |
| | S.nd IN LINE BURNER | | | | |
| F-854 | INCENERATOR | | | | |
| F-861 | THERMAL COMBUSTOR | T.O.C. EL. 2300 | | | |
| | | | | | |
| P-851 A/B | DEA CIRCULATION | | | | |
| P-852 A/B | DEA BOOSTER | | | | |
| P-853 A/B | REGENERATOR REFLUX | | | | |
| P-854 A/B | SULPHUR PRODUCT | | | | |
| P-855 A/B | SULPHUR LOADING | | | | |
| P-856 A/B | CONDENSATE RECOVERY | | | | |
| P-857 | MEA LOADING | | | | |
| P-859 A/B | | | | | |
| P-861 A/B | SWS SEPARATOR PUMPS | T.O.C. EL.200 | | | |
| | | | | | |
| | | | | | |
| R-851/852 | F.st & S.nd REACTOR | | | | |
| | | | | | |
| S-851 | WHB SULFUR SEAL | | | | |
| S-852 | SULFUR SEAL | | | | |
| S-853X | SULPHUR SEAL POT | ℄ INLET – 950 | | | |
| S-854X | SULPHUR SEAL POT | ℄ INLET – 950 | | | |
| S-855X | SULPHUR SEAL POT | ℄ INLET – 950 | | | |
| S-856X | SULPHUR SEAL POT | ℄ INLET – 950 | | | |
| LB-853 | LOOK-BOX | W.P. INLET – 497 | | | |
| LB-854 | LOOK-BOX | W.P. INLET – 497 | | | |
| LB-856 | LOOK-BOX | W.P. INLET – 497 | | | |
| LB-855 | LOOK-BOX | W.P. INLET – 497 | | | |
| | | | | | |
| T-855 | DEA REGENERATOR | | | | |
| T-856 | | | | | |
| | | | | | |
| TK-851 | DEM STORAGE TANK | | | | |
| TK-852 | DEA MAKE-UP SUMP | | | | |
| TK-853 | SULPHUR RUNDOWN TANK | | | | |
| TK-854 | SULPHUR STORAGE TANK | | | | |

– TUTTE LE COORDINATE, LE ELEVAZIONI E LE DIMENSIONI SONO ESPRESSE IN mm.
– TUTTE LE ELEVAZIONI SONO RIFERITE AL PIANO 0.00 CORRISPONDENTE A 23.00 m S.L.M.

PIANTA CHIAVE

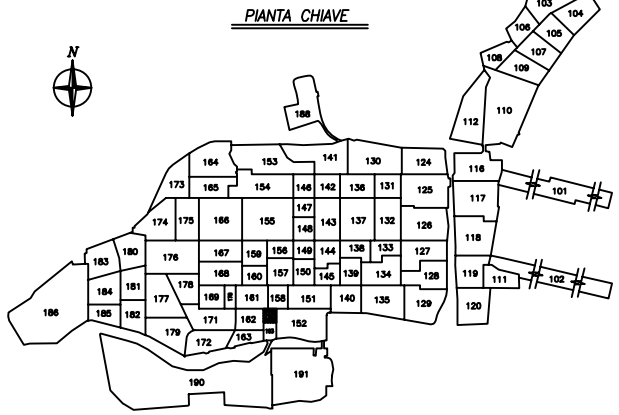

| | | | | | | | | | | |
|---|---|---|---|---|---|---|---|---|---|---|
| | | | | | | | | | | 3 |
| | | | | | | | | | | 2 |
| | | | | | | | | | | 1 |
| | | UTIP S.r.l. | | EMISSIONE FINALE | 25-01-00 | B.Stylo | | | | 0 |
| FIRMA | DATA | DITTA DI PROGETTAZIONE | N.A/R | DESCRIZIONE | DATA | ESEG. | CONTR. | APPR. | REV. N. | |
| APPROVATO PER COSTRUZIONE | | | | | | | | | | |

LEGENDA

| |
|---|
| 85–90 dBA |
| 91–95 dBA |
| 96–100 dBA |
| 101–105 dBA |
| 106 + dBA |

ESSO ITALIANA S.p.A.
RAFFINERIA DI AUGUSTA

DWG NAME: MR192_01

TITOLO PROGETTO:
MAPPA LIVELLO RUMORE

TITOLO DISEGNO:
PLANIMETRIA IMPIANTO ZOLFO–1

SCALA 1:400 | UEI_11100_192_PL_001 | REV. 0

70217–B23 Zolfo 1.dwg