DWG N° 0316081 R/B

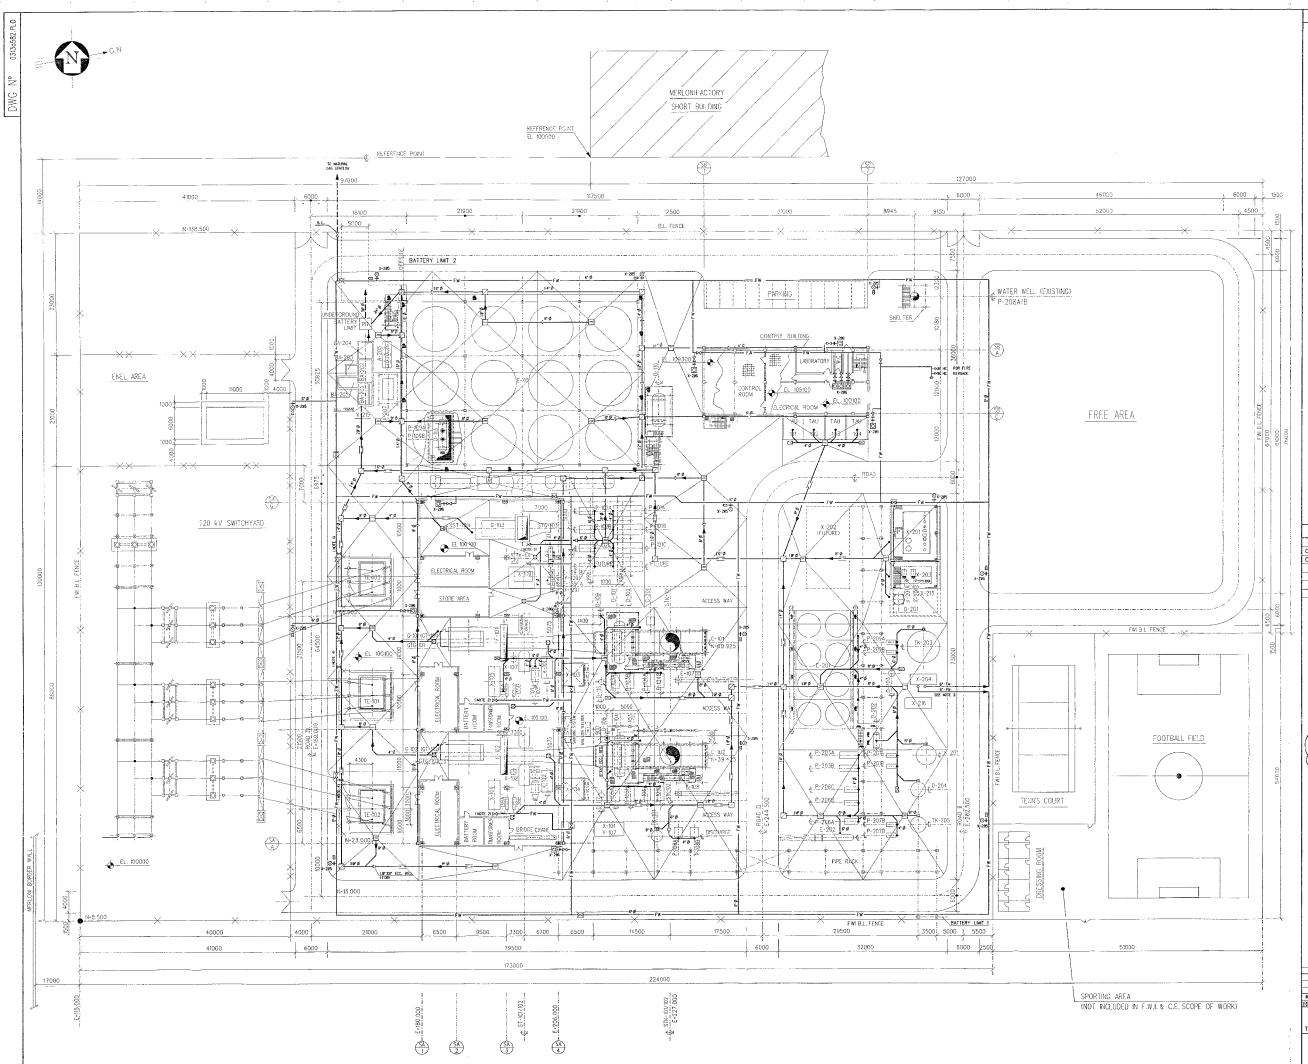

GENERAL NOTES

- ALL DIMENSIONS ARE IN MILLIMETERS.
- ELEV. 100.000 IS REFERRED TO HIGH POINT OF PAVING & IS EQUAL TO EL. 91.50 ABOVE SEA LEVEL.
- ——×——×—— = F.W.I. BL. FENCE
- G.N. = GEOGRAPHIC NORTH

LEGEND

- OILY SEWER
- SANITARY SEWER
- CLEAN SEWER
- VENT
- FW — FIRE WATER SEWER
- MANHOLE
- CATCH BASIN
- MANHOLE SANITARY SEWER
- CLEAN OUT
- SEAL MANHOLE
- DOWN SPOUT
- HUB
- SEAL TRAP
- I. L. — INVERT LEVEL
- L. P. — PAVING LOW POINT
- H. P. — PAVING HIGH POINT
- SEPTIC TANK
- DRAIN PIT FOR TANK
- FLOOR DRAIN
- VALVE BOX
- FIRE HYDRANT
- HOSE REEL
- HOSE BOX

REFERENCE DRAWINGS

DWG. NUMBER	DESCRIPTION
0.31A-0-58-58000	UNDERGROUND PIPING KEY PLAN
0.31A-4-58-58001	UNDERGROUND INSTALLATION DETAIL

NOTE

1. FIRE WATER TO DELUGE/SPRINKLER SYSTEMS ON STEAM TURBINE ST-101 LUBE OIL SYSTEM.
2. FIRE WATER TO DELUGE/SPRINKLER SYSTEMS ON GAS TURBINES GT-101 & ST-102 LUBE OIL SYSTEMS.
3. FIRE WATER PUMP SYSTEM. PIPE PIPING LAYOUT 0.31A-0-56-56MM1
5. SEWER PIPING Ø" Ø & BELOW USE MAT'L SPEC. JAP0
6. SEWER PIPING 18" Ø & ABOVE USE MAT'L SPEC. JYA2

HOLD ITEM
1. FLOOR DRAIN
2. FIRE WATER SIZE
3. SEPTIC TANK

KEY PLAN HOLD

0 10 5 10 15 25

SCALE IN METERS

REV.	DATE	DESCRIPTION	BY	CHK.	APP.
A	23-78	ISSUE FOR COMMENTS	RAY	GROV	

REVISIONS

CENTRO ENERGIA TEVEROLA COGENERATION UNIT

TEVEROLA (CE) ITALY

GENERAL SEWER LAYOUT

APPROVED FOR CONSTRUCTION

DWG. REV. | DATE | SIGNATURE

ORDER N°

CLIENT'S DOC.

CONTRACT N° 5-17-0313A

DRAWN N°

FOSTER WHEELER ITALIANA

THIS DWG. SUPERSEDES DWG. N°: 0.31A-0-58-58001

THIS DWG. SUPERSEDED BY DWG. N°: 0.31A-0-58-58002

SCALE: 1:250

REV.: A

A1 (594x841)