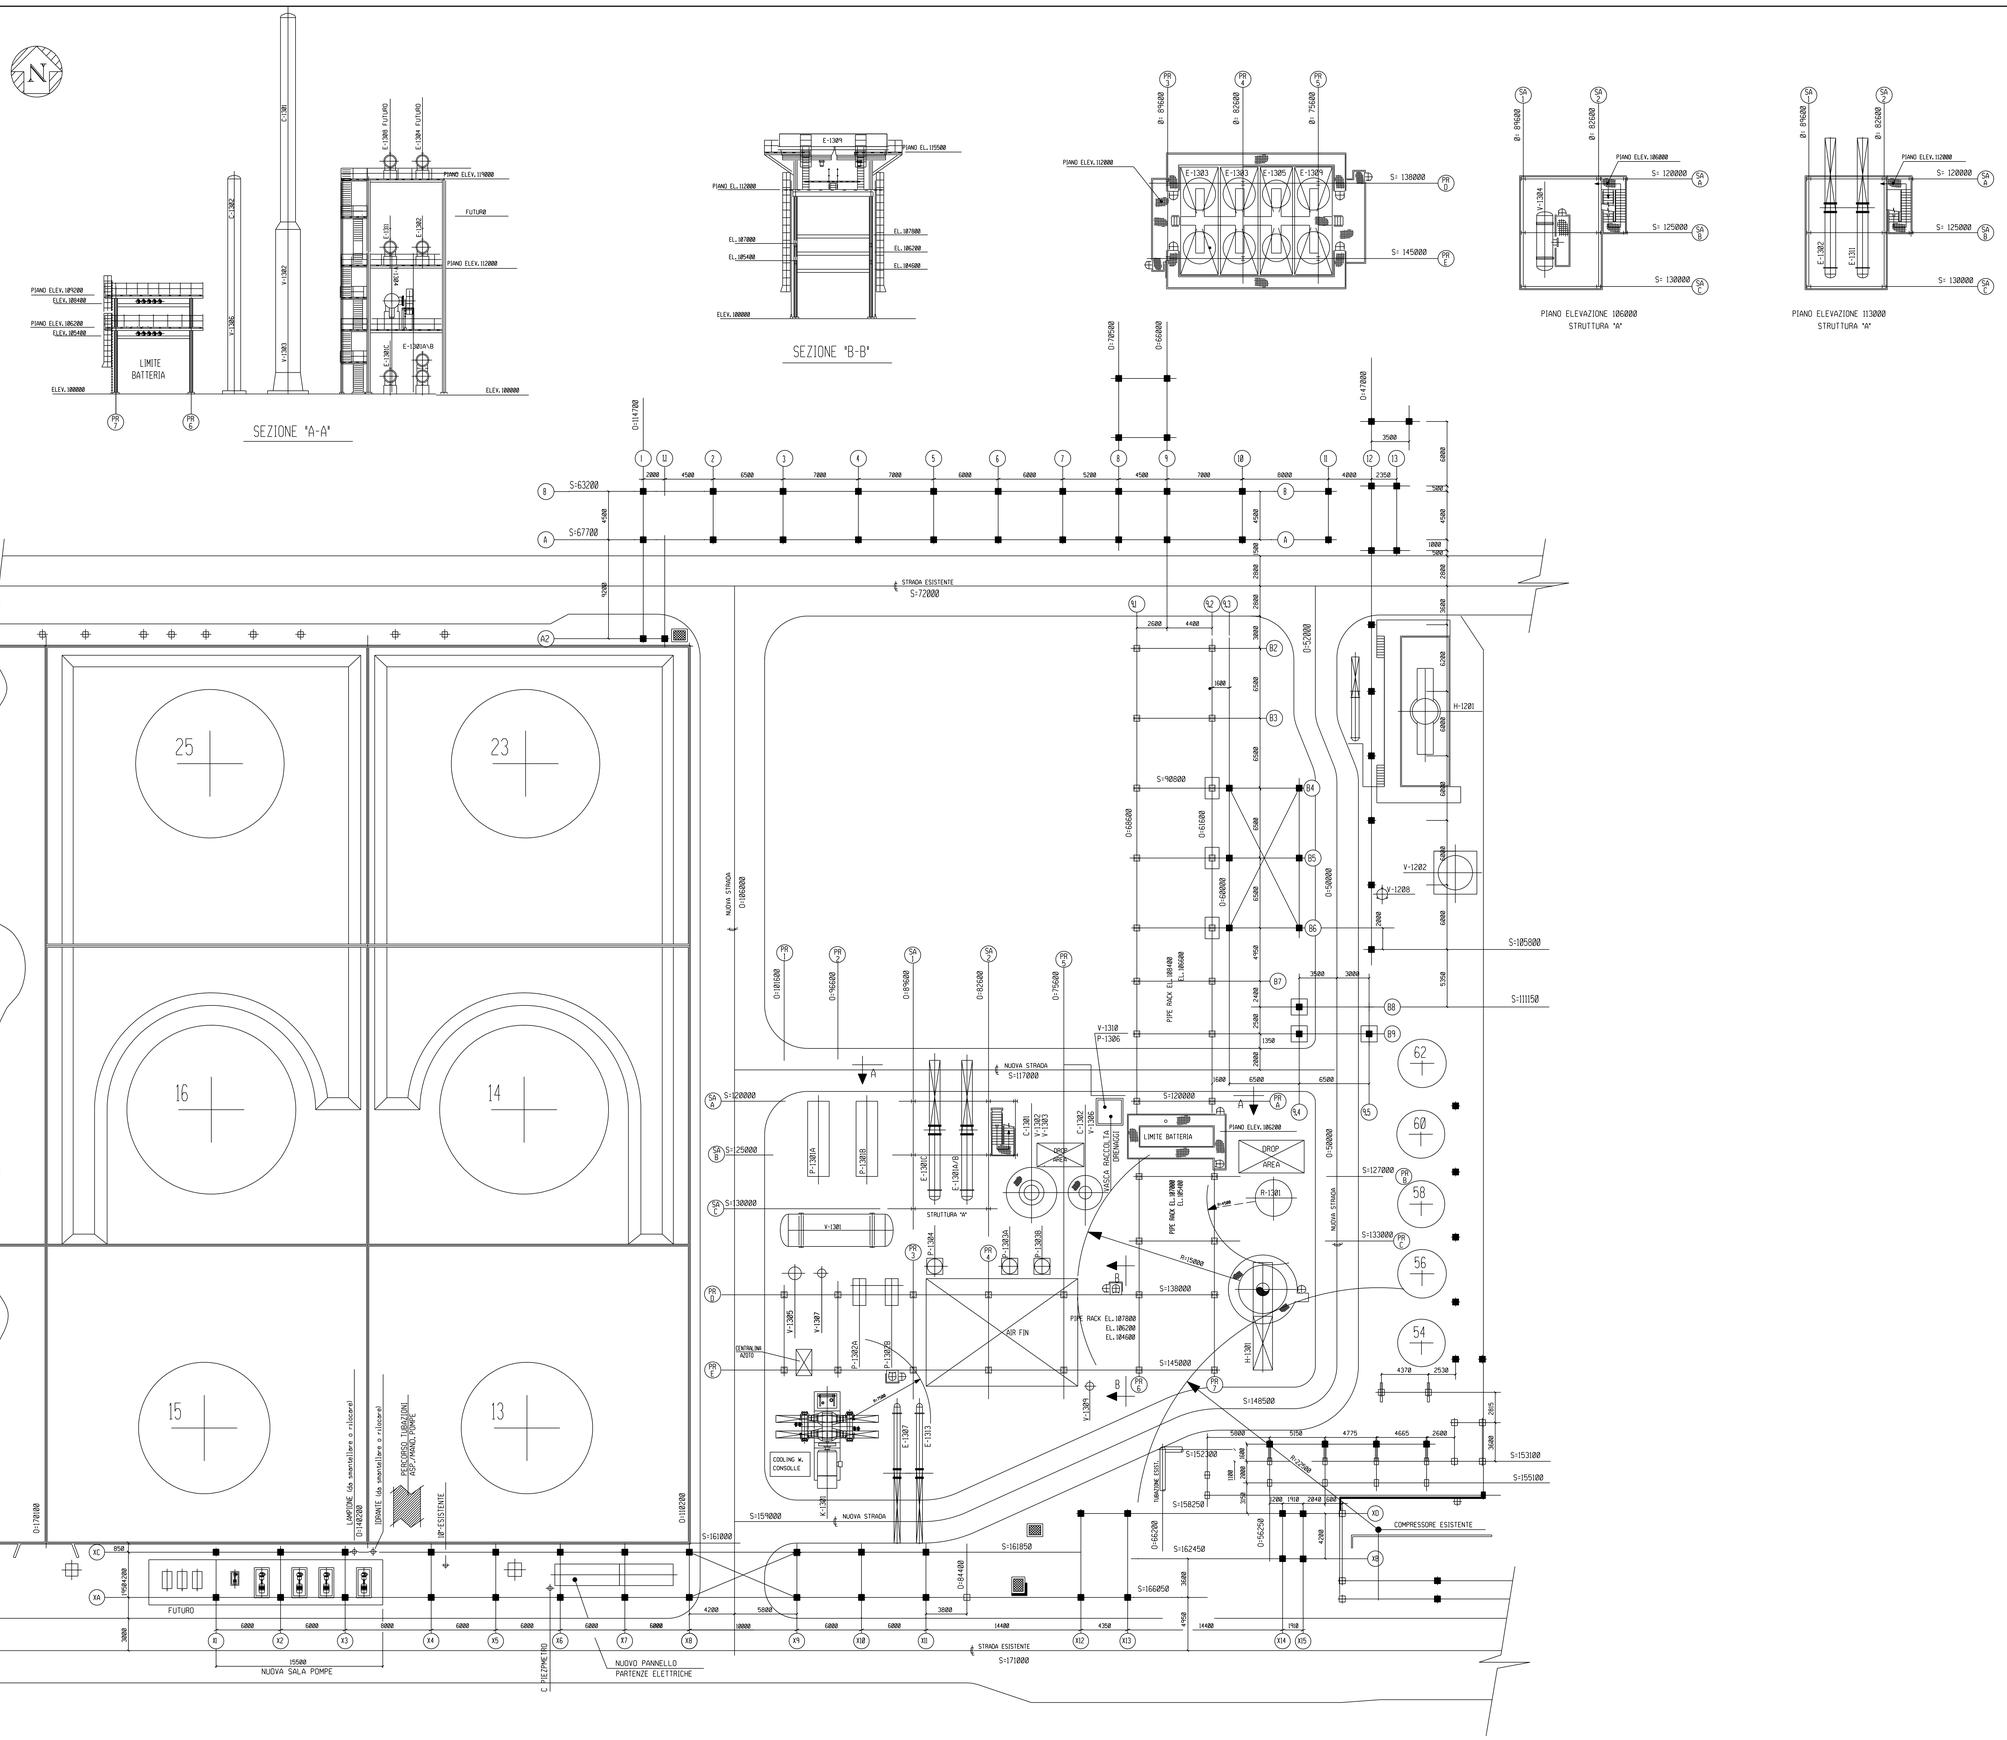

EQUIPMENT LIST

ITEM N°	DESCRIPTION	ELEVATION
	HDS	
C-1301	STRIPPER	
C-1302	STRIPPER ASSORBITORE GAS DI RICICLO	
E-1301 A/B/C	SCAMBIATORE CARICA/EFFLUENTE	
E-1302	PRERISCALDO TREAT GAS	
E-1303	REFRIGERANTE AD ARIA VAPORI CALDI A V-1303	
E-1304	VAPORI TESTA/ACQUA CIT (FUTURO)	
E-1305	CONDENSATORE AD ARIA VAPORI TESTA STRIPPER	
E-1307	REFRIGERANTE SPILLBACK GAS	
E-1308	SCAMBIATORE GASOIL WET/ACQUA CIT (FUTURO)	
E-1309	REFRIGERANTE AD ARIA GASOLIO WET	
E-1311	REFRIGERANTE AD ACQUA VAPORI TESTA STRIPPER	
E-1313	REFRIGERANTE SPILLBACK GAS	
H-1301	FORNO DI CARICA	
K-1301	RECYCLE GAS/MAKE-UP COMPRESSOR	
P-1301 A/B	POMPE DI CARICA GASOLIO	
P-1302 A/B	POMPE RIFLUSSO STRIPPER	
P-1303 A/B	POMPE CARICA AMMINA RIGENERATA	
P-1304	POMPA WASH WATER	
P-1306	POMPA DI RILANCIO AMMINA	
R-1301	REATTORE	
V-1301	ACCUMULATORE CARICA	
V-1302	SEPARATORE AD ALTA TEMPERATURA	
V-1303	SEPARATORE A BASSA TEMPERATURA	
V-1304	ACCUMULATORE TESTA STRIPPER	
V-1305	K.O. DRUM GAS LAVATO	
V-1306	K.O. DRUM GAS DI RICICLO	
V-1307	K.O. DRUM MAKE-UP GAS	
V-1309	K.O. DRUM FUEL GAS	
V-1310	VASCA DI RACCOLTA DRENAGGI	

REFERENCE DRAWINGS

GENERAL NOTES

- ALL DIMENSIONS AND COORDINATES ARE IN MILLIMETERS
- ALL COORDINATES IN BRACKETS ARE REFERRED TO GENERAL PLOT PLAN DWG. N°[364]
- ELEVATION 100000 IS REFERRED TO HIGH POINT OF PAVING IS EQUAL TO EL. 23000 ABOVE NORMAL SEA LEVEL

LEGENDA:

ESISTENTE

NUOVO

0 1 2 4 6 8 10 20

SCALA IN METRI

REV.	DATA	DESCRIZIONE	BY	CHD	APP.
C01	28-02-07	REVISIONE GENERALE	CL.	RR.	S.I.
C00	11-12-06	EMESSO PER COMMENTI	CL.	RR.	S.I.

REVISIONI

PLOT PLAN

UNITA' 1300 - HDS 3

APPROVED FOR CONSTRUCTION

DWG. REV. DATE

SIGNATURE

ORDER N °

SUPPLIER

CONTRACT n° 1-BD-0344A

FIRME

ES - ITALIANA ENERGIA E SERVIZI S.p.A.

RAFFINERIA DI MANTOVA

Strada Cipata, 71 - 46100 Mantova tel. 0376/3781

FOSTER WHEELER

THIS DRAWING IS THE PROPERTY OF FOSTER WHEELER ITALIANA AND IS LENT WITHOUT CONSIDERATION EITHER UNDER THE BORROWER'S AGREEMENT OR NOT TO SHALL NOT BE COPIED OR USED FOR ANY PURPOSE OTHER THAN THAT FOR WHICH IT IS SPECIFICALLY FURNISHED NOR USED FOR ANY PURPOSE EITHER THAN THAT FOR WHICH IT IS SPECIFICALLY FURNISHED THE APPARATUS SHOWN IN THE DRAWING IS COVERED BY PATENTS.

THIS DWG. SUPERSEDED BY

THIS DWG. SUPERSEDES

SCALE 1:200

DK'A BD0344A-01-1300-001

REV. C01

SHEET OF

CAD FILE NAME : BD0344A-01-1300-001.DWG

3444.A0.REF

...\BD0344A-01-1300-001rev1.DGN 01/03/2007 15.53.43