VIEW TO NORTH

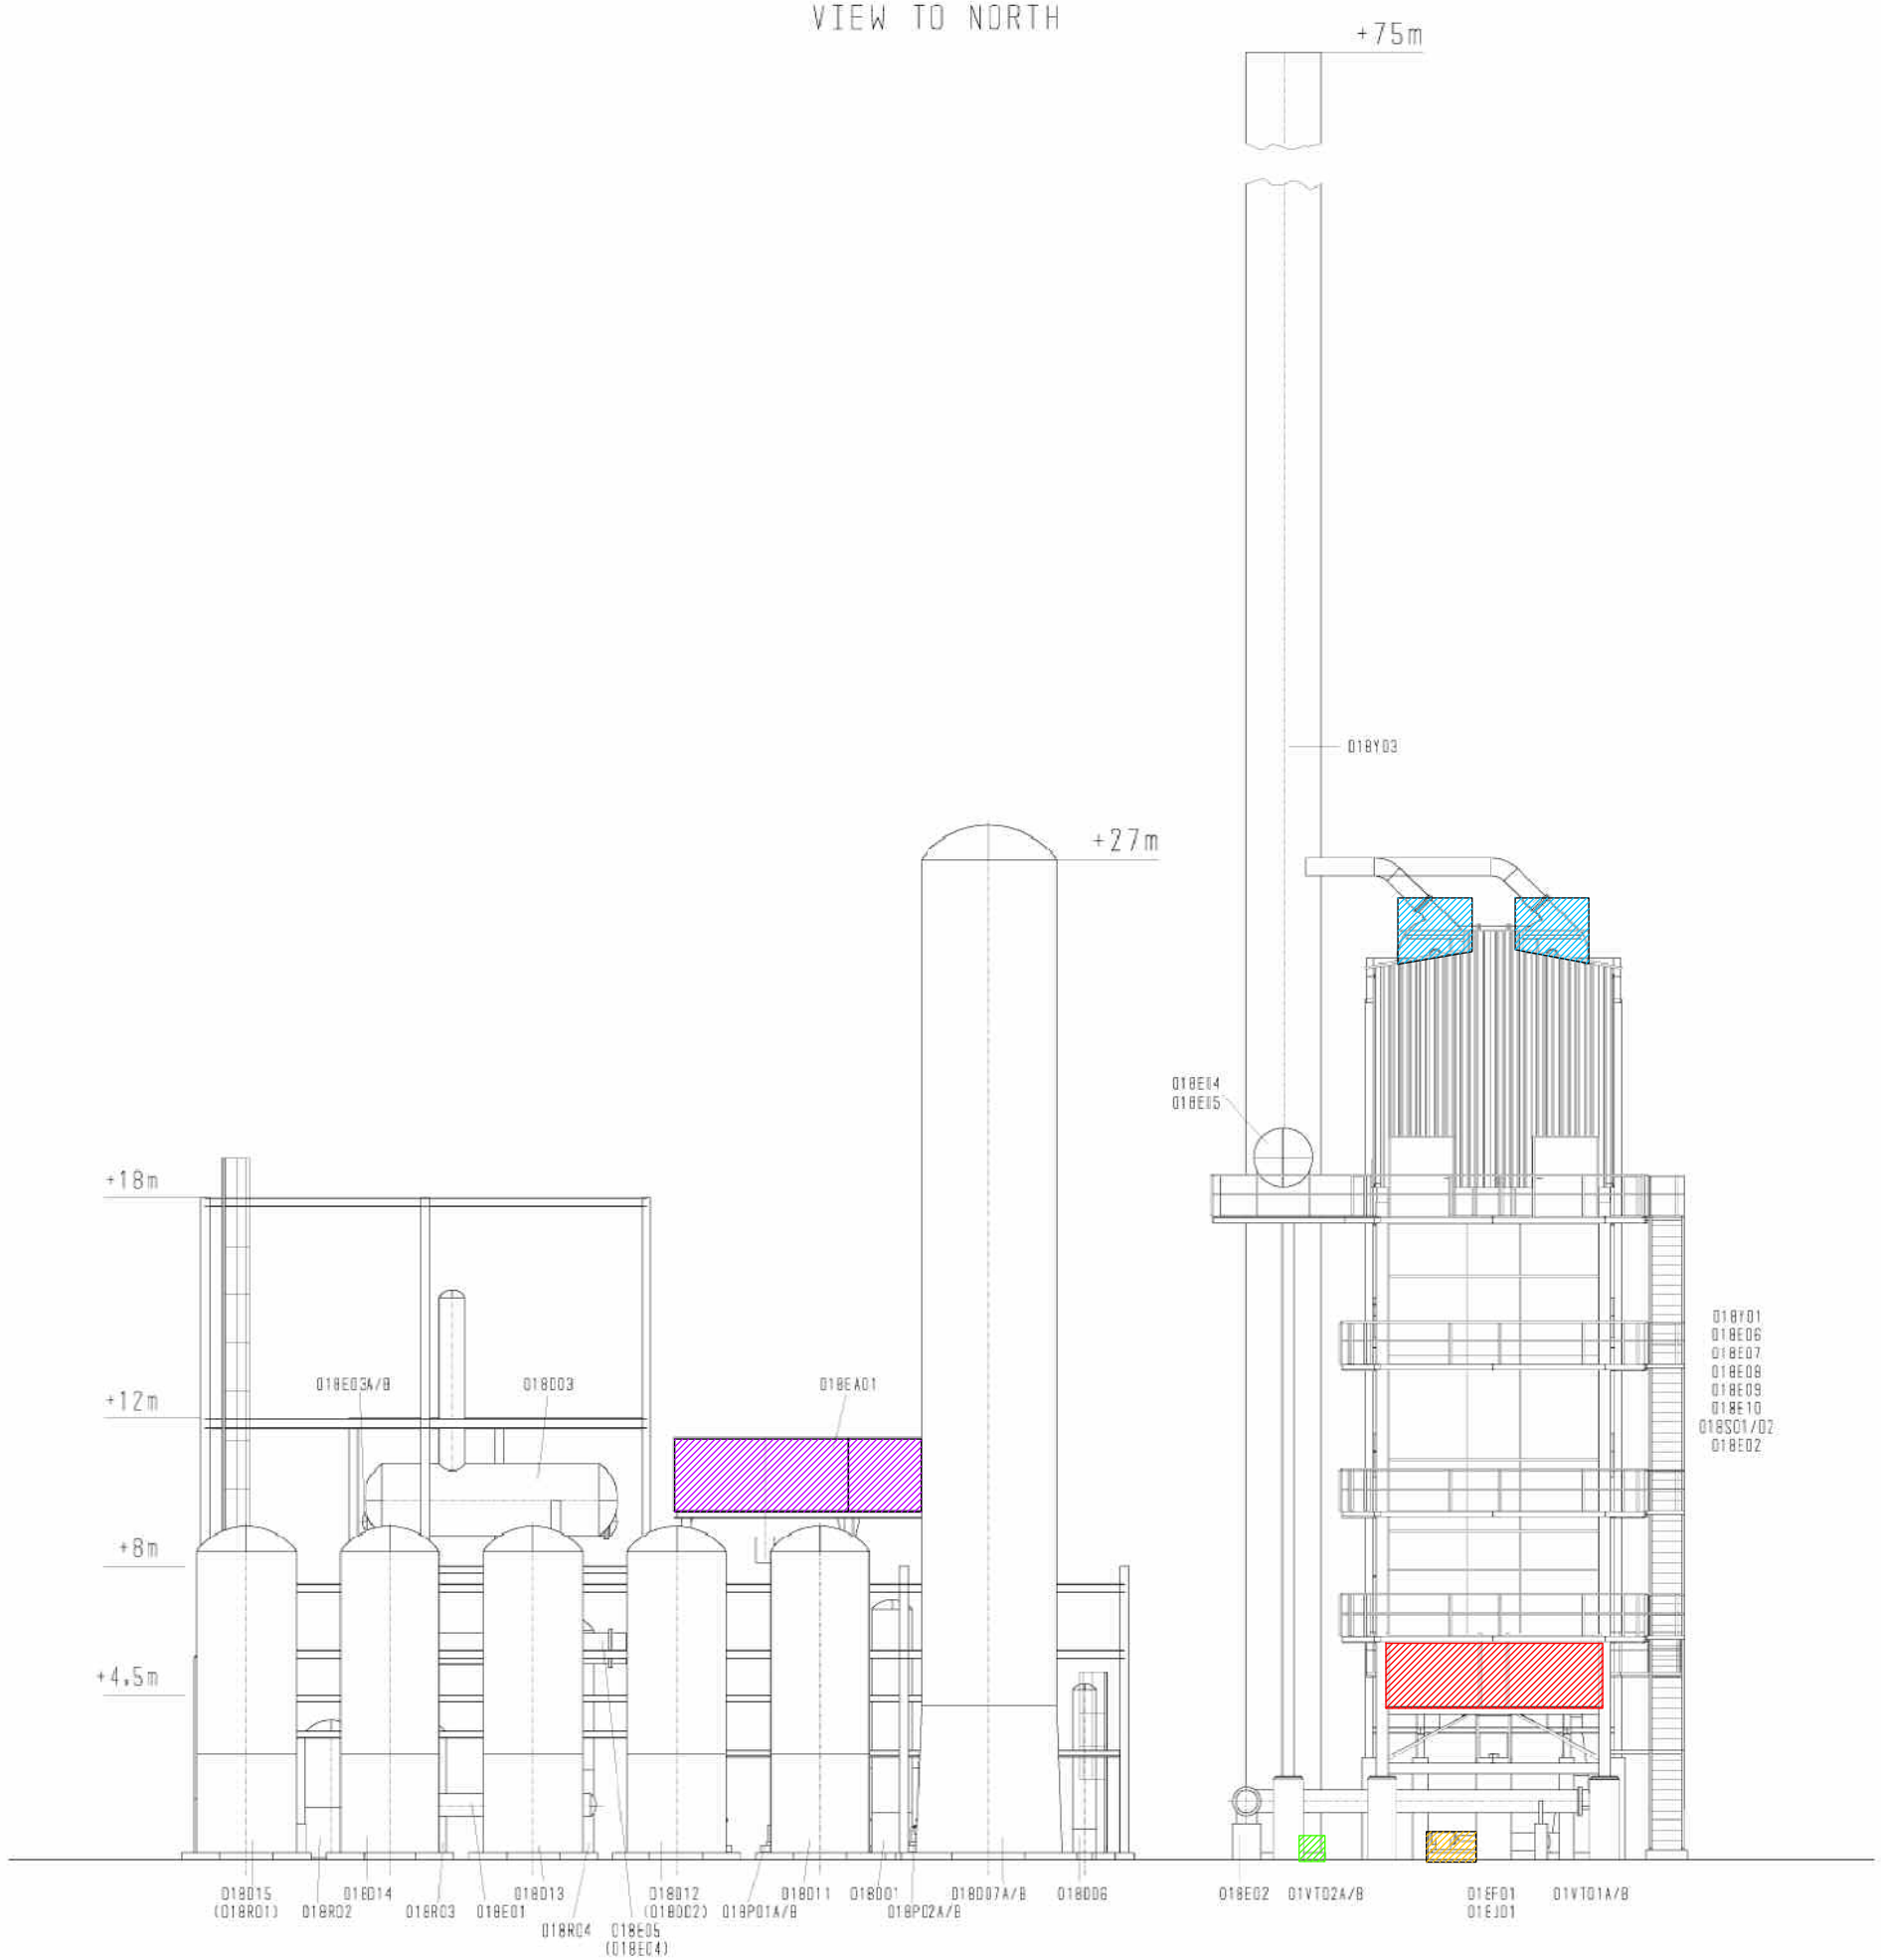

02.dwg/dxf

0 1 2 3 4 5 10 15 20 METER

18.03.06	DJS	NE		MDL	REVISION	A	02	1:200
28.02.06	DJS	NE		MDL	FIRST ISSUE	A	01	A3
DATE	DRAWN	CHECKED	CHECKED TPD	APPROVED TKL	DESCRIPTION	STATUS	ISSUE	SCALE

LINDE AG - GAS AND ENGINEERING
LINDE ENGINEERING DIVISION

THIS DRAWING IS THE PROPERTY OF LINDE AG
IT SHALL NOT BE COPIED OR DUPLICATED OR SUBMITTED
TO OUTSIDE PARTIES WITHOUT OUR WRITTEN CONSENT.

PLOT PLAN H2-PLANT
25000 Nm3/h
VIEW TO NORTH

JOB NO. 2871A/06
DOC. MILAZZO II

LZP-1011

SHEET 1 OF 1