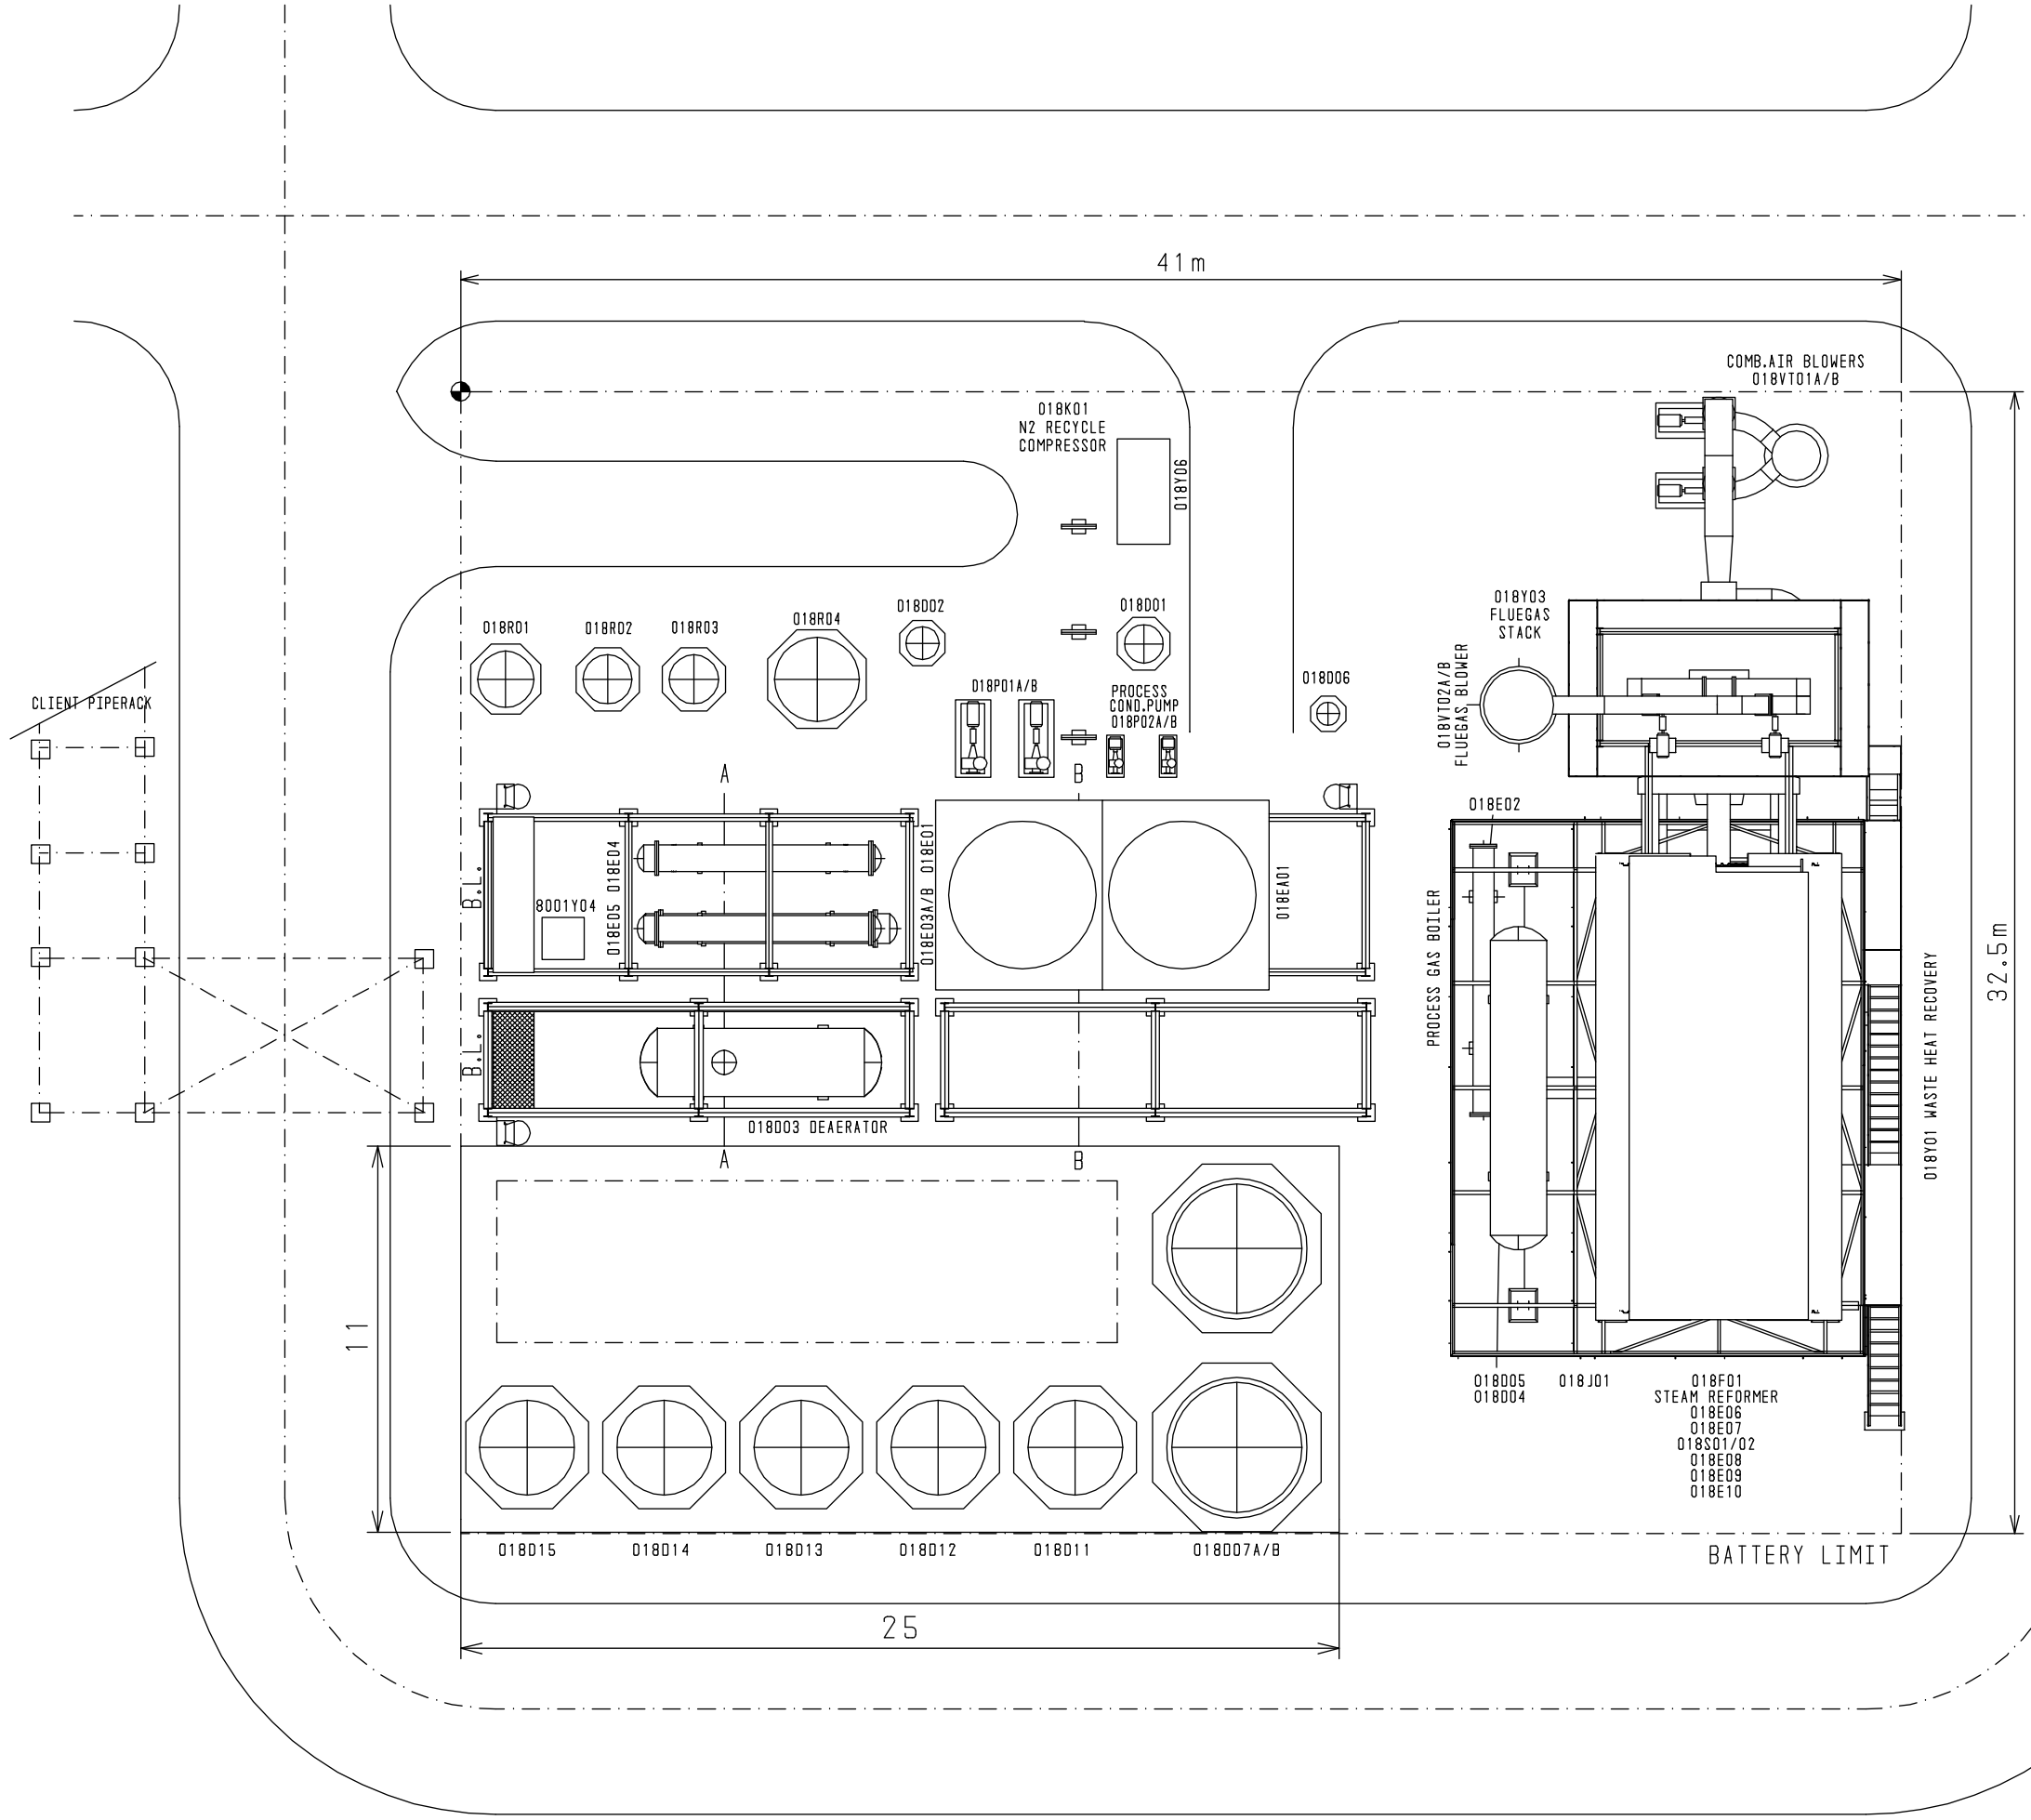

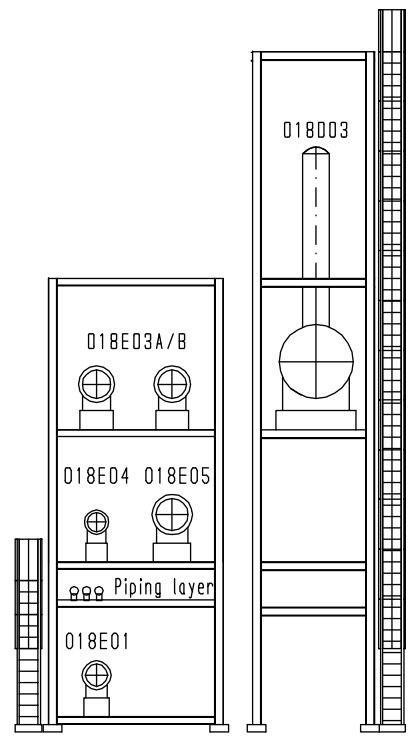

SECTION A-A

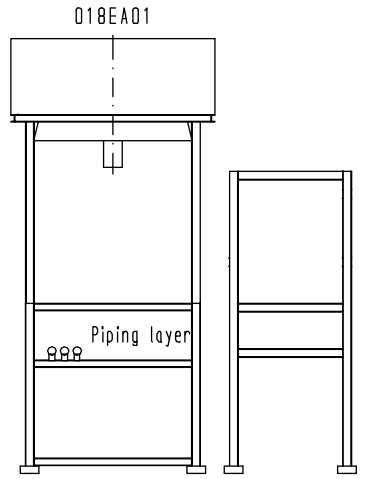

SECTION B-B

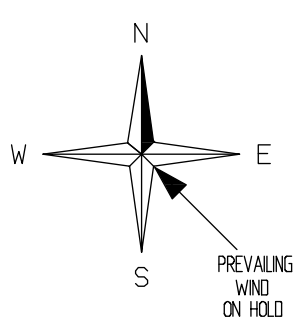

Ø3 dwgtop

0 1 2 3 4 5 10 15 20 METER

DATE	DRAWN	CHECKED	CHECKED TKB	APPROVED TKC	DESCRIPTION	STATUS	ISSUE	SCALE
10.03.08	DIS	NE		MOL	REVISION	A	03	
07.03.08	DIS	NE		MOL	REVISION	A	02	1:200
14.02.08	DIS	NE		MOL	FIRST ISSUE	A	01	A3

LINDE AG - GAS AND ENGINEERING
LINDE ENGINEERING DIVISION

THIS DRAWING IS THE PROPERTY OF LINDE AG
IT SHALL NOT BE COPIED OR DUPLICATED OR SUBMITTED
TO OUTSIDE PARTIES WITHOUT OUR WRITTEN CONSENT.

PLOT PLAN H2-PLANT
25000 Nm3/h

JOB.NO. 2921A1C6
CODE MILAZZO II
LZP-1010
SHEET 1 OF 1