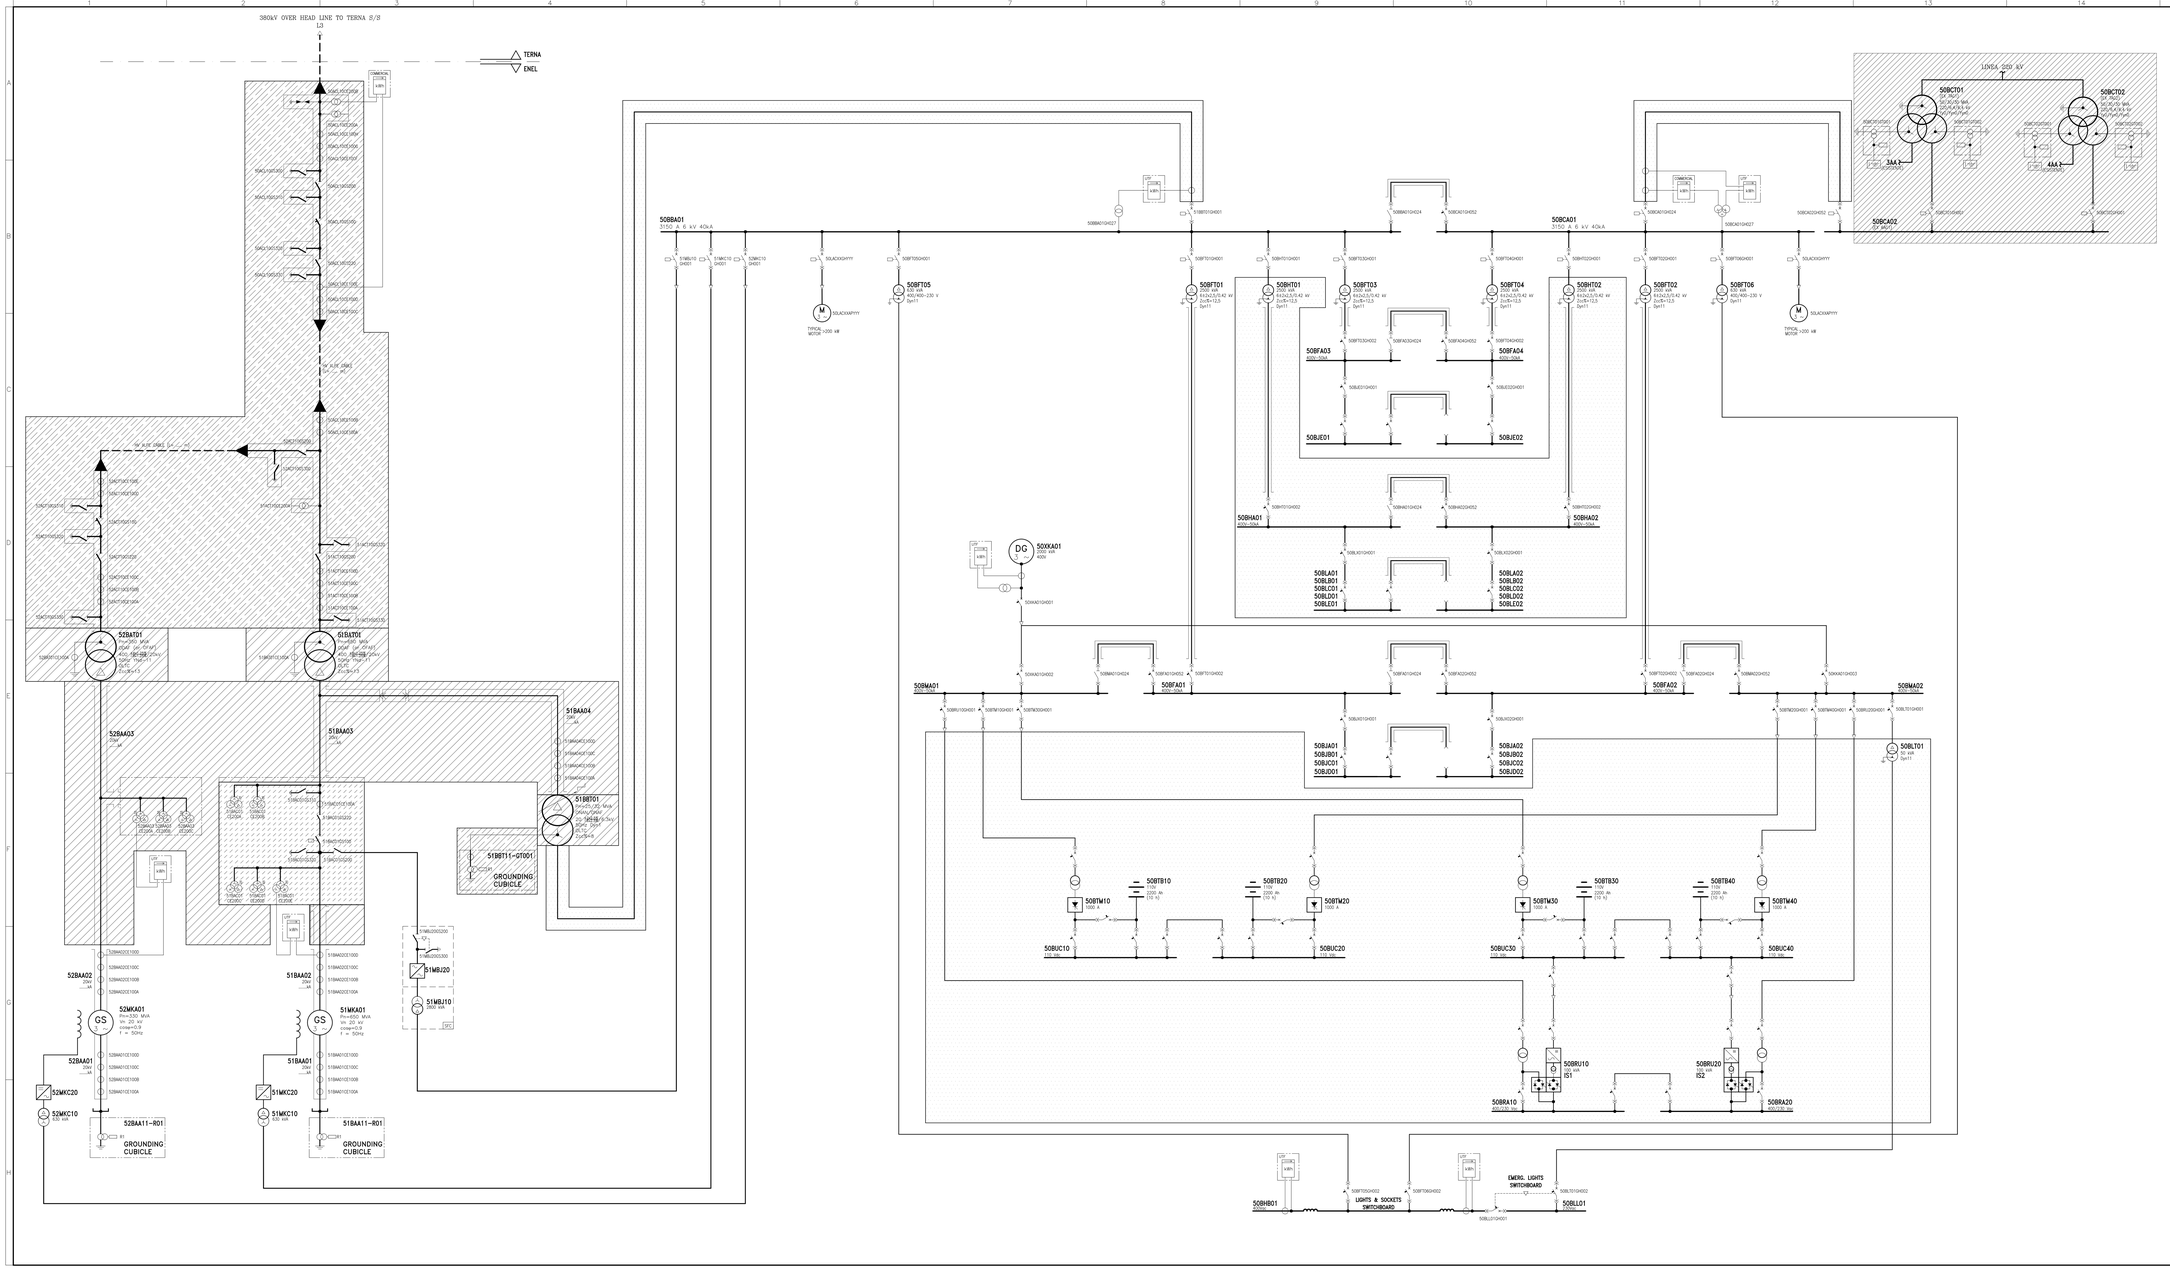

NOTE

1. EQUIPMENT RATINGS ARE PRELIMINARY AND SHALL BE VERIFIED/CONFIRMED/MODIFIED BY SUPPLIERS DURING THE DETAILS DESIGN PHASE.
2. POWER ISLAND SHALL BE EQUIPPED WITH 2x100E UPS AND 220VDC AND 110VDCIE SYSTEMS NOT SHOWN IN THE SINGLE LINE DIAGRAM.

- BOP SUPPLY
- POWER ISLAND SUPPLY
- ESISTENTE
- E001
- E002
- E006
- E007

REV. No.	DATE Date	SCRP. Scale	REVISION DESCRIPTION Description	PREPARED BY Prepared	COOPERATIONS Collaboration	APPROVED BY Approved	ISSUED BY Emission
02	19/09/19	LC	FOR CONNECTION REQUIREMENT	L.T.L.		ELE	PE
01	26/07/19	SP	DESIGN DEVELOPMENT	L.T.L.		ELE	PE

ENGINEERING AND TECHNICAL SUPPORT

CLIENT Cliente: ENEL GLOBAL GENERATION – GENERATION ITALY

JOB No.: GDC No.:

PROJECT Progetto: CAPACITY STRATEGY ITALY

TITLE Titolo: LA SPEZIA OVERALL SINGLE LINE DIAGRAM

APPLIC. TO SECTION Valido per le sezioni

SCALE Scala: –

ORIG. No. Doc. N°: PBITC30003 | STATE Stato: 01 | SUBJECT Soggetto: – | 01 | NOR Codifica: A0 | D | I | E

PAGE Pagina: 78 | TOTAL Totale: 78

FILE NAME Nome file: PBITC30003002.dwg

REPLACED BY NR. Sostituito da:

REPLACES NR. Sostituisce:

THIS DOCUMENT IS PROPERTY OF ENEL Spa.
IT IS STRICTLY FORBIDDEN TO REPRODUCE THIS DOCUMENT, WHOLLY OR PARTIALLY, AND TO PROVIDE ANY RELATED INFORMATION TO THIRD WITHOUT PRIOR WRITTEN CONSENT.

Questo documento è proprietà di ENEL Spa.
E' assolutamente proibito riprodurre anche in parte il documento o divulgare ad altri le informazioni contenute senza la preventiva autorizzazione scritta.