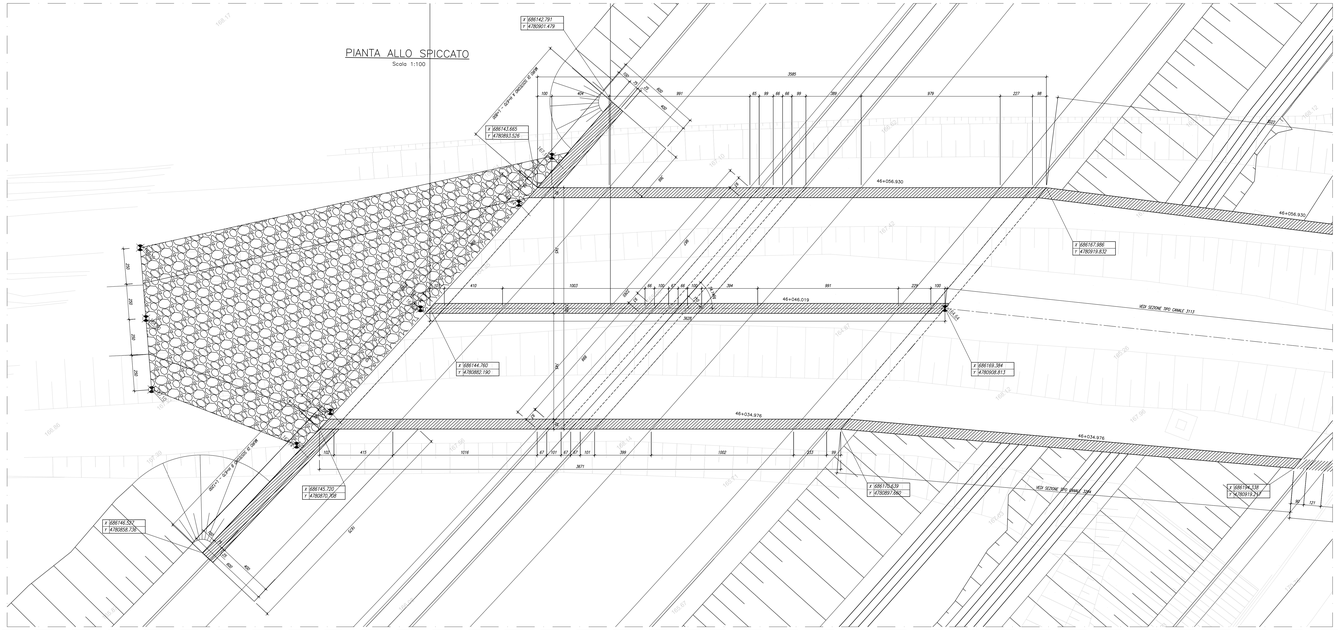
PIANTA ALLO SPICCATO
Scala 1:100
46+056.930
46+048.019
46+034.976
RCD SCONE TPO CMMLZ 3/13
RCD SCONE TPO CMMLZ 3/13
RCD SCONE TPO CMMLZ 3/13