SEZIONE VERTICALE TIPICA
TYPICAL VERTICAL SECTION

0 5 10 15m

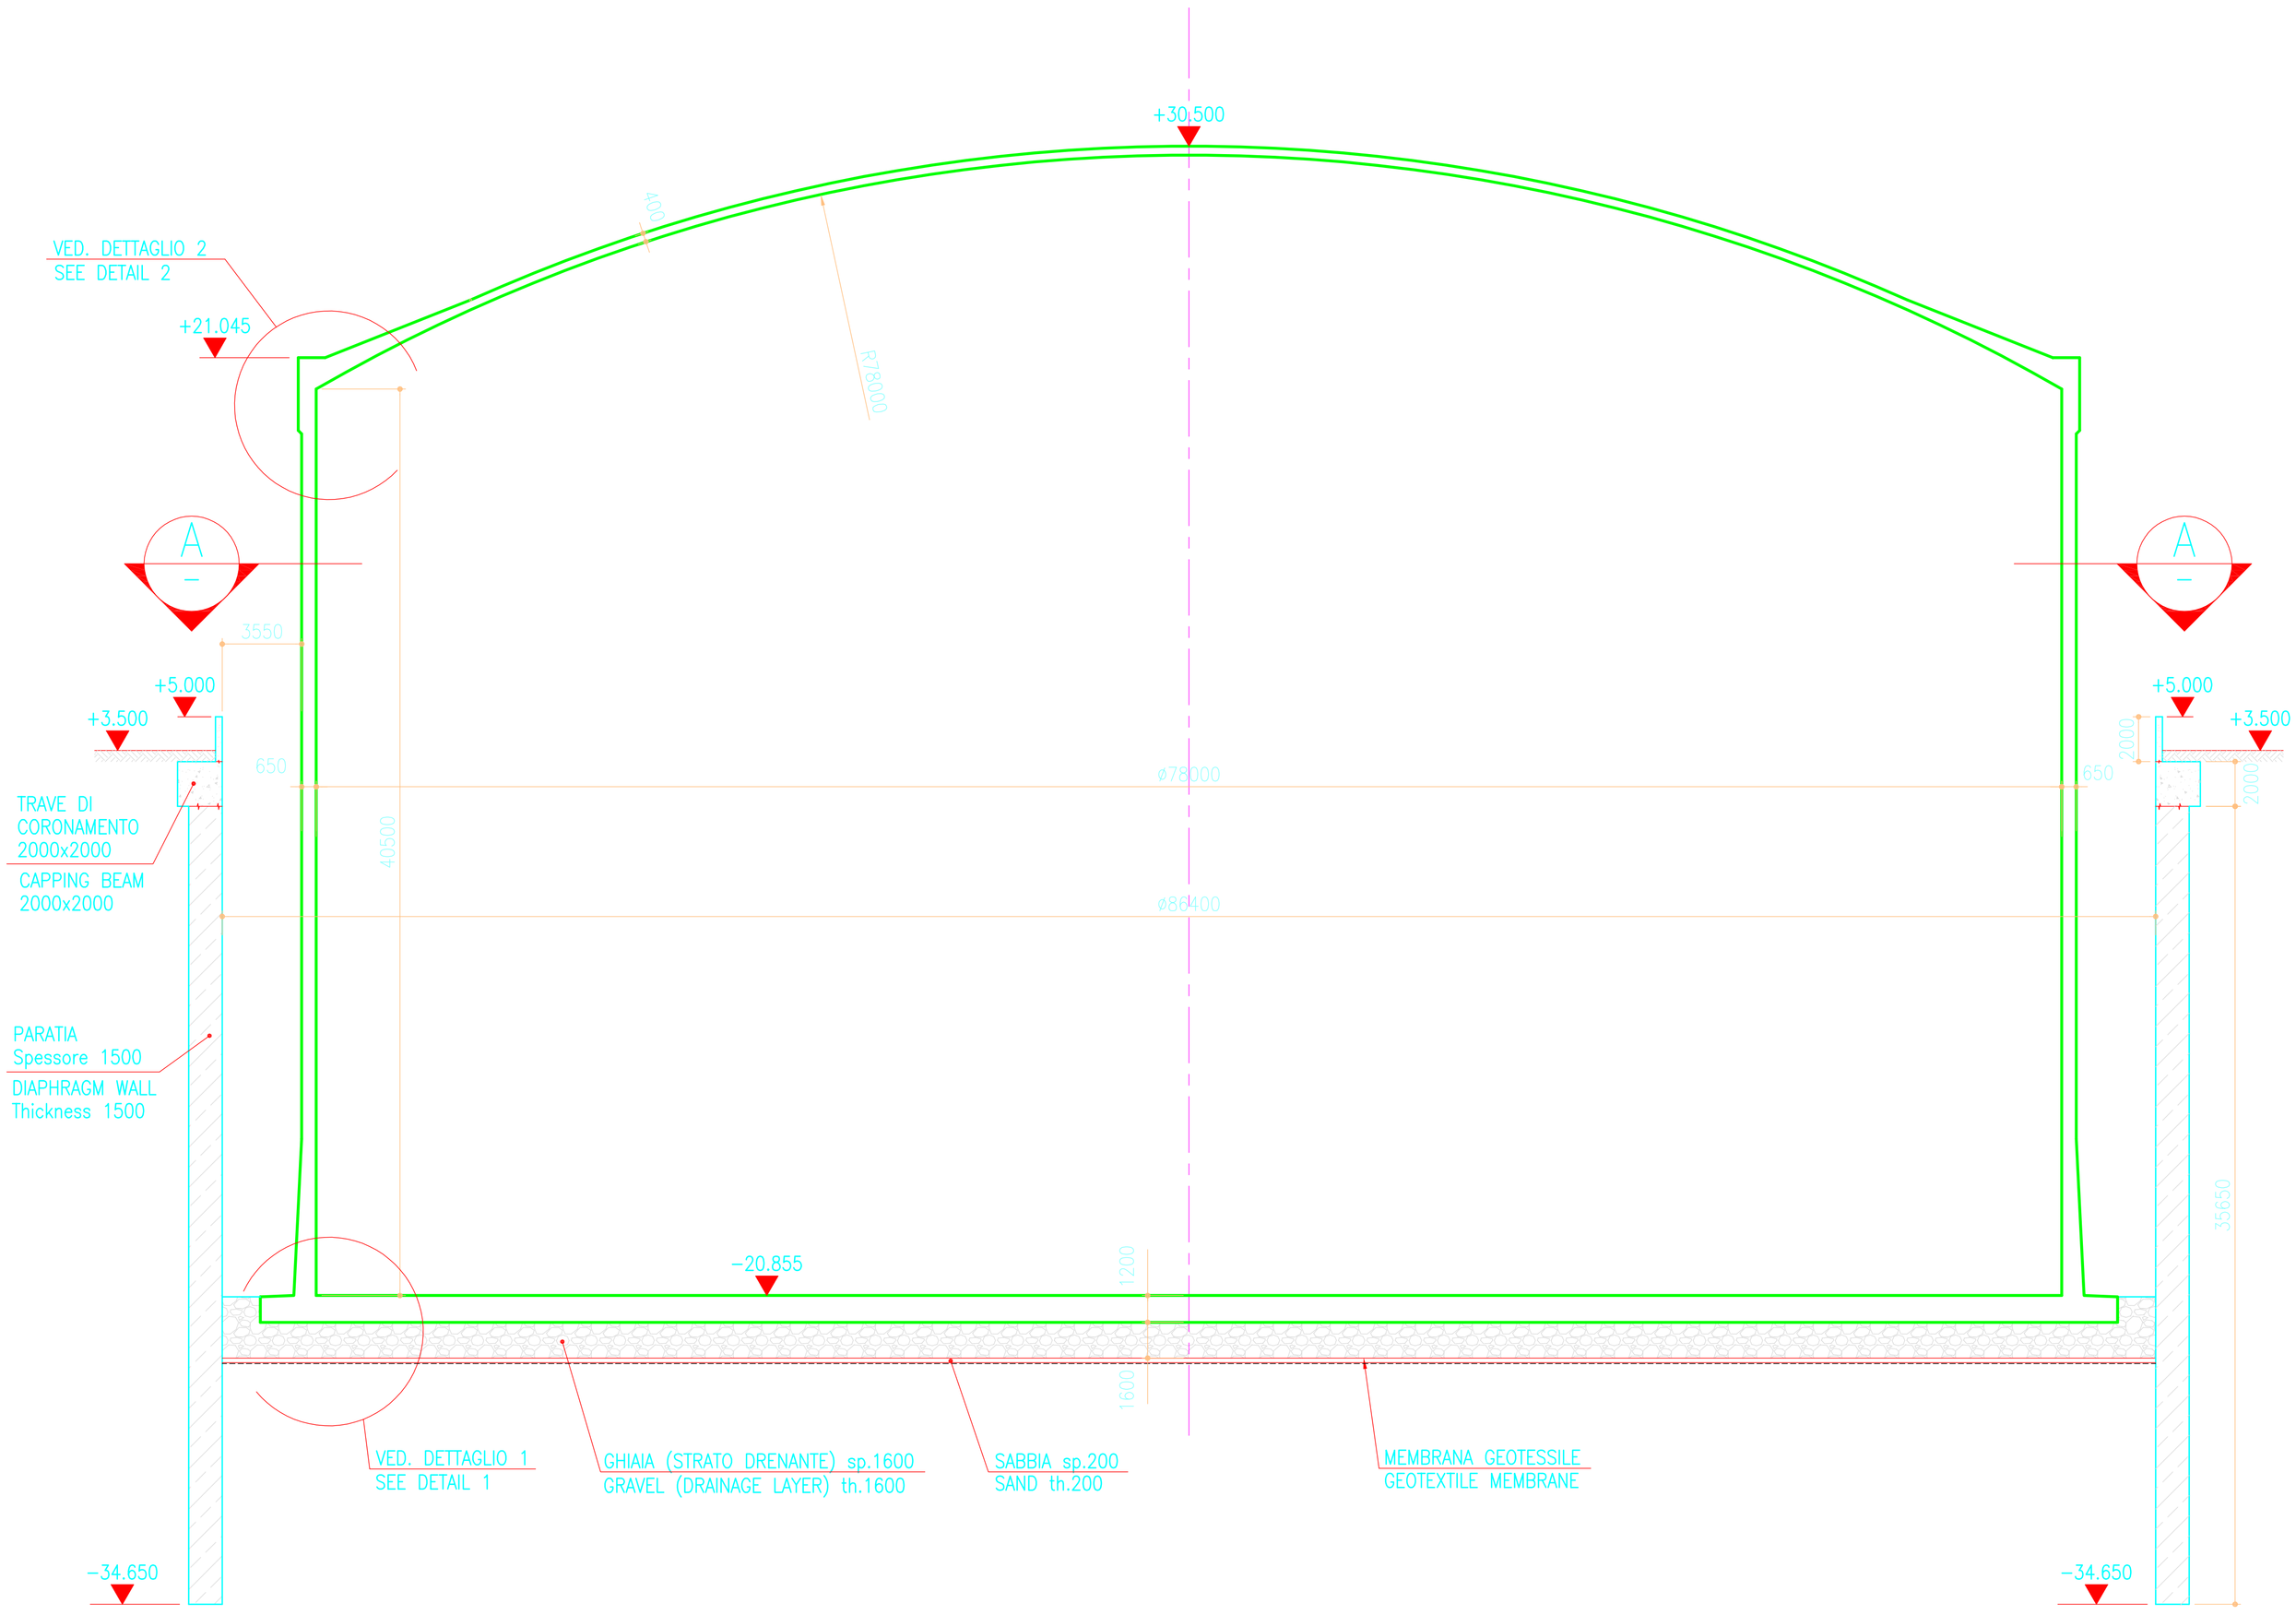

EM. Issue	DESCRIZIONE – Description	COMPIL. Drawn up	VERIFIC. Chk'd	APPROV. App'd	DATA Date
D01	PRIMA EMISSIONE	MARRAS	EMMANUELLO	CANETTA	15.09.2010

OWNER – Cliente: Brindisi LNG – Gas Naturale Liquefatto

CONTRACTOR – Contrattore: Tecnimont – Sofregaz – VINCI Construction Grands Projets – Mitsubishi Heavy Industries, Ltd. – CLF – Consorzio Cooperative Costruzioni

ATI Tecnimont

QUESTO DOCUMENTO E' DI PROPRIETA' DI BRINDISI LNG E NON PUO' ESSERE USATO DA TERZI SENZA PREVENTIVA AUTORIZZAZIONE SCRITTA

This document is BRINDISI LNG's property, and cannot be used by others for any purpose without prior written consent

CODICE IDENTIFICAZIONE Identification code
Job–EC–Type–N°: 3269-AX-DG-31000010
EM. Issue: D01

GRUPPO – Group: TDO

Execution Center ID Code and Rev.: DCES-FW-0010

TITOLO – Title

LNG STORAGE TANK – 20–T01 A/B
SEZIONE VERTICALE
VERTICAL SECTION

IMPIANTO – Plant	SCALA ORIG.–Orig.scale	SCALA GRAFICA – Graphic scale	RIF. CLIENTE – Client ref.
BRINDISI LNG TERMINAL	1/250		–