REFERENCE DOCUMENTS/DOCUMENTI DI RIFERIMENTO	N
ITALY GELA TERMINAL - GENERAL LAYOUT DRAWING / TERMINALE GELA - PLANIMETRIA E PROSPETTI	20-DT-D-5560

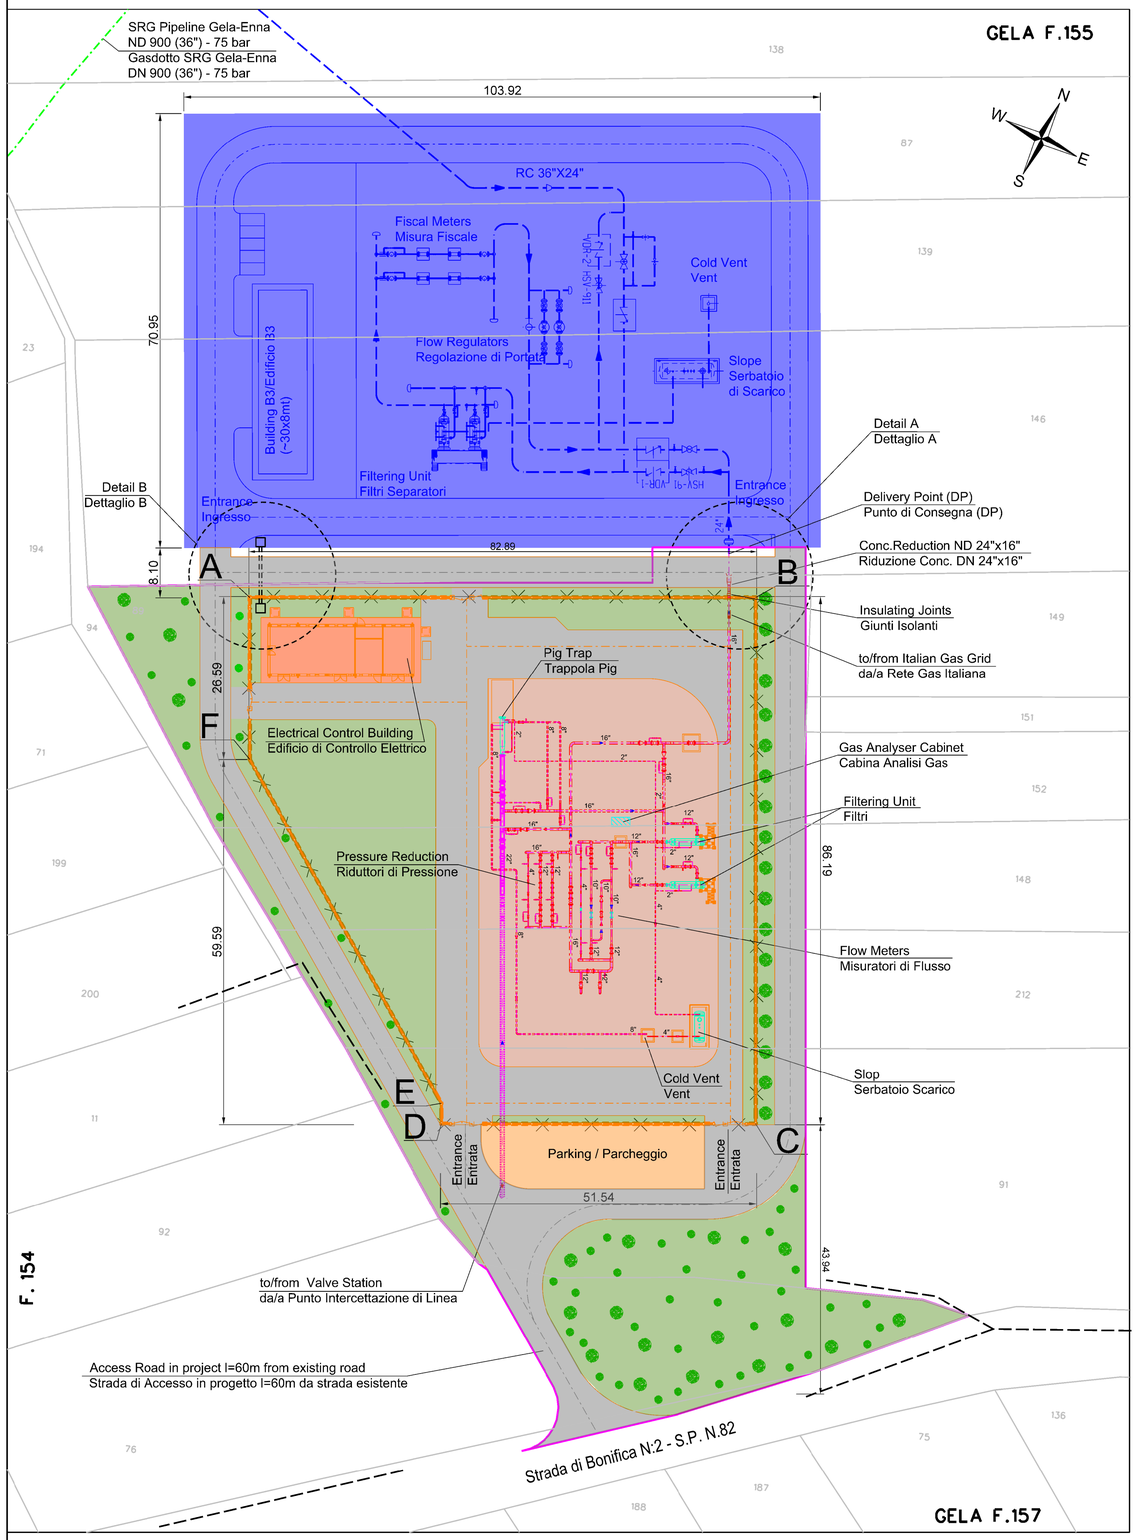

DELIVERY POINT
PUNTO DI CONSEGNA
Detail/Dettaglio A (Section/Sezione)
Scale/Scala 1:100

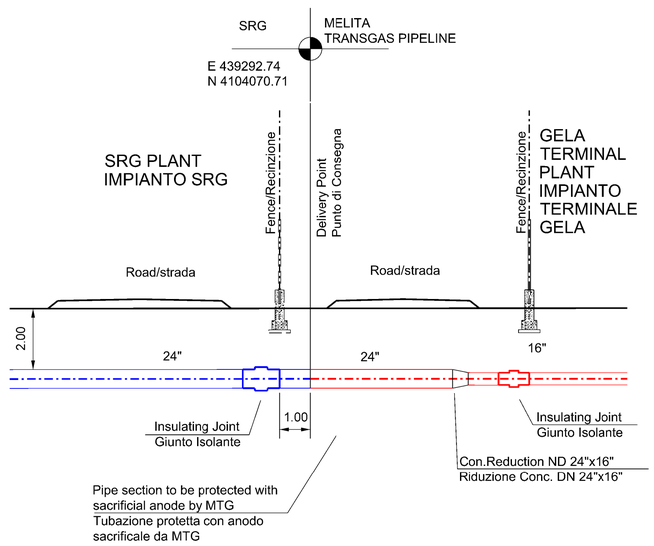

TELECOM CABLE
CONNECTION INTERFACE
INTERFACCIA COLLEGAMENTO
CAVI TELECOM
Detail/Dettaglio B
Scale/Scala 1:100

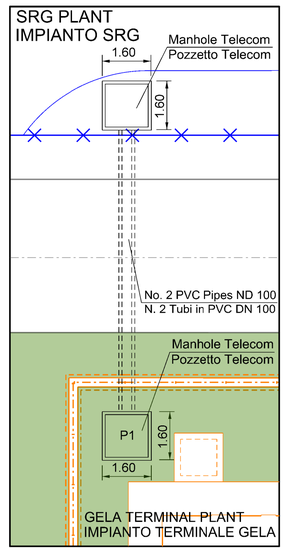

DELIVERY POINT
PUNTO DI CONSEGNA
Detail/Dettaglio A (Plan/Pianta)
Scale/Scala 1:100

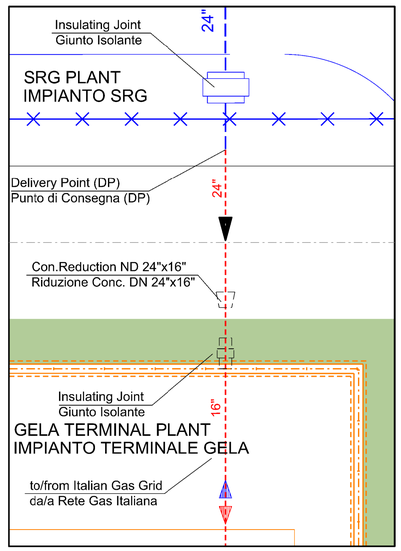

MAIN SIGNALS TO BE EXCHANGED BETWEEN THE PLANTS:

- FROM SRG: GAS PRESSURE, TEMPERATURE AND ACTUAL FLOW RATE
- FROM SRG: GAS QUALITY
- FROM SRG: STATUS OF THE EXIT BLOCK VALVE
- FROM SRG: PLANT BLOCKED
- TO SRG: GAS PRESSURE, TEMPERATURE AND ACTUAL FLOW RATE
- TO SRG: GAS QUALITY
- TO SRG: STATUS OF THE EXIT BLOCK VALVE
- TO SRG: PLANT BLOCKED

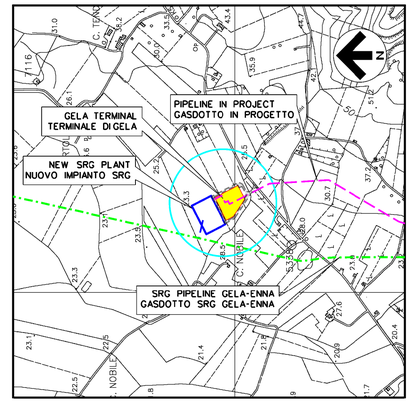

ROUTE MAP/COROGRAFIA SCALE 1:10.000
SHEET/FOGLIO C.T.R. 643120 SCALA 1:10.000

LEGEND / LEGENDA:

- Buildings / Edifici
- Parking Area / Parcheggio
- Gravel / Ghiaia
- Green Area / Area Verde
- Road / Strada
- SRG Area / Area SRG
- Area to be acquired for the MTG plant and roads
  Area da acquisire per l'impianto e le strade a cura MTG
- Cadastral Line / Linee Catastali
- Pipeline in Project / Gasdotto in Progetto
- Piping in Project / Tubazioni in Progetto
- SRG Pipes in Project / Tubazioni SRG in Progetto
- Existing Pipeline / Gasdotti Esistenti
- Fence in project / Recinzione in progetto
- Civil works in Project / Opere civili in progetto
- Equipments in Project / Apparecchiature in progetto

FENCE COORDINATES
COORDINATE RECINZIONE

FEATURE TRATTO	EASTING (m) EST (m)	NORTHING (m) NORD (m)
A	439226.37	4104028.72
B	439299.87	4104066.39
C	439339.04	4103989.95
D	439293.44	4103966.58
E	439291.92	4103969.56
F	439238.43	4104005.19

TIE-IN POINT COORDINATES
COORDINATE PUNTO DI TIE-IN

FEATURE TRATTO	EASTING (m) EST (m)	NORTHING (m) NORD (m)
DP	439292.76	4104070.72

TELECOM MANHOLE COORDINATES
COORDINATE POZZETTO TELECOM

FEATURE TRATTO	EASTING (m) EST (m)	NORTHING (m) NORD (m)
P1	439228.72	4104027.96

UTM System 33N

The sole responsibility of this publication lies with the author.
The European Union is not responsible for any use that may be made of the information contained therein.

Rev	Date	Description	Prepared	Checked	Approved
3	19/07/2019	REVISED ACCORDING TO THE RECEIVED COMMENTS: IFC - ISSUED FOR COMMENTS	D. BARUCCA	G. AUDI	A.PATERNIANI
2	25/06/2019	REVISED ACCORDING TO THE RECEIVED COMMENTS: IFC - ISSUED FOR COMMENTS	D. BARUCCA	G. AUDI	A.PATERNIANI
1	29/04/2019	ISSUE FOR COMMENTS	D. BARUCCA	G. AUDI	A.PATERNIANI
0	23/04/2019	ISSUE FOR INTERNAL CHECK	D. BARUCCA	G. AUDI	A.PATERNIANI

techfem sps

Co-financed by the European Union Connecting Europe Facility

CONTRACT N	CT 3108/2018
JOB/COMMESSA	171001
LOCATION/LOCALITA'	ITALY
Document No / Documento N	20-DT-B-5565
PROJECT / PROGETTO	MELITA TRANSGAS PIPELINE
REVISION / REVISIONE	3
DOCUMENT TITLE / TITOLO DEL DOCUMENTO	GENERAL LAYOUT DRAWING ITALY GELA TERMINAL AND SRG PLANT
SHEET/FOGLIO	1 OF/DI 1
SCALE/SCALA	1:500