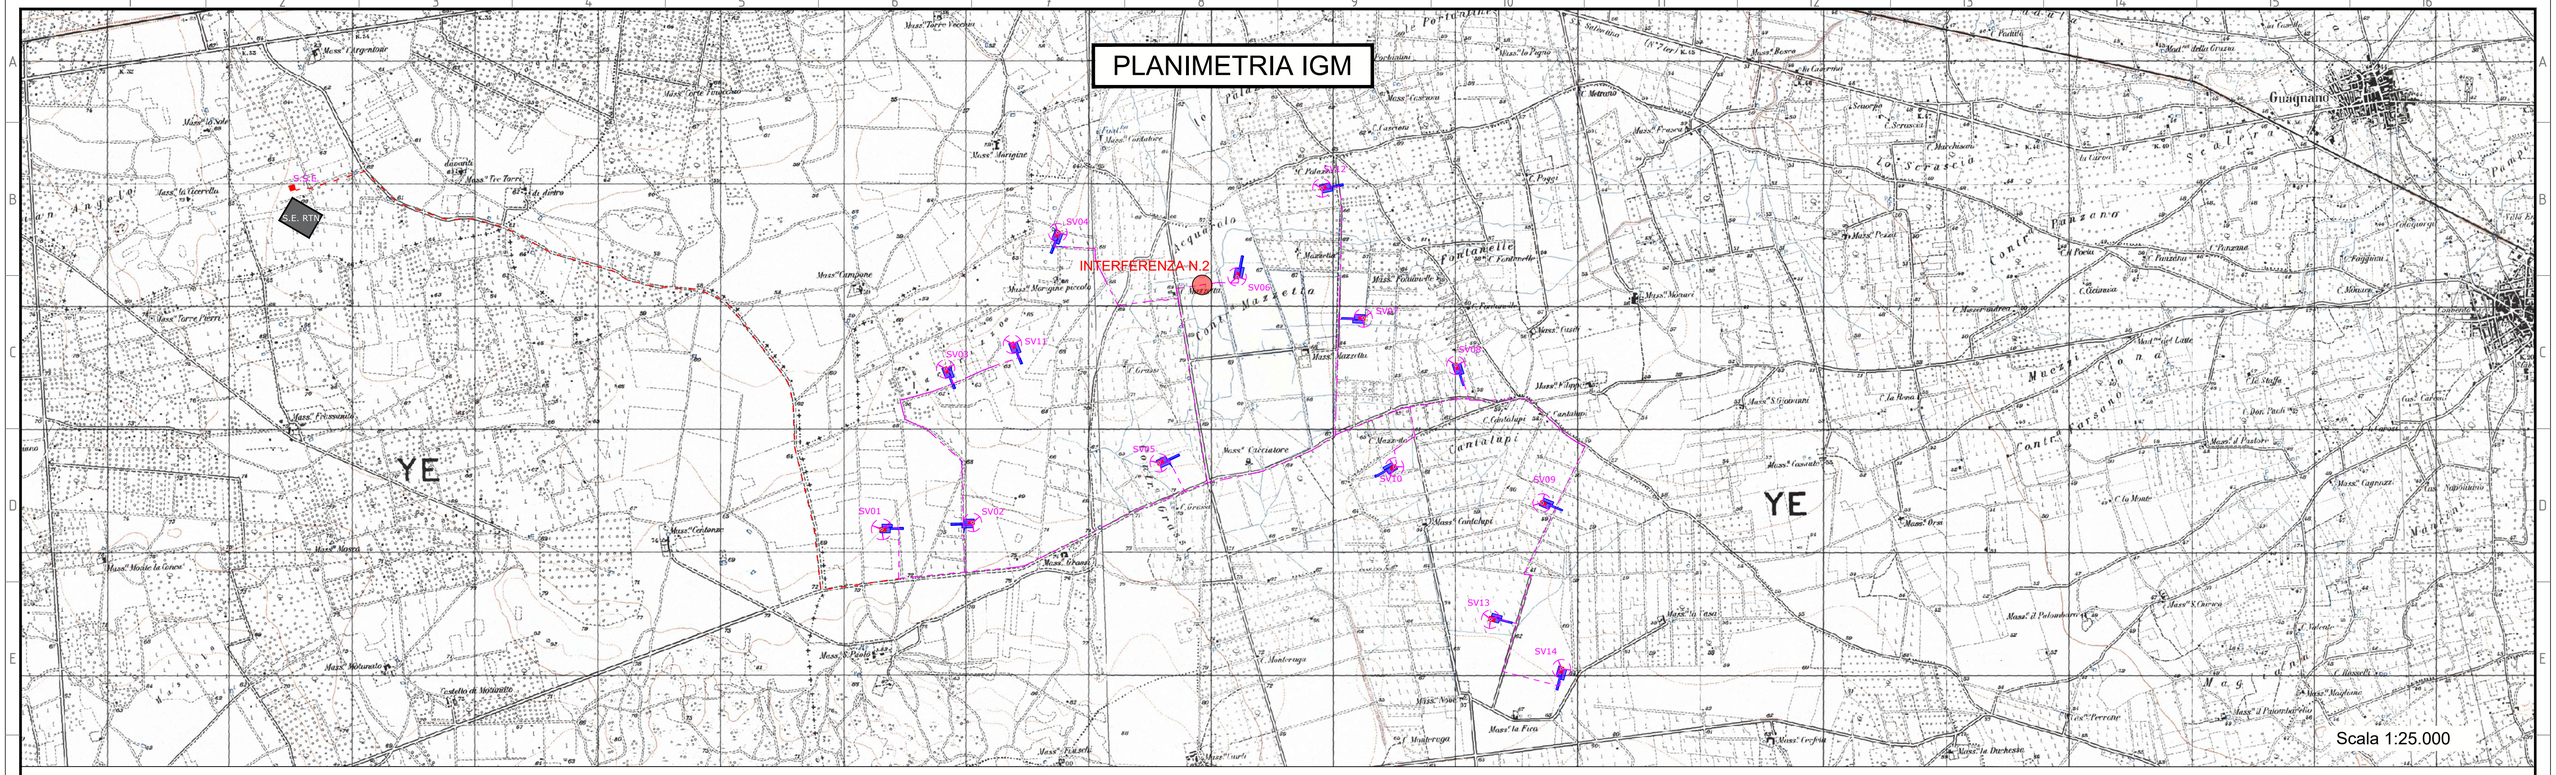

TIPICO ATTRAVERSAMENTO SU CANALI E MARANE

SEZIONE LONGITUDINALE PERFORAZIONE TELETIGUATA — Scala 1:100

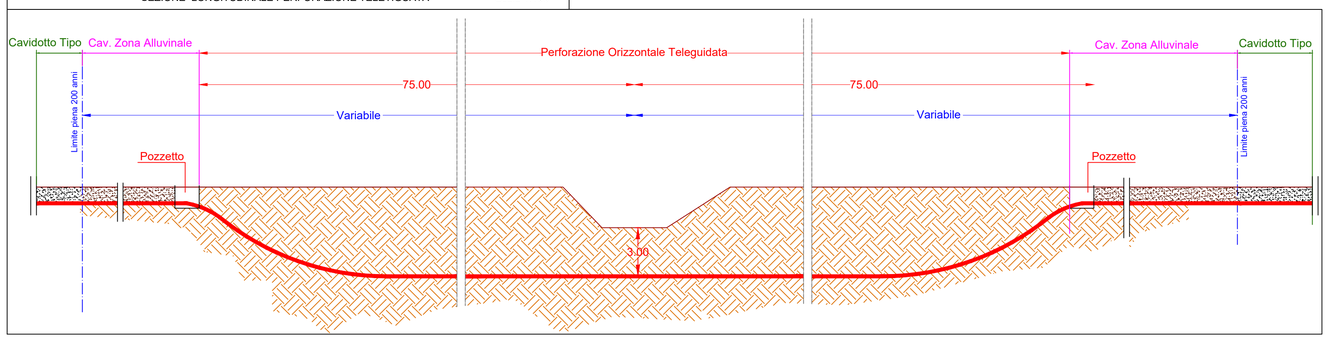

Firmato digitalmente da: Biscotti Gianluca Biagio
Data: 18/12/2020 23:41:30

SEZIONE ATTRAVERSAMENTO "2C" DUE LINEE

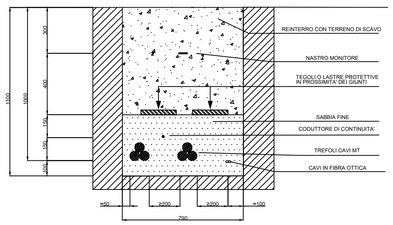

SEZIONE TRASVERSALE
Tipico Perforazione Orizzontale Teleguidata

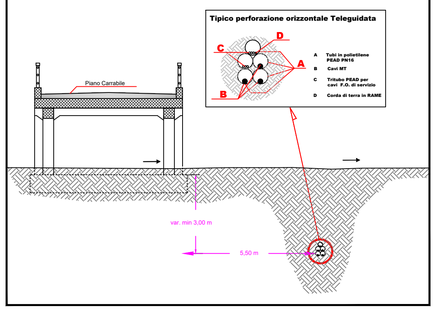

TIPICO CAVIDOTTO IN AREE DI PIENA ALLUVIONALE

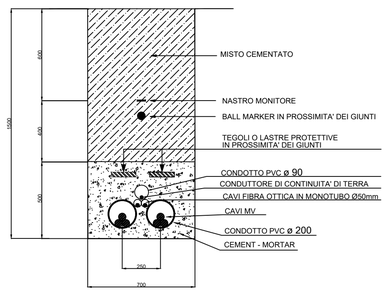

REV.	DATE	DESCRIPTION	PREPARED	CHECKED	APPROVED
00	25/11/2020	first issue	BFP ZINGARELLI	BFP MIGLIONICO	BFP BISCOTTI

CONTRACTOR'S LOGO: BFP
Via Napoli, 363/1 - 70132 Bari - Italy
tel (+39) 0805246262 - fax (+39) 0805243364
www.bfpgroup.net - info@bfpgroup.net
AZIENDA CON SISTEMA QUALITA' CERTIFICATO UNI EN ISO 9001:2015 UNI EN ISO 14001:2015 OHSAS 18001:2007

PROJECT: SALICE SALENTINO-VEGLIE

FILE NAME: GRE.EEC.D.24.IT.W.15000.00.112.00_PARTICOLARI TIPOLOGICI RISOLUZIONE CON CAVIDOTTO MT - CANALE

CLASSIFICATION:

FORMAT: A1 | SCALE: VARIE | PLOT SCALE: | SHEET: 1 di / of 1

UTILIZATION SCOPE:

TITLE: PARTICOLARI TIPOLOGICI RISOLUZIONE CON CAVIDOTTO MT - CANALE

Engineering & Construction

GRE VALIDATION

VALIDATED BY	Tamma
VERIFIED BY	Porcellini
COLLABORATORS	Mirra

GRE CODE

GROUP	FUNCTION	TYPE	ISSUER	COUNTRY	TEC.	PLANT	SYSTEM	PROGRESSIVE	REVISION
GRE	EEC	D	24	IT	W	15000	00	112	00

This document is property of Enel Green Power SpA. It is strictly forbidden to reproduce this document, in whole or in part, and to provide to others any related information without the previous written consent by Enel Green Power SpA.