PLANIMETRIA - Scala 1:1.000

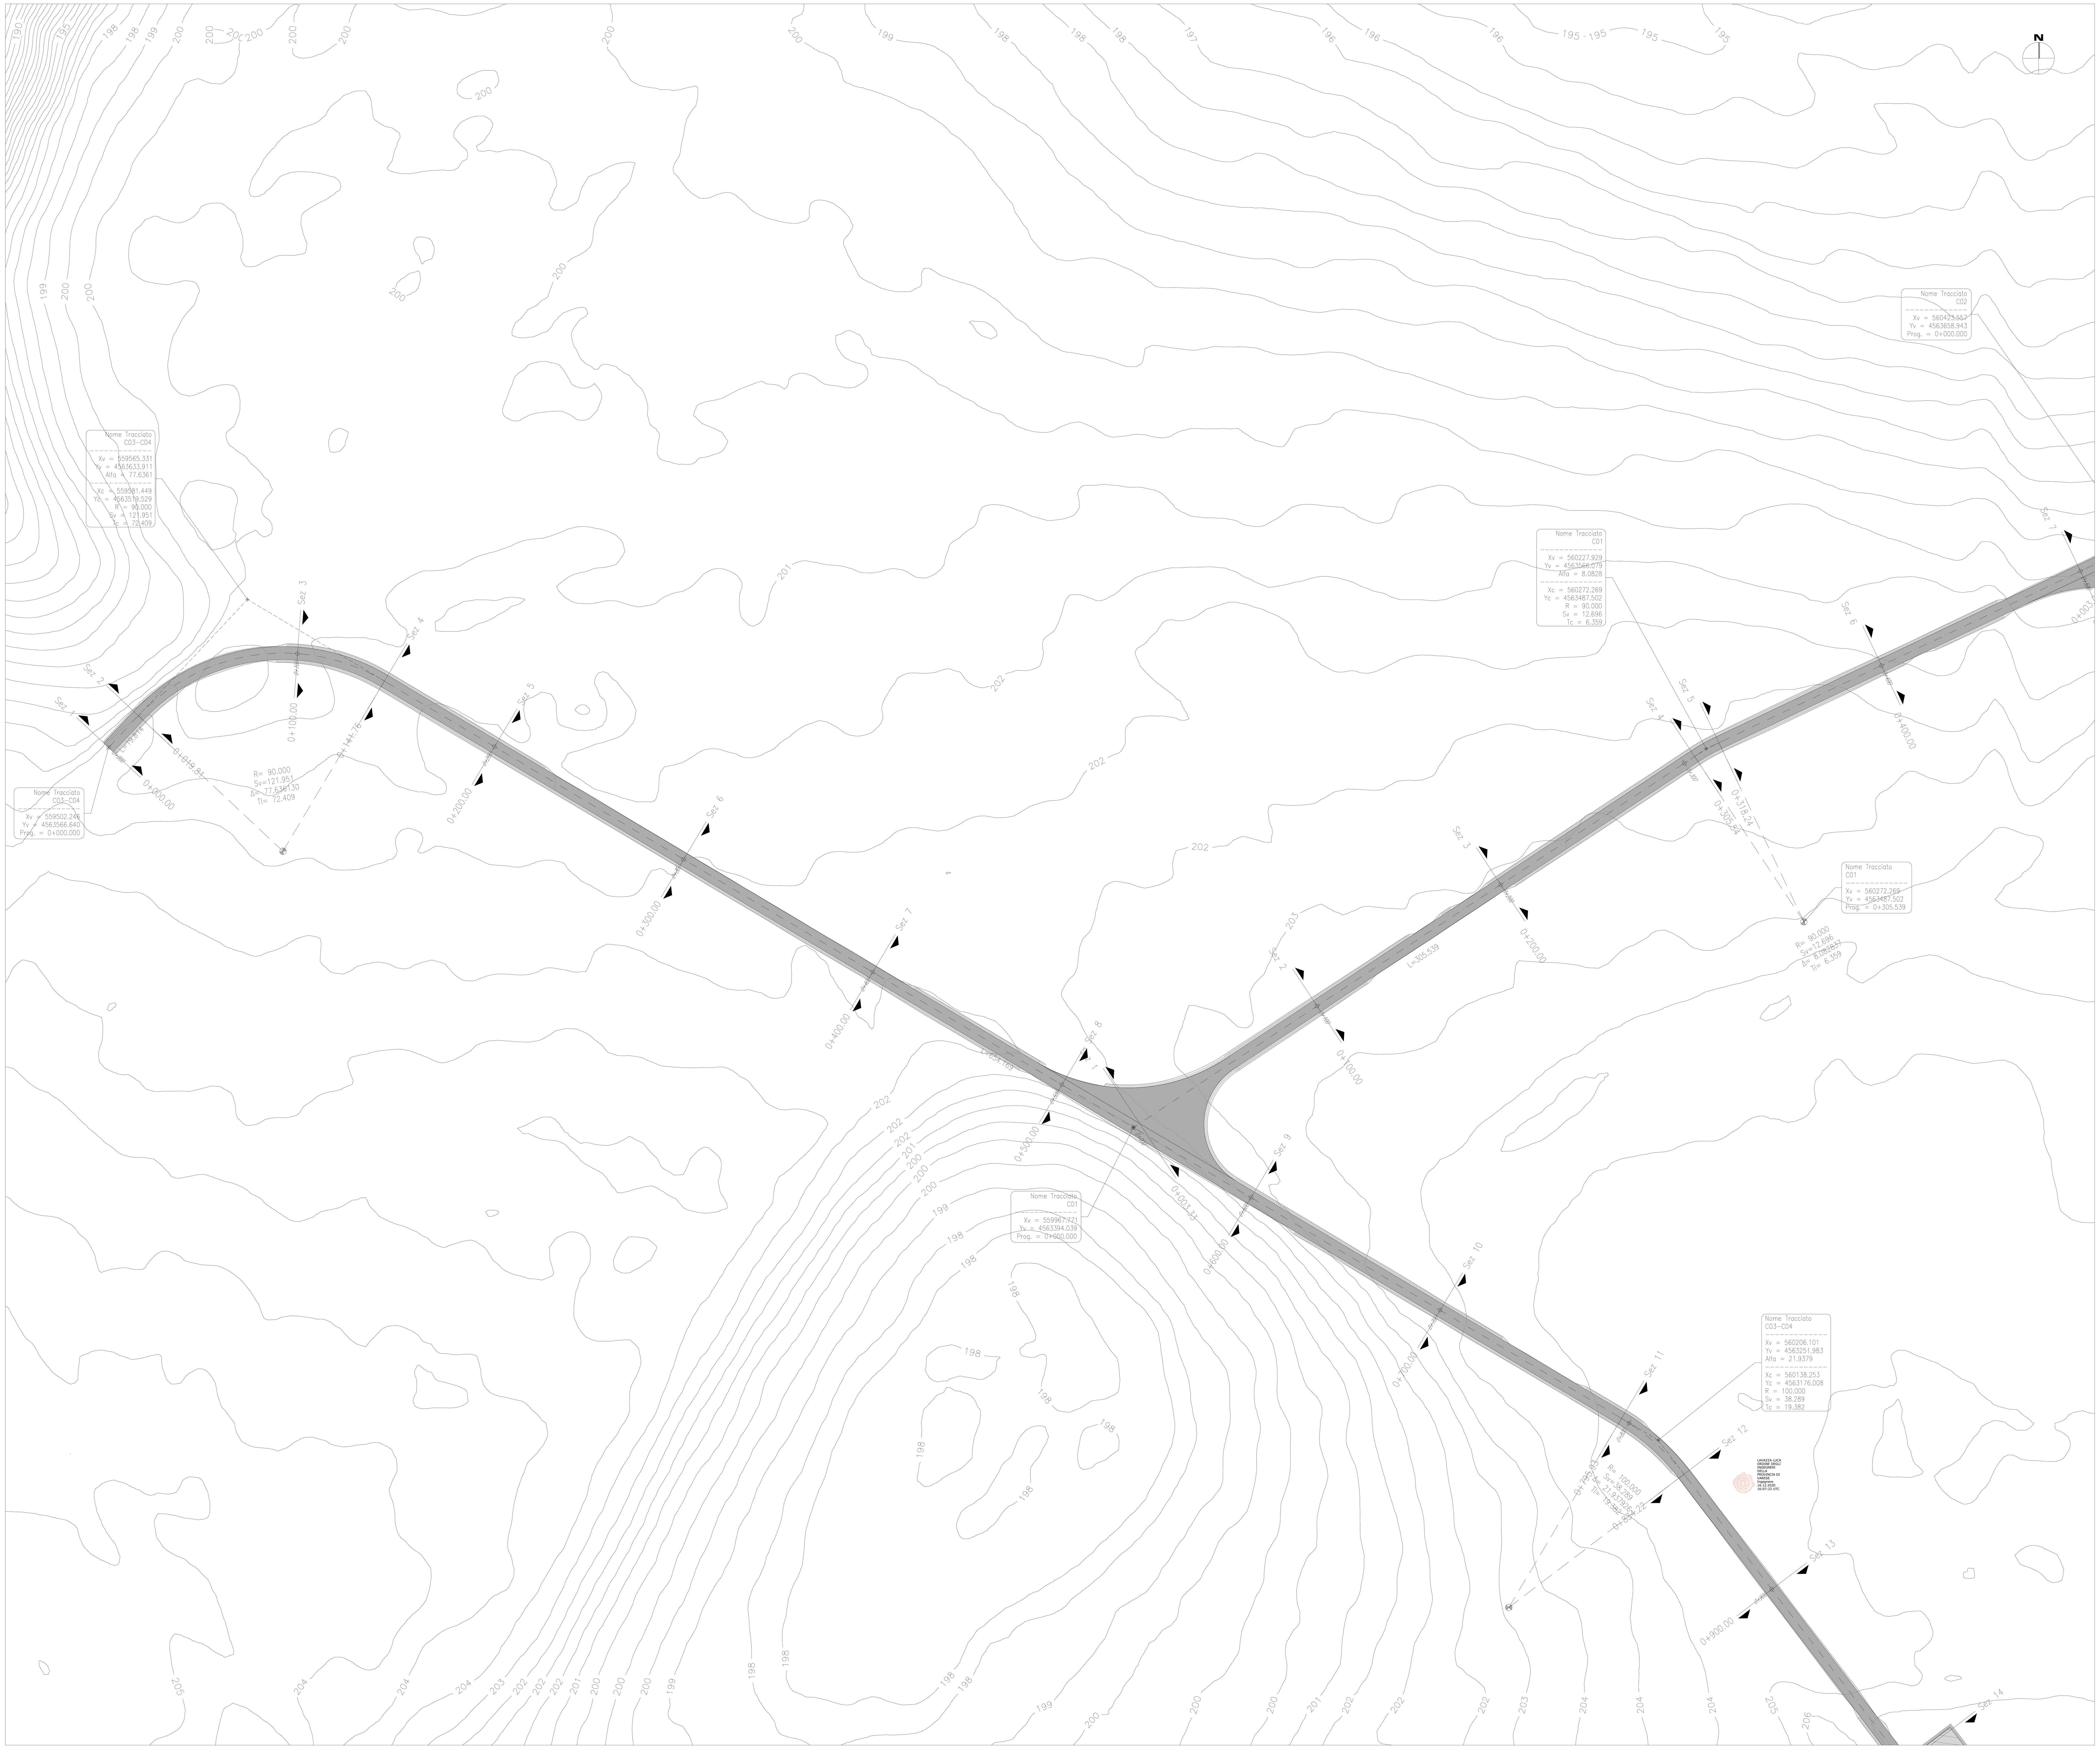

KEY MAP - Scala 1:25.000

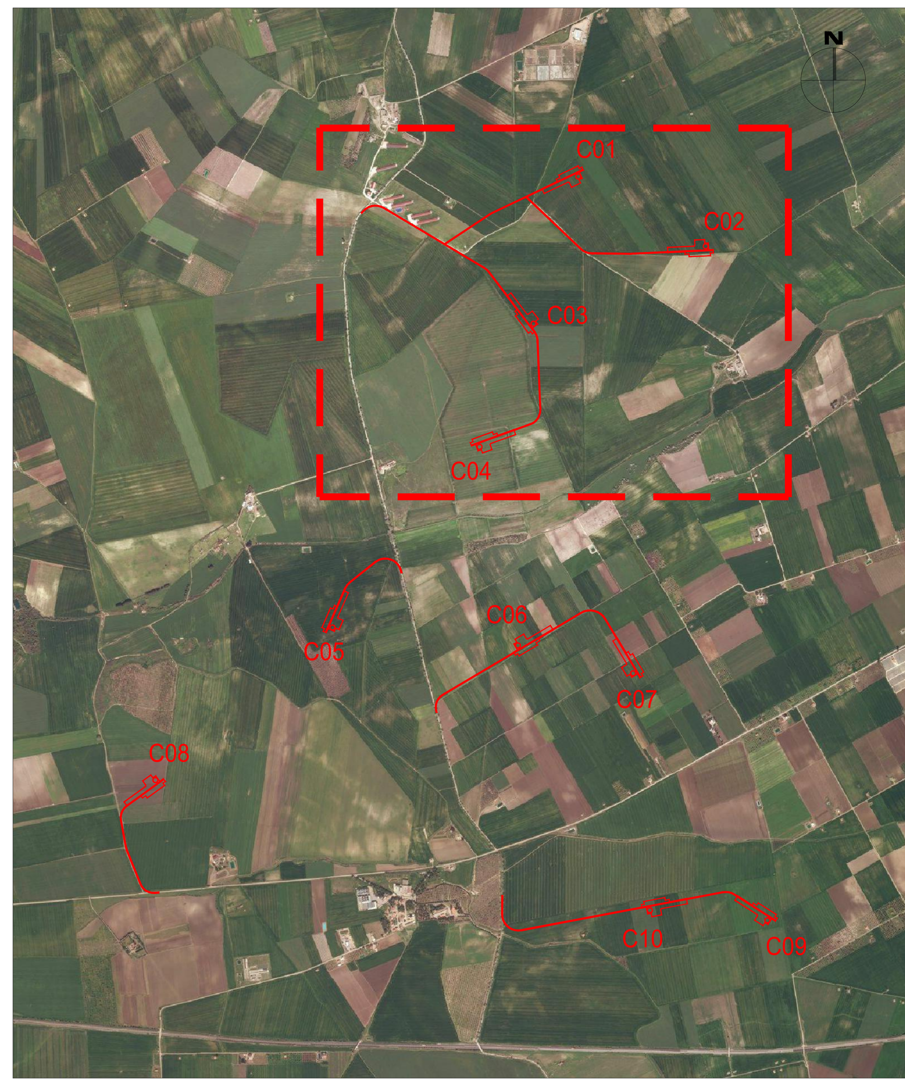

LEGENDA

- Viabilità
- Area delle piazzole da rinaturalizzare
- Area definitiva delle piazzole
- Tratti in rilevato
- Tratti in trincea

LEGENDA TABELLE DI TRACCIAMENTO

Xv	Coordinata EST del vertice planimetrico
Yv	Coordinata NORD del vertice planimetrico
Alfa	Angolo al centro della curva circolare
Xc	Coordinata EST del centro della curva
Yc	Coordinata NORD del centro della curva
R	Raggio della curva circolare
Sv	Sviluppo della curva circolare
Tc	Lunghezza della tangente della curva circolare

TABELLA COORDINATE AEROGENERATORI

Coordinate UTM WGS 84 Zona 33N		
ID	**Est**	**Nord**
C01	560715	4563772
C02	561427	4563383
C03	560465	4562950
C04	560164	4562262
C05	559342	4561253
C06	560378	4561153
C07	561021	4560997
C08	558352	4560400
C09	561772	4559617
C10	561115	4559673

REV.	DATE	DESCRIPTION	PREPARED	CHECKED	APPROVED
00	2020-11-27	Prima emissione	M.Terzi	N.Novati	L.Lavazza

CONTRACTOR'S LOGO

Stantec

enel Green Power

Engineering & Construction

EGP VALIDATION

VALIDATED BY	Vigone
VERIFIED BY	Fabrizi
COLLABORATORS	Bellorini

PROJECT: **IMPIANTO EOLICO DI CERIGNOLA**

FILE NAME: **GRE.EEC.D.25.IT.W.14670.00.045.00 - Layout strade**

CLASSIFICATION:	FORMAT:	SCALE:	PLOT SCALE:	SHEET:
PUBLIC	**A0**	**1:1000**	**1:1**	**1** di / of **18**

UTILIZATION SCOPE: **BASIC DESIGN**

TITLE: **C01, C02, C03, C04 - PISTA DI ACCESSO E PIAZZOLA Planimetria**

EGP CODE

GROUP	FUNCTION	TYPE	ISSUER	COUNTRY	TEC.	PLANT	SYSTEM	PROGRESSIVE	REVISION
GRE	EEC	D	25	IT	W	14670	00	045	00

PLANIMETRIA - Scala 1:1.000

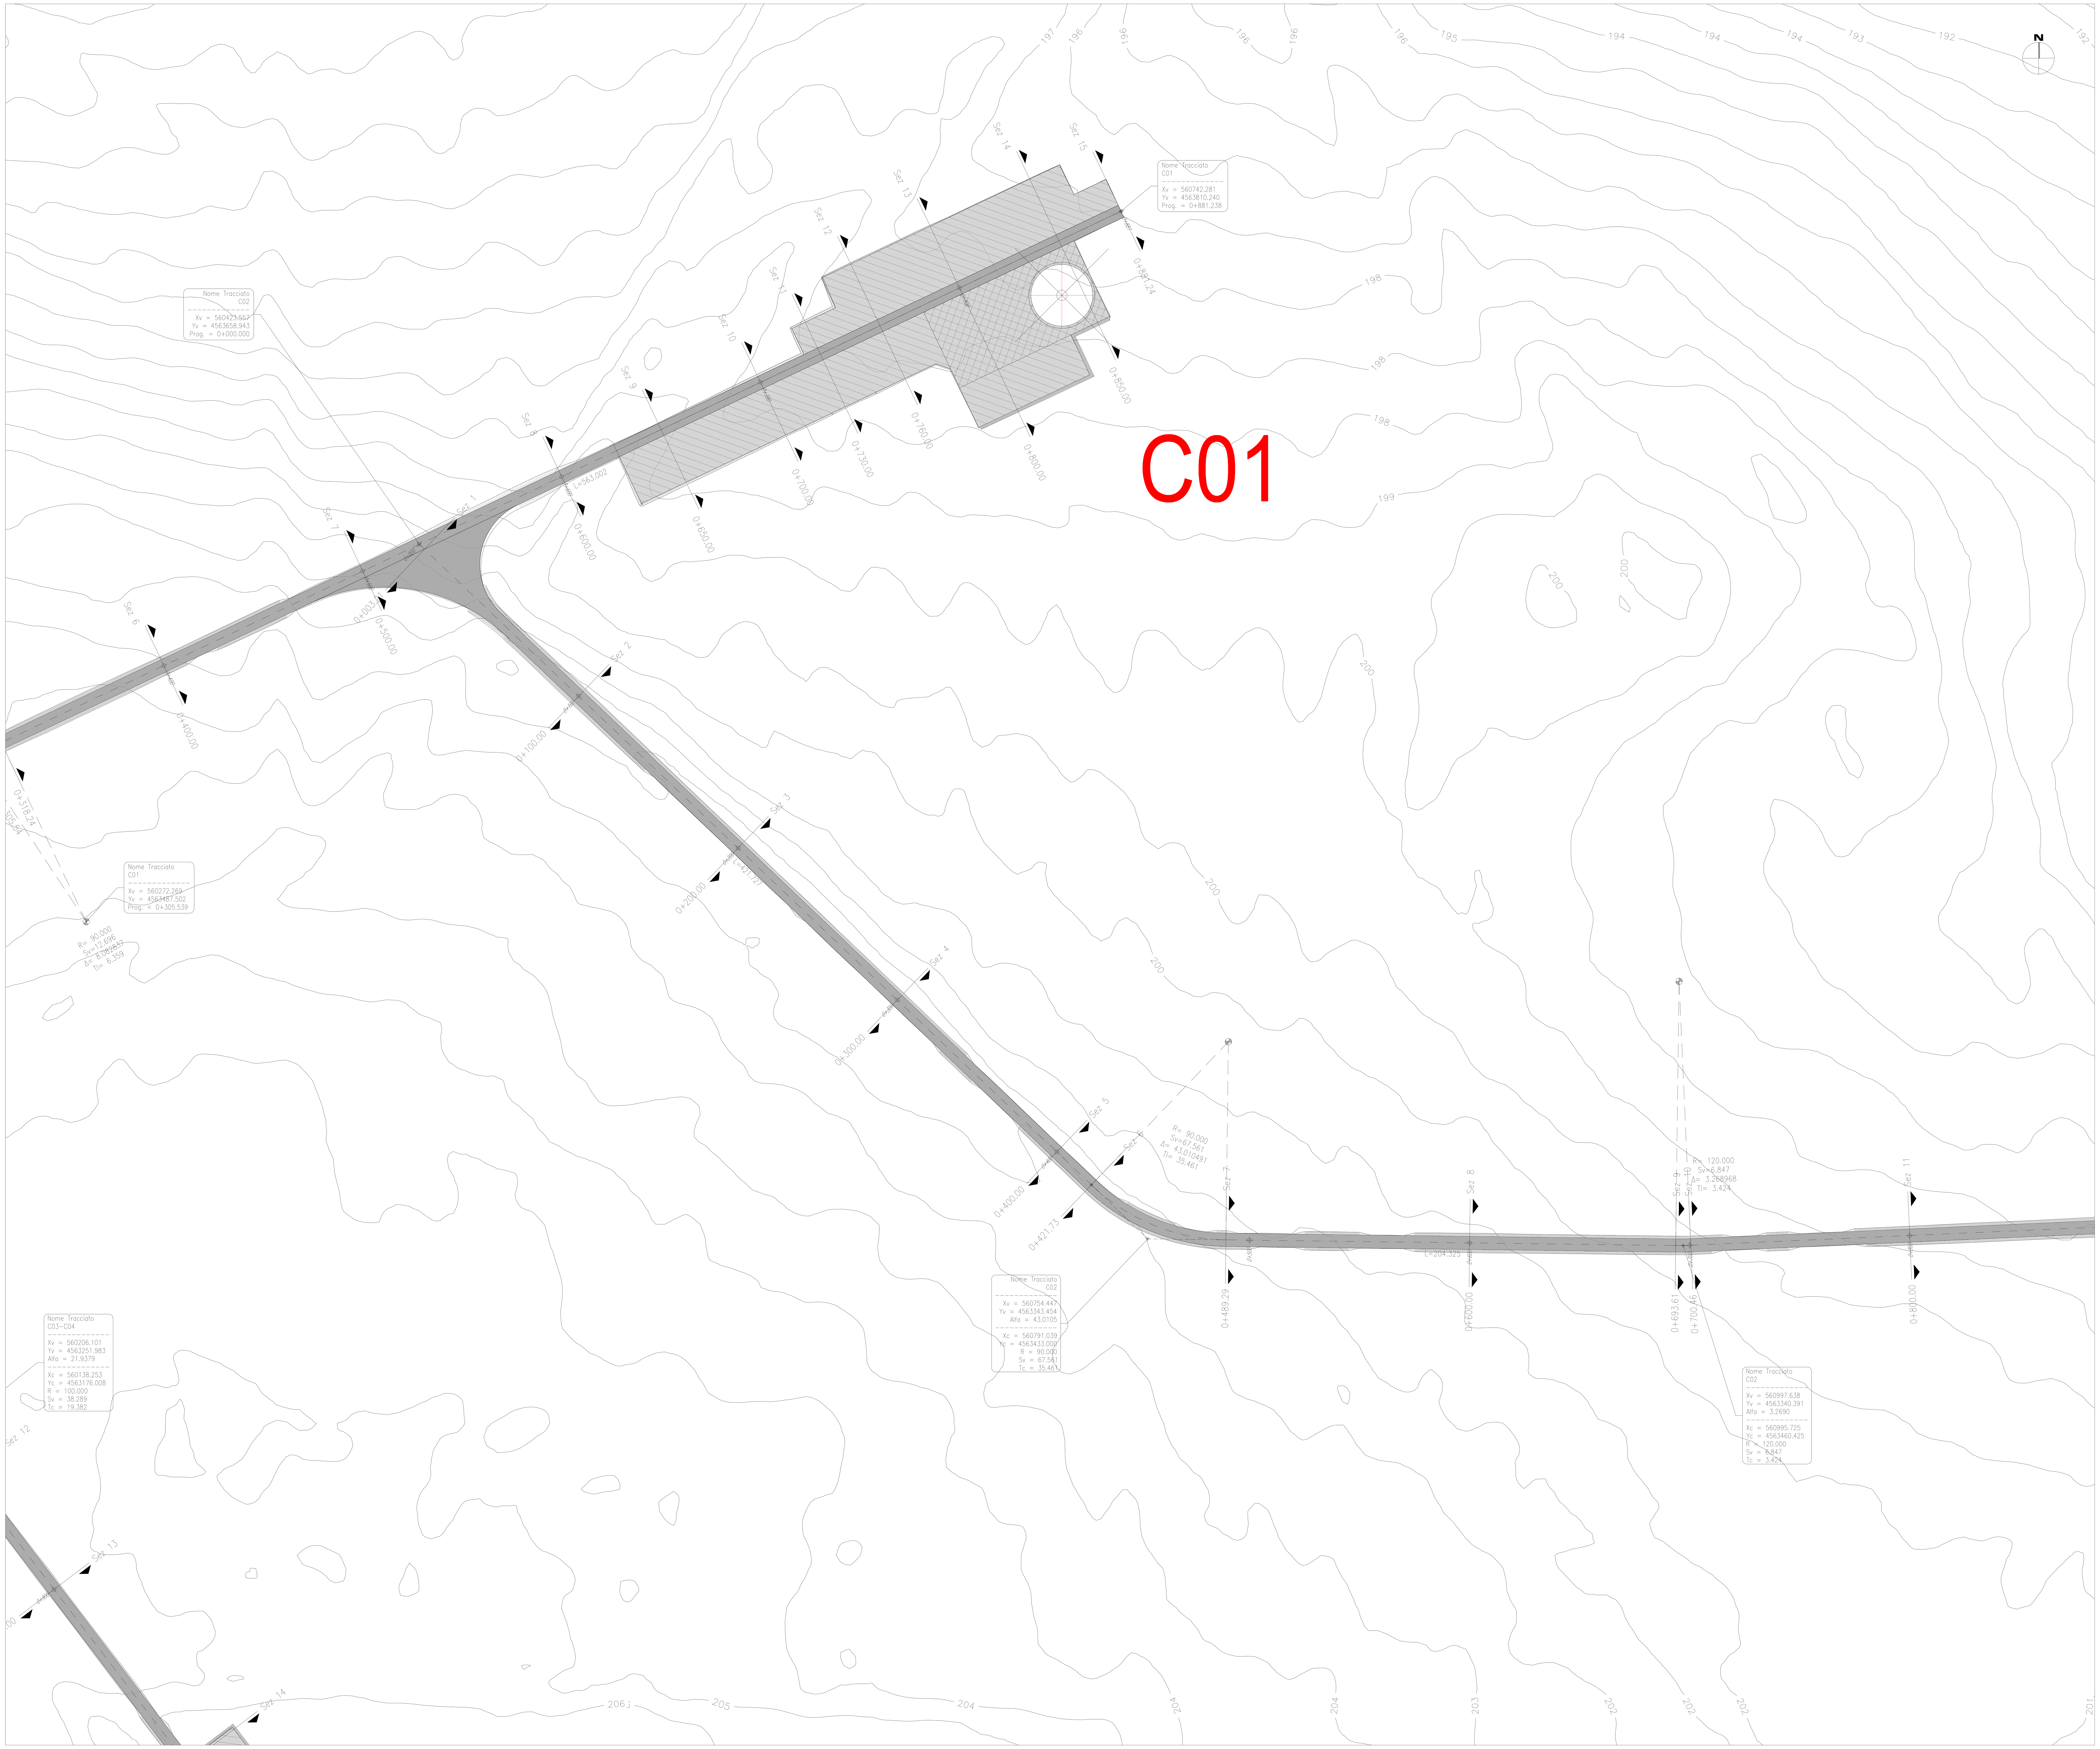

KEY MAP - Scala 1:25.000

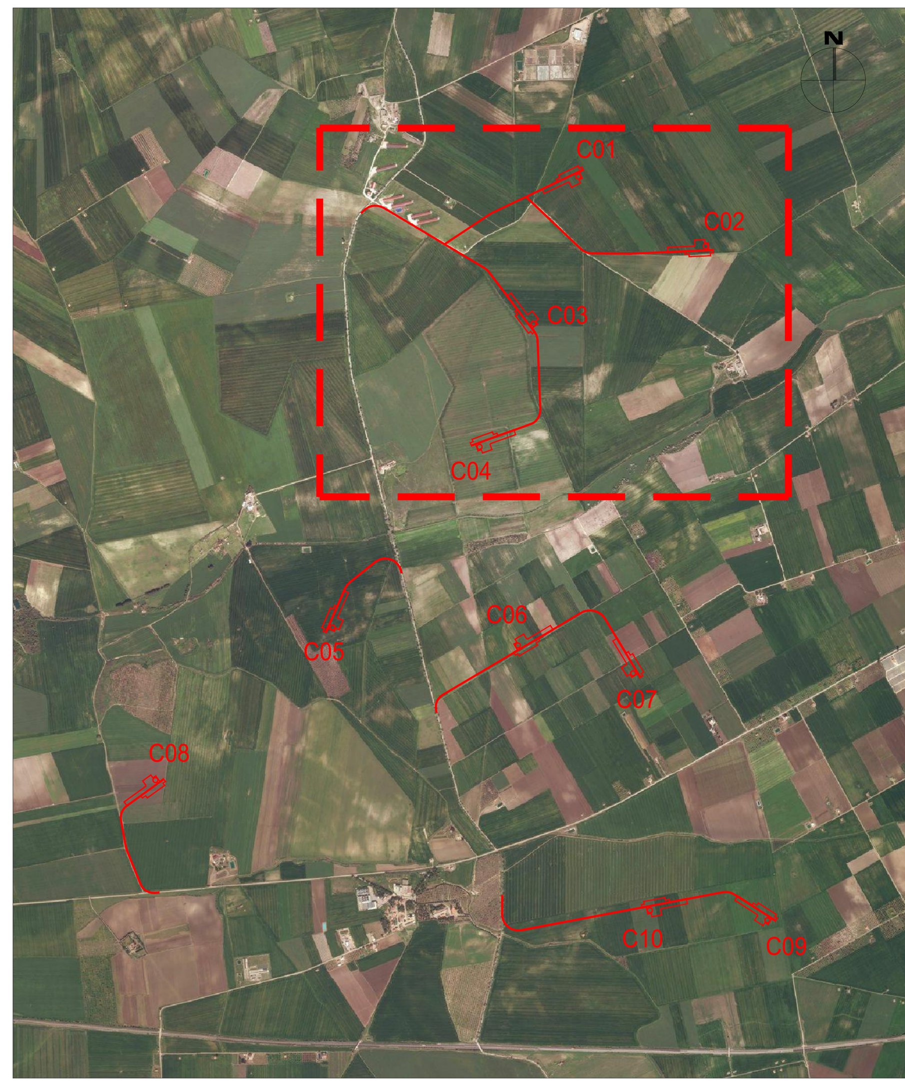

LEGENDA

- Viabilità
- Area delle piazzole da rinaturalizzare
- Area definitiva delle piazzole
- Tratti in rilevato
- Tratti in trincea

LEGENDA TABELLE DI TRACCIAMENTO

Xv Coordinata EST del vertice planimetrico
Yv Coordinata NORD del vertice planimetrico
Alfa Angolo al centro della curva circolare
Xc Coordinata EST del centro della curva
Yc Coordinata NORD del centro della curva
R Raggio della curva circolare
Sv Sviluppo della curva circolare
Tc Lunghezza della tangente della curva circolare

TABELLA COORDINATE AEROGENERATORI

Coordinate UTM WGS 84 Zona 33N		
ID	Est	Nord
C01	560715	4563772
C02	561427	4563383
C03	560465	4562950
C04	560164	4562262
C05	559342	4561253
C06	560378	4561153
C07	561021	4560997
C08	558352	4560400
C09	561772	4559617
C10	561115	4559673

REV.	DATE	DESCRIPTION	PREPARED	CHECKED	APPROVED
0C	2020-11-27	Prima emissione	M.Terzi	N.Novati	L.Lavazza

CONTRACTOR'S LOGO
Stantec

PROJECT: **IMPIANTO EOLICO DI CERIGNOLA**

FILE NAME: **GRE.EEC.D.25.IT.W.14670.00.045.00 - Layout strade**

enel Green Power
Engineering & Construction

CLASSIFICATION:	FORMAT:	SCALE:	PLOT SCALE:	SHEET:
PUBLIC	A0	1:1000	1:1	2 di / of 18

UTILIZATION SCOPE: **DETAILED DESIGN**

TITLE: **C01, C02, C03, C04 - PISTA DI ACCESSO E PIAZZOLA Planimetria**

EGP VALIDATION

VALIDATED BY	Vigone
VERIFIED BY	Fabrizi
COLLABORATORS	Bellorini

EGP CODE

GROUP	FUNCTION	TYPE	ISSUER	COUNTRY	TEC.	PLANT	SYSTEM	PROGRESSIVE	REVISION
GRE	EEC	D	25	IT	W	14670	00	045	00

PLANIMETRIA - Scala 1:1.000

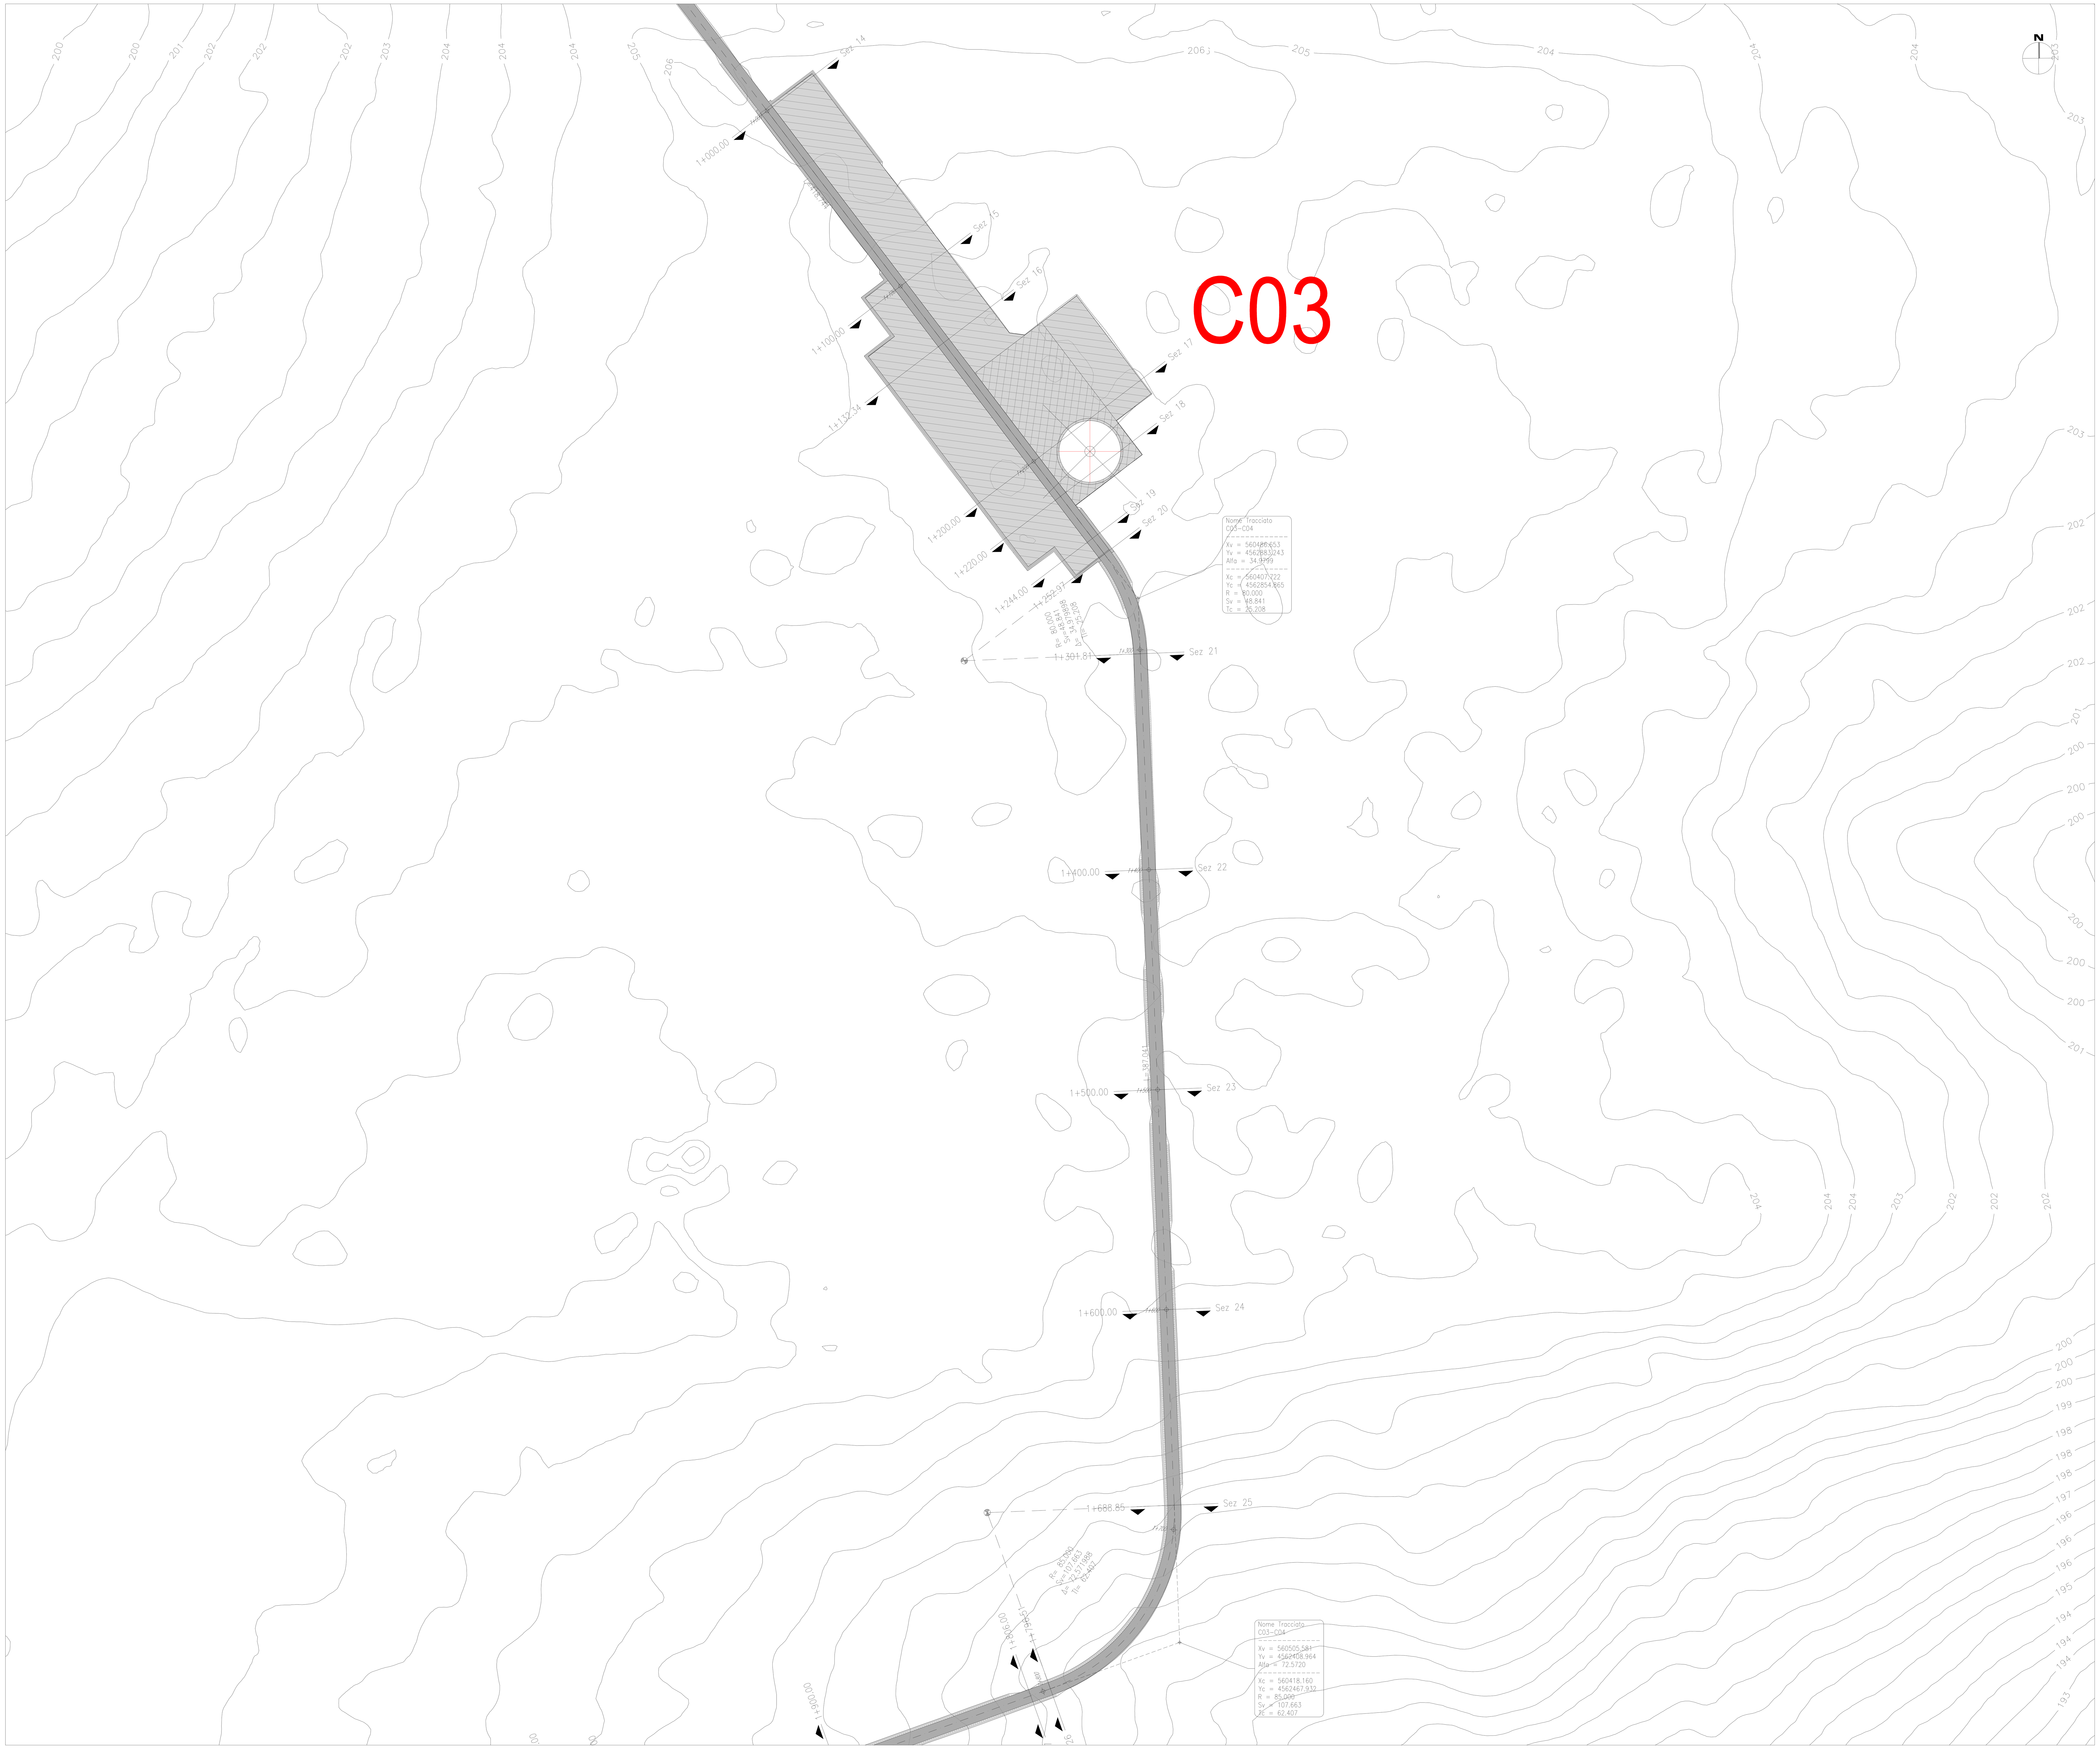

KEY MAP - Scala 1:25.000

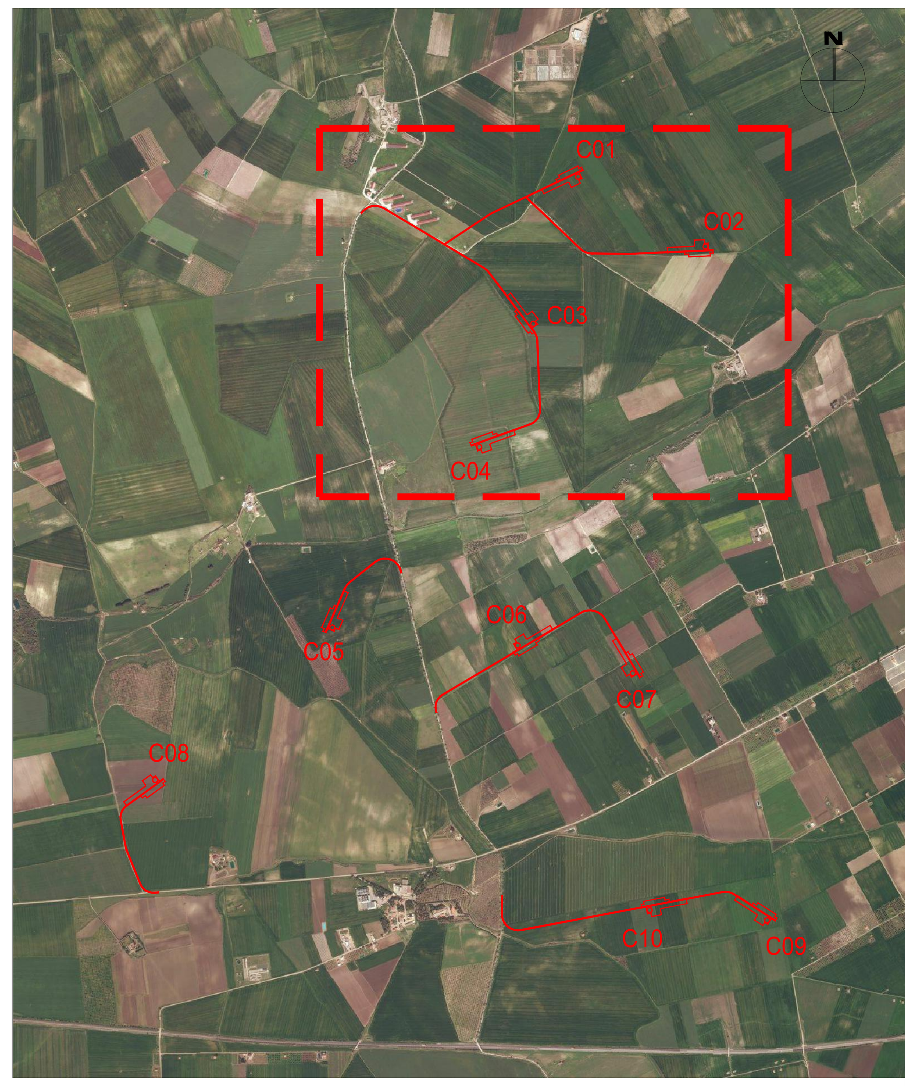

LEGENDA

- Viabilità
- Area delle piazzole da rinaturalizzare
- Area definitiva delle piazzole
- Tratti in rilevato
- Tratti in trincea

LEGENDA TABELLE DI TRACCIAMENTO

Xv	Coordinata EST del vertice planimetrico
Yv	Coordinata NORD del vertice planimetrico
Alfa	Angolo al centro della curva circolare
Xc	Coordinata EST del centro della curva
Yc	Coordinata NORD del centro della curva
R	Raggio della curva circolare
Sv	Sviluppo della curva circolare
Tc	Lunghezza della tangente della curva circolare

TABELLA COORDINATE AEROGENERATORI

Coordinate UTM WGS 84 Zona 33N		
ID	Est	Nord
C01	560715	4563772
C02	561427	4563383
C03	560465	4562950
C04	560164	4562262
C05	559342	4561253
C06	560378	4561153
C07	561021	4560997
C08	558352	4560400
C09	561772	4559617
C10	561115	4559673

REV.	DATE	DESCRIPTION	PREPARED	CHECKED	APPROVED
0C	2020-11-27	Prima emissione	M.Terzi	N.Novati	L.Lavazza

CONTRACTOR'S LOGO: Stantec

enel Green Power
Engineering & Construction

EGP VALIDATION

VALIDATED BY	Vigone
VERIFIED BY	Fabrizi
COLLABORATORS	Bellorini

PROJECT: **IMPIANTO EOLICO DI CERIGNOLA**

FILE NAME: GRE.EEC.D.25.IT.W.14670.00.045.00 - Layout strade

CLASSIFICATION:	FORMAT:	SCALE:	PLOT SCALE:	SHEET:
PUBLIC	A0	1:1000	1:1	3 di / of 18

UTILIZATION SCOPE: **DETAILED DESIGN**

TITLE: **C01, C02, C03, C04 - PISTA DI ACCESSO E PIAZZOLA Planimetria**

EGP CODE

GROUP	FUNCTION	TYPE	ISSUER	COUNTRY	TEC.	PLANT	SYSTEM	PROGRESSIVE	REVISION
GRE	EEC	D	25	IT	W	14670	00	045	00

PLANIMETRIA - Scala 1:1.000

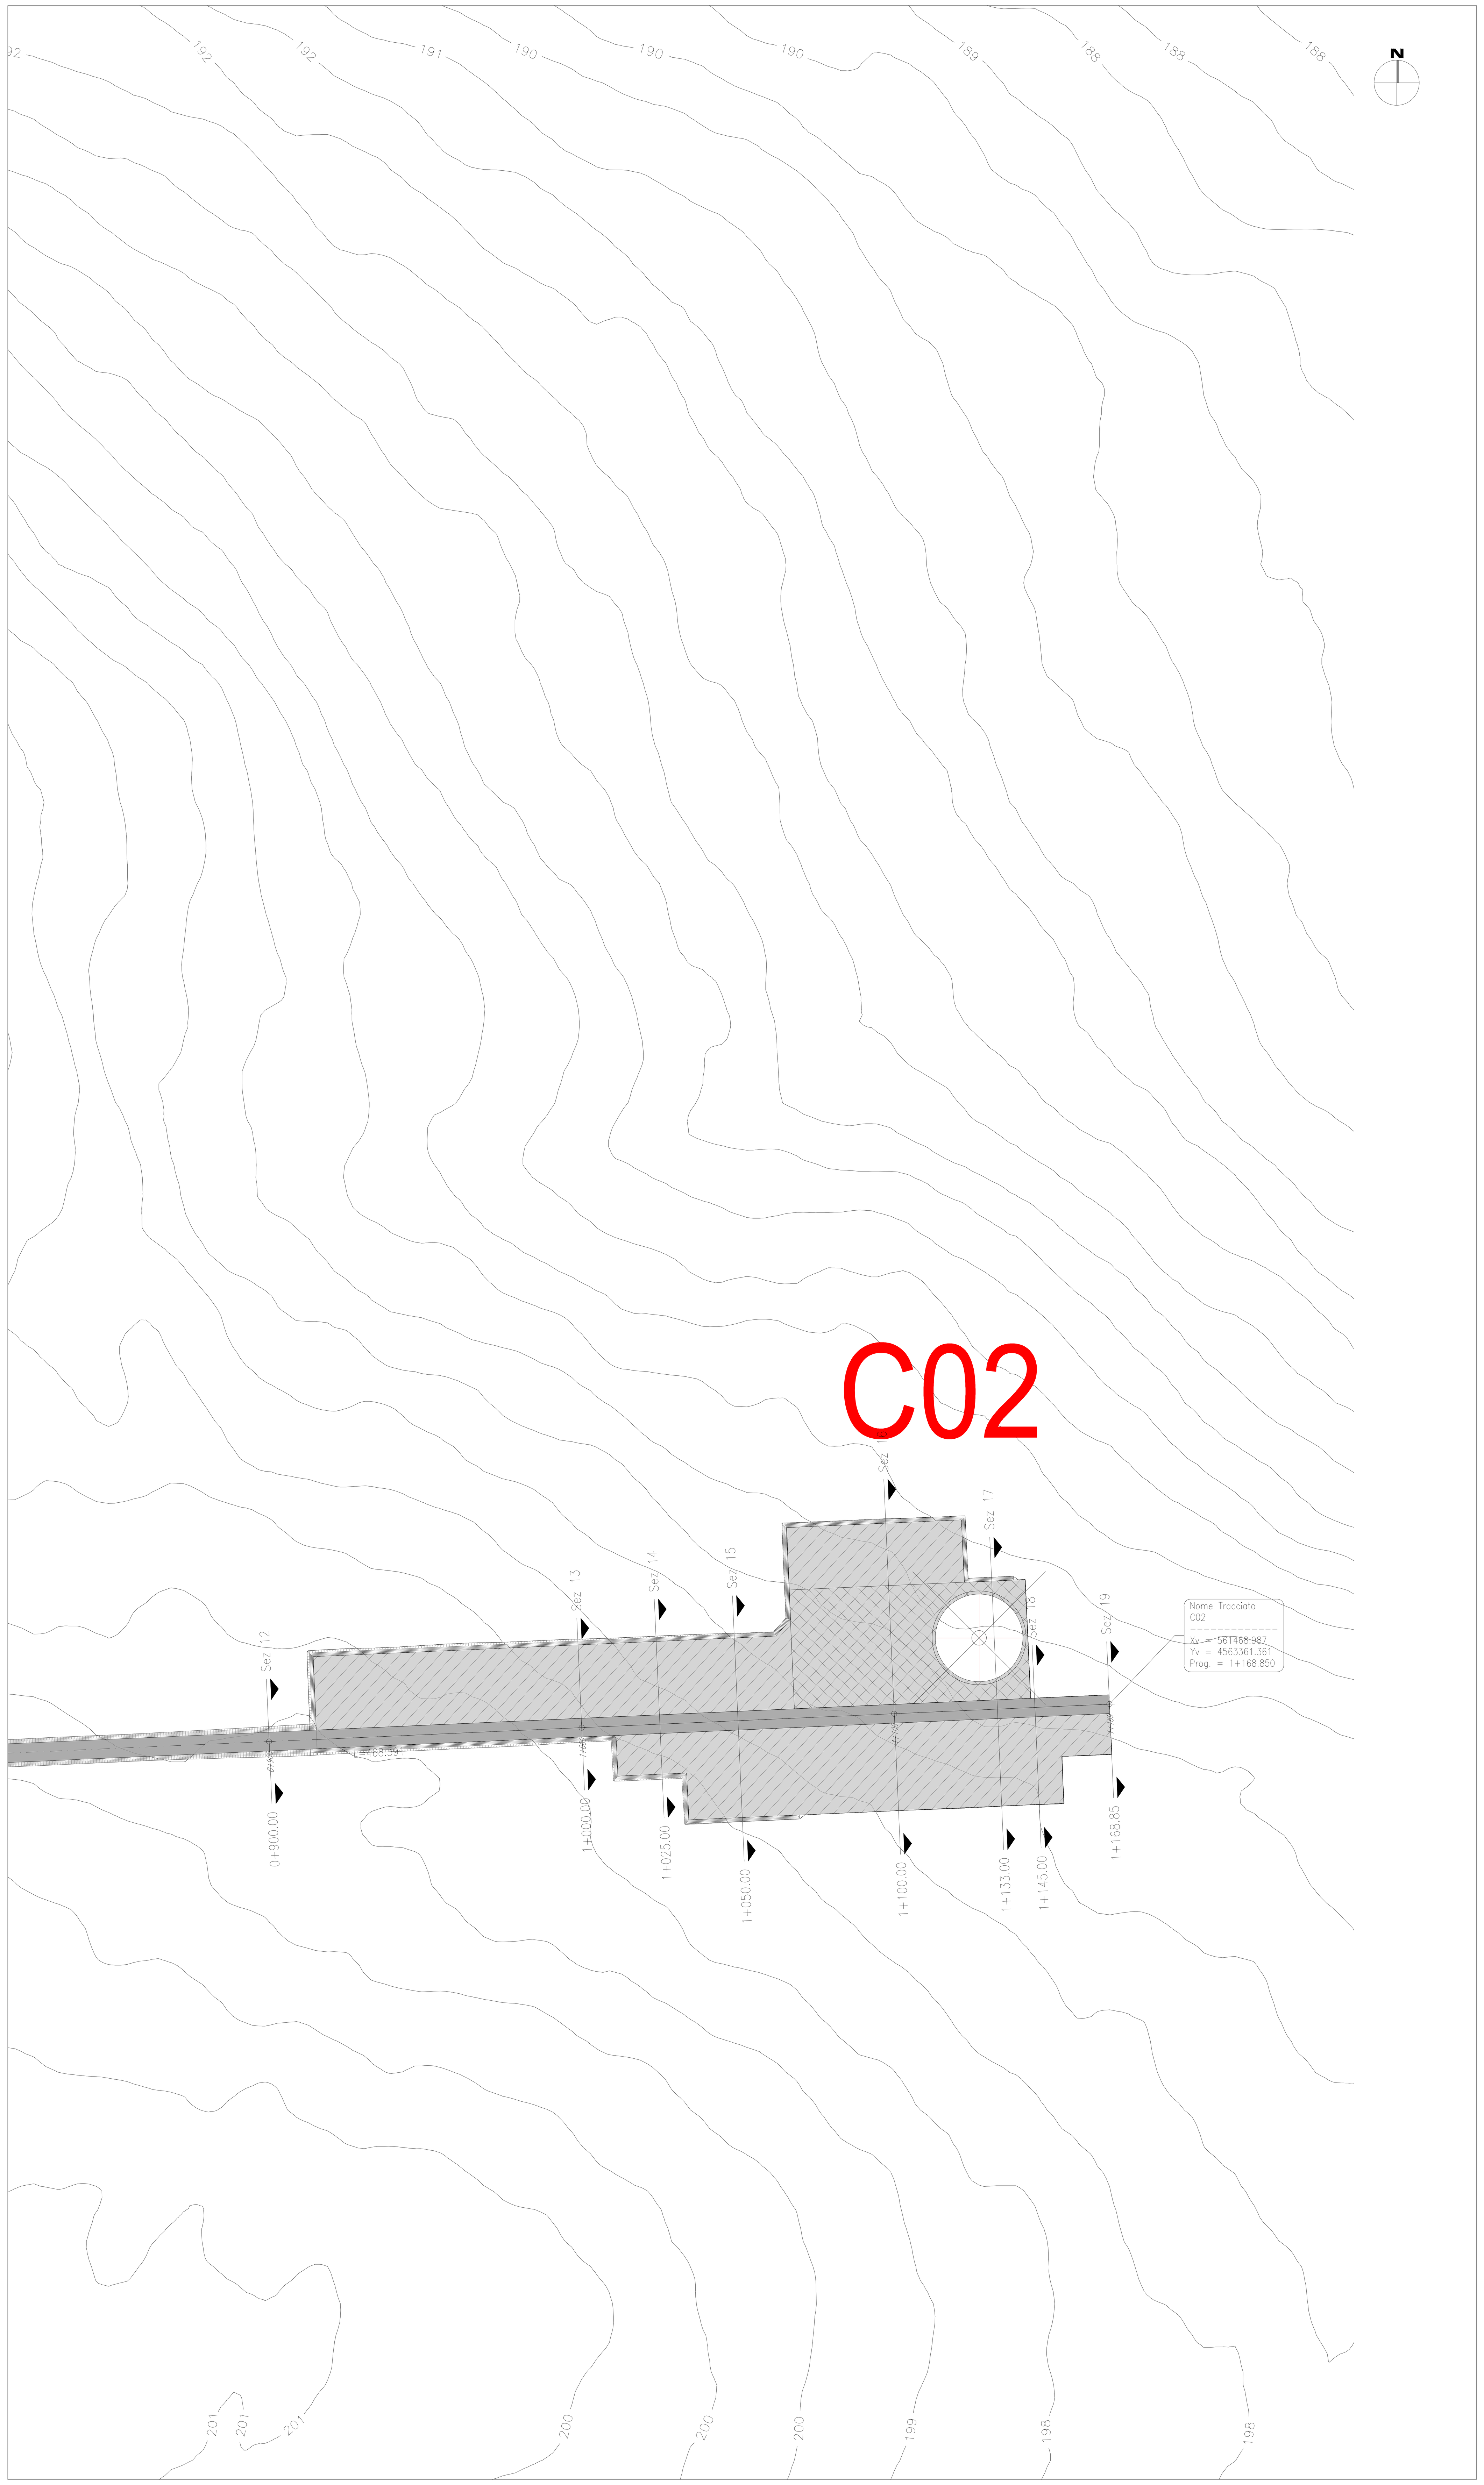

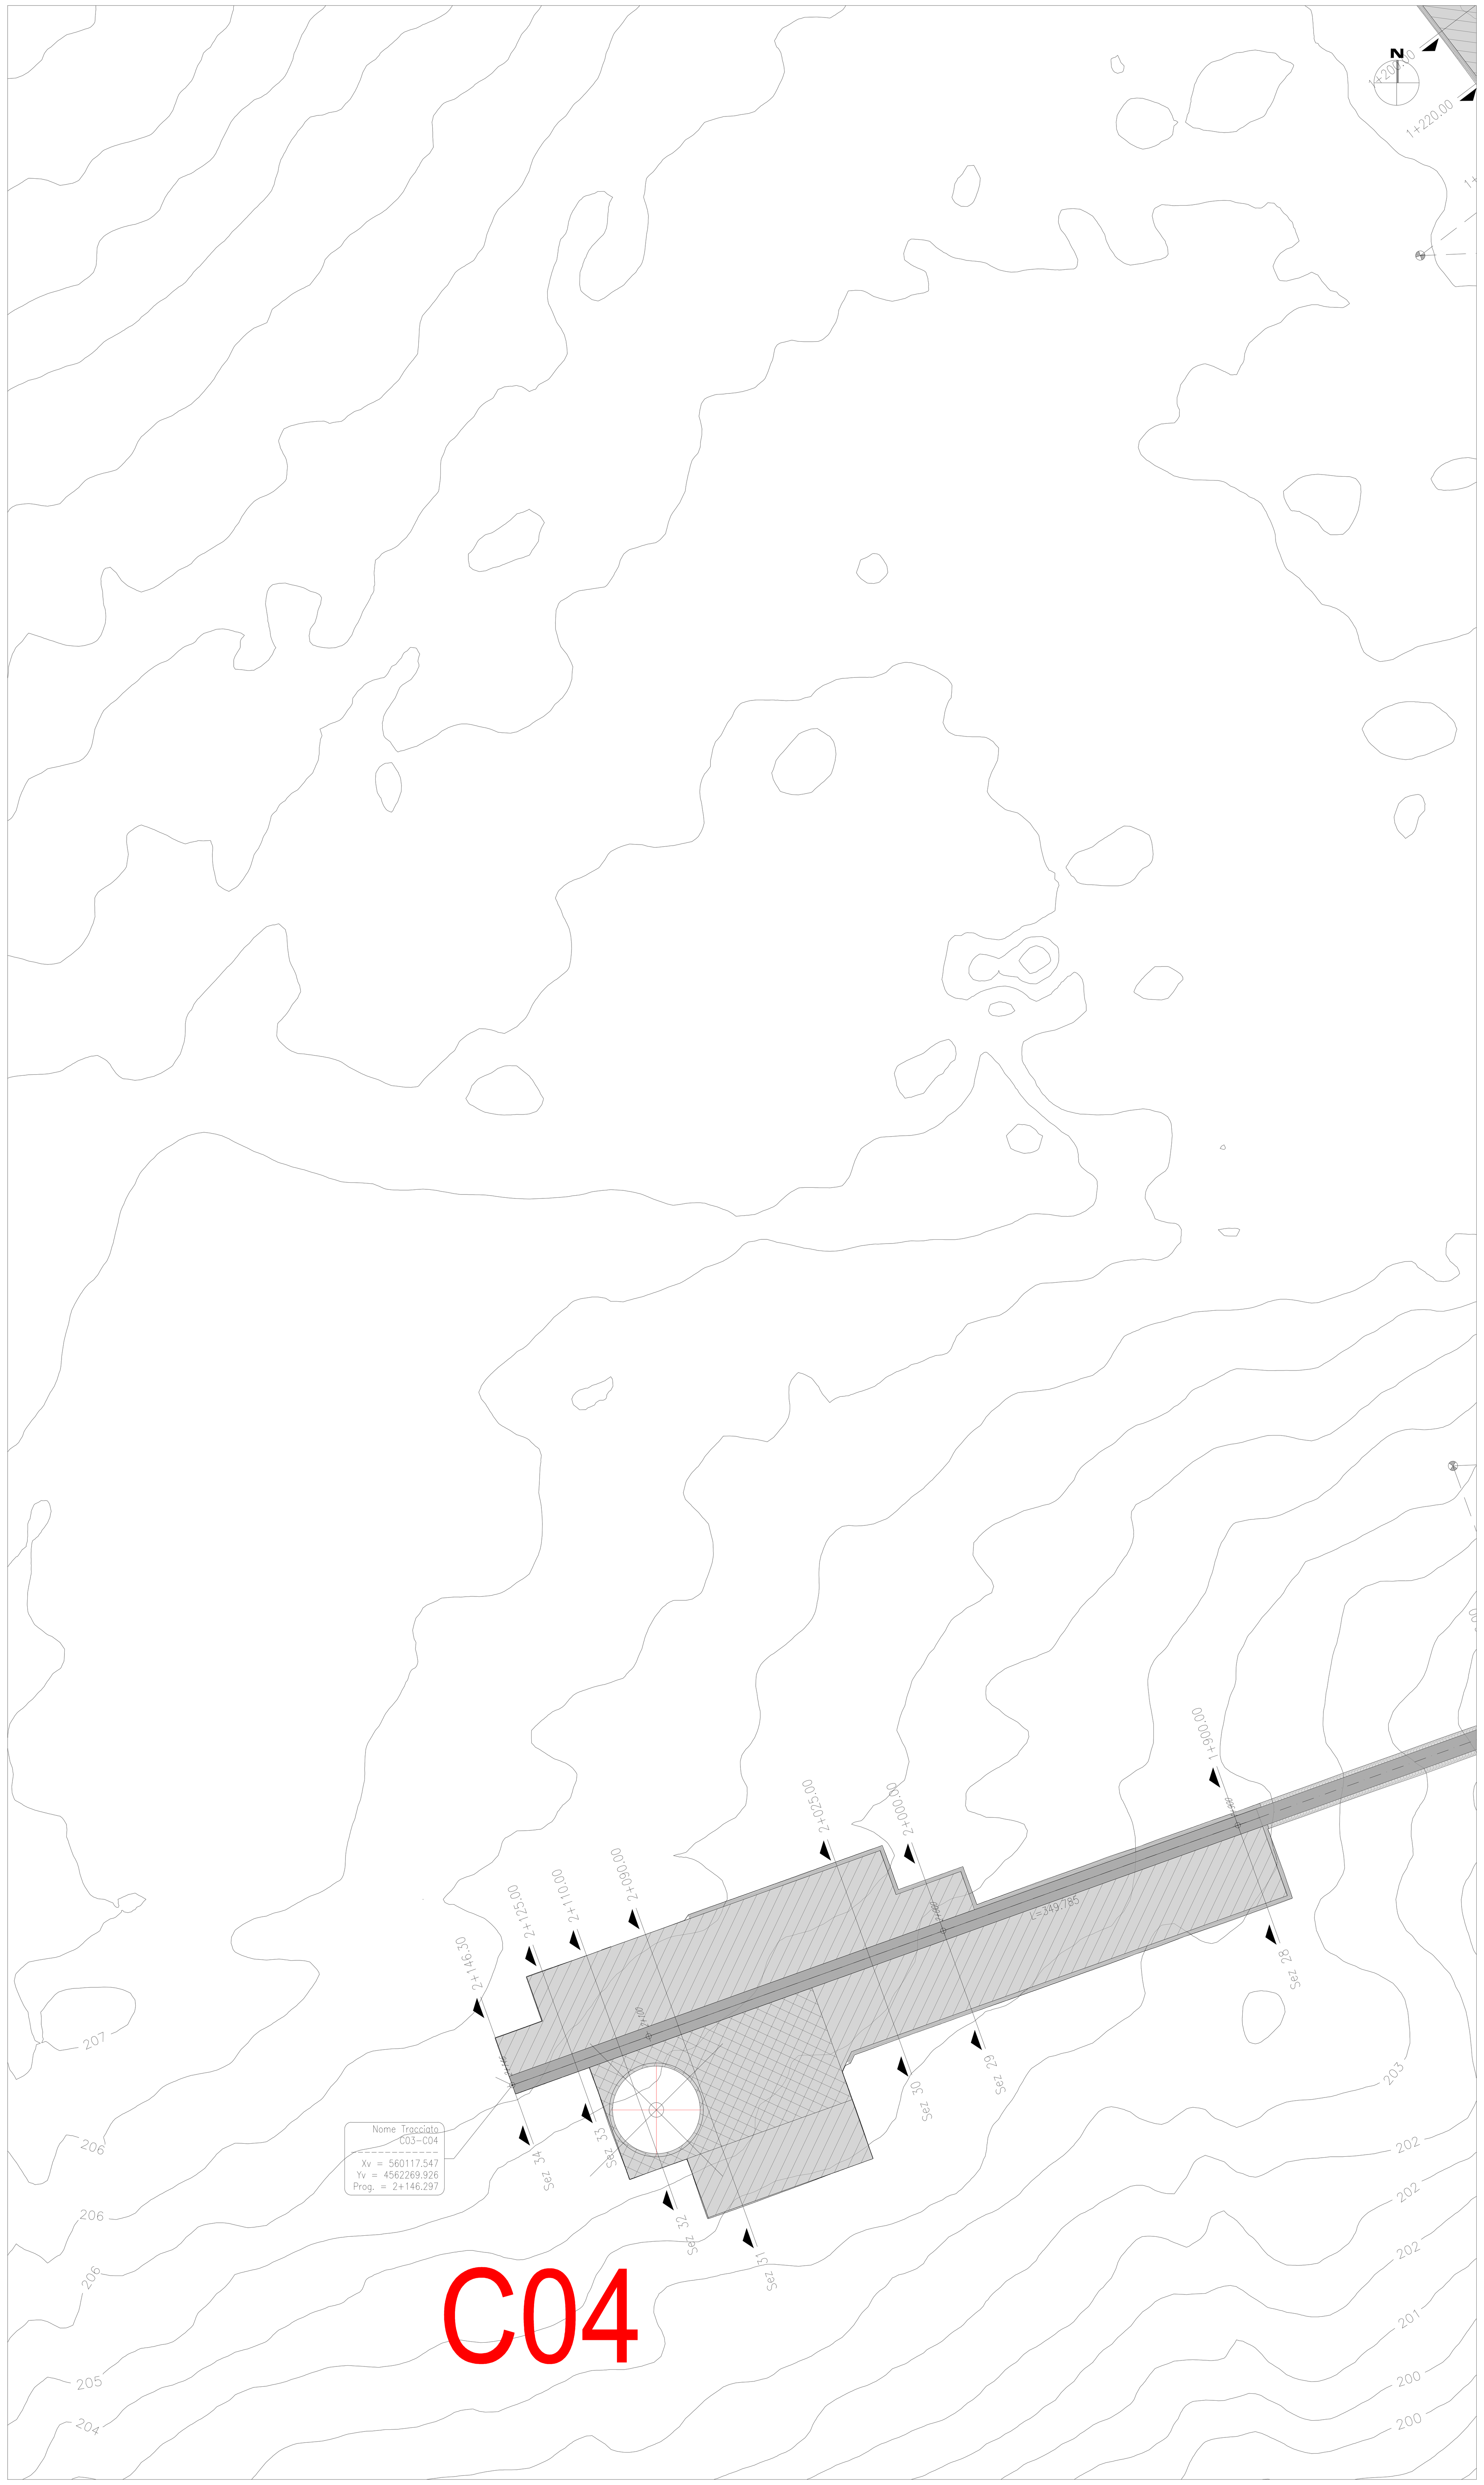

KEY MAP - Scala 1:25.000

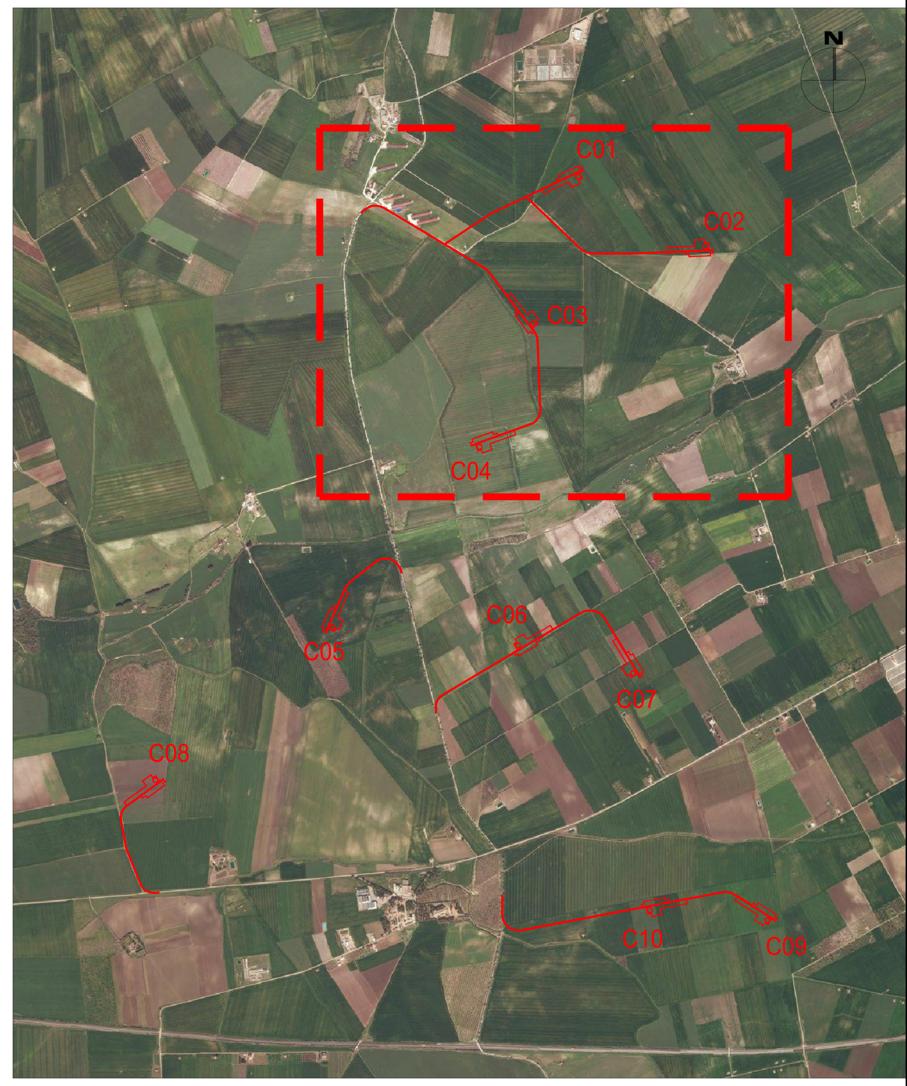

LEGENDA

- Viabilità
- Area delle piazzole da rinaturalizzare
- Area definitiva delle piazzole
- Tratti in rilevato
- Tratti in trincea

LEGENDA TABELLE DI TRACCIAMENTO

Xv	Coordinata EST del vertice planimetrico
Yv	Coordinata NORD del vertice planimetrico
Alfa	Angolo al centro della curva circolare
Xc	Coordinata EST del centro della curva
Yc	Coordinata NORD del centro della curva
R	Raggio della curva circolare
Sv	Sviluppo della curva circolare
Tc	Lunghezza della tangente della curva circolare

TABELLA COORDINATE AEROGENERATORI

Coordinate UTM WGS 84 Zona 33N		
ID	Est	Nord
C01	560715	4563772
C02	561427	4563383
C03	560465	4562950
C04	560164	4562262
C05	559342	4561253
C06	560378	4561153
C07	561021	4560997
C08	558352	4560400
C09	561772	4559617
C10	561115	4559673

REV.	DATE	DESCRIPTION	PREPARED	CHECKED	APPROVED
0C	2020-11-27	Prima emissione	M.Terzi	N.Novati	L.Lavazza

CONTRACTOR'S LOGO: Stantec

PROJECT: **IMPIANTO EOLICO DI CERIGNOLA**

FILE NAME: **GRE.EEC.D.25.IT.W.14670.00.045.00 - Layout strade**

CLASSIFICATION:	FORMAT:	SCALE:	PLOT SCALE:	SHEET:
PUBLIC	A0	1:1000	1:1	4 di / of 18

UTILIZATION SCOPE: **DETAILED DESIGN**

TITLE: **C01, C02, C03, C04 - PISTA DI ACCESSO E PIAZZOLA**
Planimetria

enel Green Power
Engineering & Construction

EGP VALIDATION

VALIDATED BY	Vigone
VERIFIED BY	Fabrizi
COLLABORATORS	Bellorini

EGP CODE

GROUP	FUNCTION	TYPE	ISSUER	COUNTRY	TEC.	PLANT	SYSTEM	PROGRESSIVE	REVISION
GRE	EEC	D	2 5	I T	W	1 4 6 7 0	0 0	0 4 5	0 0

PROFILO - Scala 1:2.000/200

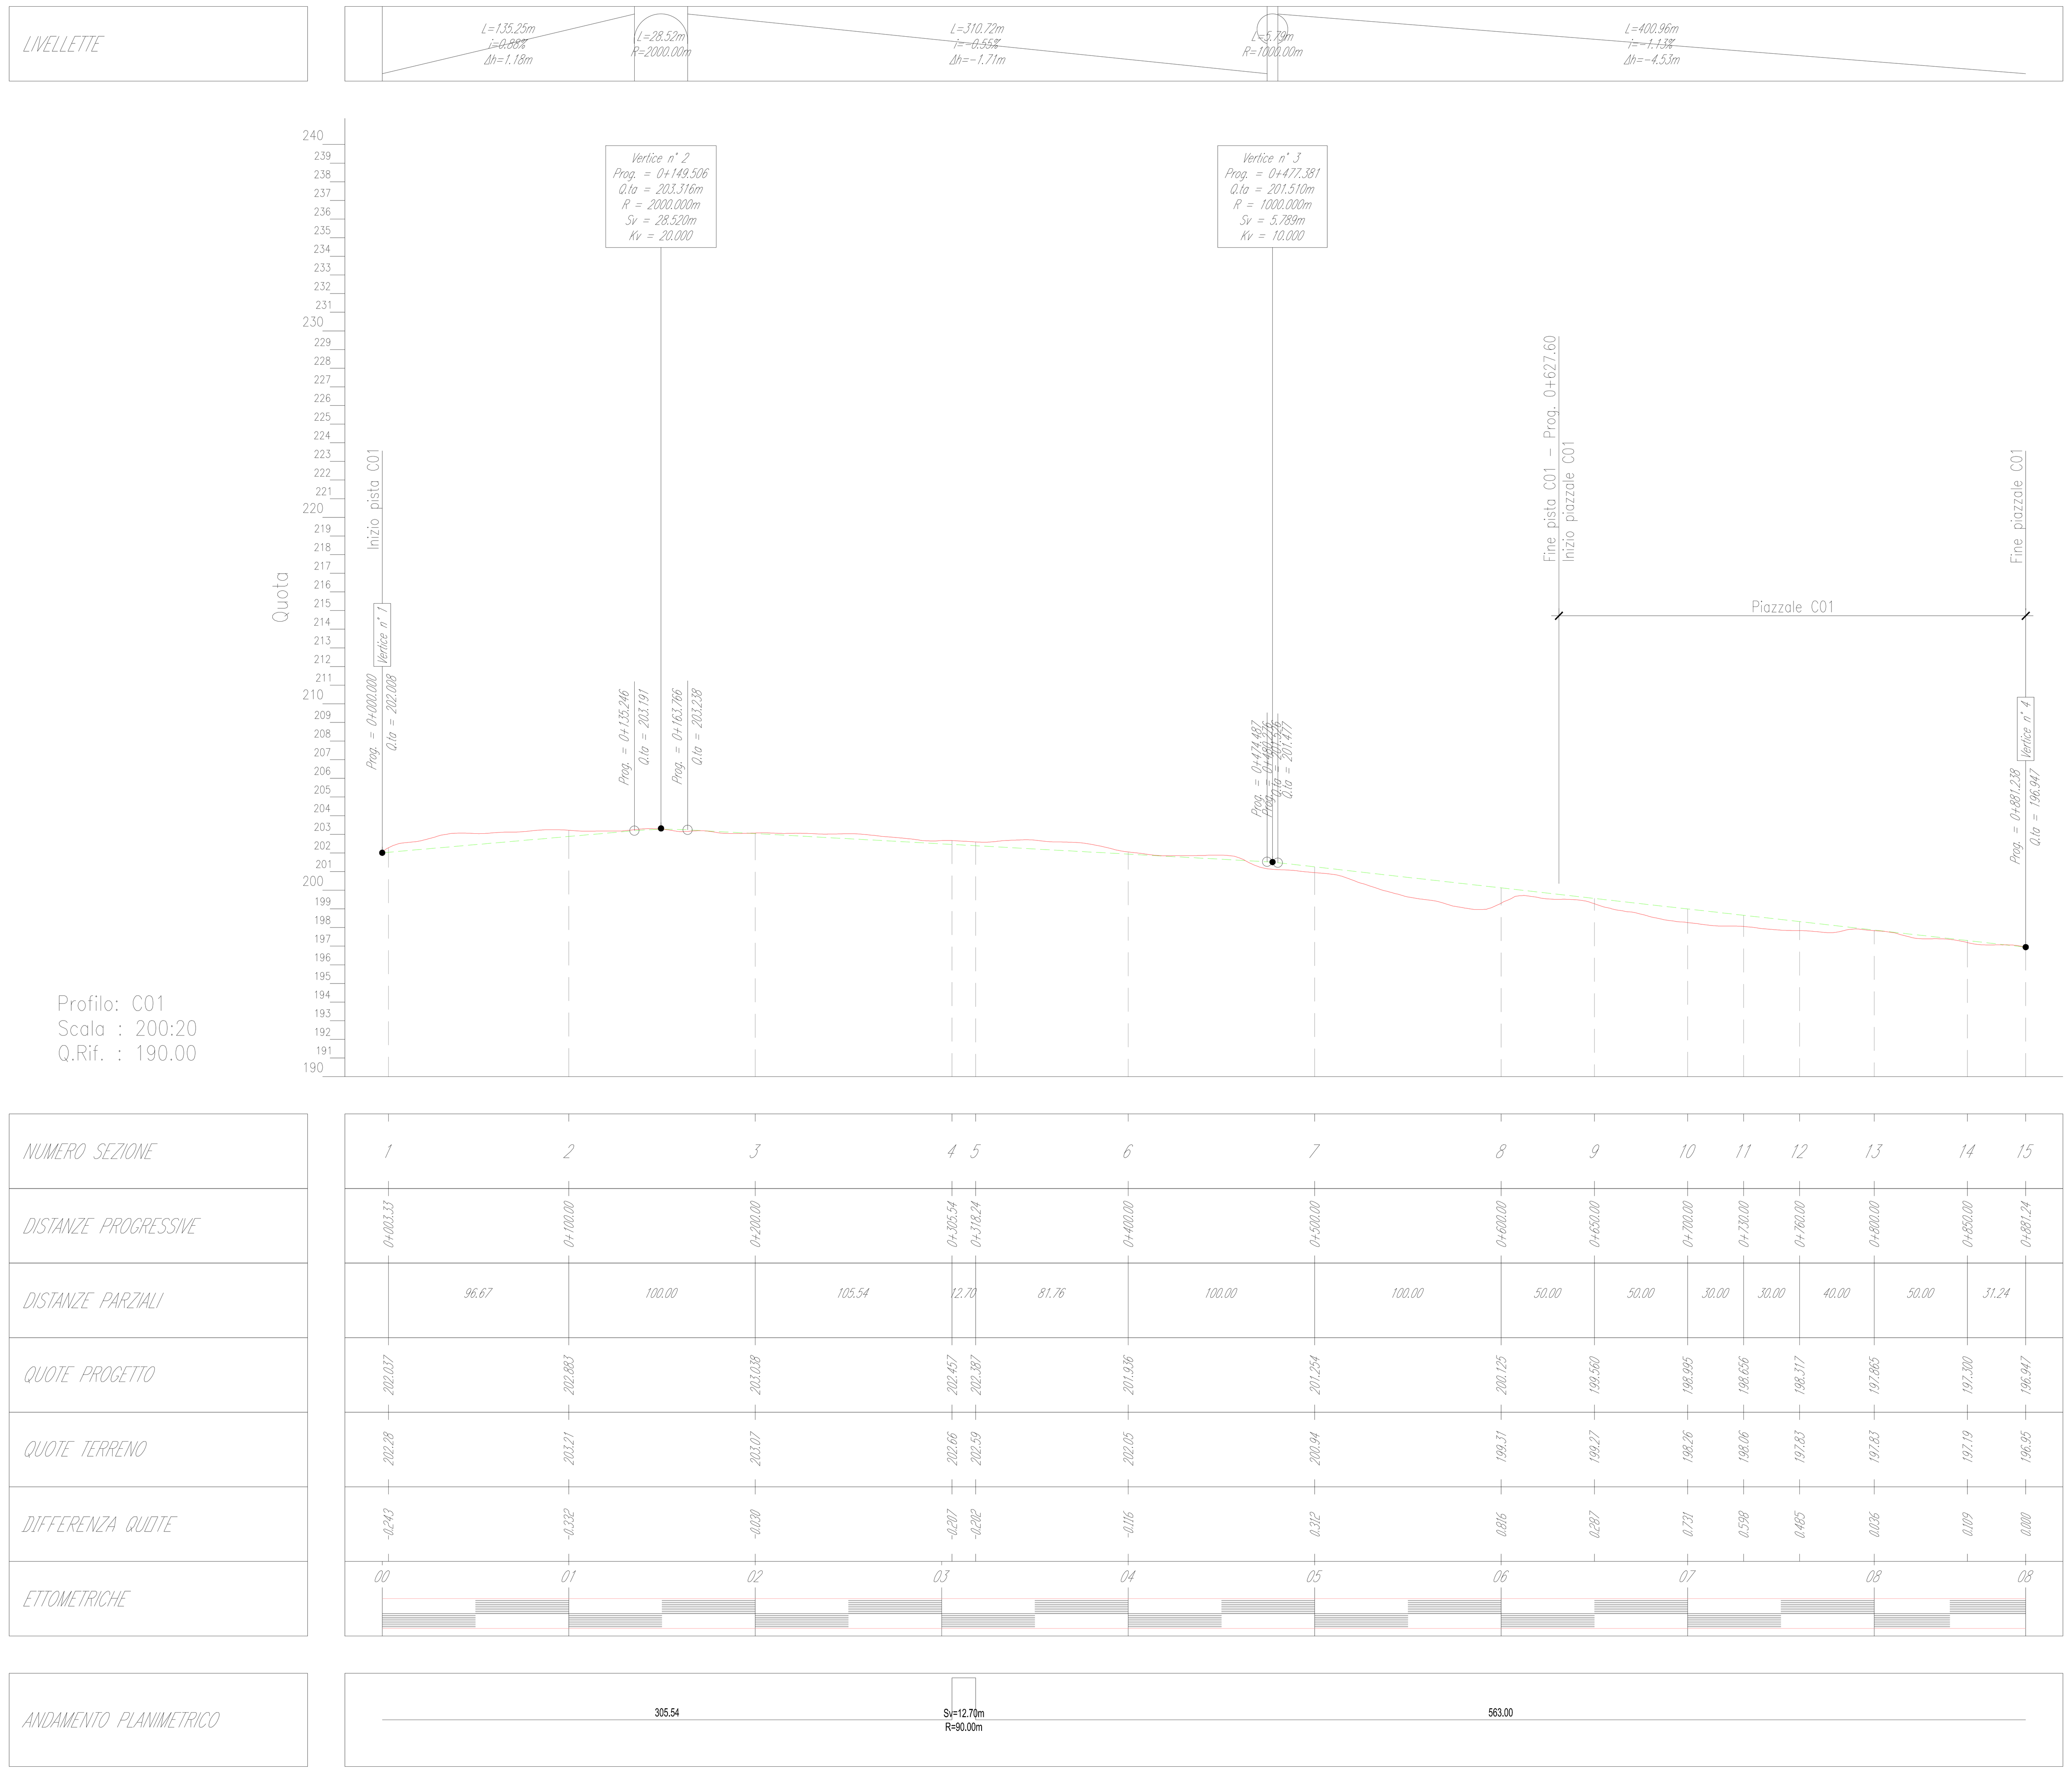

KEY MAP - Scala 1:25.000

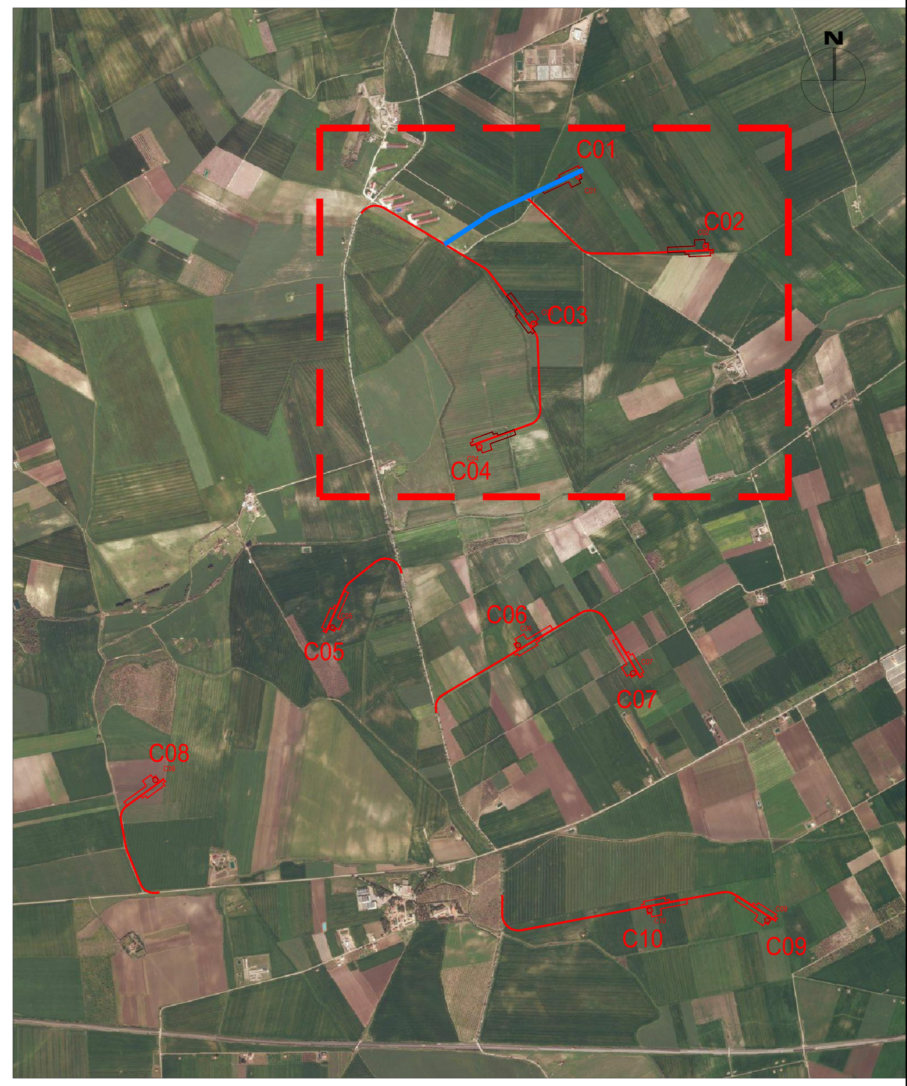

LEGENDA

Profilo del terreno

Profilo di progetto

Dati del raccordo verticale:

Prog. Progressiva del vertice altimetrico
Q.ta Quota del vertice altimetrico
R Raggio della curva altimetrica
Sv Sviluppo della curva altimetrica
Kv Valore K curva altimetrica

Dati della livelletta:

L Lunghezza della livelletta
i Pendenza della livelletta
Δh Differenza di quota altimetrica

REV.	DATE	DESCRIPTION	PREPARED	CHECKED	APPROVED
0C	2020-11-27	Prima emissione	M.Terzi	N.Novati	L.Lavazza

CONTRACTOR'S LOGO: Stantec

PROJECT: **IMPIANTO EOLICO DI CERIGNOLA**

FILE NAME: **GRE.EEC.D.25.IT.W.14670.00.045.00 - Layout strade**

CLASSIFICATION:	FORMAT:	SCALE:	PLOT SCALE:	SHEET:
PUBLIC	A0	1:2000/200	1:1	5 di / of 18

Green Power
Engineering & Construction

EGP VALIDATION

VALIDATED BY	Vigone
VERIFIED BY	Fabrizi
COLLABORATORS	Bellorini

UTILIZATION SCOPE: **DETAILED DESIGN**

TITLE: **C01, C02, C03, C04 - PISTA DI ACCESSO E PIAZZOLA**
Profilo

EGP CODE

GROUP	FUNCTION	TYPE	ISSUER	COUNTRY	TEC.	PLANT	SYSTEM	PROGRESSIVE	REVISION
GRE	EEC	D	25	IT	W	14670	00	045	00

PROFILO - Scala 1:2.000/200

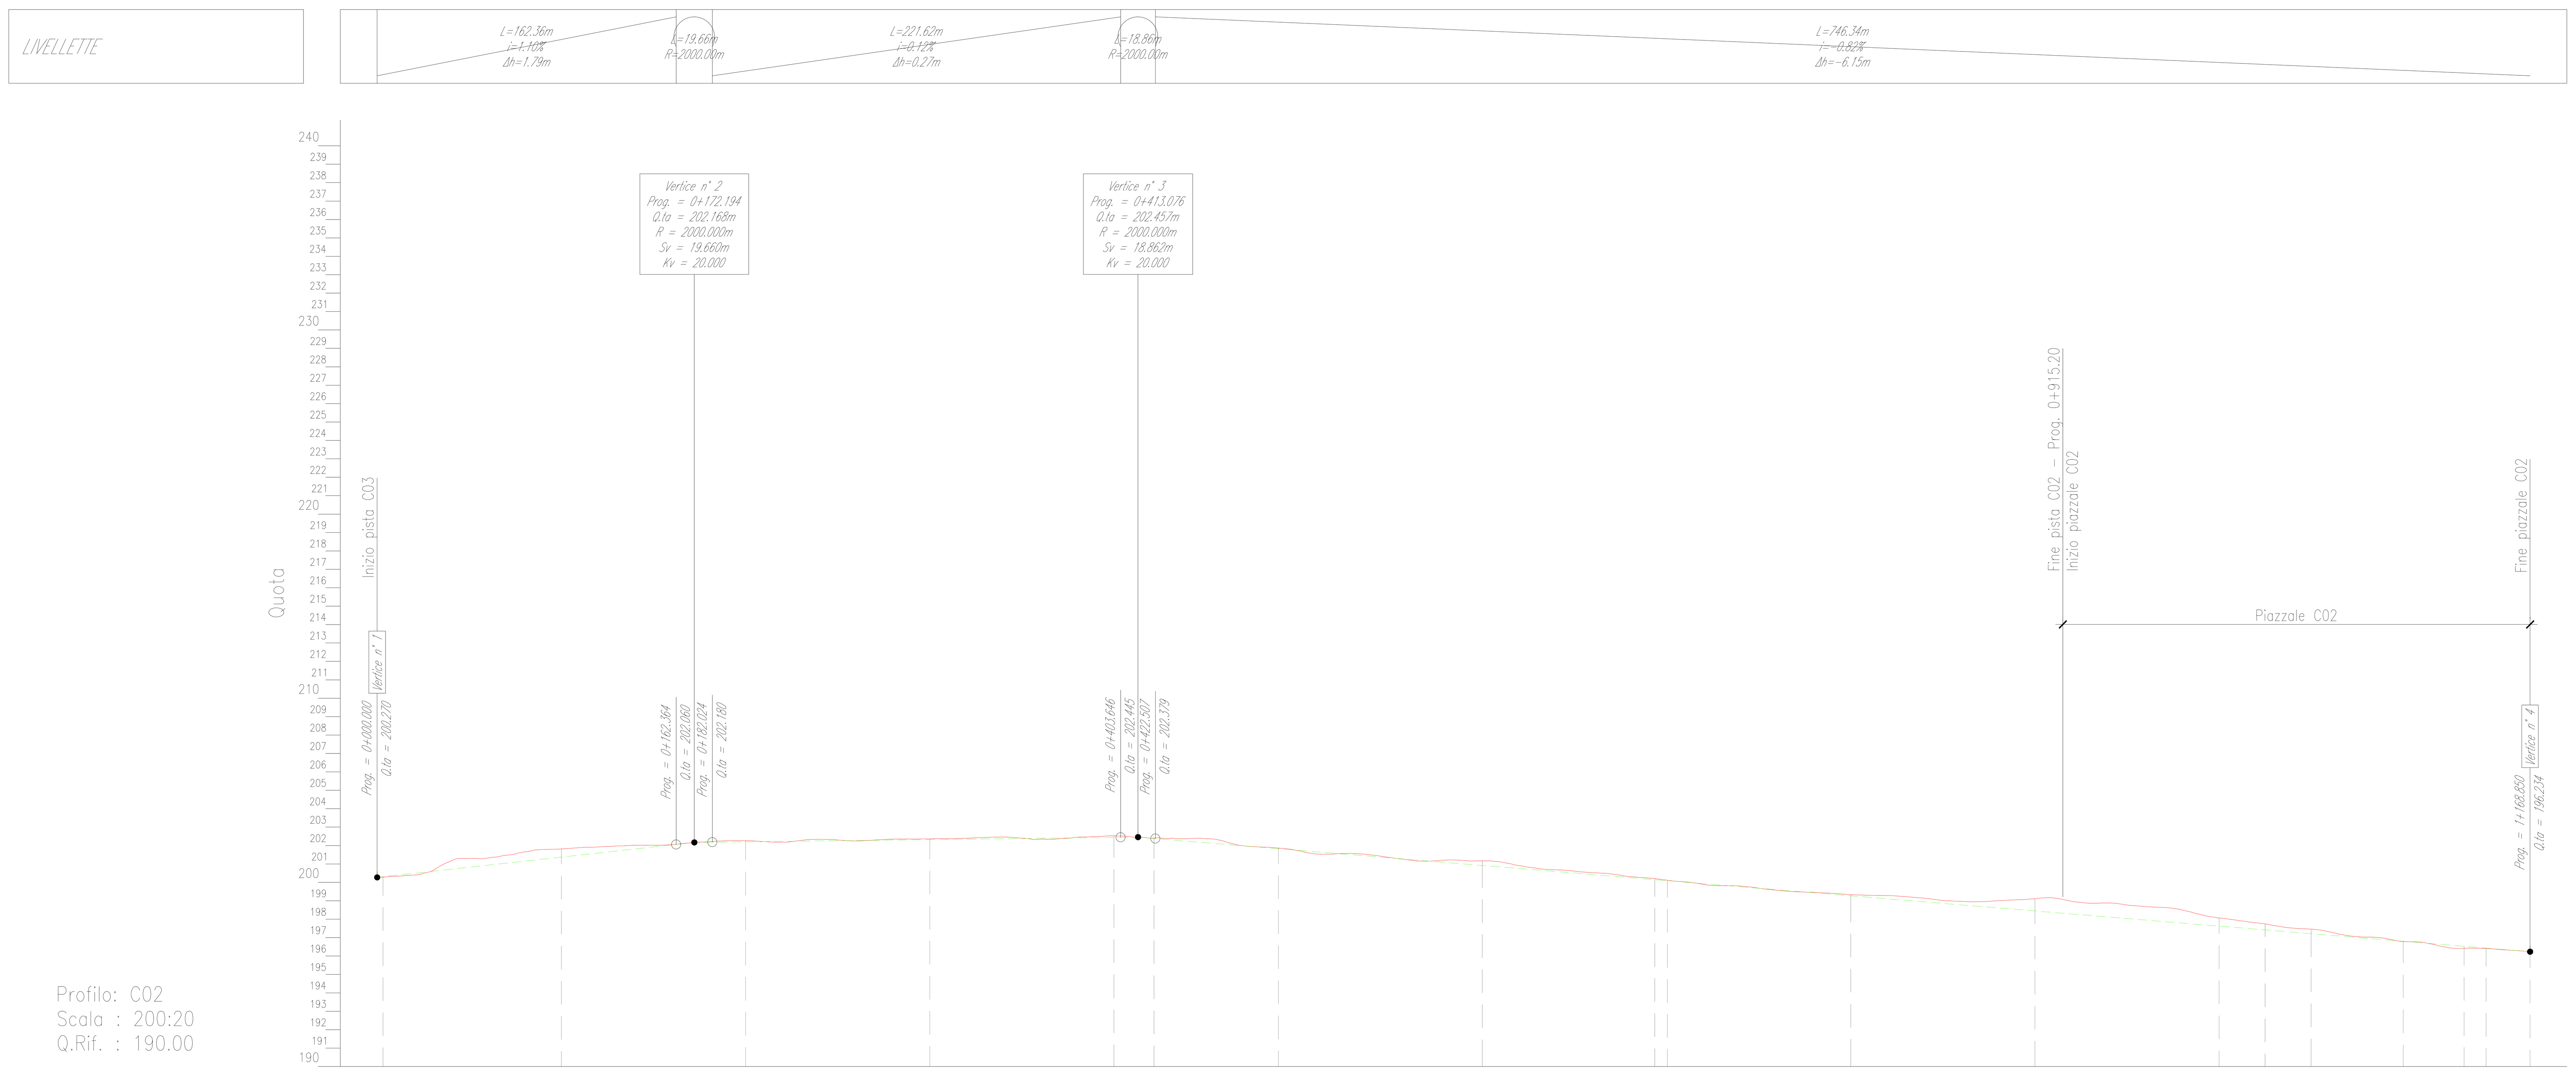

NUMERO SEZIONE	DISTANZE PROGRESSIVE	DISTANZE PARZIALI	QUOTE PROGETTO	QUOTE TERRENO	DIFFERENZA QUOTE
1	0+003.21		200.305	200.28	0.022
2	0+100.00	96.79	201.372	201.82	-0.445
3	0+200.00	100.00	202.202	202.26	-0.060
4	0+300.00	100.00	202.321	202.36	-0.042
5	0+400.00	100.00	202.441	202.53	-0.088
6	0+421.73	21.73	202.385	202.41	-0.028
7	0+489.29	67.56	201.829	201.86	-0.036
8	0+600.00	110.71	200.918	201.16	-0.246
9	0+693.61	93.61	200.147	200.20	-0.057
10	0+700.46	6.85	200.091	200.11	-0.022
11	0+800.00	99.54	199.271	199.33	-0.062
12	0+900.00	100.00	198.448	199.11	-0.666
13	1+000.00	100.00	197.624	198.07	-0.443
14	1+025.00	25.00	197.418	197.74	-0.325
15	1+050.00	25.00	197.212	197.46	-0.247
16	1+100.00	50.00	196.801	196.79	0.013
17	1+133.00	33.00	196.529	196.42	0.113
18	1+145.00	12.00	196.430	196.41	0.020
19	1+168.85	23.85	196.234	196.23	0.000

ETTOMETRICHE: 00, 01, 02, 03, 04, 05, 06, 07, 08, 09, 10, 11, 11

ANDAMENTO PLANIMETRICO: 421.73 — Sv=67.56m R=90.00m — 204.32 — Sv=6.85m R=120.00m — 468.39

KEY MAP - Scala 1:25.000

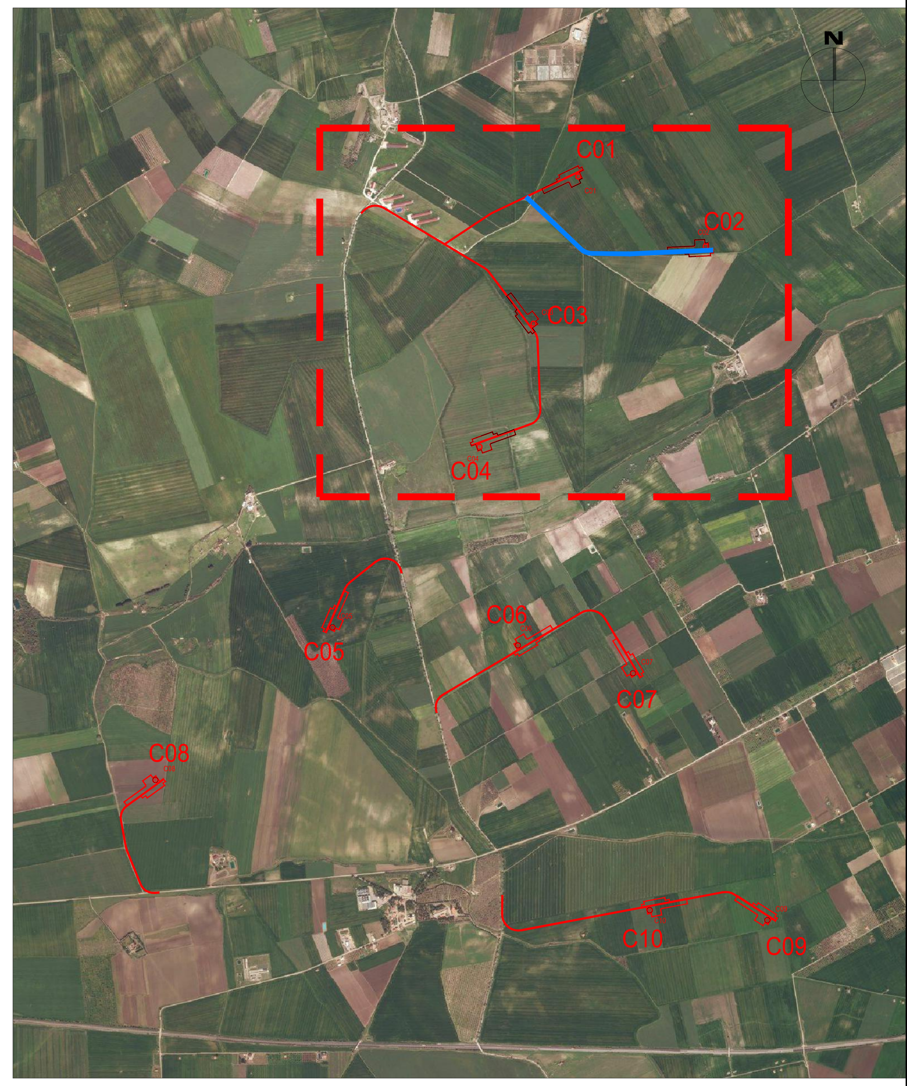

LEGENDA

Profilo del terreno

Profilo di progetto

Dati del raccordo verticale:

Prog. Progressiva del vertice altimetrico
Q.ta Quota del vertice altimetrico
R Raggio della curva altimetrica
Sv Sviluppo della curva altimetrica
Kv Valore K curva altimetrica

Dati della livelletta:

L Lunghezza della livelletta
i Pendenza della livelletta
Δh Differenza di quota altimetrica

REV.	DATE	DESCRIPTION	PREPARED	CHECKED	APPROVED
0C	2020-11-27	Prima emissione	M.Terzi	N.Novati	L.Lavazza

CONTRACTOR'S LOGO: Stantec

PROJECT: **IMPIANTO EOLICO DI CERIGNOLA**

FILE NAME: **GRE.EEC.D.25.IT.W.14670.00.045.00 - Layout strade**

CLASSIFICATION:	FORMAT:	SCALE:	PLOT SCALE:	SHEET:
PUBLIC	A0	1:2000/200	1:1	6 di / of 18

Green Power
Engineering & Construction

UTILIZATION SCOPE: **DETAILED DESIGN**

TITLE: **C01, C02, C03, C04 - PISTA DI ACCESSO E PIAZZOLA**
Profilo

EGP VALIDATION

VALIDATED BY	Vigone
VERIFIED BY	Fabrizi
COLLABORATORS	Bellorini

EGP CODE

GROUP	FUNCTION	TYPE	ISSUER	COUNTRY	TEC.	PLANT	SYSTEM	PROGRESSIVE	REVISION
GRE	EEC	D	25	IT	W	14670	00	045	00

PROFILO - Scala 1:2.000/200

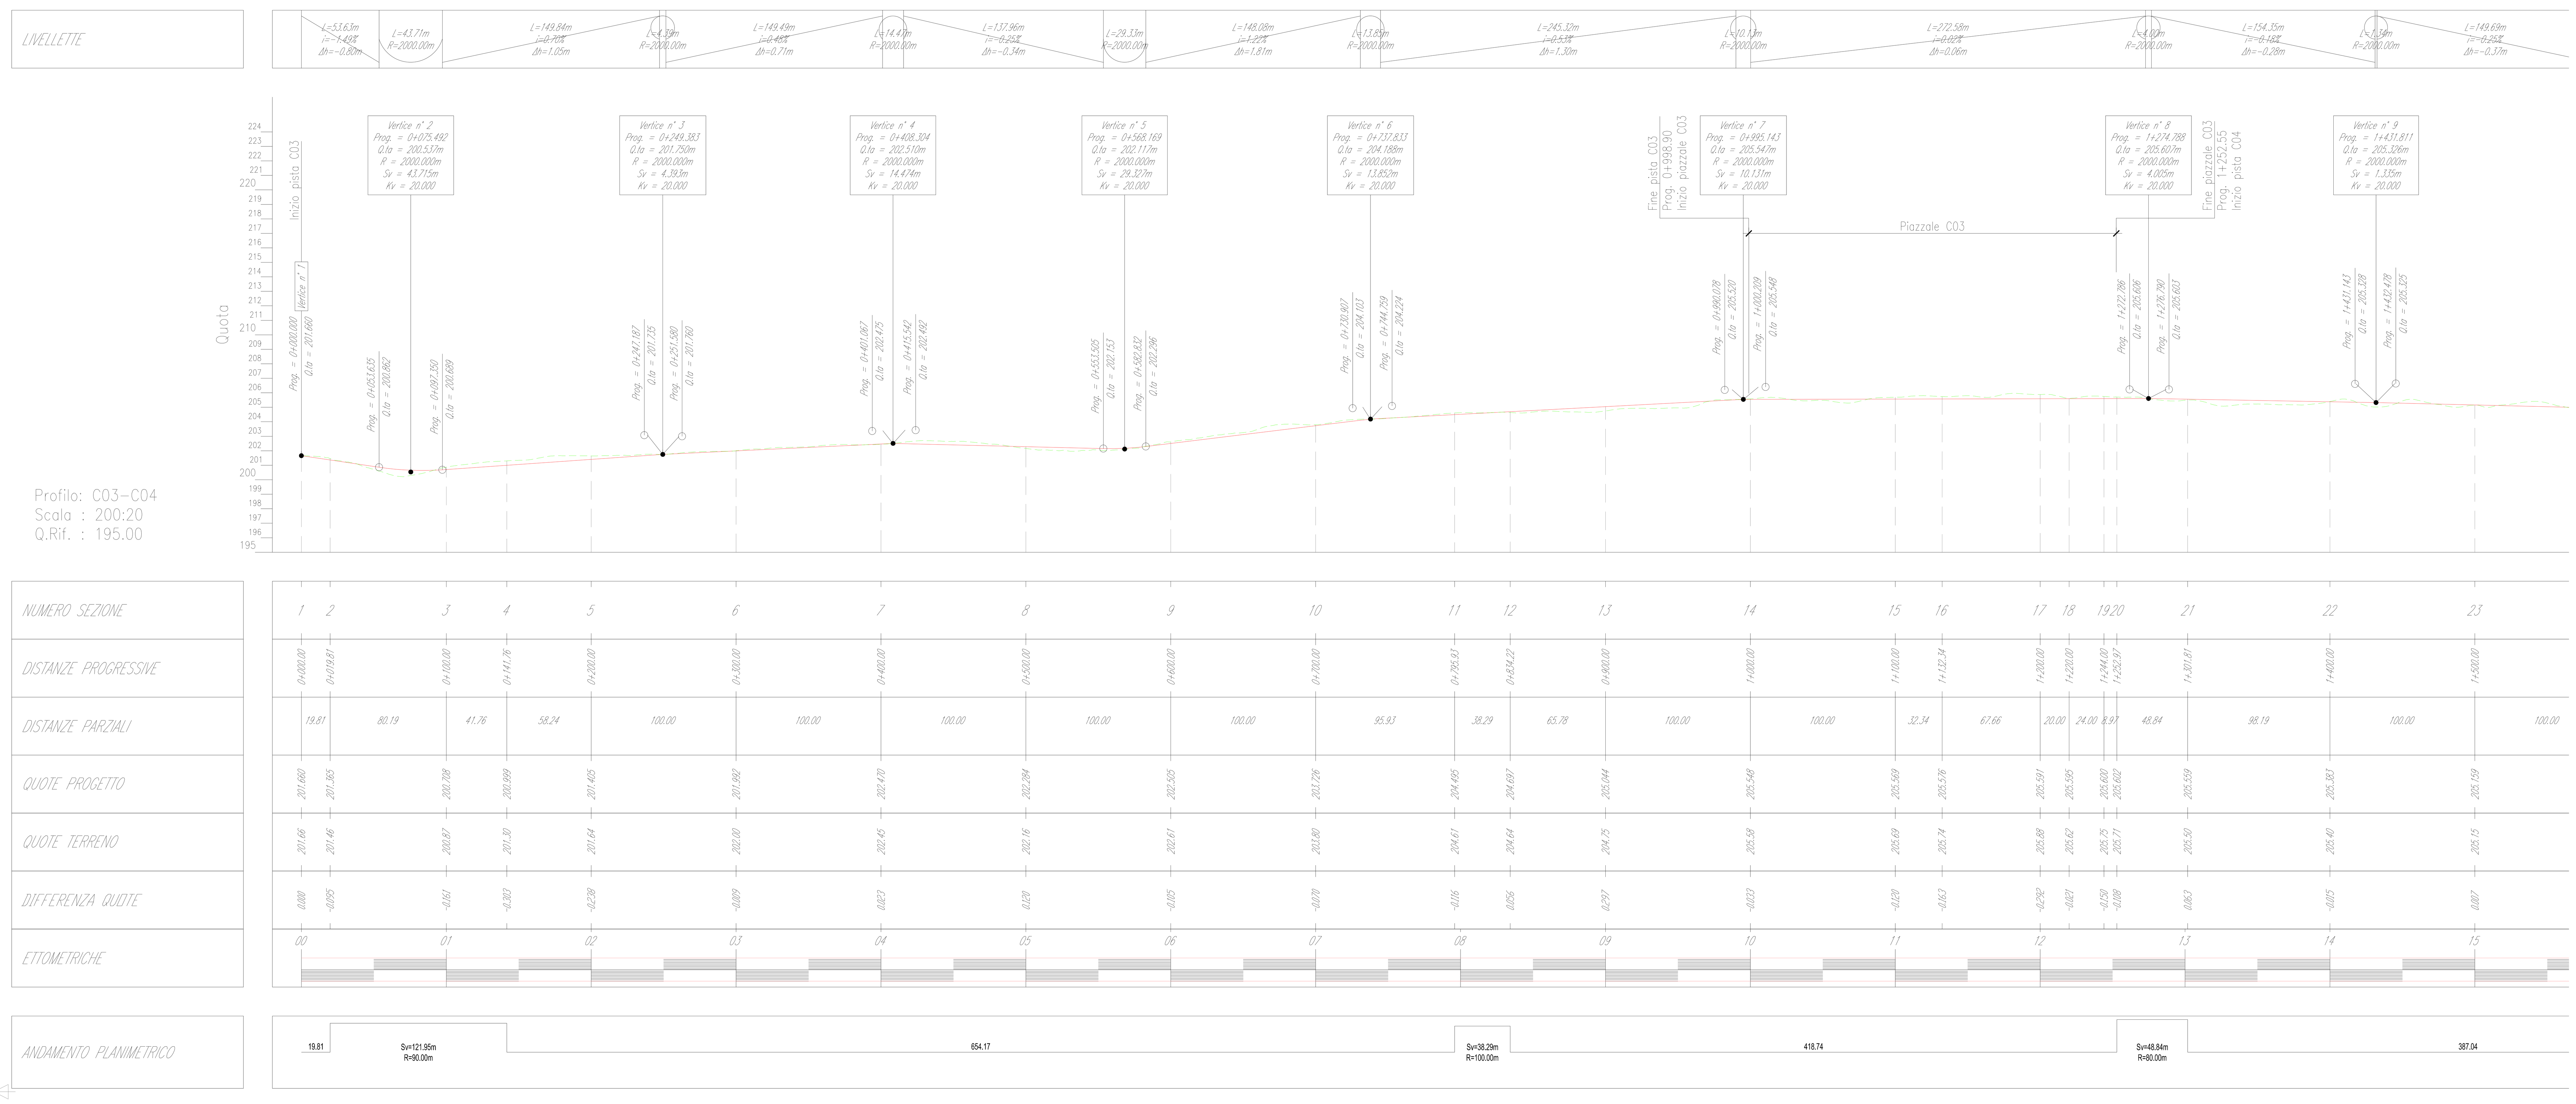

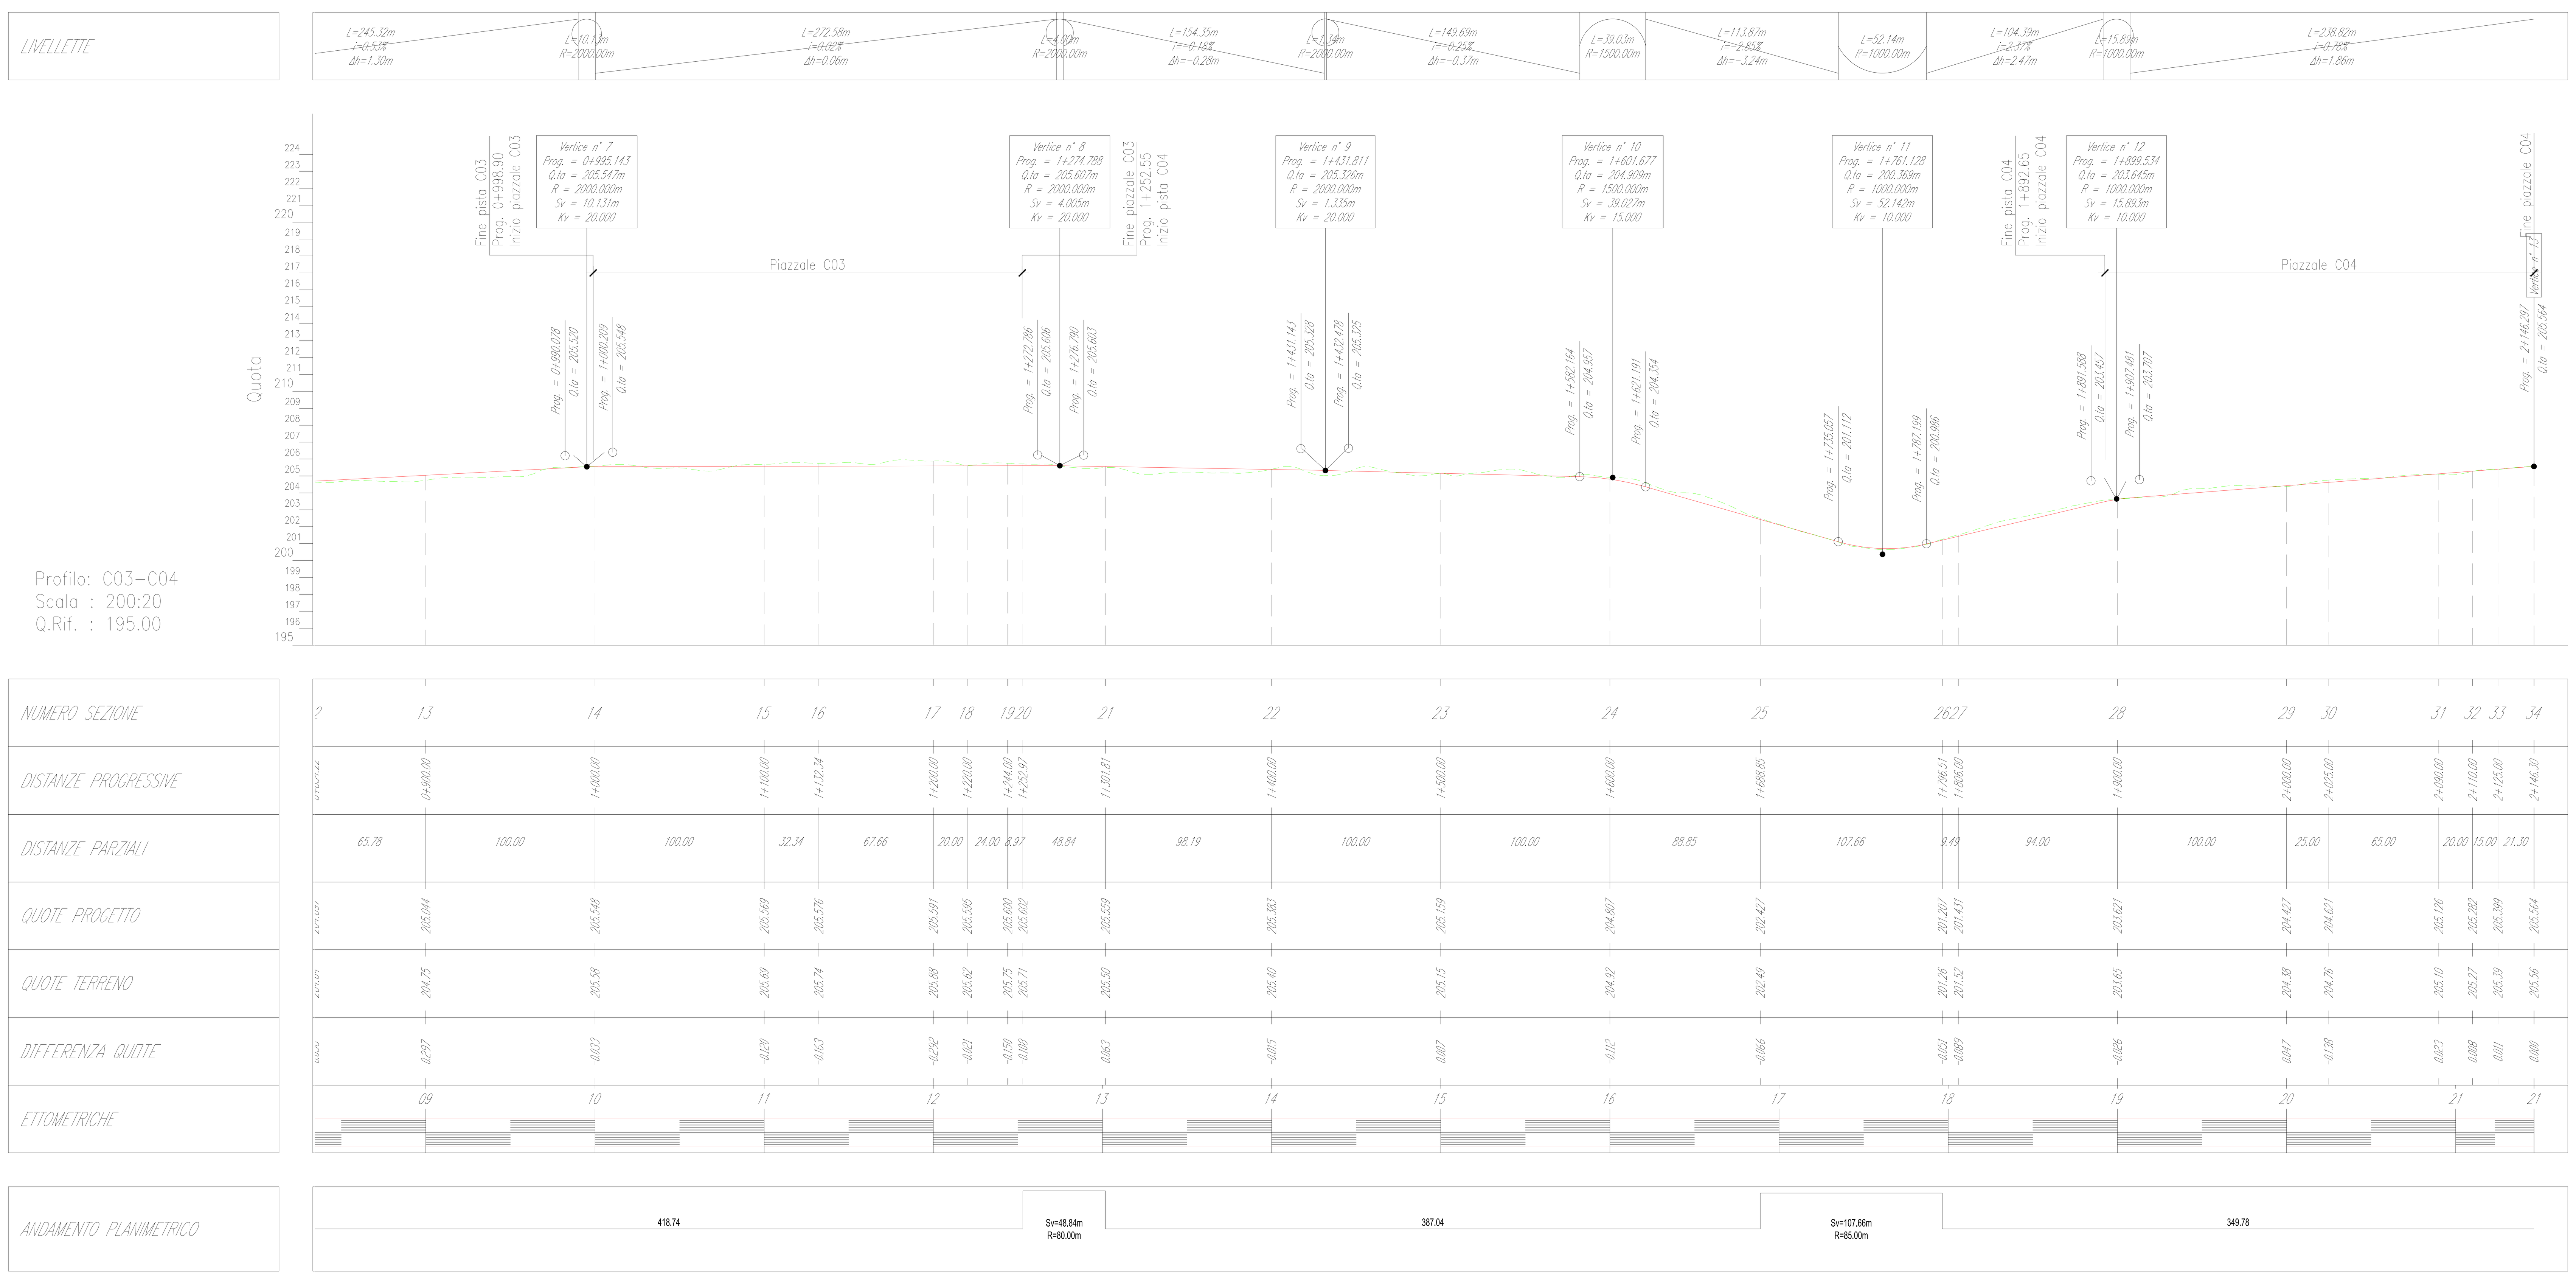

KEY MAP - Scala 1:25.000

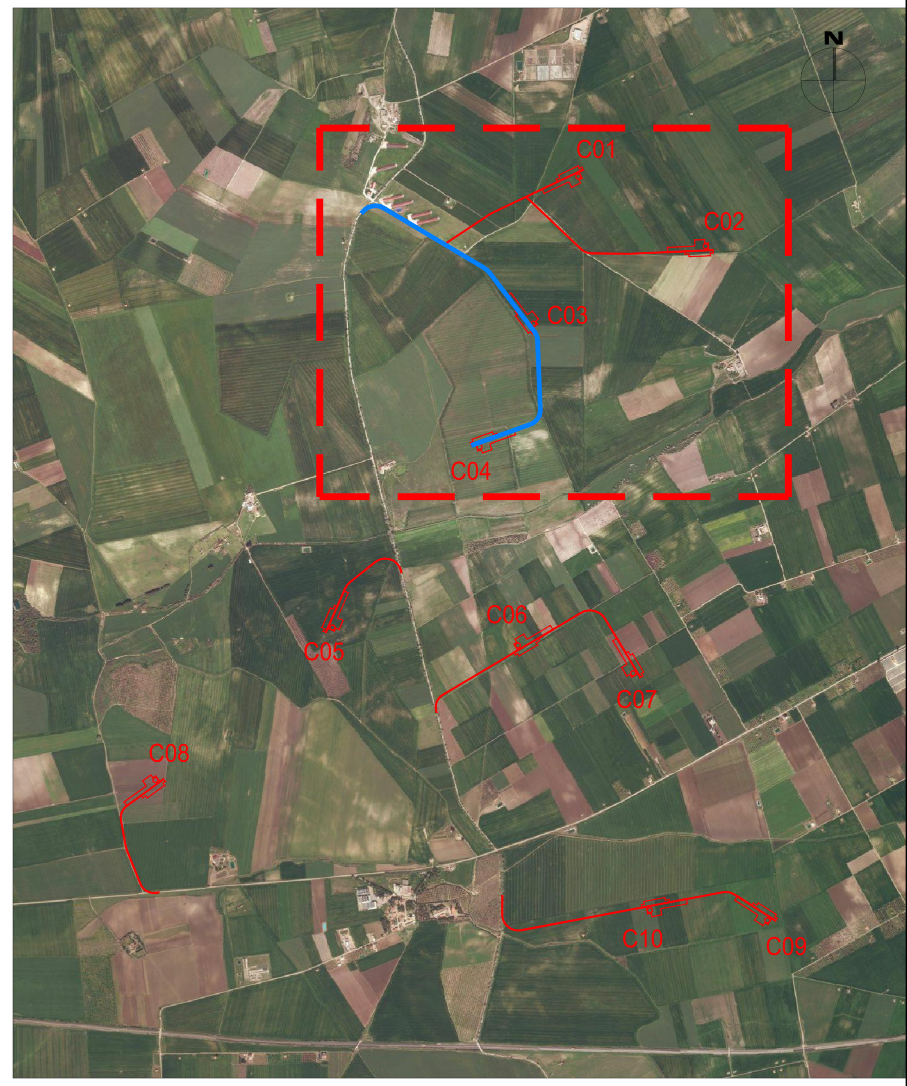

LEGENDA

Profilo del terreno

Profilo di progetto

Dati del raccordo verticale:

Prog. Progressiva del vertice altimetrico
Q.ta Quota del vertice altimetrico
R Raggio della curva altimetrica
Sv Sviluppo della curva altimetrica
Kv Valore K curva altimetrica

Dati della livelletta:

L Lunghezza della livelletta
i Pendenza della livelletta
Δh Differenza di quota altimetrica

REV.	DATE	DESCRIPTION	PREPARED	CHECKED	APPROVED
00	2020-11-27	Prima emissione	M.Terzi	N.Novati	L.Lavazza

CONTRACTOR'S LOGO
Stantec

PROJECT: **IMPIANTO EOLICO DI CERIGNOLA**

FILE NAME: GRE.EEC.D.25.IT.W.14670.00.045.00 - Layout strade

enel Green Power
Engineering & Construction

CLASSIFICATION:	FORMAT:	SCALE:	PLOT SCALE:	SHEET:
PUBLIC	A0	1:2000/200	1:1	7 di / of 18

UTILIZATION SCOPE: **BASIC DESIGN**

TITLE: **C01, C02, C03, C04 - PISTA DI ACCESSO E PIAZZOLA Profilo**

EGP VALIDATION

VALIDATED BY	Vigone
VERIFIED BY	Fabrizi
COLLABORATORS	Bellorini

EGP CODE

GROUP	FUNCTION	TYPE	ISSUER	COUNTRY	TEC.	PLANT	SYSTEM	PROGRESSIVE	REVISION
GRE	EEC	D	25	IT	W	14670	00	045	00

C01
Sez. 1
Progr.: 0+003.33
Scala : 1:200
Q.Rif. : 200.00

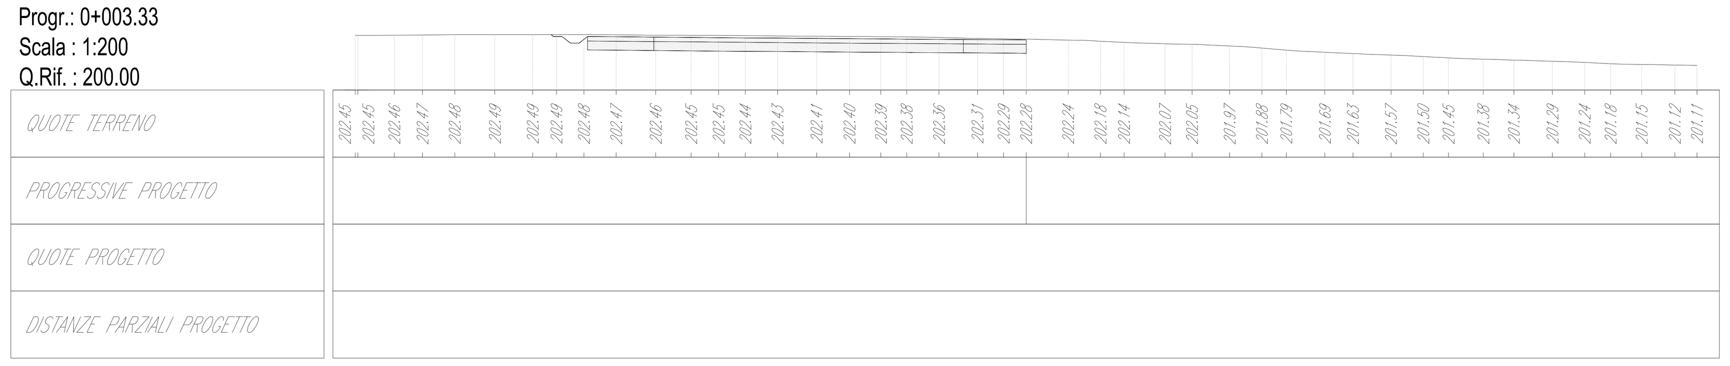

C01
Sez. 2
Progr.: 0+100.00
Scala : 1:200
Q.Rif. : 200.00

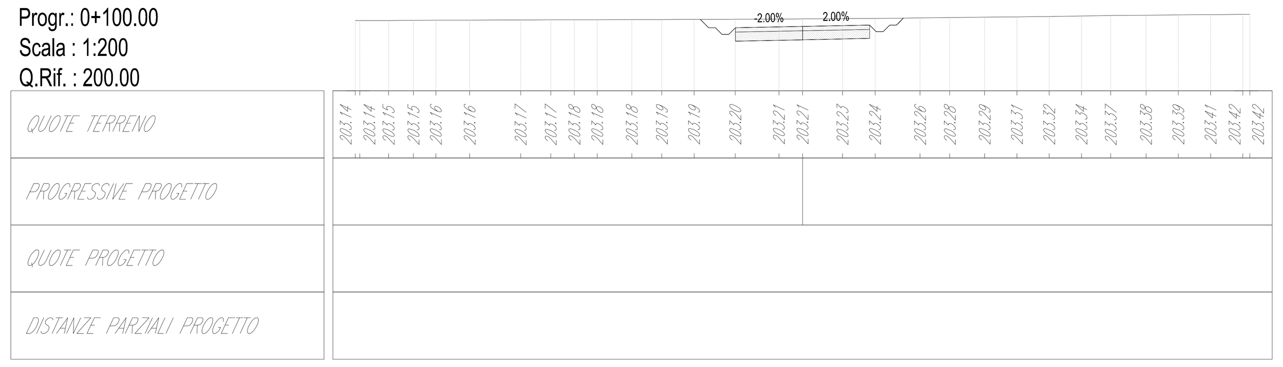

C01
Sez. 3
Progr.: 0+200.00
Scala : 1:200
Q.Rif. : 200.00

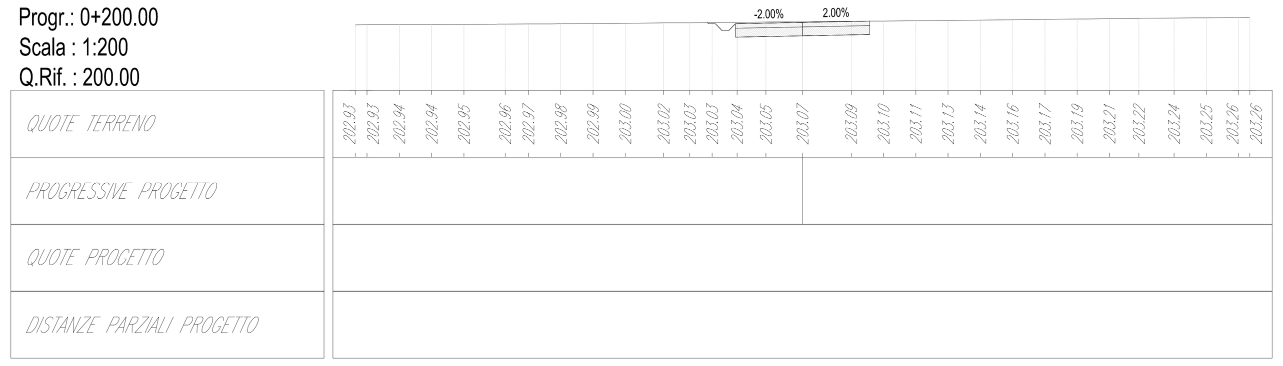

C01
Sez. 4
Progr.: 0+305.54
Scala : 1:200
Q.Rif. : 200.00

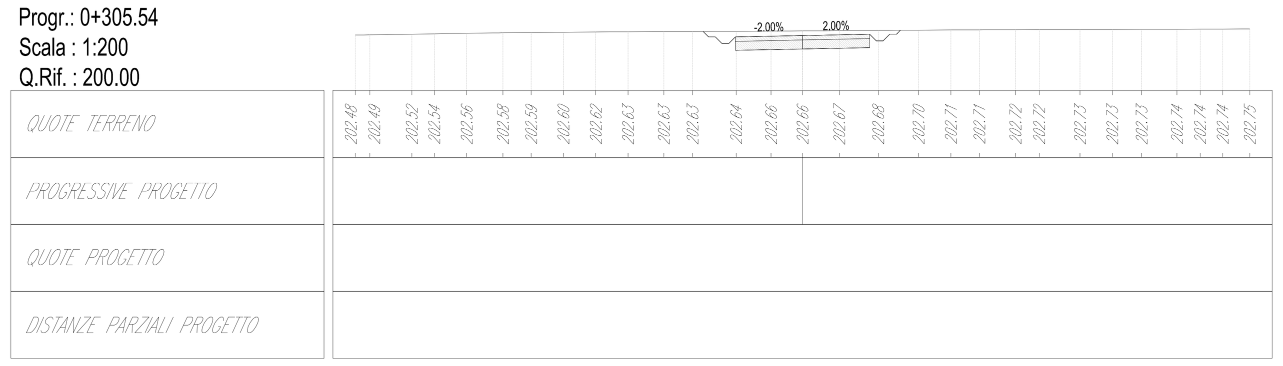

C01
Sez. 5
Progr.: 0+318.24
Scala : 1:200
Q.Rif. : 200.00

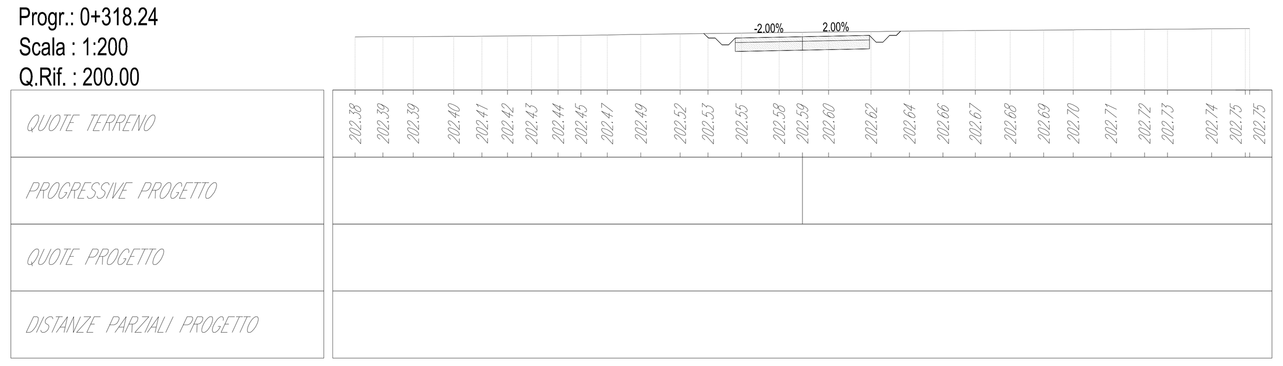

C01
Sez. 6
Progr.: 0+400.00
Scala : 1:200
Q.Rif. : 200.00

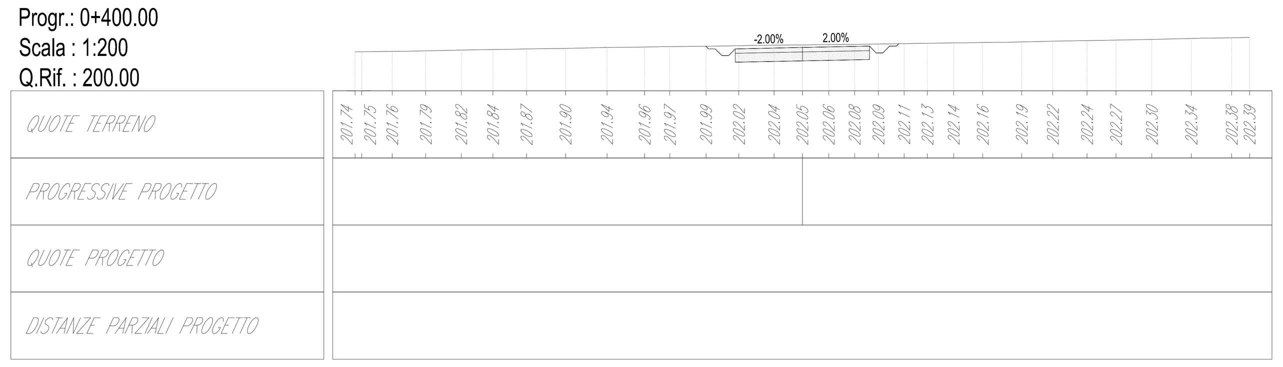

C01
Sez. 7
Progr.: 0+500.00
Scala : 1:200
Q.Rif. : 200.00

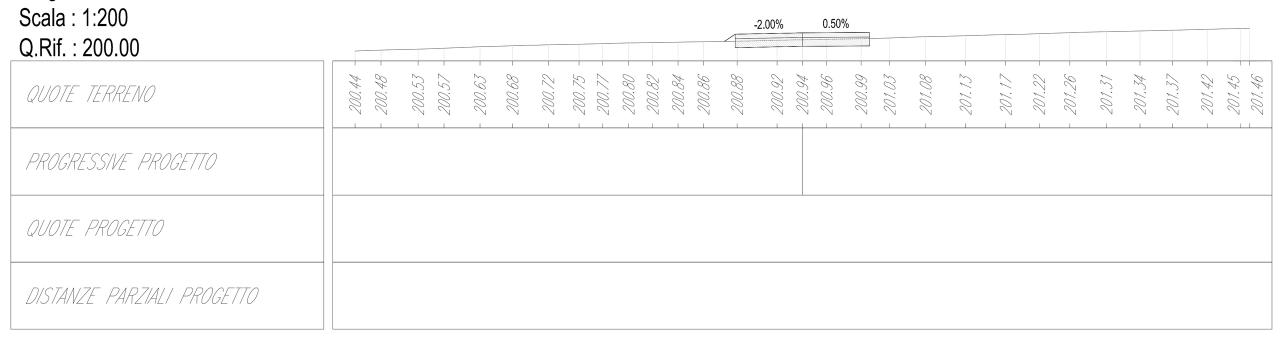

C01
Sez. 8
Progr.: 0+600.00
Scala : 1:200
Q.Rif. : 190.00

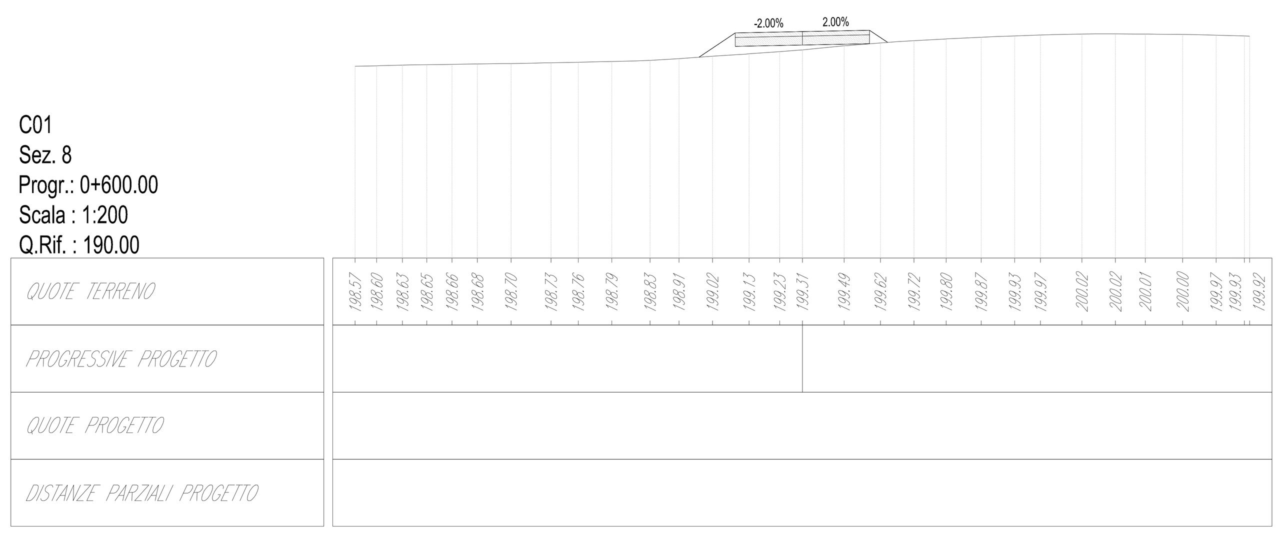

KEY MAP - Scala 1:25.000

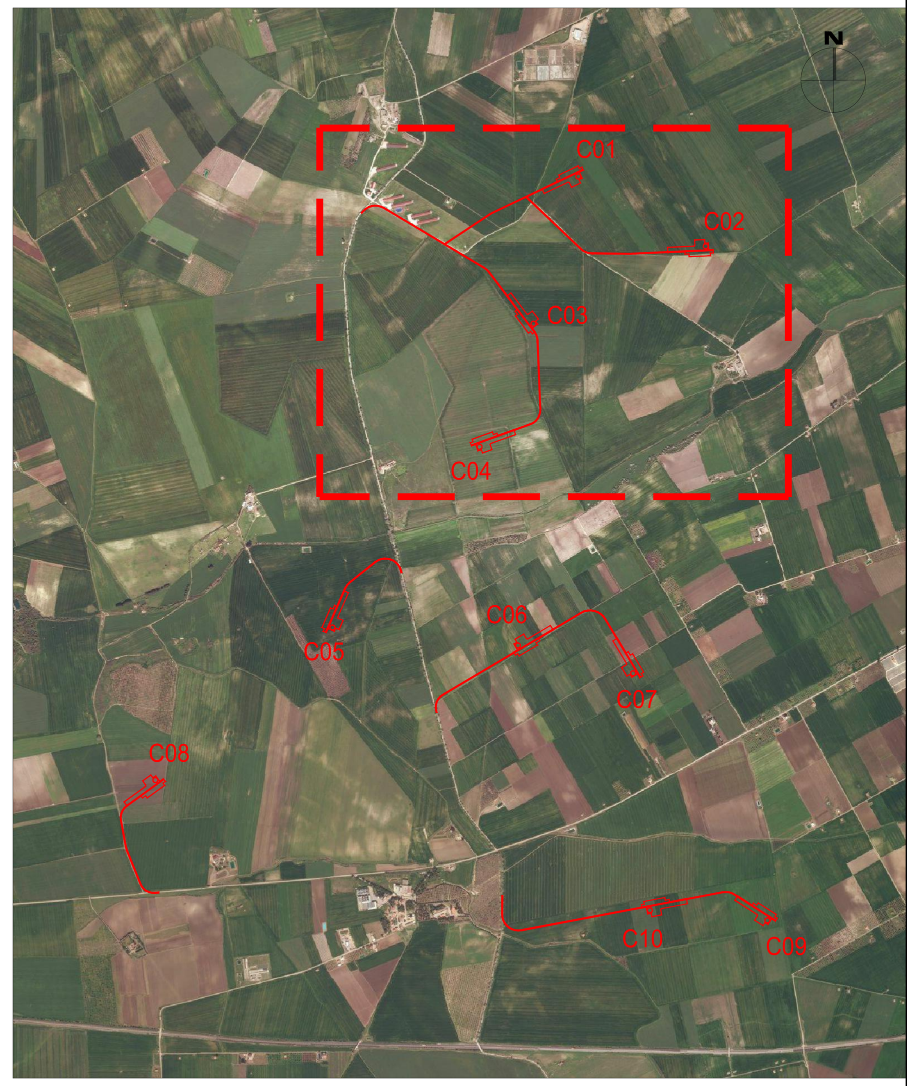

REV.	DATE	DESCRIPTION	PREPARED	CHECKED	APPROVED
0C	2020-11-27	Prima emissione	M.Terzi	N.Novati	L.Lavazza

CONTRACTOR'S LOGO

Stantec

PROJECT:
IMPIANTO EOLICO DI CERIGNOLA

FILE NAME:
GRE.EEC.D.25.IT.W.14670.00.045.00 - Layout strade

CLASSIFICATION:	FORMAT:	SCALE:	PLOT SCALE:	SHEET:
PUBLIC	A0	1:200	1:1	8 di / of 18

enel Green Power

Engineering & Construction

EGP VALIDATION

VALIDATED BY	Vigone
VERIFIED BY	Fabrizi
COLLABORATORS	Bellorini

UTILIZATION SCOPE:
DETAILED DESIGN

TITLE:
C01, C02, C03, C04 - PISTA DI ACCESSO E PIAZZOLA
Sezioni

EGP CODE

GROUP	FUNCTION	TYPE	ISSUER	COUNTRY	TEC.	PLANT	SYSTEM	PROGRESSIVE	REVISION
GRE	EEC	D	25	IT	W	14670	00	045	00

C01
Sez. 9
Progr.: 0+650.00
Scala : 1:200
Q.Rif. : 190.00

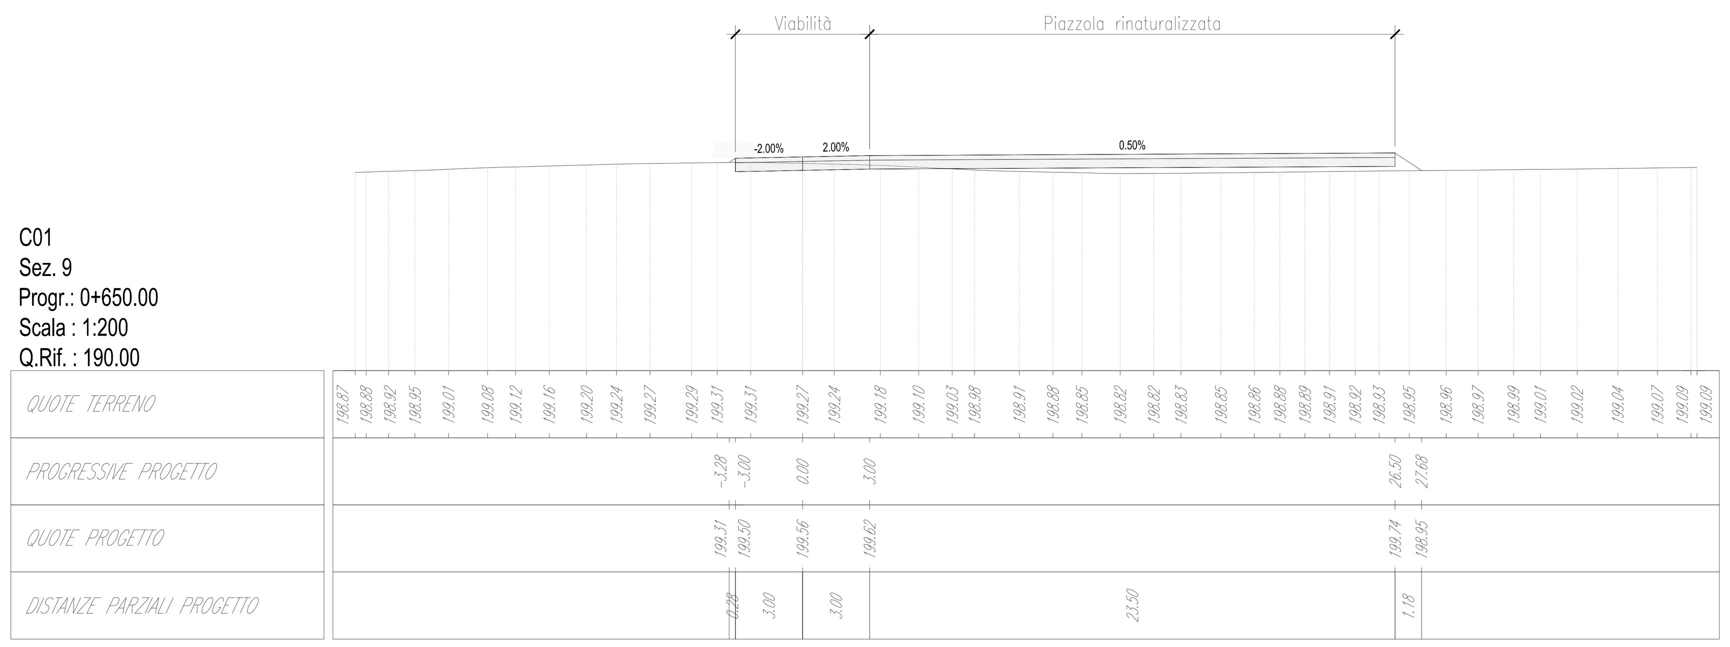

C01
Sez. 10
Progr.: 0+700.00
Scala : 1:200
Q.Rif. : 190.00

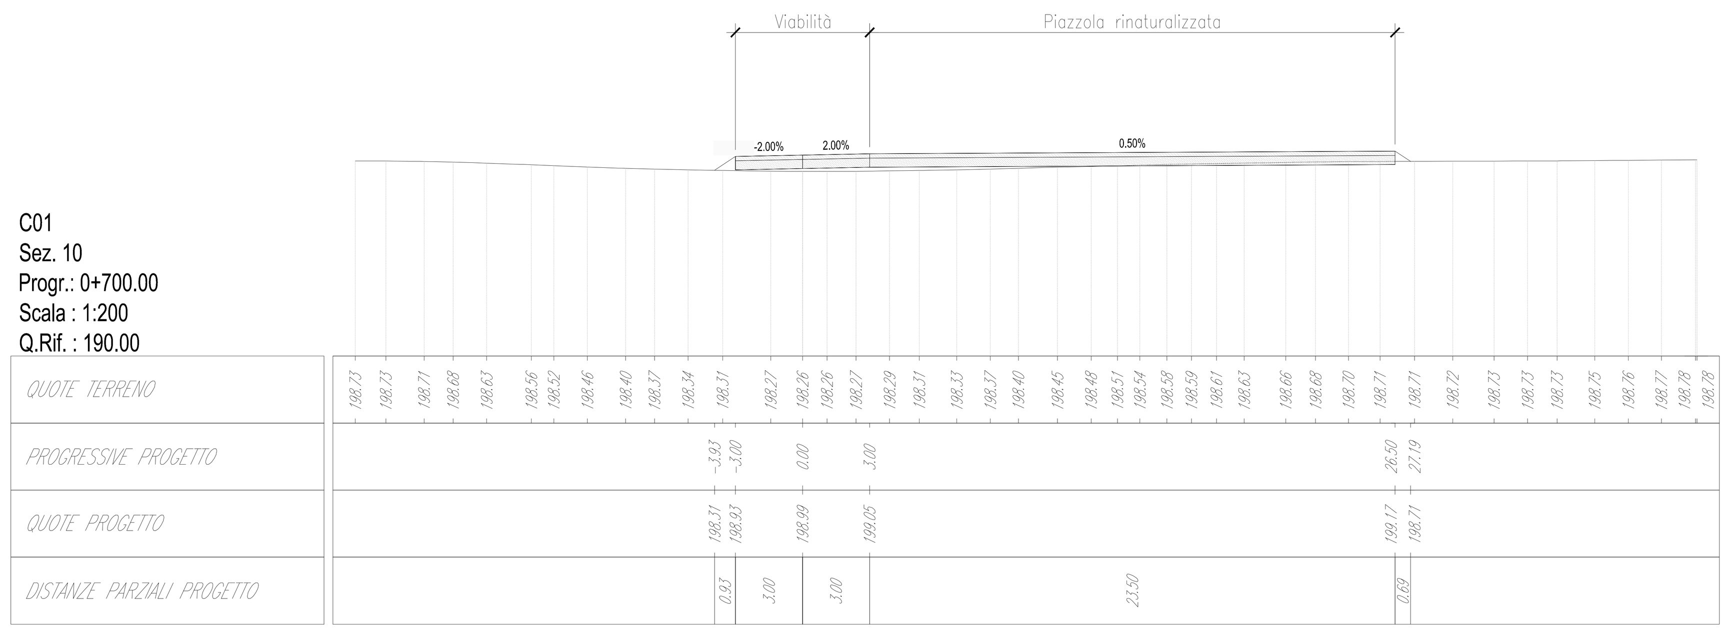

C01
Sez. 11
Progr.: 0+730.00
Scala : 1:200
Q.Rif. : 190.00

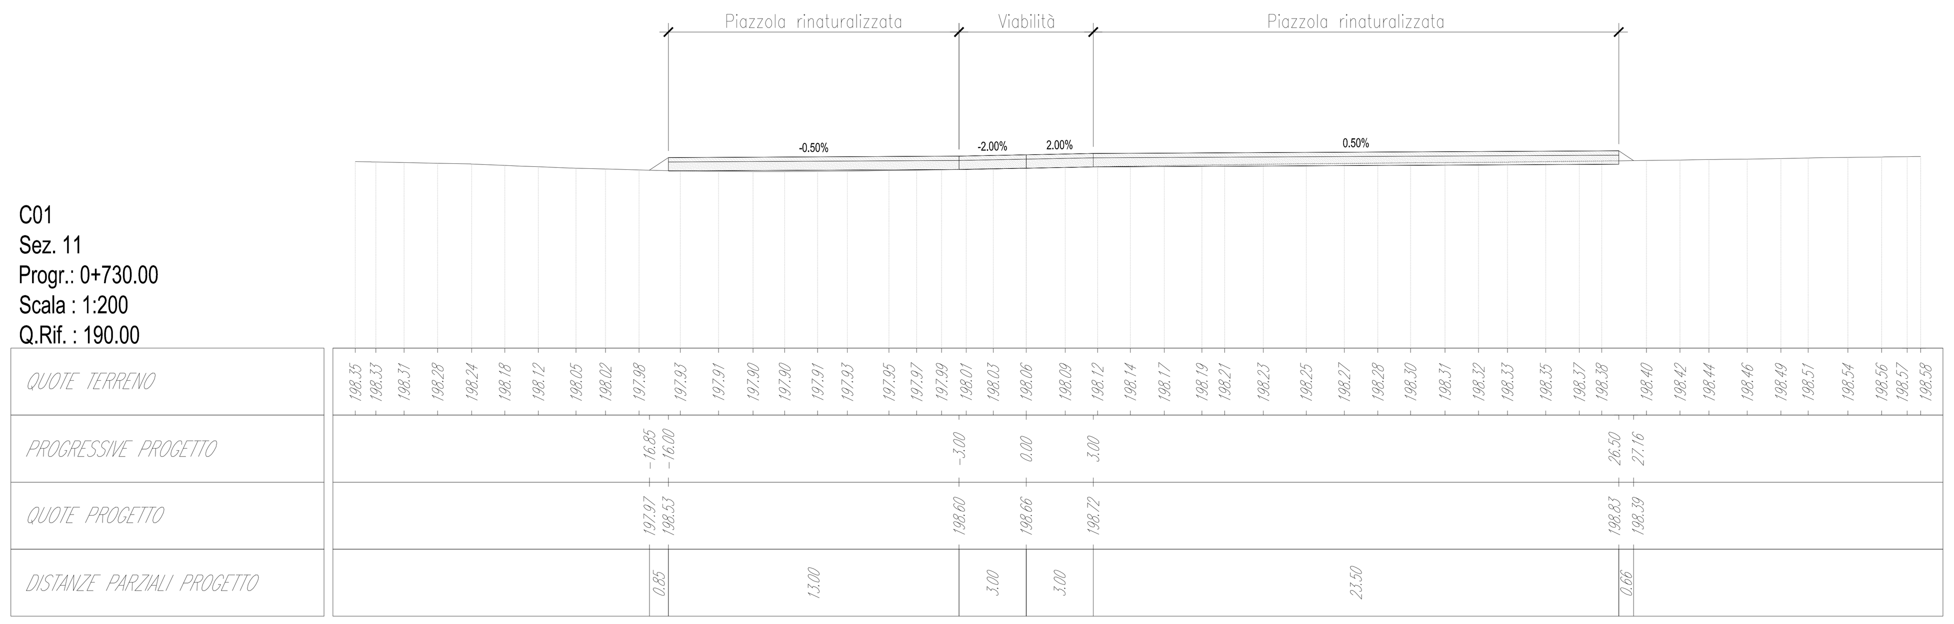

C01
Sez. 12
Progr.: 0+760.00
Scala : 1:200
Q.Rif. : 190.00

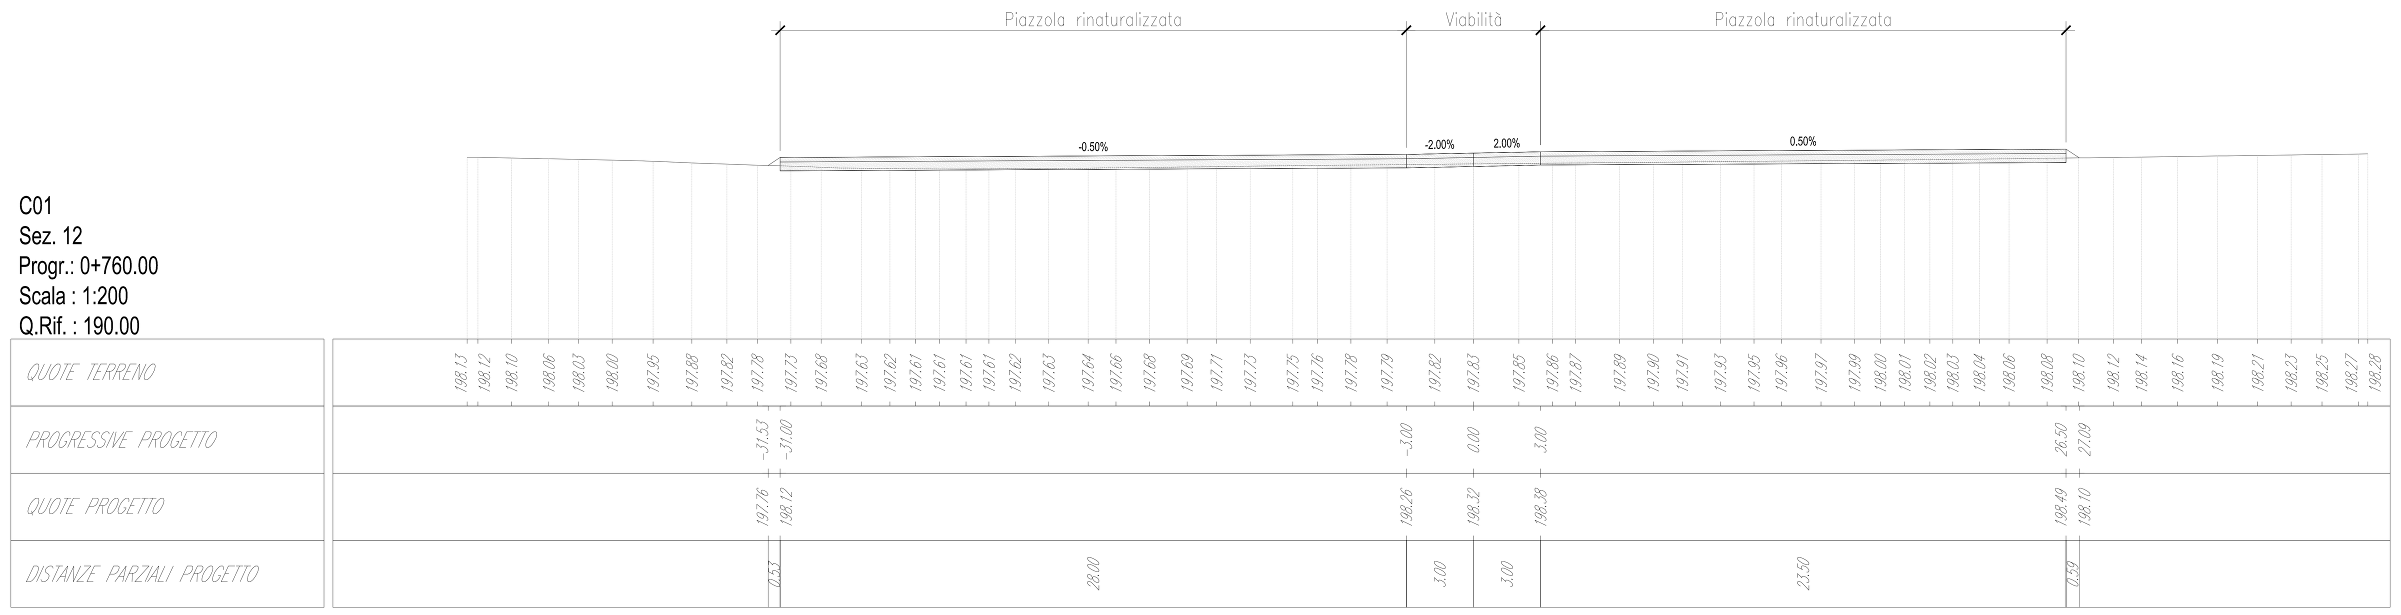

KEY MAP - Scala 1:25.000

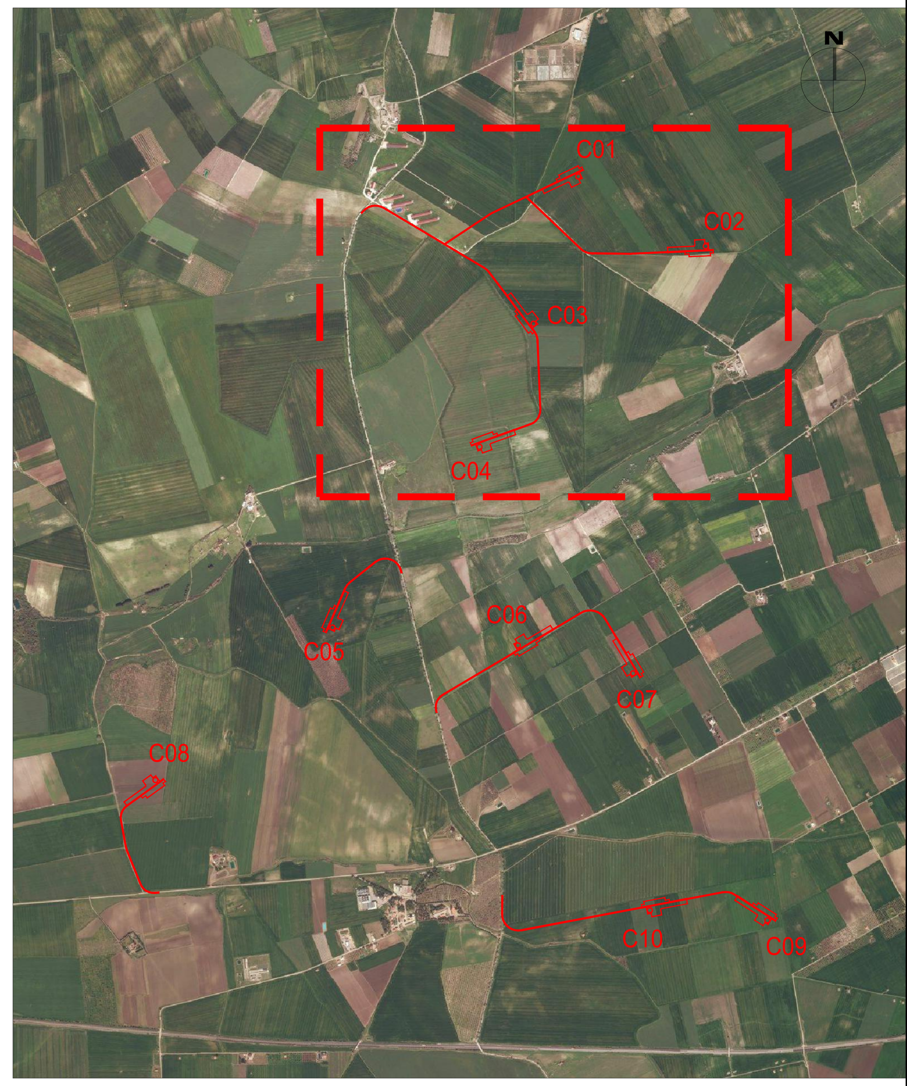

REV.	DATE	DESCRIPTION	PREPARED	CHECKED	APPROVED
0C	2020-11-27	Prima emissione	M.Terzi	N.Novati	L.Lavazza

CONTRACTOR'S LOGO: Stantec

PROJECT: **IMPIANTO EOLICO DI CERIGNOLA**

FILE NAME: **GRE.EEC.D.25.IT.W.14670.00.045.00 - Layout strade**

CLASSIFICATION:	FORMAT:	SCALE:	PLOT SCALE:	SHEET:
PUBLIC	A0	1:200	1:1	9 di / of 18

Enel Green Power – Engineering & Construction

UTILIZATION SCOPE: **DETAILED DESIGN**

TITLE: **C01, C02, C03, C04 - PISTA DI ACCESSO E PIAZZOLA**
Sezioni

EGP VALIDATION

VALIDATED BY	Vigone
VERIFIED BY	Fabrizi
COLLABORATORS	Bellorini

EGP CODE

GROUP	FUNCTION	TYPE	ISSUER	COUNTRY	TEC.	PLANT	SYSTEM	PROGRESSIVE	REVISION
GRE	EEC	D	25	IT	W	14670	00	045	00

KEY MAP - Scala 1:25.000

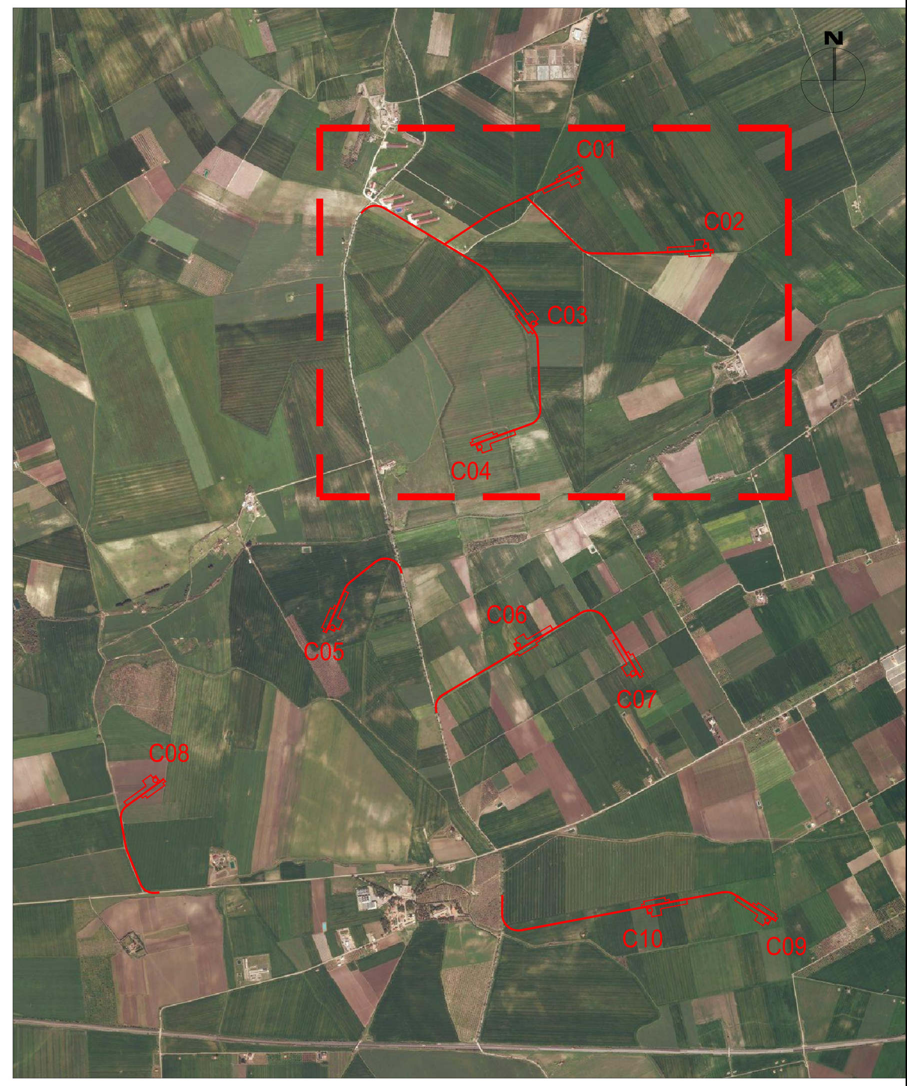

C01
Sez. 13
Progr.: 0+800.00
Scala : 1:200
Q.Rif. : 190.00

QUOTE TERRENO	197.45 197.45 197.41 197.38 197.36 197.35 197.34 197.34 197.34 197.34 197.35 197.36 197.37 197.39 197.41 197.42 197.45 197.48 197.50 197.52 197.55 197.59 197.62 197.65 197.67 197.69 197.72 197.75 197.77 197.78 197.81 197.82 197.83 197.84 197.85 197.86 197.86 197.87 197.87 197.87 197.87 197.88 197.88 197.88 197.90 197.91 197.92 197.94 197.95 197.97 197.98 198.00 198.01 198.03 198.05 198.06 198.08 198.09 198.11 198.12 198.14 198.15 198.17 198.19 198.20 198.23 198.26 198.28 198.30 198.31 198.33 198.34 198.37 198.39 198.40 198.41 198.42 198.44 198.45 198.47 198.49 198.51 198.53 198.54 198.56 198.56
PROGRESSIVE PROGETTO	-31.46 -31.00 -3.00 0.00 3.00 4.39 5.65 6.80 7.86 8.82 9.71 10.53 11.30 12.01 34.77 51.66 52.39 53.18 54.04 54.96 55.96 57.05 58.25 59.56 61.00 61.30 61.60 61.90 62.20 62.41
QUOTE PROGETTO	197.36 197.66 197.80 197.86 197.92 197.93 197.94 197.94 197.95 197.95 197.96 197.96 197.97 197.97 198.08 198.17 198.17 198.18 198.18 198.18 198.19 198.20 198.20 198.21 198.21 197.91 197.91 198.21 198.21 198.43
DISTANZE PARZIALI PROGETTO	0.46 28.00 3.00 3.00 1.39 1.26 1.15 1.05 0.97 0.89 0.82 0.76 0.71 22.77 16.89 0.74 0.79 0.85 0.92 1.00 1.09 1.19 1.31 1.44 [illegible]

C01
Sez. 14
Progr.: 0+850.00
Scala : 1:200
Q.Rif. : 190.00

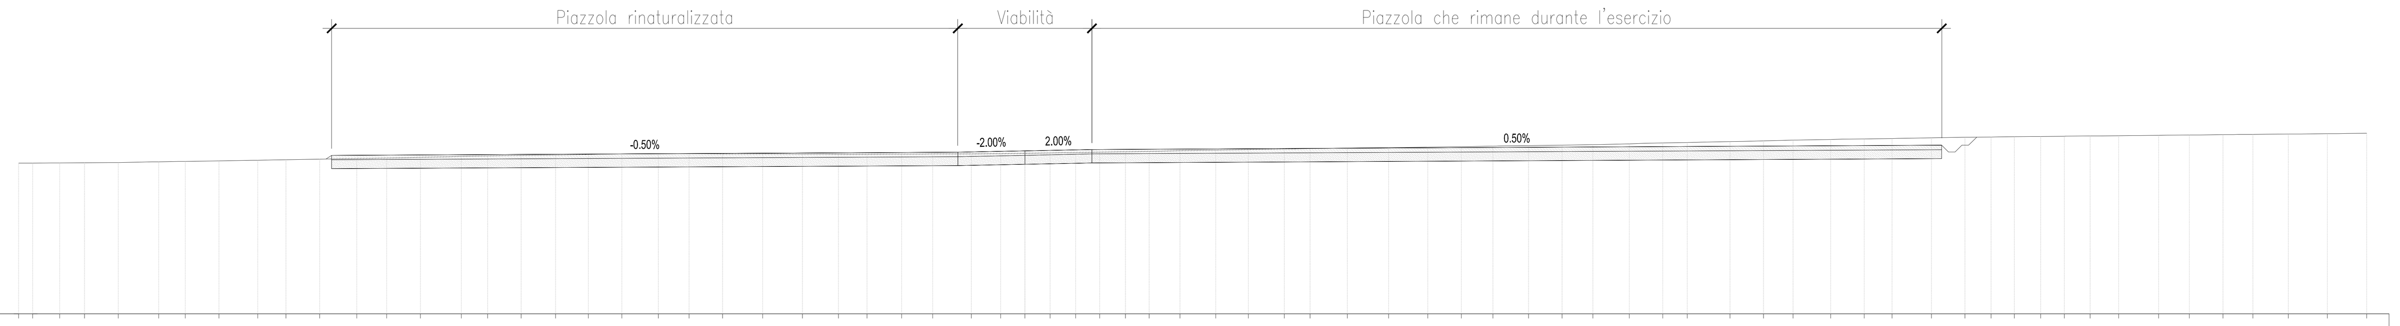

QUOTE TERRENO	196.75 196.75 196.76 196.76 196.78 196.81 196.83 196.85 196.88 196.90 196.93 196.96 196.98 197.01 197.05 197.07 197.09 197.11 197.14 197.16 197.17 197.17 197.17 197.17 197.16 197.15 197.15 197.16 197.16 197.17 197.17 197.19 197.21 197.22 197.24 197.26 197.27 197.30 197.34 197.36 197.38 197.40 197.43 197.45 197.47 197.49 197.51 197.54 197.56 197.58 197.62 197.65 197.67 197.71 197.75 197.78 197.81 197.84 197.85 197.89 197.91 197.92 197.93 197.94 197.96 197.97 197.98 198.00 198.01 198.02 198.04 198.05 198.07 198.09
PROGRESSIVE PROGETTO	-31.25 -31.00 -3.00 0.00 3.00 41.00 41.30 41.60 41.90 42.20 42.56
QUOTE PROGETTO	196.93 197.10 197.24 197.30 197.36 197.55 197.25 197.25 197.55 197.55 197.91
DISTANZE PARZIALI PROGETTO	0.25 28.00 3.00 3.00 38.00 [illegible]

C01
Sez. 15
Progr.: 0+881.24
Scala : 1:200
Q.Rif. : 190.00

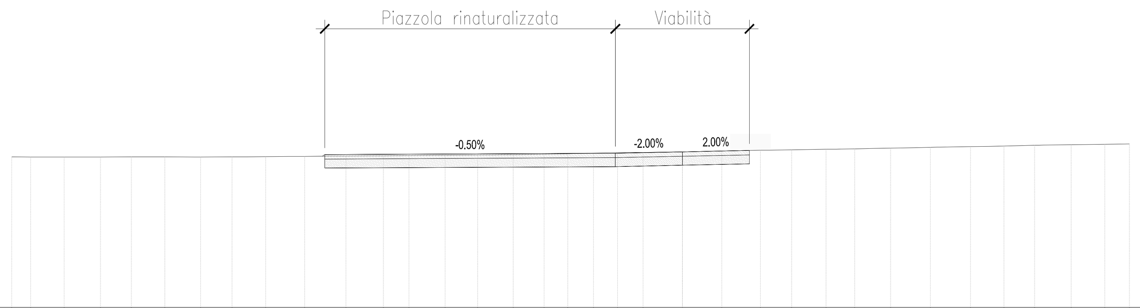

QUOTE TERRENO	196.72 196.72 196.72 196.72 196.72 196.72 196.72 196.72 196.73 196.74 196.76 196.77 196.78 196.79 196.80 196.82 196.84 196.86 196.89 196.90 196.92 196.95 196.98 197.02 197.04 197.06 197.08 197.12 197.15 197.18 197.21 197.24 197.26 197.28 197.30
PROGRESSIVE PROGETTO	-16.11 -15.68 -14.18 -12.43 -10.58 -8.94 -7.71 -6.17 -5.14 -3.97 -2.93 -1.53 1.36 2.38 3.00
QUOTE PROGETTO	196.75 196.82 196.83 196.84 196.85 196.86 196.86 196.87 196.88 196.88 196.89 196.92 196.95 196.98 197.00 197.01
DISTANZE PARZIALI PROGETTO	0.68 0.82 1.08 1.27 0.59 0.91 0.73 0.57 1.06 1.03 0.65 0.63 0.80 0.81 1.36 0.51

REV.	DATE	DESCRIPTION	PREPARED	CHECKED	APPROVED
0C	2020-11-27	Prima emissione	M.Terzi	N.Novati	L.Lavazza

CONTRACTOR'S LOGO: Stantec

PROJECT: **IMPIANTO EOLICO DI CERIGNOLA**

FILE NAME: GRE.EEC.D.25.IT.W.14670.00.045.00 - Layout strade

CLASSIFICATION:	FORMAT:	SCALE:	PLOT SCALE:	SHEET:
PUBLIC	A0	1:200	1:1	10 di / of 18

enel Green Power
Engineering & Construction

UTILIZATION SCOPE: **DETAILED DESIGN**

TITLE: **C01, C02, C03, C04 - PISTA DI ACCESSO E PIAZZOLA**
Sezioni

EGP VALIDATION

VALIDATED BY	Vigone
VERIFIED BY	Fabrizi
COLLABORATORS	Bellorini

EGP CODE

GROUP	FUNCTION	TYPE	ISSUER	COUNTRY	TEC.	PLANT	SYSTEM	PROGRESSIVE	REVISION
GRE	EEC	D	25	IT	W	14670	00	045	00

C02
Sez. 1
Progr.: 0+003.21
Scala : 1:200
Q.Rif. : 190.00

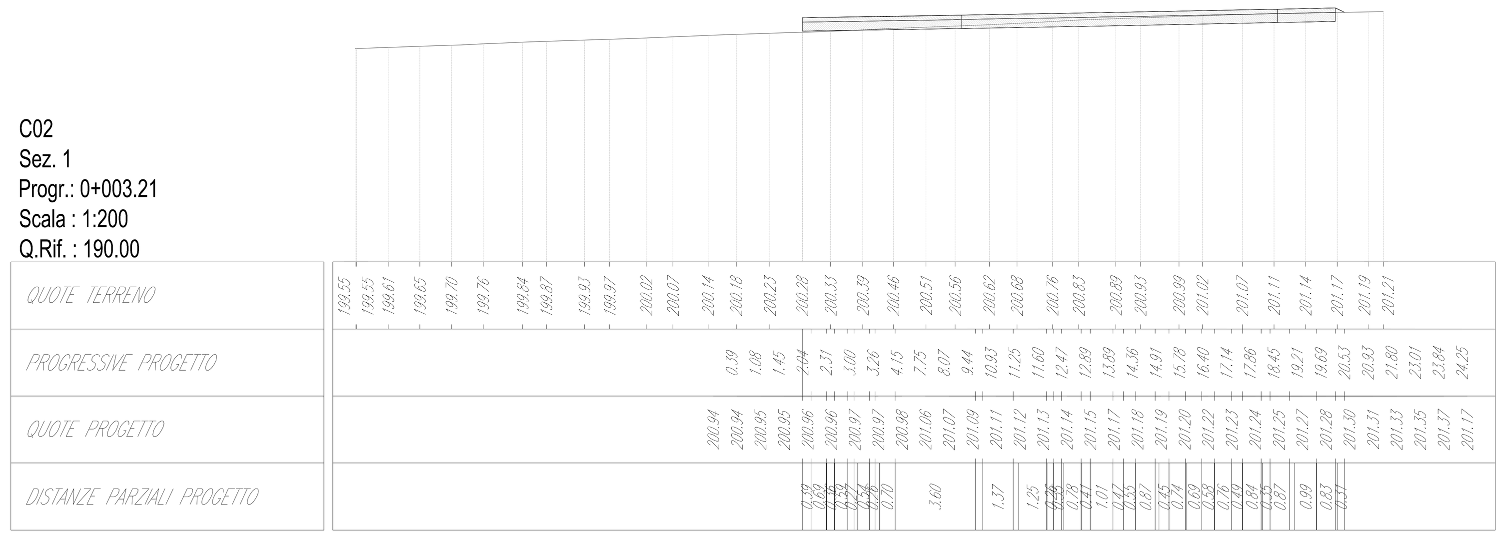

C02
Sez. 5
Progr.: 0+400.00
Scala : 1:200
Q.Rif. : 200.00

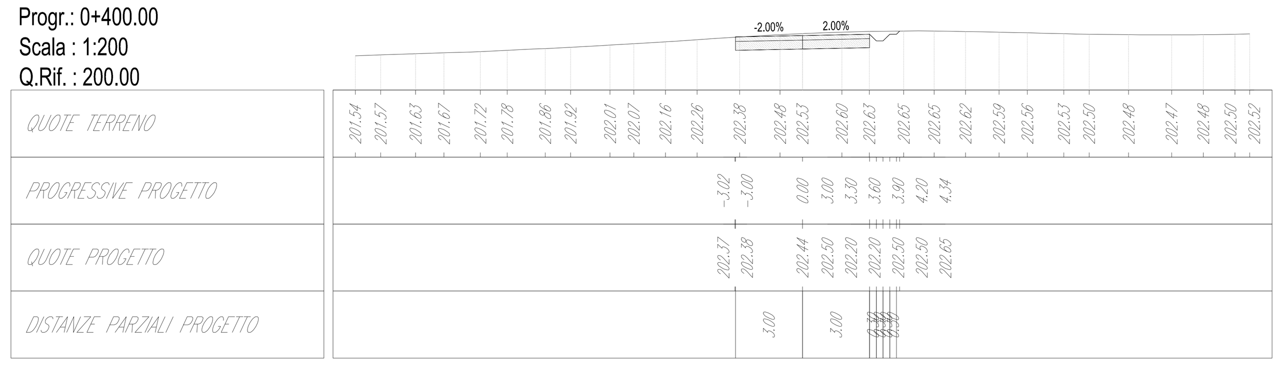

C02
Sez. 9
Progr.: 0+693.61
Scala : 1:200
Q.Rif. : 190.00

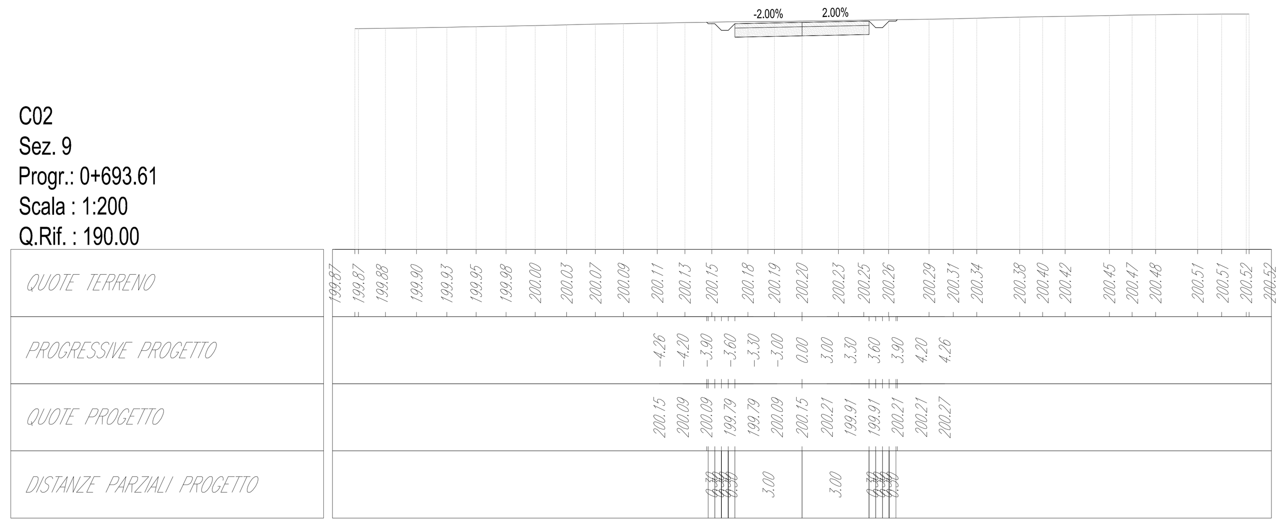

KEY MAP - Scala 1:25.000

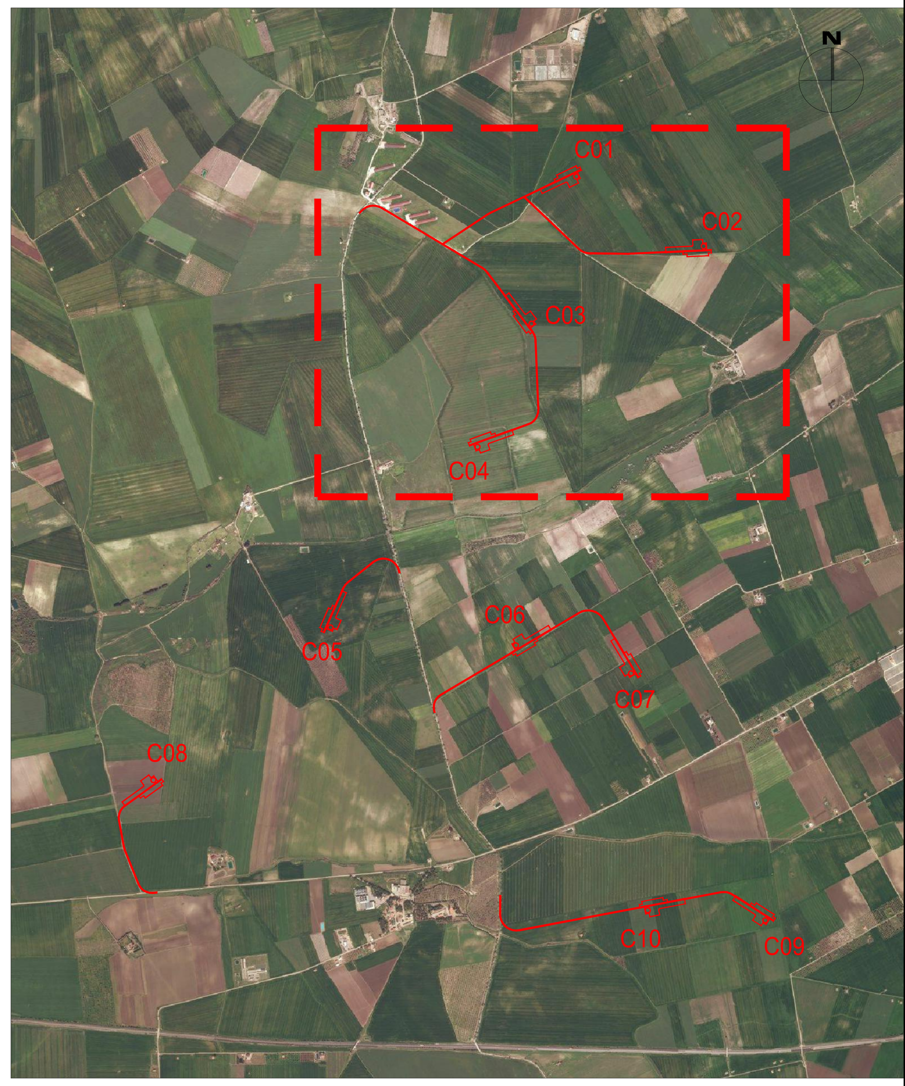

C02
Sez. 2
Progr.: 0+100.00
Scala : 1:200
Q.Rif. : 200.00

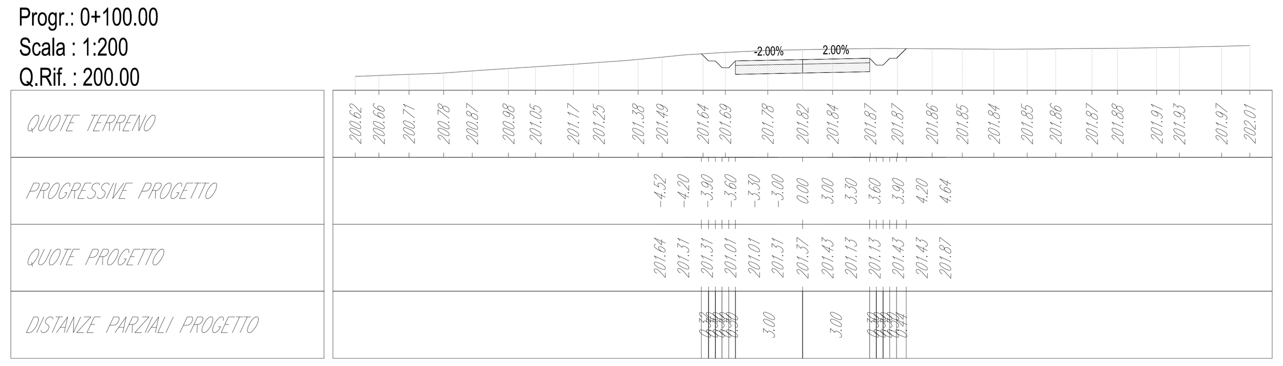

C02
Sez. 6
Progr.: 0+421.73
Scala : 1:200
Q.Rif. : 200.00

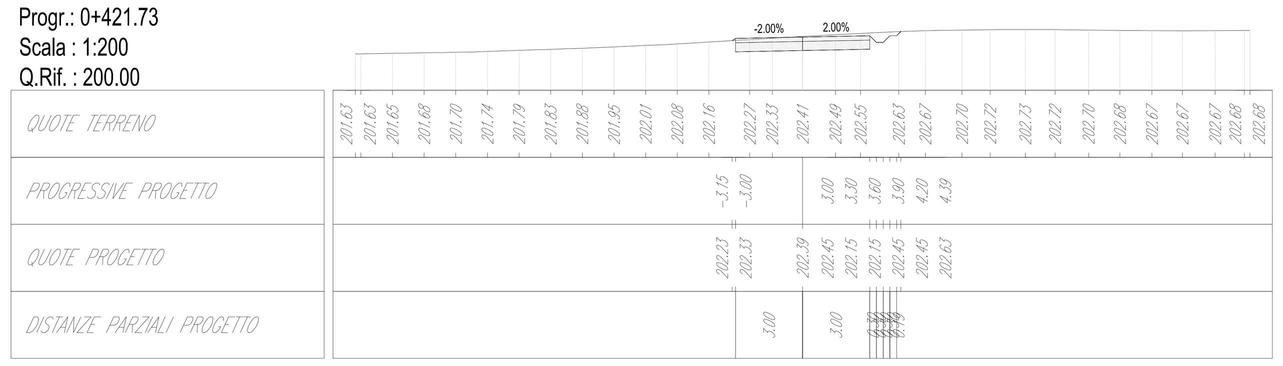

C02
Sez. 10
Progr.: 0+700.46
Scala : 1:200
Q.Rif. : 190.00

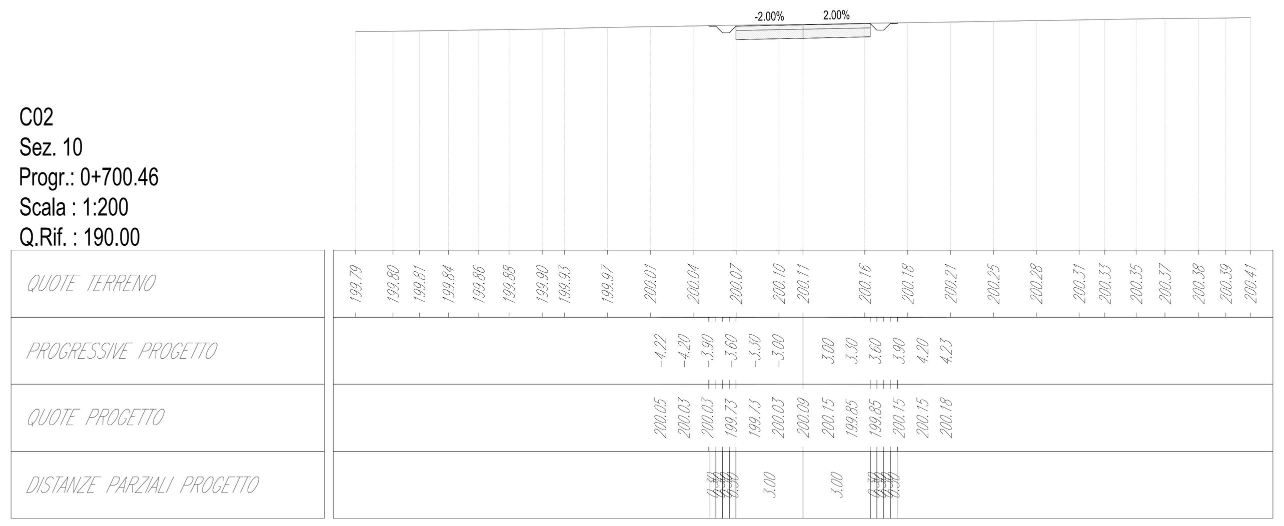

C02
Sez. 3
Progr.: 0+200.00
Scala : 1:200
Q.Rif. : 200.00

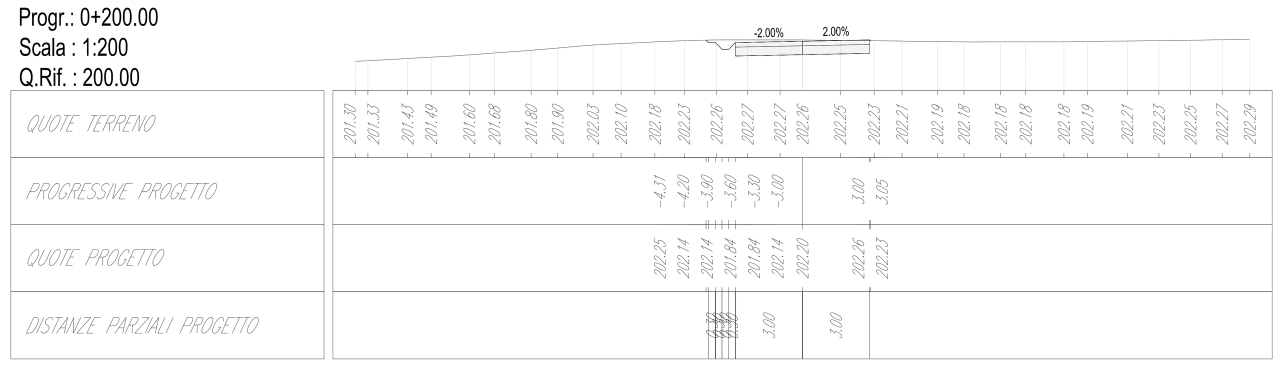

C02
Sez. 7
Progr.: 0+489.29
Scala : 1:200
Q.Rif. : 200.00

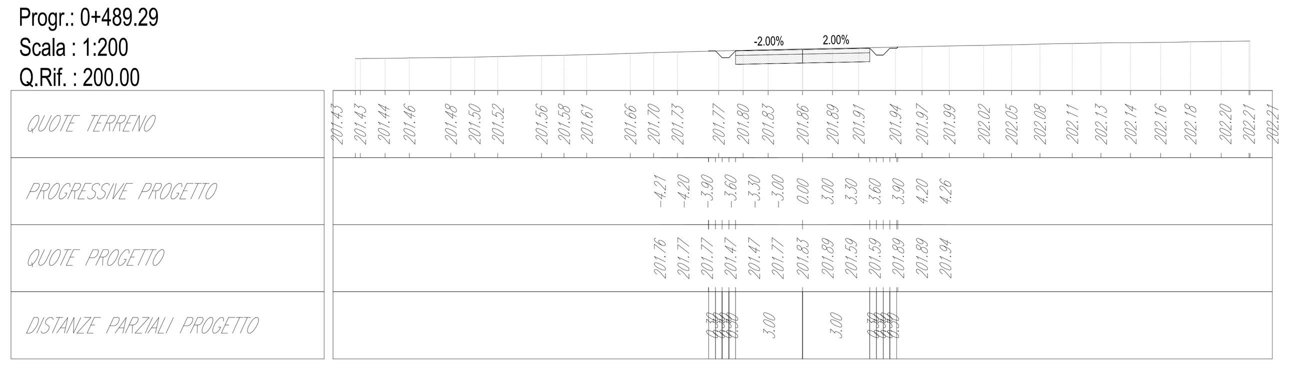

C02
Sez. 11
Progr.: 0+800.00
Scala : 1:200
Q.Rif. : 190.00

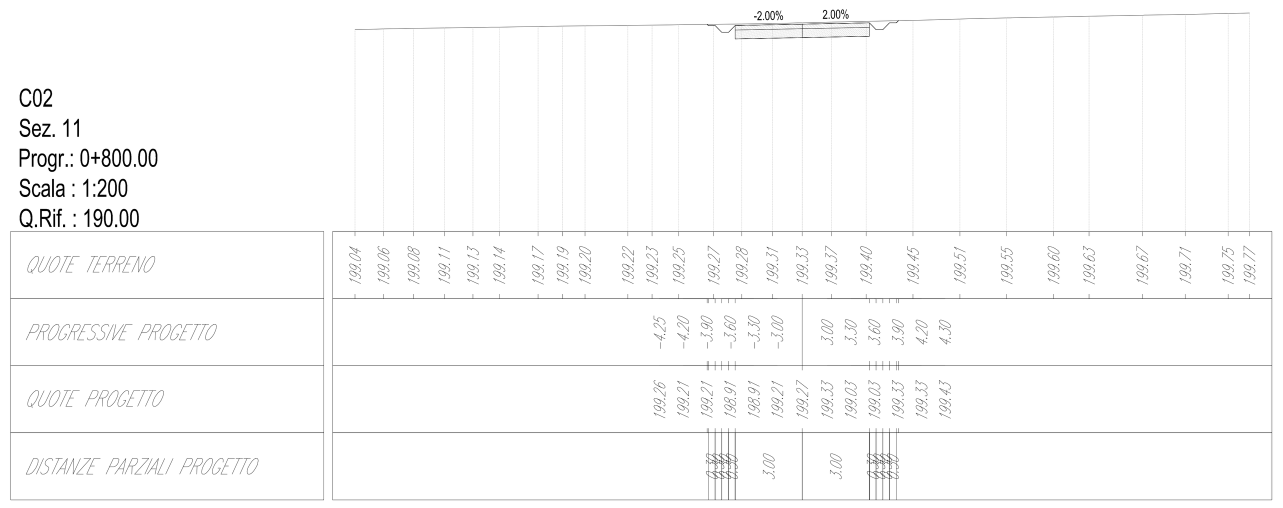

C02
Sez. 4
Progr.: 0+300.00
Scala : 1:200
Q.Rif. : 200.00

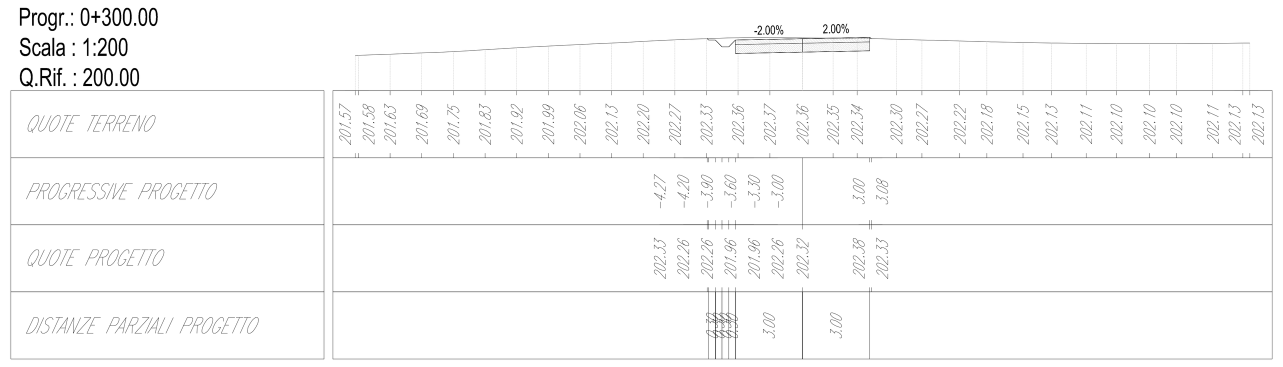

C02
Sez. 8
Progr.: 0+600.00
Scala : 1:200
Q.Rif. : 200.00

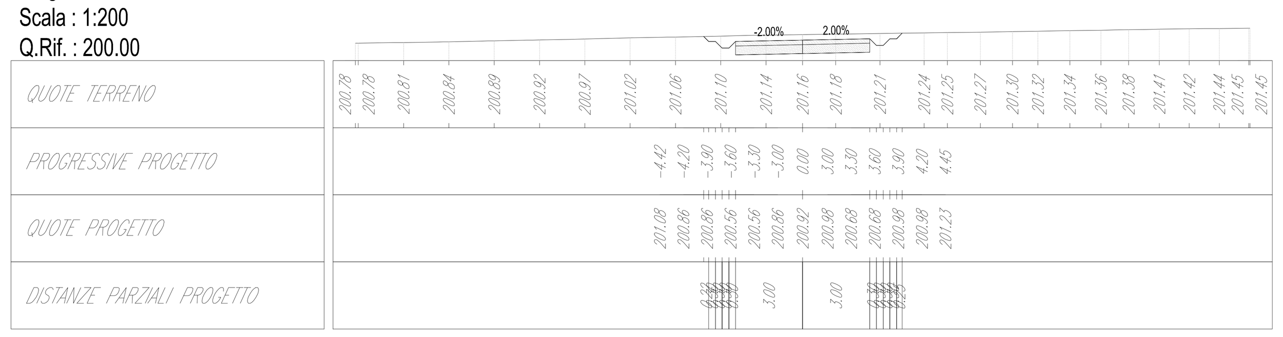

C02
Sez. 12
Progr.: 0+900.00
Scala : 1:200
Q.Rif. : 190.00

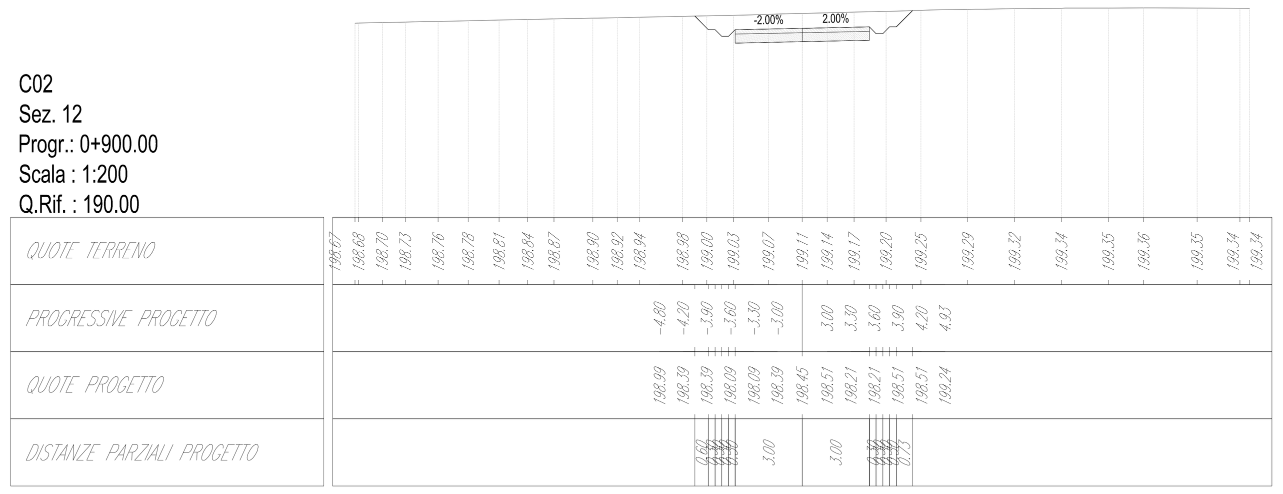

REV.	DATE	DESCRIPTION	PREPARED	CHECKED	APPROVED
0C	2020-11-27	Prima emissione	M.Terzi	N.Novati	L.Lavazza

CONTRACTOR'S LOGO

Stantec

PROJECT: **IMPIANTO EOLICO DI CERIGNOLA**

FILE NAME: **GRE.EEC.D.25.IT.W.14670.00.045.00 - Layout strade**

Green Power

Engineering & Construction

CLASSIFICATION:	FORMAT:	SCALE:	PLOT SCALE:	SHEET:
PUBLIC	A0	1:200	1:1	11 di / of 18

EGP VALIDATION

UTILIZATION SCOPE: **DETAILED DESIGN**

TITLE: **C01, C02, C03, C04 - PISTA DI ACCESSO E PIAZZOLA**
Sezioni

VALIDATED BY	Vigone
VERIFIED BY	Fabrizi
COLLABORATORS	Bellorini

EGP CODE

GROUP	FUNCTION	TYPE	ISSUER	COUNTRY	TEC.	PLANT	SYSTEM	PROGRESSIVE	REVISION
GRE	EEC	D	25	IT	W	14670	00	045	00

KEY MAP - Scala 1:25.000

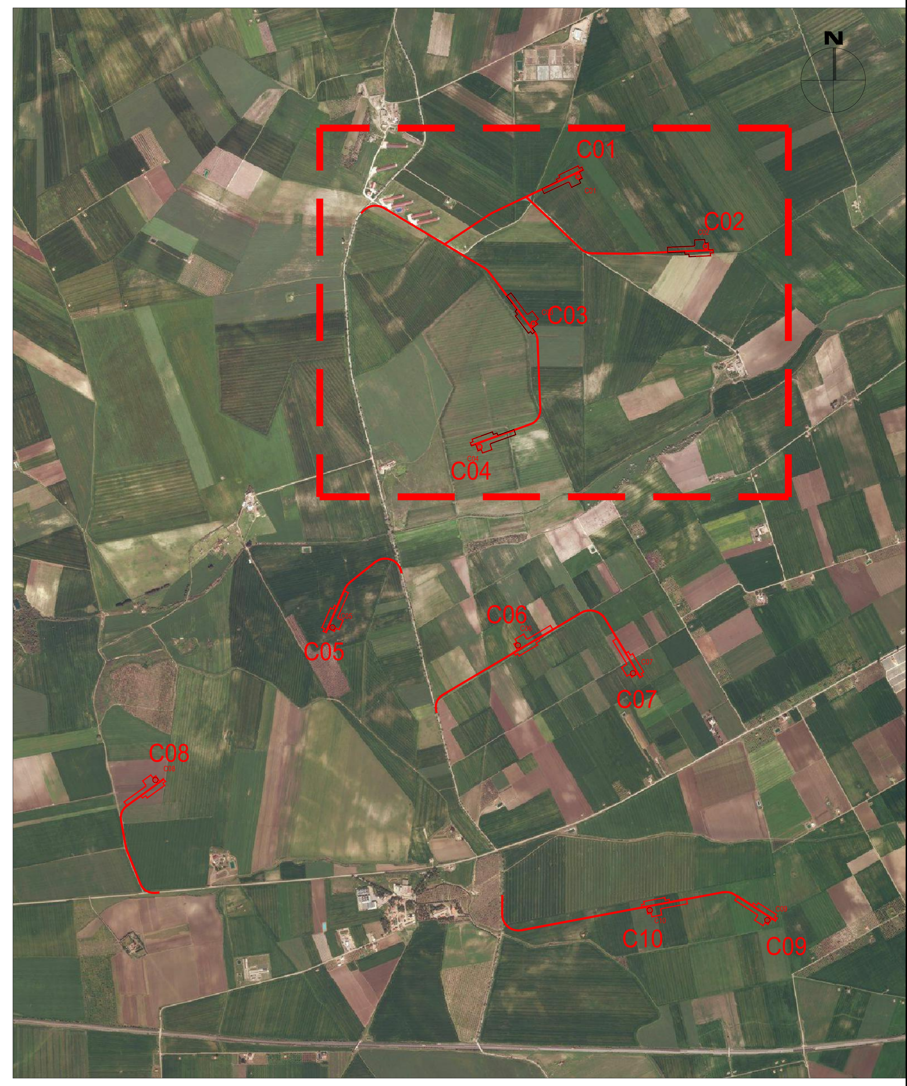

C02
Sez. 13
Progr.: 1+000.00
Scala : 1:200
Q.Rif. : 190.00

QUOTE TERRENO	197.58, 197.61, 197.66, 197.69, 197.75, 197.78, 197.82, 197.85, 197.90, 197.92, 197.93, 197.94, 197.96, 197.97, 197.97, 197.98, 197.99, 198.00, 198.01, 198.02, 198.04, 198.05, 198.07, 198.09, 198.11, 198.13, 198.15, 198.17, 198.19, 198.24, 198.28, 198.31, 198.36, 198.39, 198.44
PROGRESSIVE PROGETTO	-28.33, -27.70, -27.40, -27.10, -26.80, -26.50, -3.00, 3.00, 3.30, 3.60, 3.90, 4.20, 4.66
QUOTE PROGETTO	197.72, 197.09, 197.09, 196.79, 196.79, 197.09, 197.56, 197.62, 197.68, 197.38, 197.38, 197.68, 197.68, 198.14
DISTANZE PARZIALI PROGETTO	0.63, [illegible], 23.50, 3.00, 3.00, [illegible], 0.46

C02
Sez. 14
Progr.: 1+025.00
Scala : 1:200
Q.Rif. : 190.00

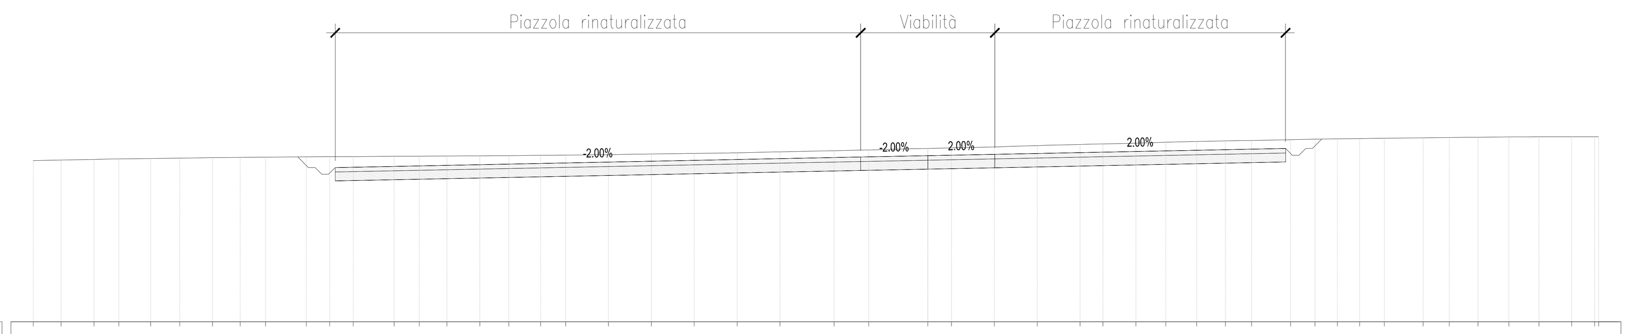

QUOTE TERRENO	197.20, 197.22, 197.25, 197.27, 197.29, 197.31, 197.33, 197.34, 197.35, 197.37, 197.37, 197.38, 197.39, 197.40, 197.40, 197.41, 197.42, 197.43, 197.44, 197.46, 197.49, 197.52, 197.55, 197.59, 197.64, 197.67, 197.74, 197.77, 197.81, 197.87, 197.92, 197.94, 197.98, 198.02, 198.05, 198.08, 198.10, 198.13, 198.16, 198.17, 198.18, 198.20, 198.22, 198.23, 198.24, 198.25, 198.26, 198.27, 198.27, 198.27
PROGRESSIVE PROGETTO	-28.18, -27.70, -27.40, -27.10, -26.80, -26.50, -3.00, 3.00, 16.00, 16.30, 16.60, 16.90, 17.20, 17.62
QUOTE PROGETTO	197.36, 196.89, 196.89, 196.59, 196.59, 196.89, 197.36, 197.42, 197.48, 197.74, 197.44, 197.44, 197.74, 197.74, 198.16
DISTANZE PARZIALI PROGETTO	0.48, [illegible], 23.50, 3.00, 3.00, 13.00, [illegible], 0.42

C02
Sez. 15
Progr.: 1+050.00
Scala : 1:200
Q.Rif. : 190.00

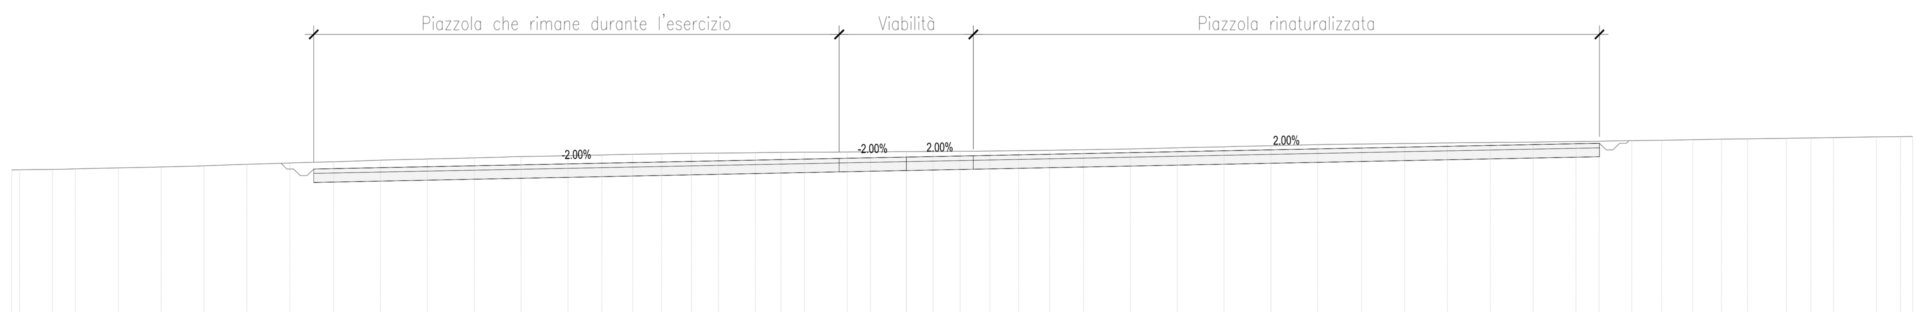

QUOTE TERRENO	196.64, 196.64, 196.67, 196.69, 196.73, 196.77, 196.82, 196.89, 196.95, 197.01, 197.08, 197.13, 197.18, 197.24, 197.28, 197.31, 197.34, 197.36, 197.38, 197.39, 197.41, 197.42, 197.43, 197.44, 197.45, 197.46, 197.47, 197.47, 197.49, 197.50, 197.52, 197.54, 197.58, 197.63, 197.68, 197.72, 197.77, 197.80, 197.82, 197.85, 197.87, 197.89, 197.91, 197.93, 197.95, 197.97, 197.99, 198.02, 198.03, 198.05, 198.07, 198.09, 198.12, 198.13, 198.14
PROGRESSIVE PROGETTO	-27.96, -27.70, -27.40, -27.10, -26.80, -26.50, -3.00, 0.00, 3.00, 31.00, 31.30, 31.60, 31.90, 32.20, 32.31
QUOTE PROGETTO	196.94, 196.68, 196.68, 196.38, 196.38, 196.68, 197.15, 197.21, 197.27, 197.83, 197.53, 197.53, 197.83, 197.83, 197.95
DISTANZE PARZIALI PROGETTO	0.26, [illegible], 23.50, 3.00, 3.00, 28.00, [illegible]

C02
Sez. 16
Progr.: 1+100.00
Scala : 1:200
Q.Rif. : 190.00

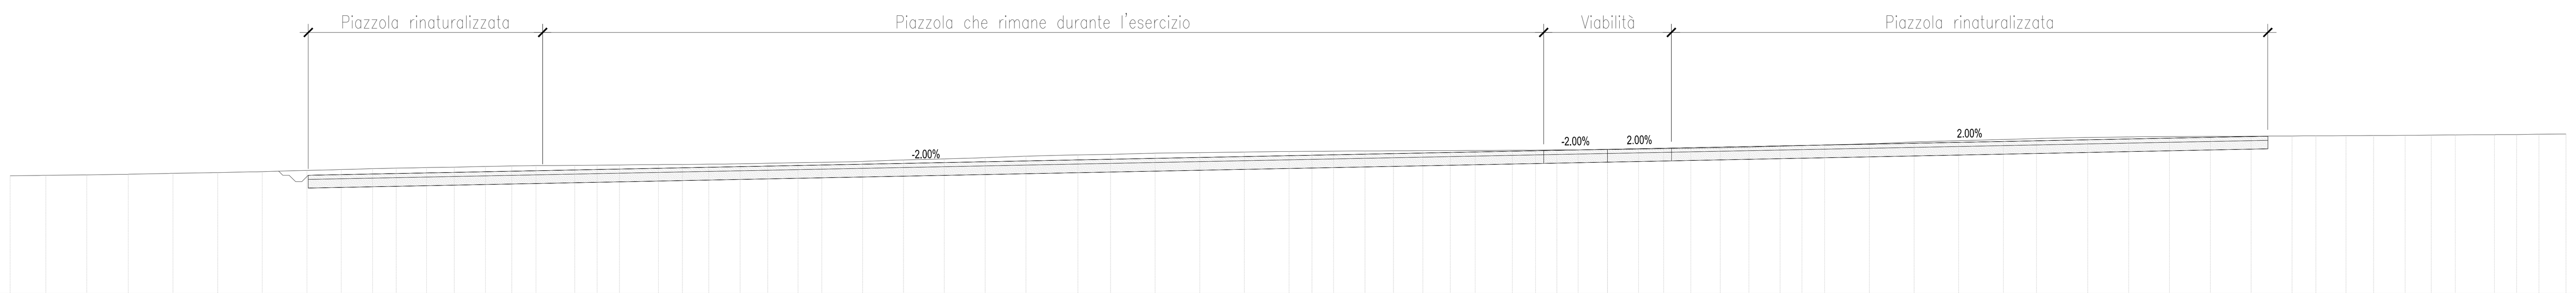

QUOTE TERRENO	195.55, 195.58, 195.60, 195.63, 195.67, 195.71, 195.75, 195.81, 195.85, 195.89, 195.92, 195.94, 195.96, 195.99, 196.02, 196.03, 196.05, 196.06, 196.07, 196.08, 196.09, 196.10, 196.12, 196.14, 196.17, 196.19, 196.23, 196.30, 196.35, 196.41, 196.48, 196.54, 196.57, 196.62, 196.64, 196.67, 196.70, 196.70, 196.71, 196.72, 196.73, 196.74, 196.74, 196.75, 196.76, 196.76, 196.77, 196.78, 196.79, 196.81, 196.82, 196.84, 196.87, 196.90, 196.94, 196.97, 197.00, 197.06, 197.14, 197.21, 197.26, 197.31, 197.35, 197.38, 197.40, 197.41, 197.42, 197.43, 197.43, 197.44, 197.45, 197.46, 197.47, 197.48, 197.49, 197.50, 197.51, 197.52
PROGRESSIVE PROGETTO	-62.39, -62.20, -61.90, -61.60, -61.30, -61.00, -57.59, -36.89, -9.48, -3.00, 3.00, 31.00, 31.00
QUOTE PROGETTO	195.77, 195.58, 195.58, 195.28, 195.28, 195.58, 195.65, 196.06, 196.61, 196.74, 196.80, 196.86, 197.42, 197.42
DISTANZE PARZIALI PROGETTO	0.19, [illegible], 3.41, 20.70, 27.40, 6.48, 3.00, 3.00, 28.00

REV	DATE	DESCRIPTION	PREPARED	CHECKED	APPROVED
0C	2020-11-27	Prima emissione	M.Tarzi	N.Novati	L.Lavazza

CONTRACTOR'S LOGO: Stantec

PROJECT: IMPIANTO EOLICO DI CERIGNOLA

FILE NAME: GRE.EEC.D.25.IT.W.14670.00.045.00 - Layout strade

CLASSIFICATION:	FORMAT:	SCALE:	PLOT SCALE:	SHEET:
PUBLIC	A0	1:200	1:1	12 di / of 18

enel Green Power
Engineering & Construction
EGP VALIDATION

UTILIZATION SCOPE: DETAILED DESIGN

TITLE: C01, C02, C03, C04 - PISTA DI ACCESSO E PIAZZOLA
Sezioni

VALIDATED BY	Vigone
VERIFIED BY	Fabrizi
COLLABORATORS	Bellorini

EGP CODE

GROUP	FUNCTION	TYPE	ISSUER	COUNTRY	TEC	PLANT	SYSTEM	PROGRESSIVE	REVISION
GRE	EEC	D	25	IT	W	14670	00	045	00

C02
Sez. 17
Progr.: 1+133.00
Scala : 1:200
Q.Rif. : 190.00

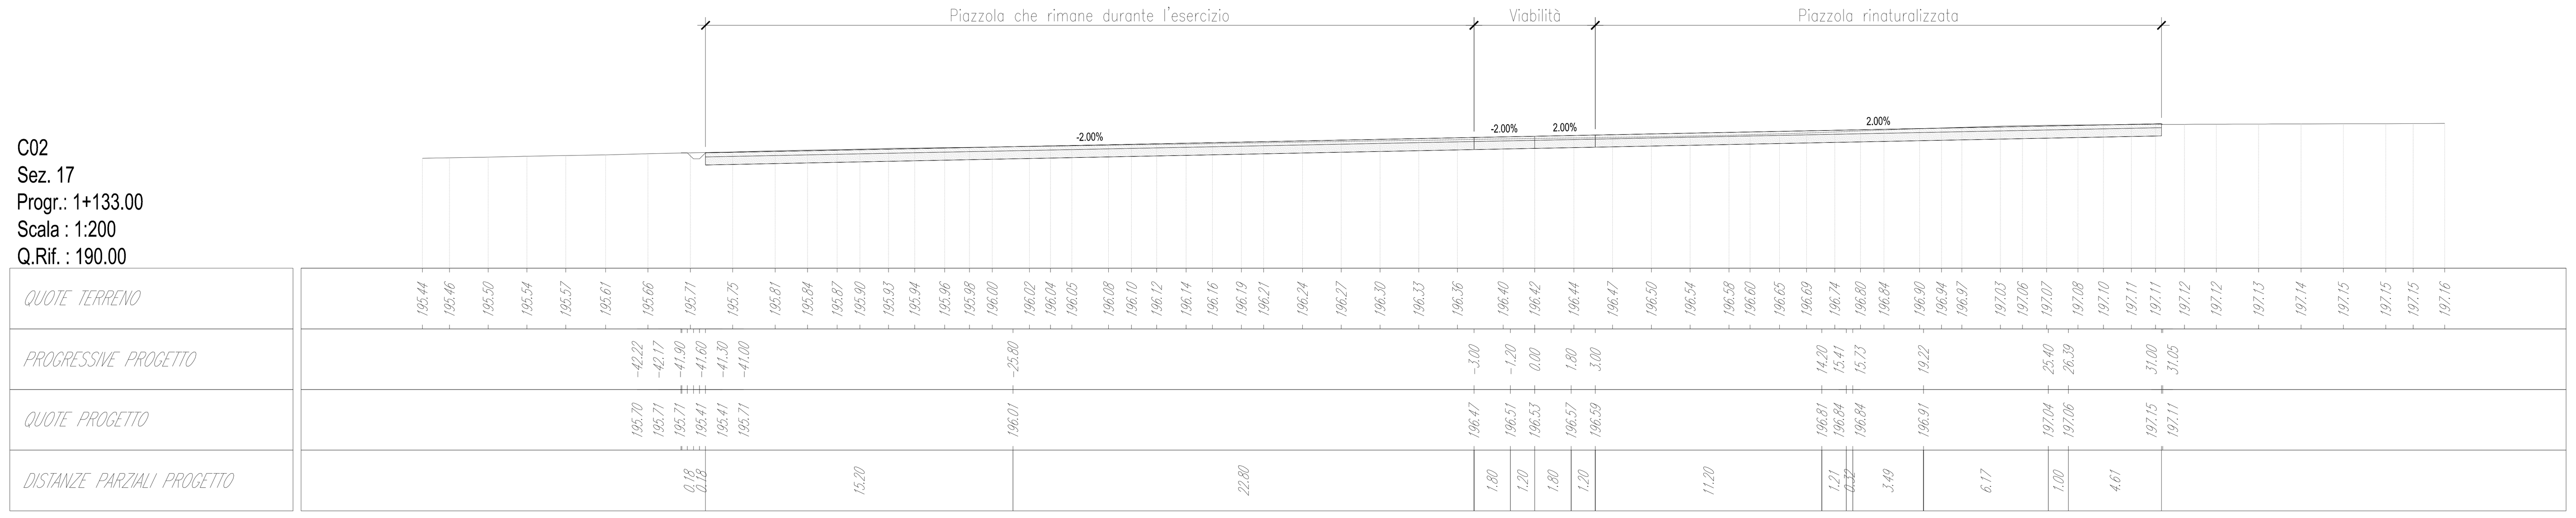

C02
Sez. 18
Progr.: 1+145.00
Scala : 1:200
Q.Rif. : 190.00

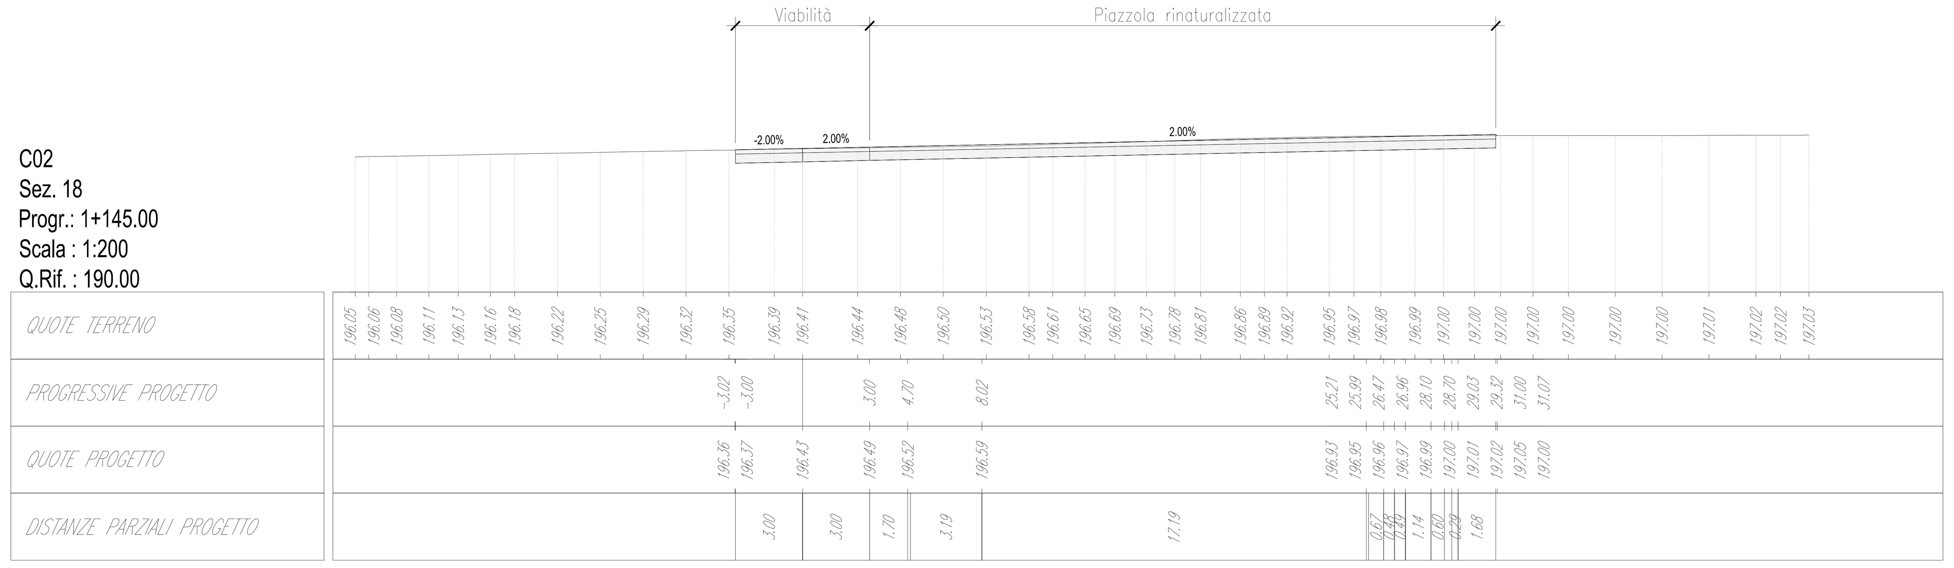

C02
Sez. 19
Progr.: 1+168.85
Scala : 1:200
Q.Rif. : 190.00

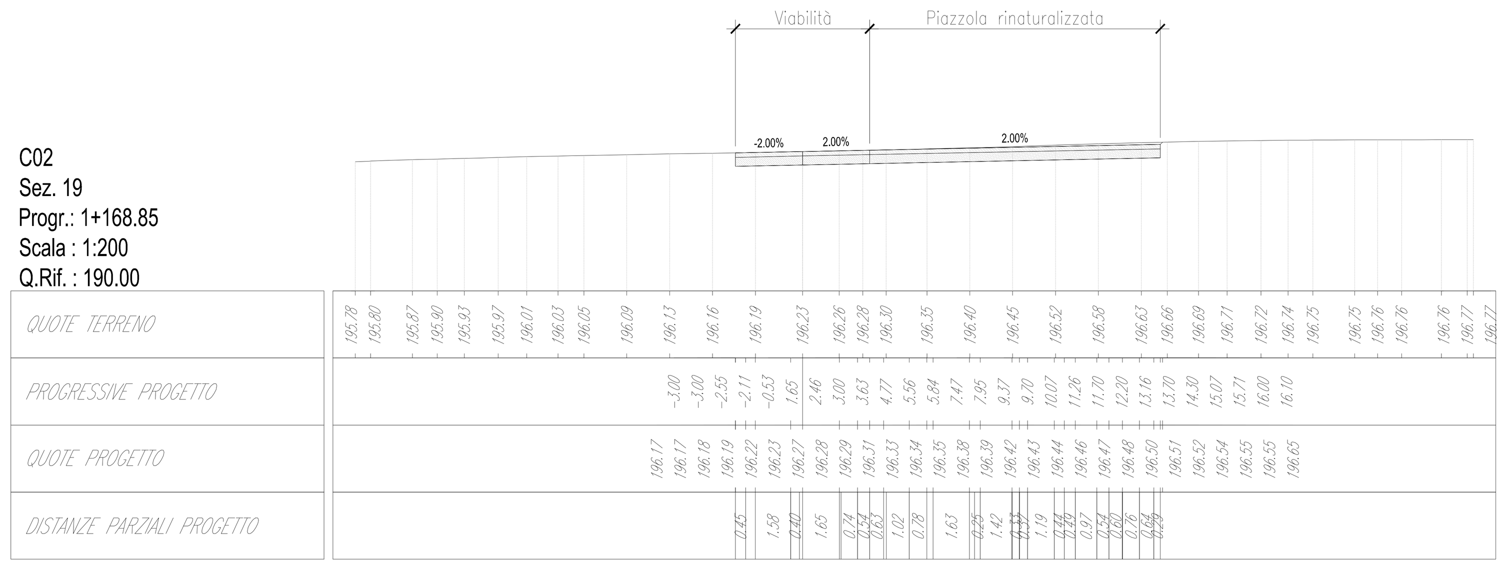

KEY MAP - Scala 1:25.000

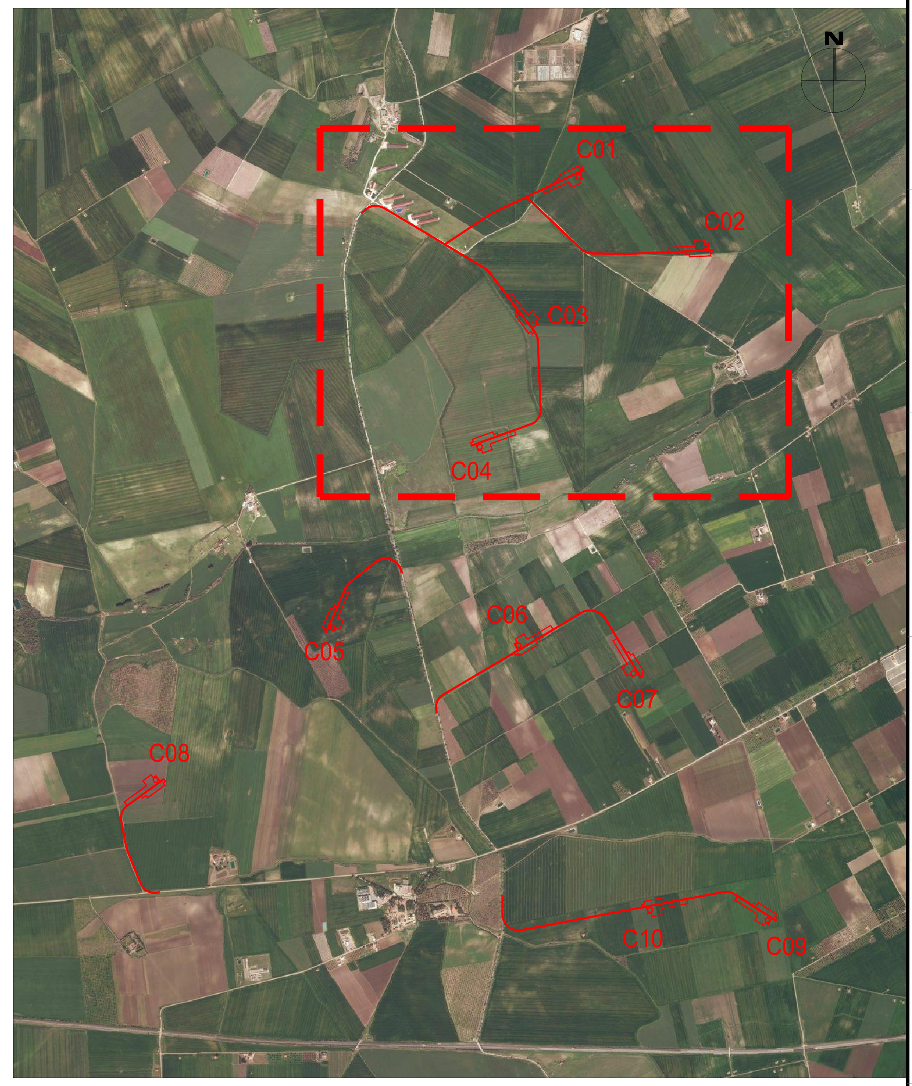

REV.	DATE	DESCRIPTION	PREPARED	CHECKED	APPROVED
0C	2020-11-27	Prima emissione	M.Terzi	N.Novati	L.Lavazza

CONTRACTOR'S LOGO: Stantec

PROJECT: **IMPIANTO EOLICO DI CERIGNOLA**

FILE NAME: **GRE.EEC.D.25.IT.W.14670.00.045.00 - Layout strade**

CLASSIFICATION:	FORMAT:	SCALE:	PLOT SCALE:	SHEET:
PUBLIC	A0	1:200	1:1	13 di / of 18

enel Green Power
Engineering & Construction

EGP VALIDATION

VALIDATED BY	Vigone
VERIFIED BY	Fabrizi
COLLABORATORS	Bellorini

UTILIZATION SCOPE: **DETAILED DESIGN**

TITLE: **C01, C02, C03, C04 - PISTA DI ACCESSO E PIAZZOLA**
Sezioni

EGP CODE

GROUP	FUNCTION	TYPE	ISSUER		COUNTRY		TEC.	PLANT					SYSTEM		PROGRESSIVE			REVISION	
GRE	EEC	D	2	5	I	T	W	1	4	6	7	0	0	0	0	4	5	0	0

KEY MAP - Scala 1:25.000

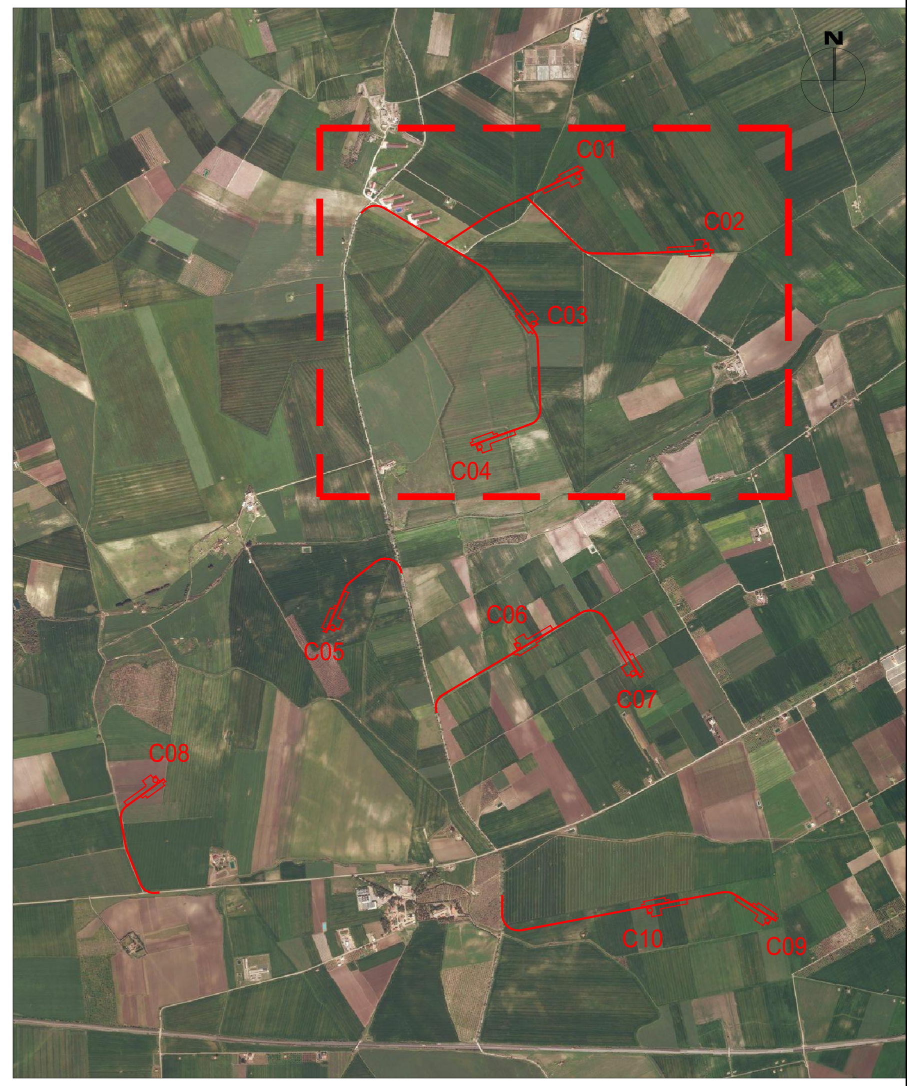

C03-C04
Sez. 1
Progr.: 0+000.00
Scala : 1:200
Q.Rif. : 200.00

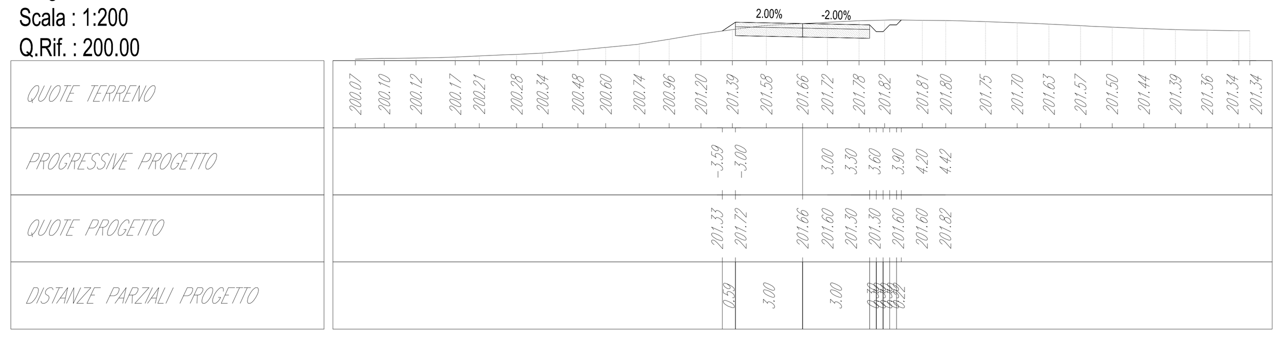

C03-C04
Sez. 2
Progr.: 0+019.81
Scala : 1:200
Q.Rif. : 190.00

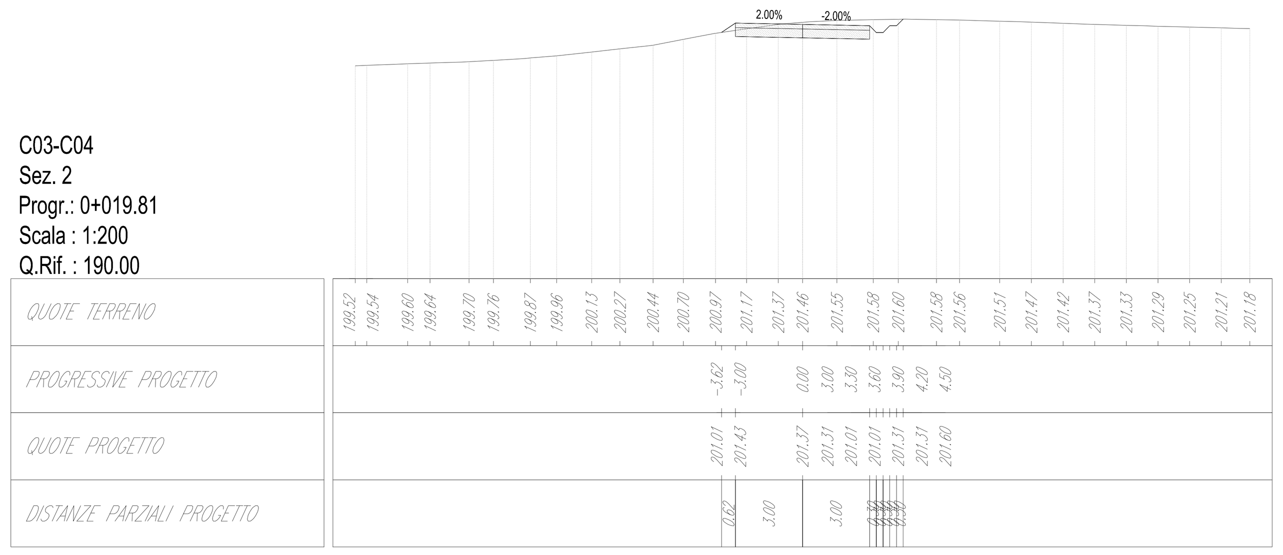

C03-C04
Sez. 3
Progr.: 0+100.00
Scala : 1:200
Q.Rif. : 200.00

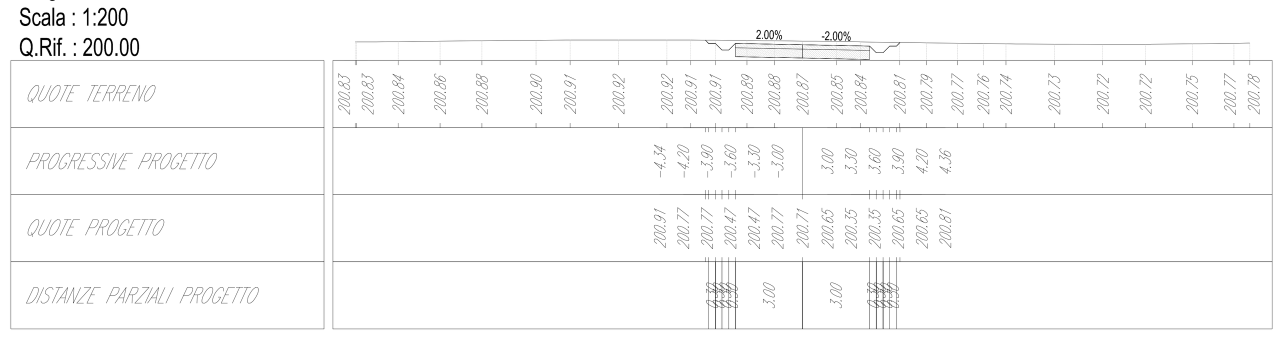

C03-C04
Sez. 4
Progr.: 0+141.76
Scala : 1:200
Q.Rif. : 200.00

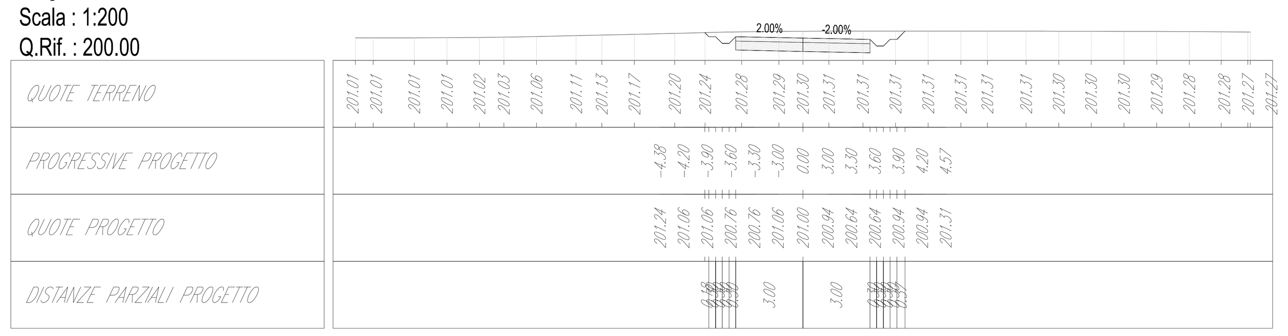

C03-C04
Sez. 5
Progr.: 0+200.00
Scala : 1:200
Q.Rif. : 200.00

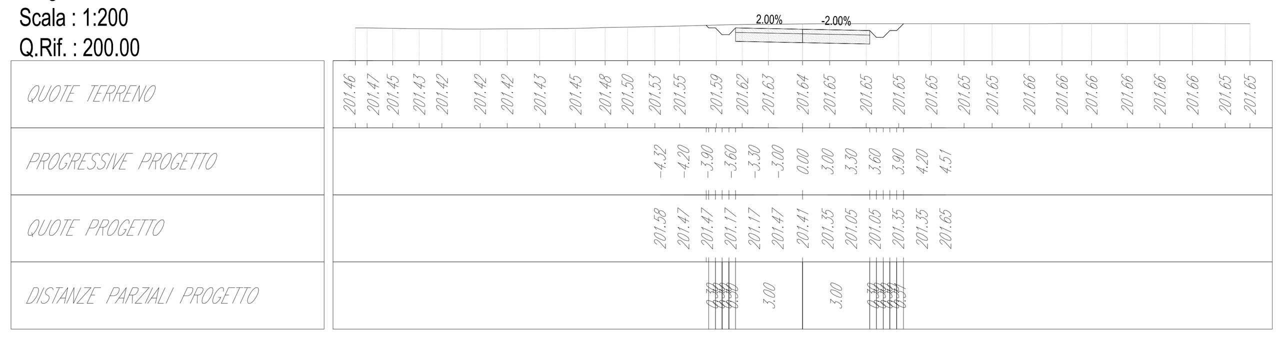

C03-C04
Sez. 6
Progr.: 0+300.00
Scala : 1:200
Q.Rif. : 200.00

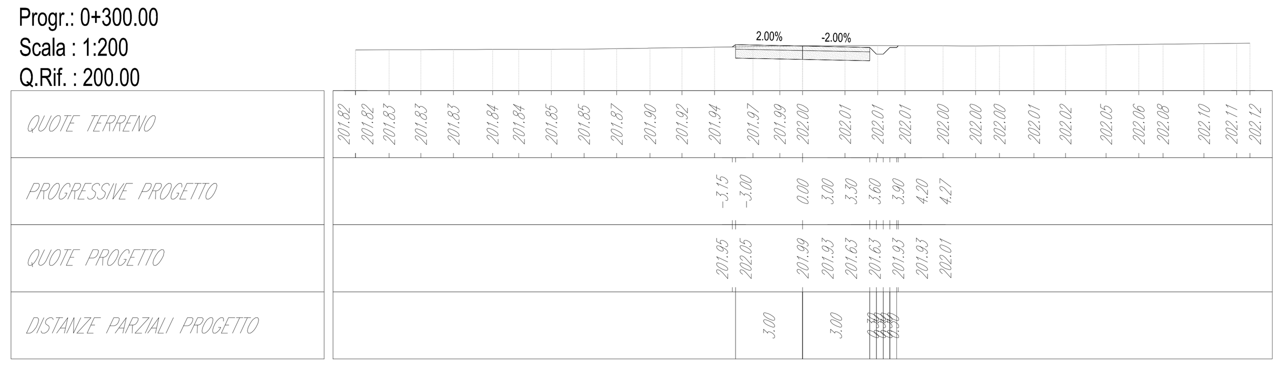

C03-C04
Sez. 7
Progr.: 0+400.00
Scala : 1:200
Q.Rif. : 200.00

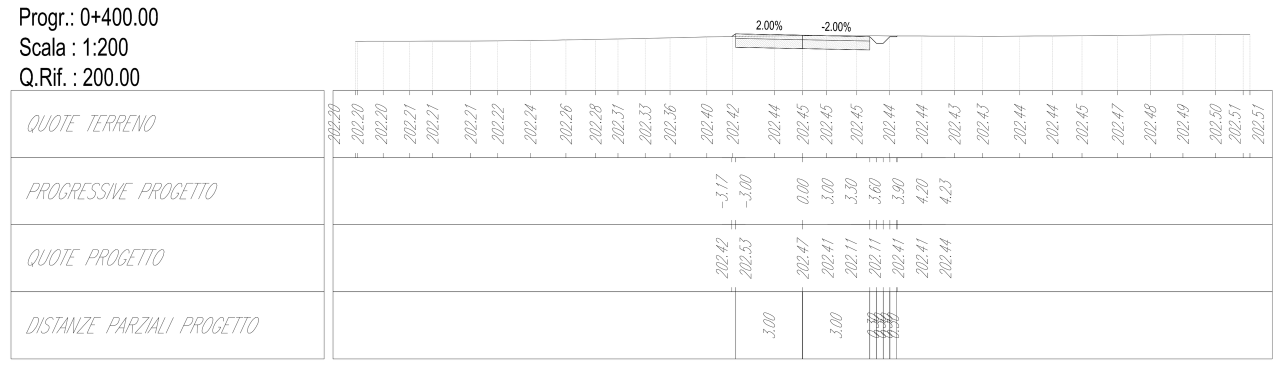

C03-C04
Sez. 8
Progr.: 0+500.00
Scala : 1:200
Q.Rif. : 200.00

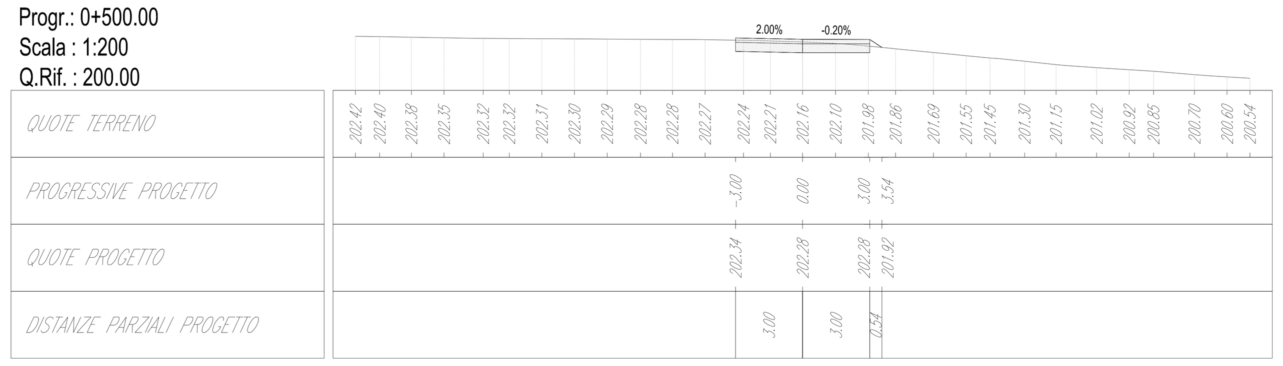

C03-C04
Sez. 9
Progr.: 0+600.00
Scala : 1:200
Q.Rif. : 200.00

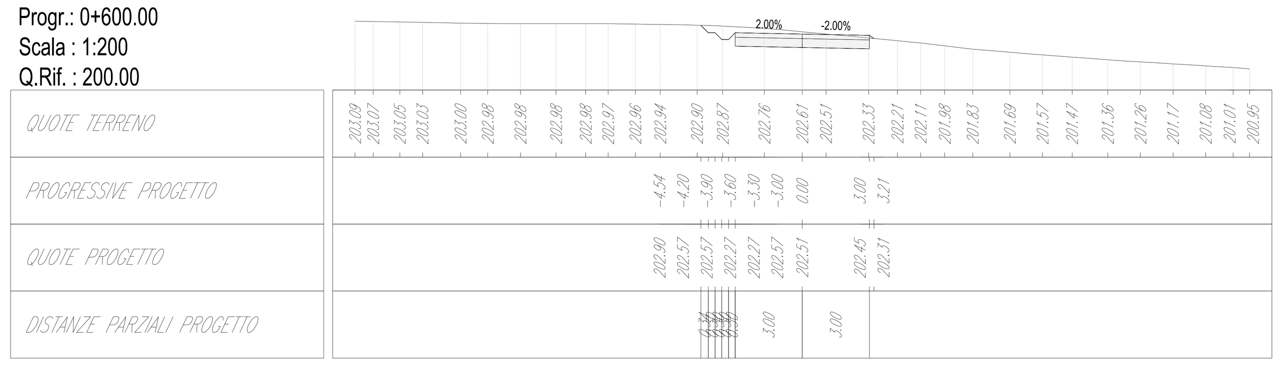

C03-C04
Sez. 10
Progr.: 0+700.00
Scala : 1:200
Q.Rif. : 200.00

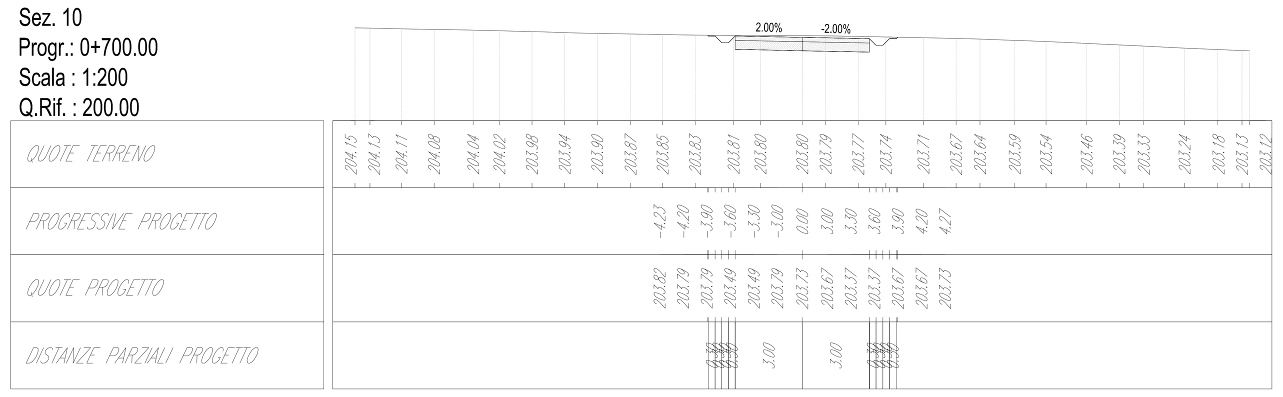

C03-C04
Sez. 11
Progr.: 0+795.93
Scala : 1:200
Q.Rif. : 200.00

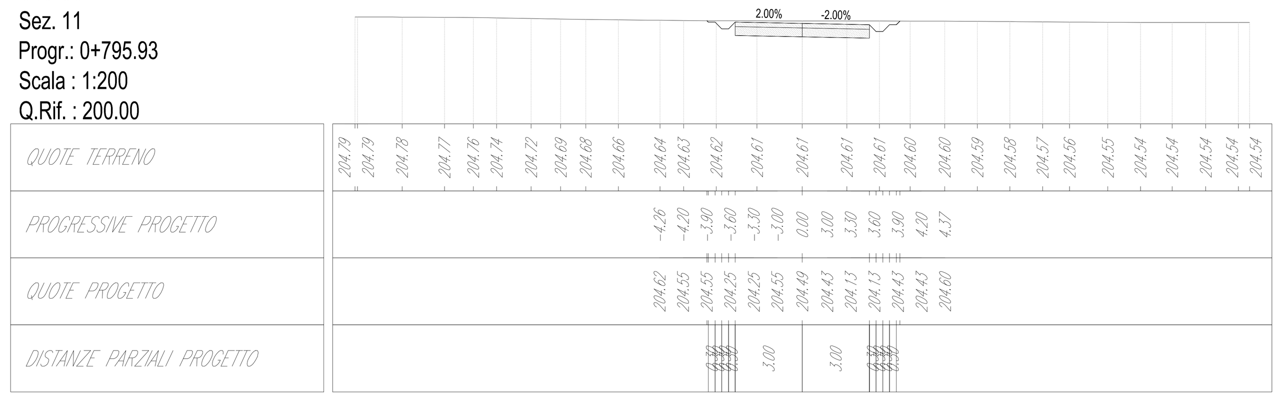

C03-C04
Sez. 12
Progr.: 0+834.22
Scala : 1:200
Q.Rif. : 200.00

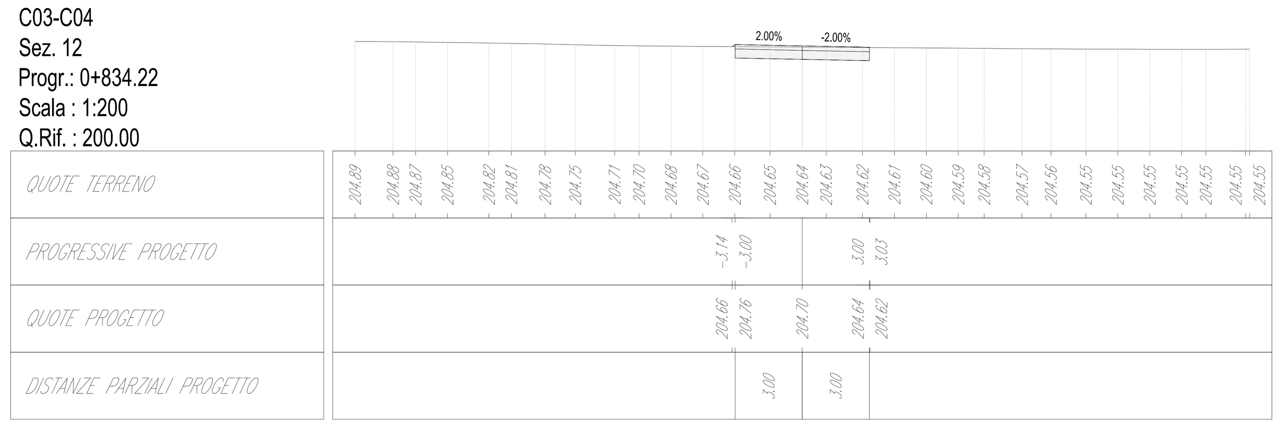

REV.	DATE	DESCRIPTION	PREPARED	CHECKED	APPROVED
0C	2020-11-27	Prima emissione	M.Terzi	N.Novati	L.Lavazza

CONTRACTOR'S LOGO

Stantec

PROJECT: **IMPIANTO EOLICO DI CERIGNOLA**

FILE NAME: GRE.EEC.D.25.IT.W.14670.00.045.00 - Layout strade

Green Power

Engineering & Construction

CLASSIFICATION:	FORMAT:	SCALE:	PLOT SCALE:	SHEET:
PUBLIC	A0	1:200	1:1	14 di / of 18

UTILIZATION SCOPE: **DETAILED DESIGN**

TITLE: **C01, C02, C03, C04 - PISTA DI ACCESSO E PIAZZOLA Sezioni**

EGP VALIDATION

VALIDATED BY	Vigone
VERIFIED BY	Fabrizi
COLLABORATORS	Bellorini

EGP CODE

GROUP	FUNCTION	TYPE	ISSUER	COUNTRY	TEC.	PLANT	SYSTEM	PROGRESSIVE	REVISION
GRE	EEC	D	25	IT	W	14670	00	045	00

KEY MAP - Scala 1:25.000

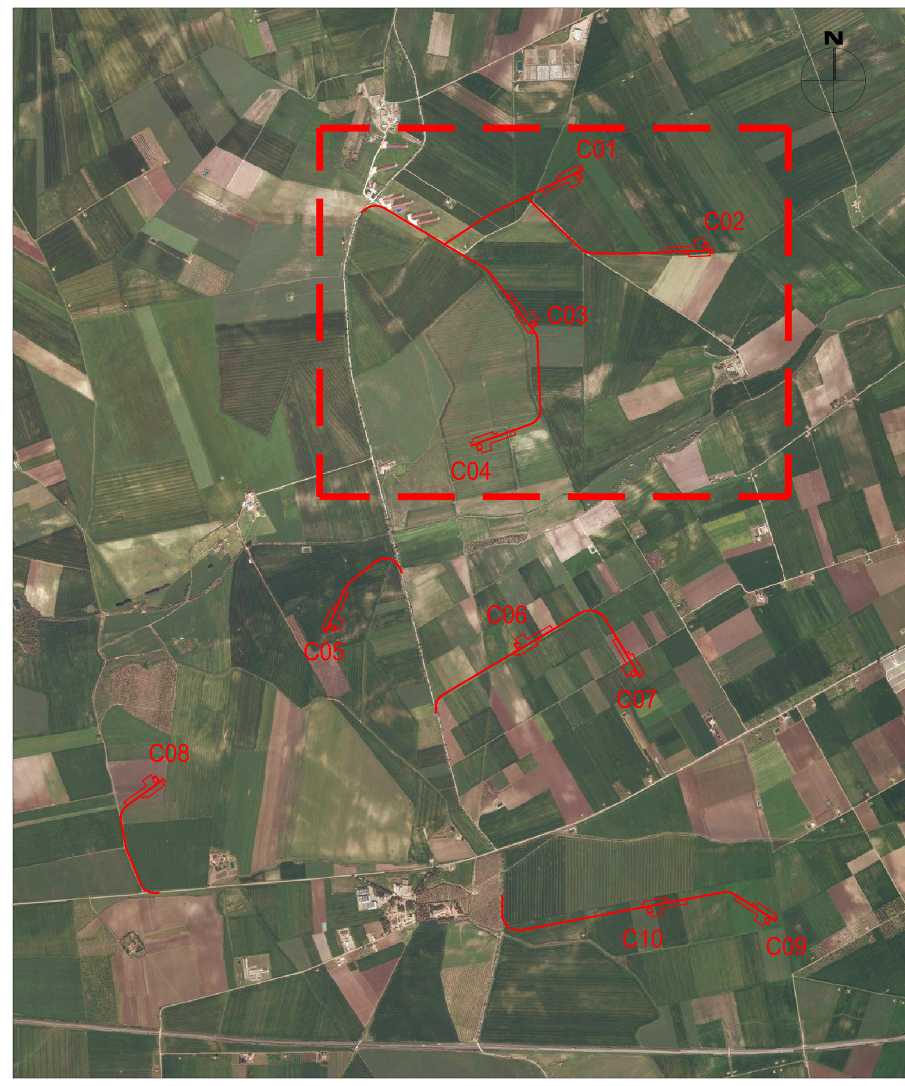

C03-C04
Sez. 13
Progr.: 0+900.00
Scala : 1:200
Q.Rif. : 200.00

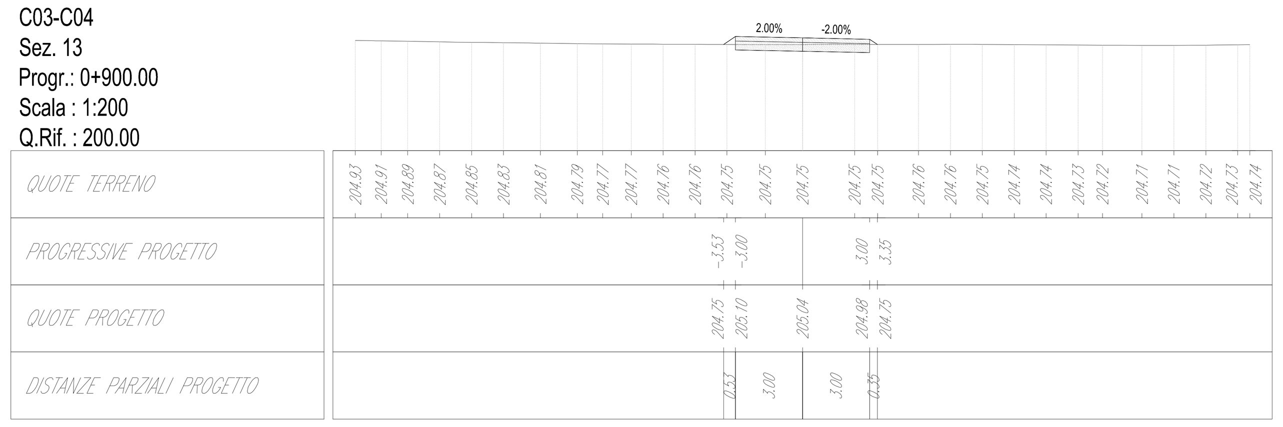

C03-C04
Sez. 14
Progr.: 1+000.00
Scala : 1:200
Q.Rif. : 200.00

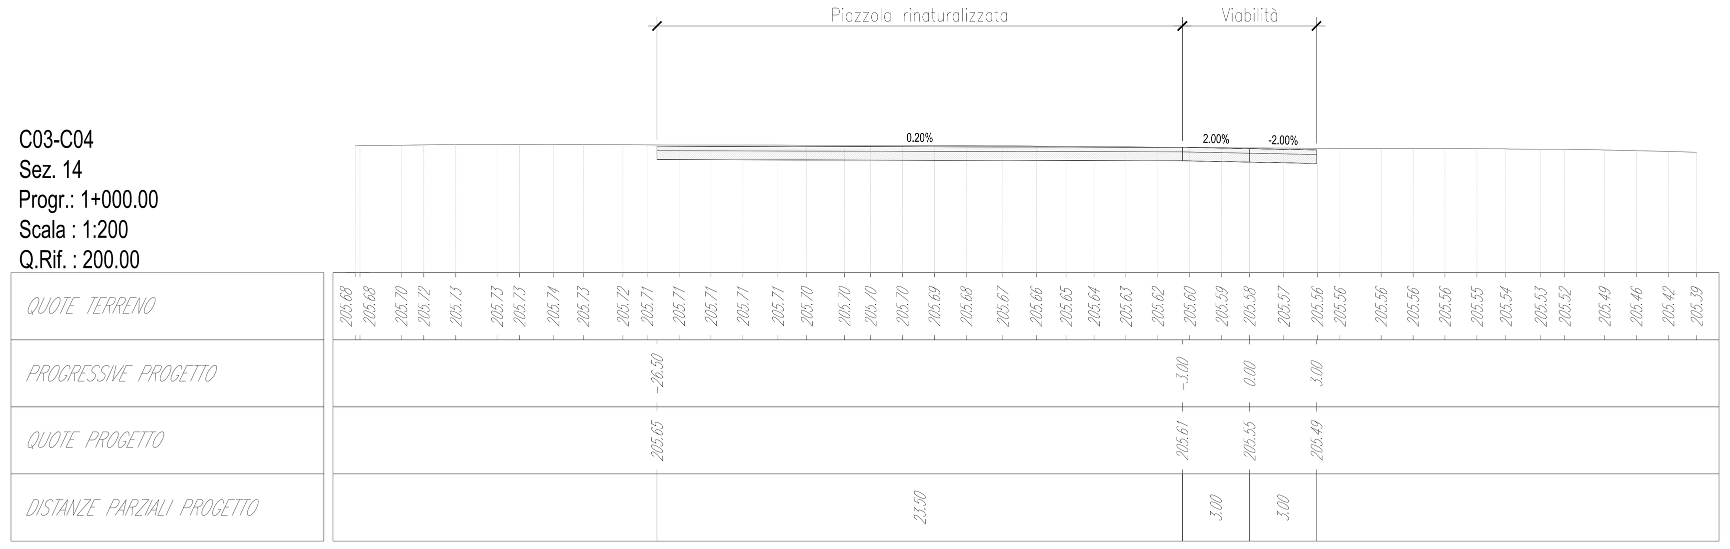

C03-C04
Sez. 15
Progr.: 1+100.00
Scala : 1:200
Q.Rif. : 200.00

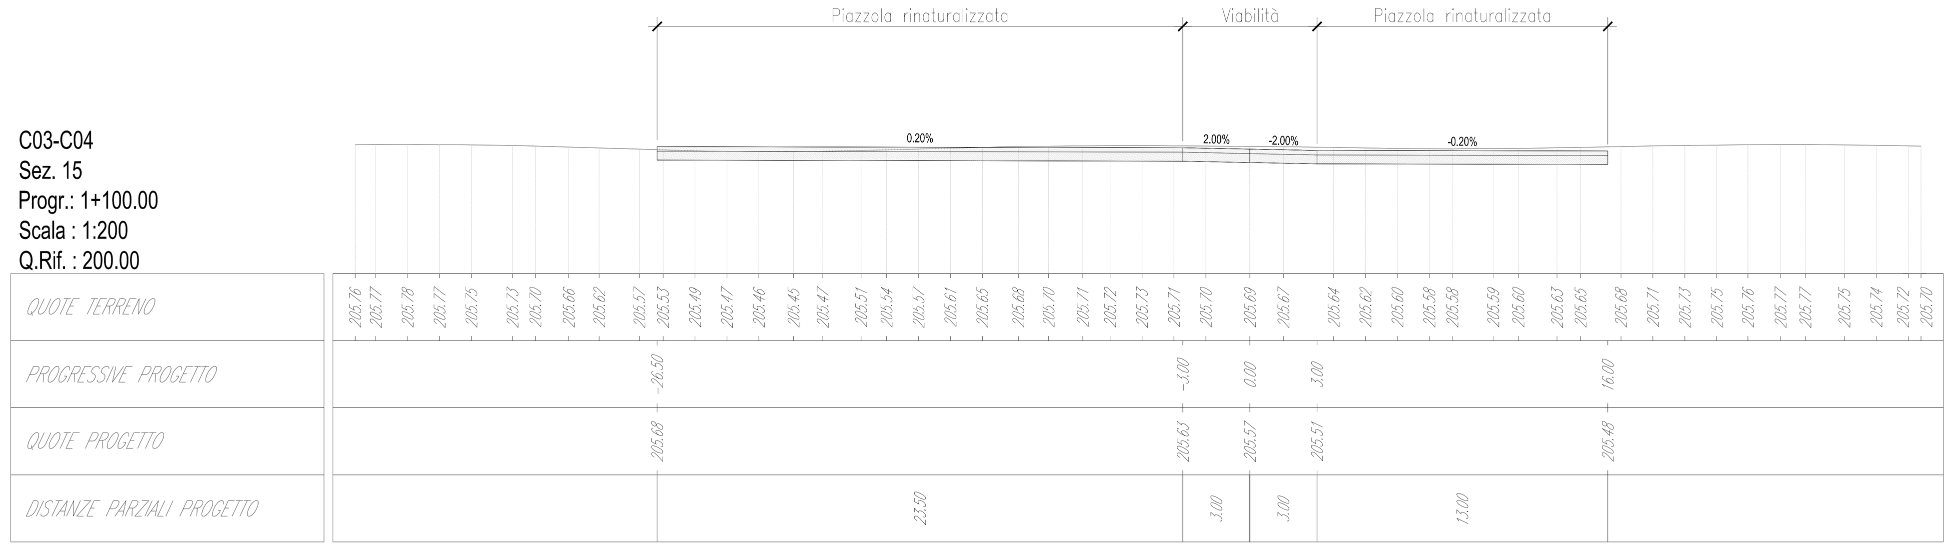

C03-C04
Sez. 16
Progr.: 1+132.34
Scala : 1:200
Q.Rif. : 200.00

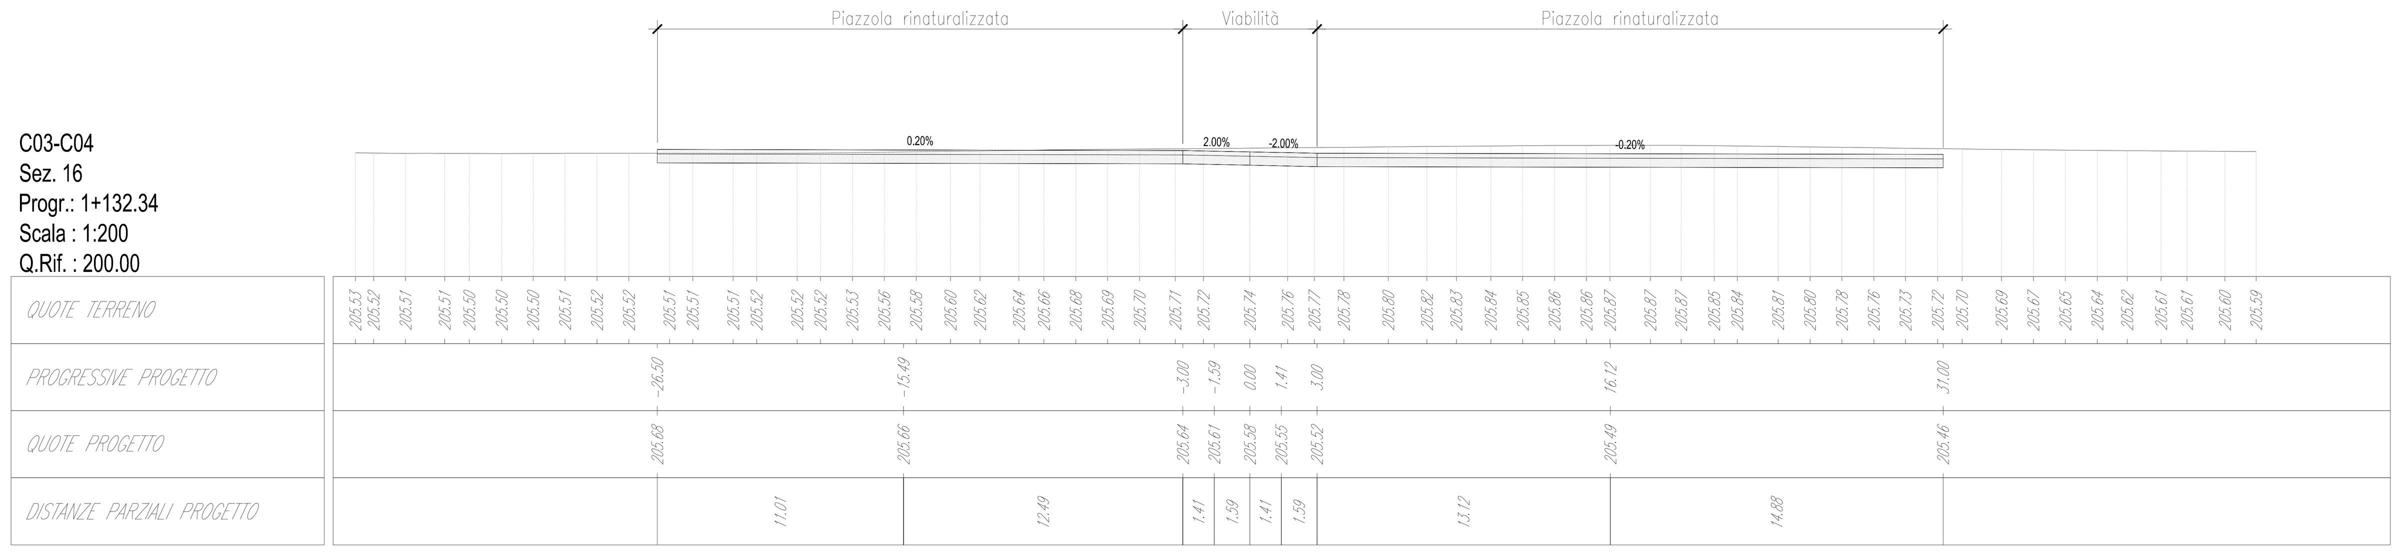

C03-C04
Sez. 17
Progr.: 1+200.00
Scala : 1:200
Q.Rif. : 200.00

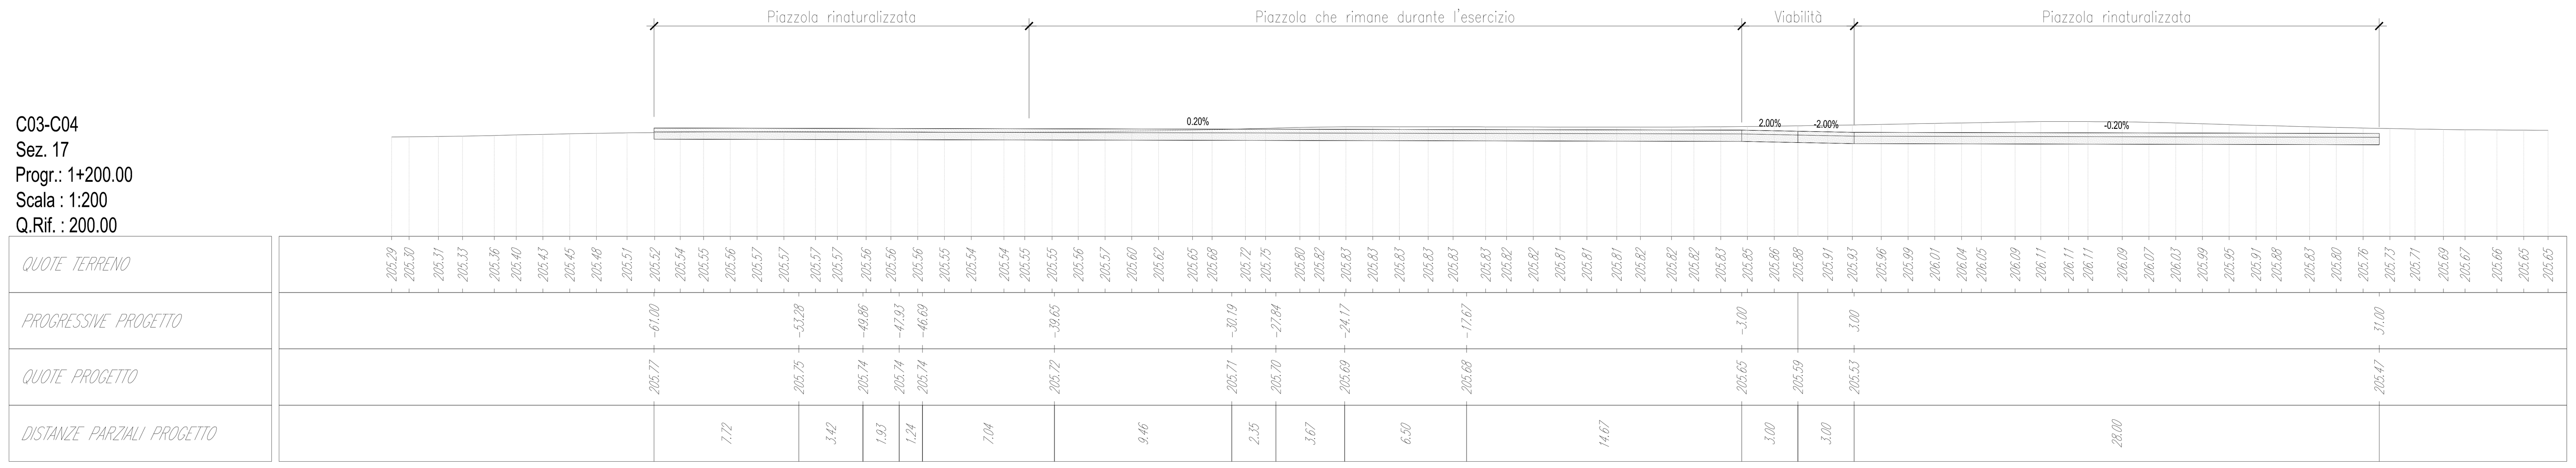

REV.	DATE	DESCRIPTION	PREPARED	CHECKED	APPROVED
0C	2020-11-27	Prima emissione	M.Terzi	N.Novati	L.Lavazza

CONTRACTOR'S LOGO

Stantec

enel Green Power

Engineering & Construction

EGP VALIDATION

VALIDATED BY	Vigone
VERIFIED BY	Fabrizi
COLLABORATORS	Bellorini

PROJECT: **IMPIANTO EOLICO DI CERIGNOLA**

FILE NAME: GRE.EEC.D.25.IT.W.14670.00.045.00 - Layout strade

CLASSIFICATION:	FORMAT:	SCALE:	PLOT SCALE:	SHEET:
PUBLIC	A0	1:200	1:1	15 di / of 18

UTILIZATION SCOPE: **DETAILED DESIGN**

TITLE: **C01, C02, C03, C04 - PISTA DI ACCESSO E PIAZZOLA Sezioni**

EGP CODE

GROUP	FUNCTION	TYPE	ISSUER	COUNTRY	TEC.	PLANT	SYSTEM	PROGRESSIVE	REVISION
GRE	EEC	D	2 5	I T	W	1 4 6 7 0	0 0	0 4 5	0 0

KEY MAP - Scala 1:25.000

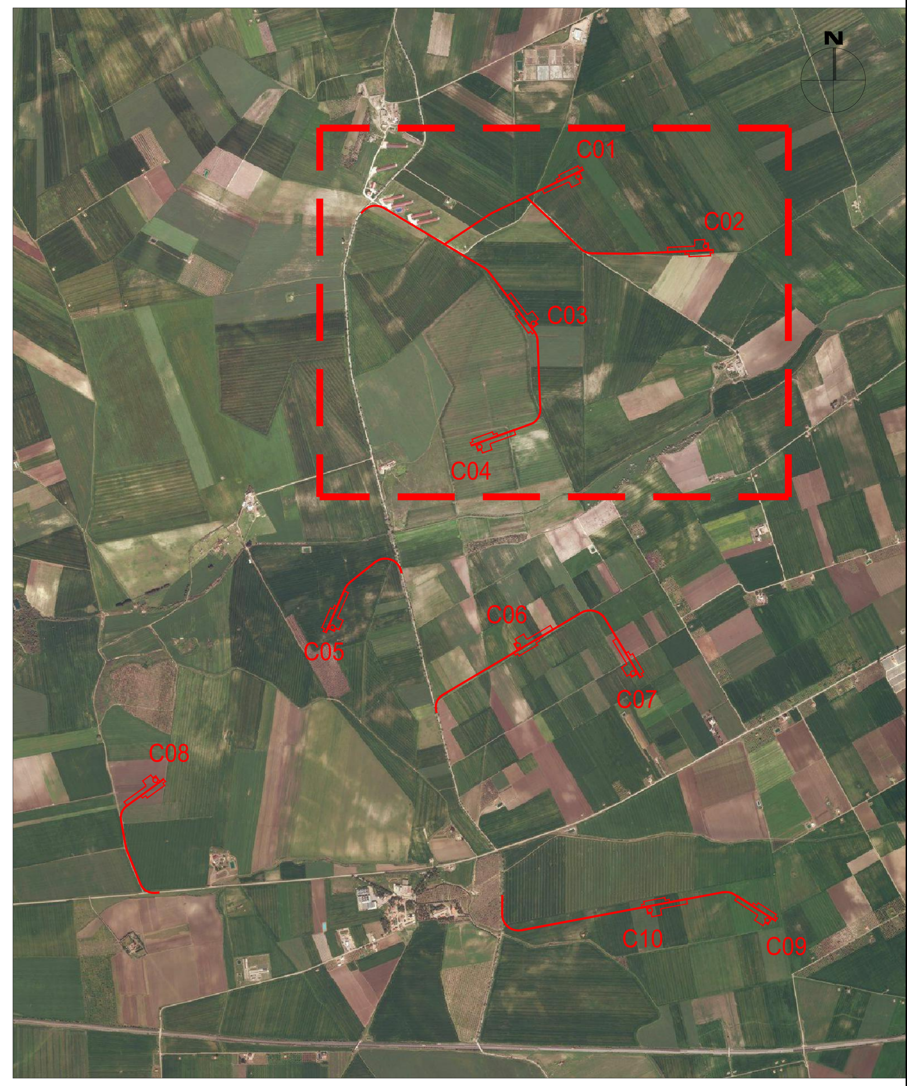

C03-C04
Sez. 18
Progr.: 1+220.00
Scala : 1:200
Q.Rif. : 200.00

C03-C04
Sez. 22
Progr.: 1+400.00
Scala : 1:200
Q.Rif. : 200.00

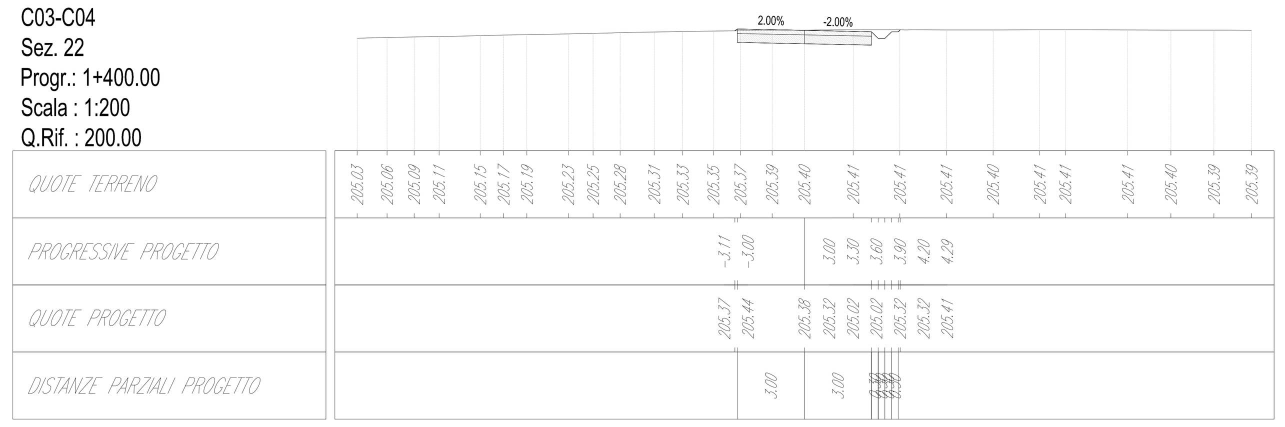

C03-C04
Sez. 19
Progr.: 1+244.00
Scala : 1:200
Q.Rif. : 200.00

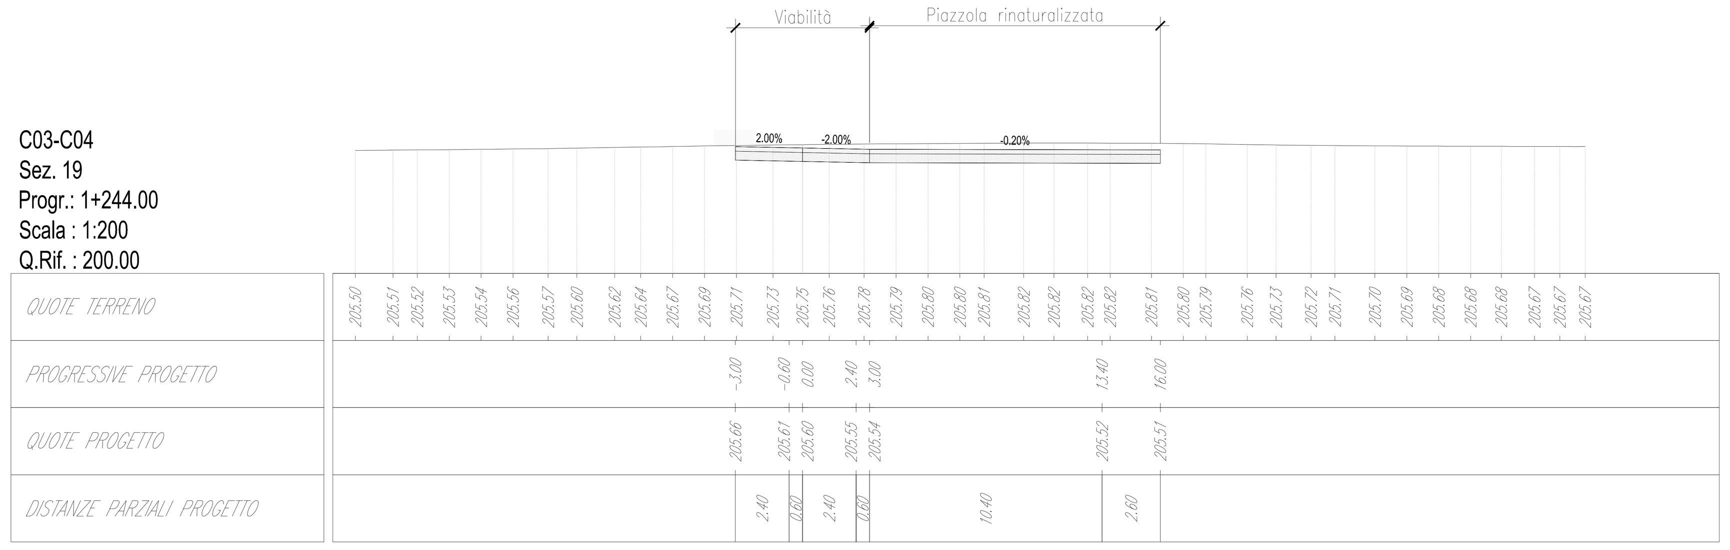

C03-C04
Sez. 23
Progr.: 1+500.00
Scala : 1:200
Q.Rif. : 200.00

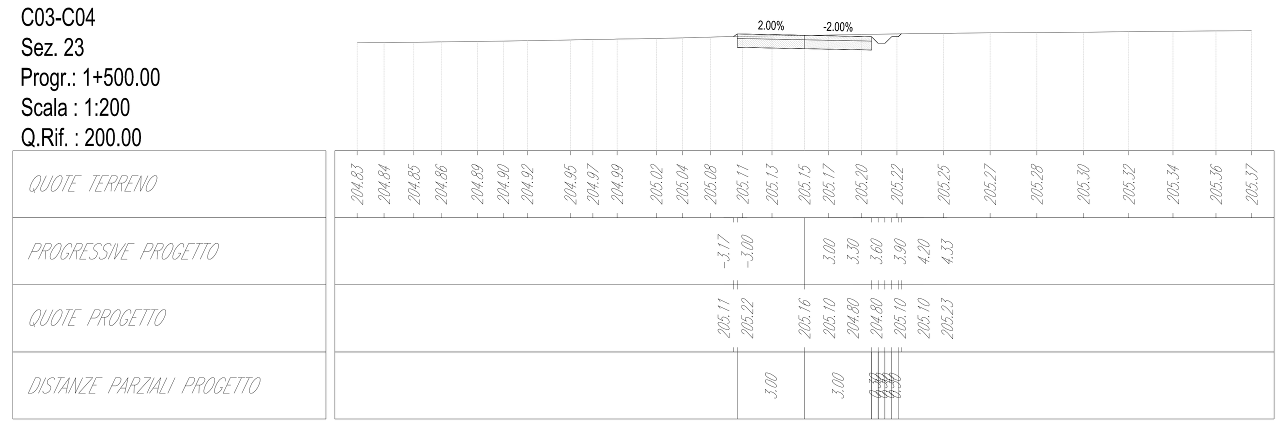

C03-C04
Sez. 20
Progr.: 1+252.97
Scala : 1:200
Q.Rif. : 200.00

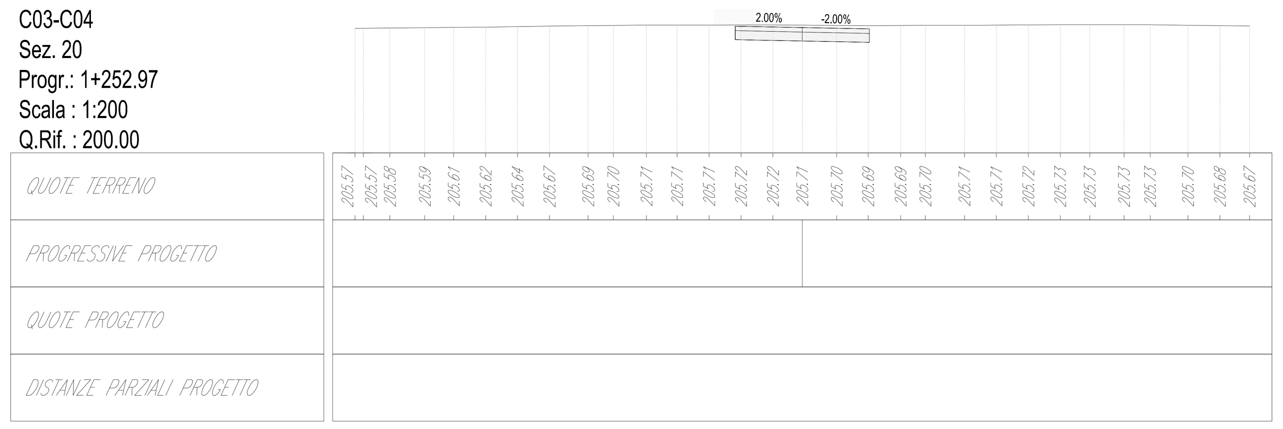

C03-C04
Sez. 24
Progr.: 1+600.00
Scala : 1:200
Q.Rif. : 200.00

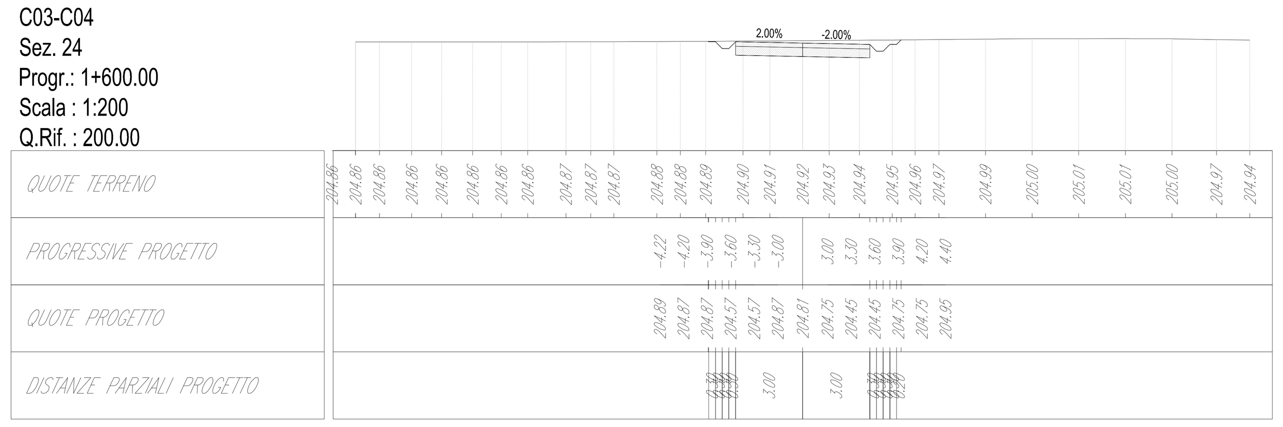

C03-C04
Sez. 26
Progr.: 1+796.51
Scala : 1:200
Q.Rif. : 200.00

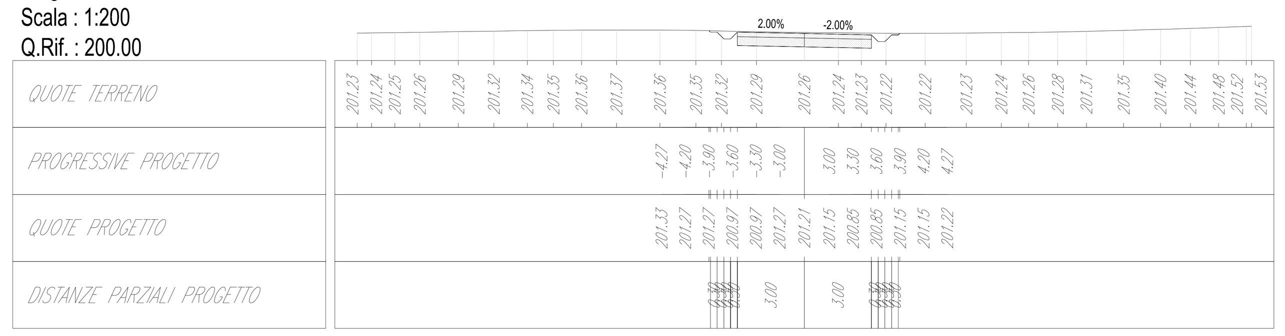

C03-C04
Sez. 21
Progr.: 1+301.81
Scala : 1:200
Q.Rif. : 200.00

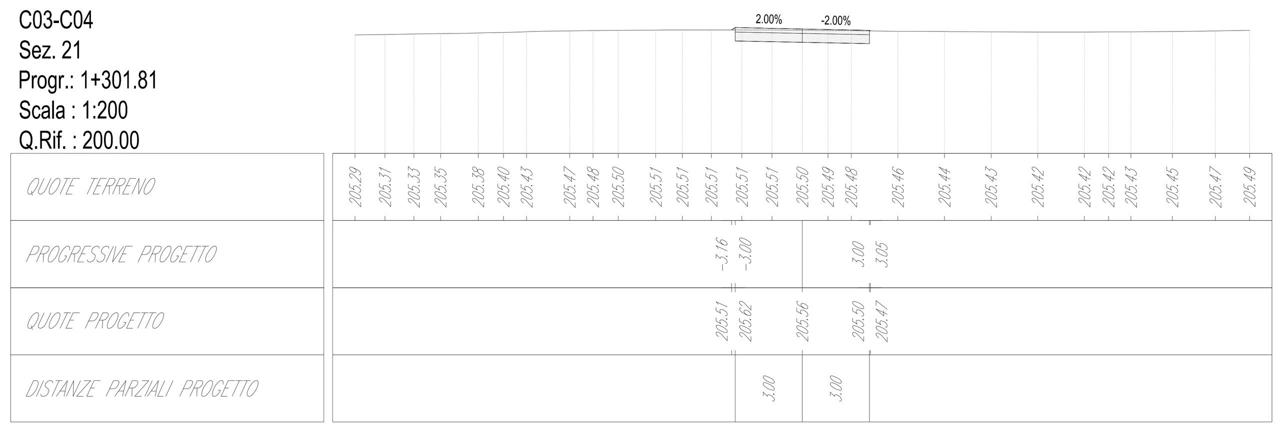

C03-C04
Sez. 25
Progr.: 1+688.85
Scala : 1:200
Q.Rif. : 200.00

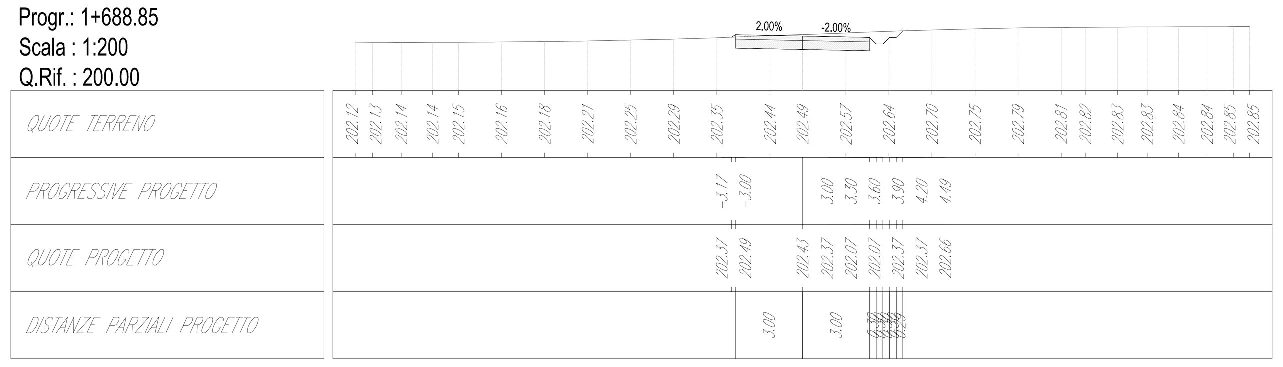

C03-C04
Sez. 27
Progr.: 1+806.00
Scala : 1:200
Q.Rif. : 200.00

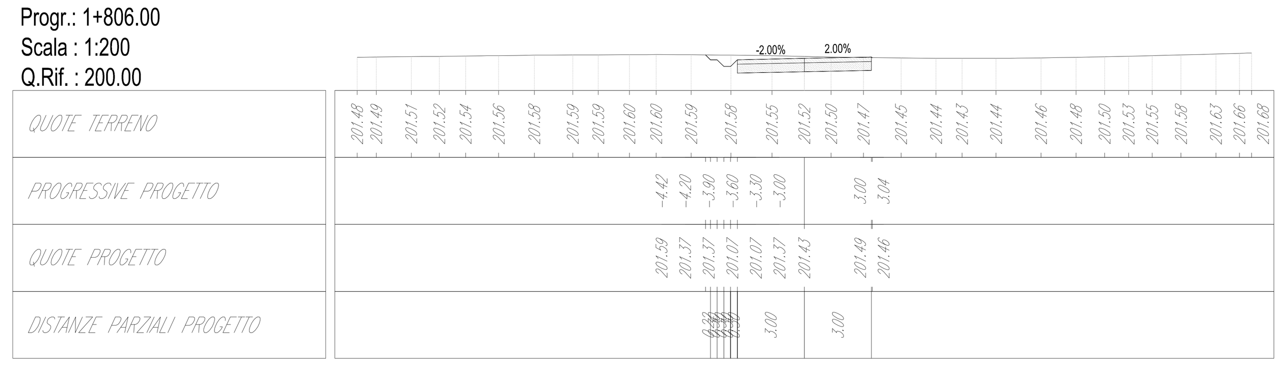

REV.	DATE	DESCRIPTION	PREPARED	CHECKED	APPROVED
0C	2020-11-27	Prima emissione	M.Terzi	N.Novati	L.Lavazza

CONTRACTOR'S LOGO: Stantec

PROJECT: **IMPIANTO EOLICO DI CERIGNOLA**

FILE NAME: **GRE.EEC.D.25.IT.W.14670.00.045.00 - Layout strade**

CLASSIFICATION:	FORMAT:	SCALE:	PLOT SCALE:	SHEET:
PUBLIC	A0	1:200	1:1	16 di / of 18

Green Power
Engineering & Construction

EGP VALIDATION

VALIDATED BY	Vigone
VERIFIED BY	Fabrizi
COLLABORATORS	Bellorini

UTILIZATION SCOPE: **DETAILED DESIGN**

TITLE: **C01, C02, C03, C04 - PISTA DI ACCESSO E PIAZZOLA Sezioni**

EGP CODE

GROUP	FUNCTION	TYPE	ISSUER	COUNTRY	TEC.	PLANT	SYSTEM	PROGRESSIVE	REVISION
GRE	EEC	D	25	IT	W	14670	00	045	00

KEY MAP - Scala 1:25.000

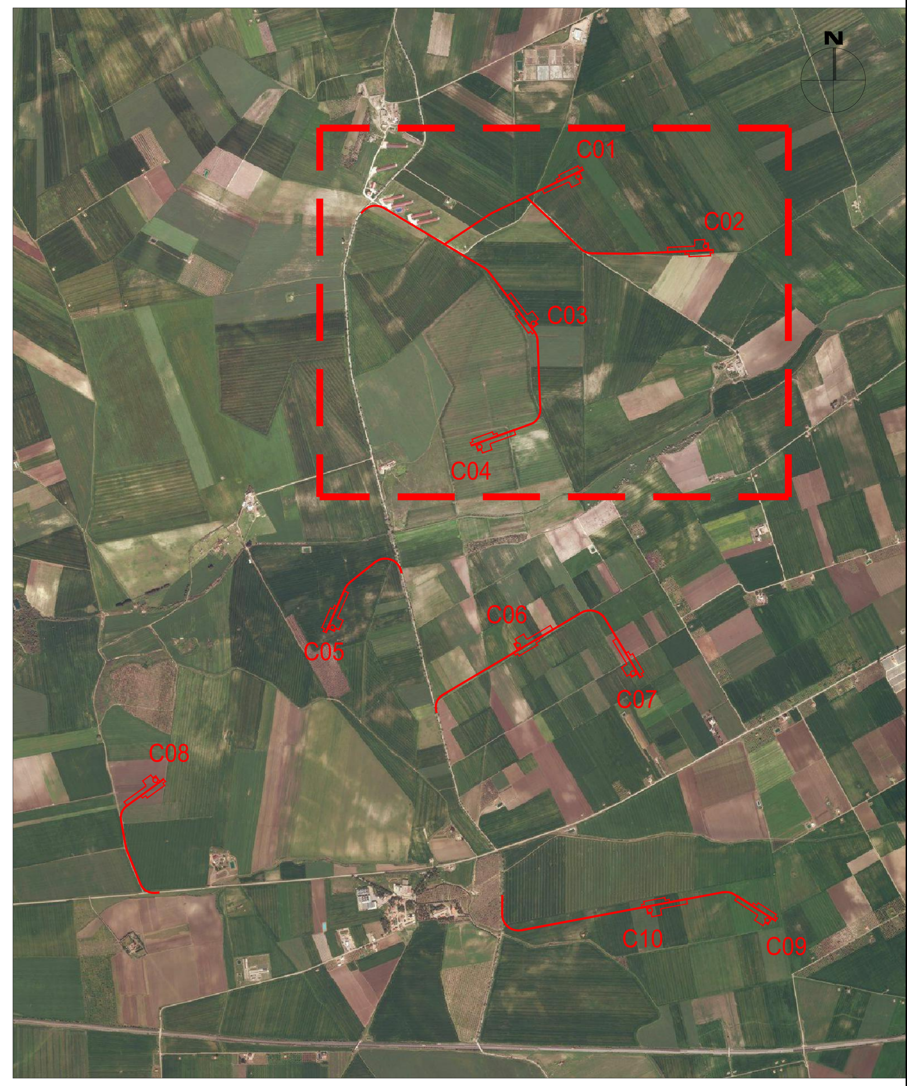

C03-C04
Sez. 28
Progr.: 1+900.00
Scala : 1:200
Q.Rif. : 200.00

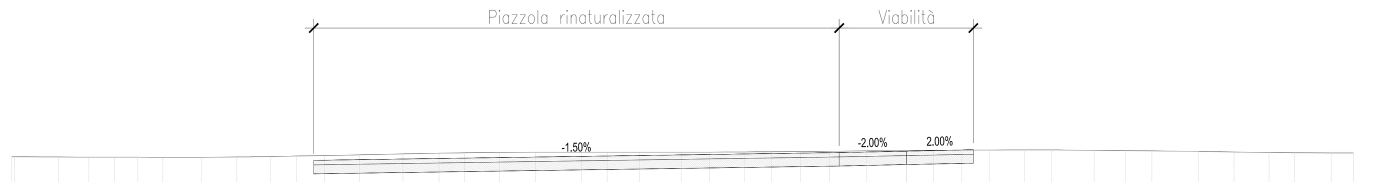

QUOTE TERRENO	203.37, 203.37, 203.36, 203.36, 203.35, 203.35, 203.35, 203.34, 203.36, 203.38, 203.40, 203.43, 203.46, 203.50, 203.53, 203.55, 203.56, 203.57, 203.58, 203.57, 203.57, 203.57, 203.58, 203.59, 203.59, 203.61, 203.62, 203.63, 203.65, 203.66, 203.66, 203.67, 203.67, 203.68, 203.66, 203.64, 203.64, 203.61, 203.59, 203.56, 203.55, 203.54, 203.54
PROGRESSIVE PROGETTO	-26.50, -3.00, 3.00
QUOTE PROGETTO	203.21, 203.56, 203.62, 203.68
DISTANZE PARZIALI PROGETTO	23.50, 3.00, 3.00

C03-C04
Sez. 29
Progr.: 2+000.00
Scala : 1:200
Q.Rif. : 200.00

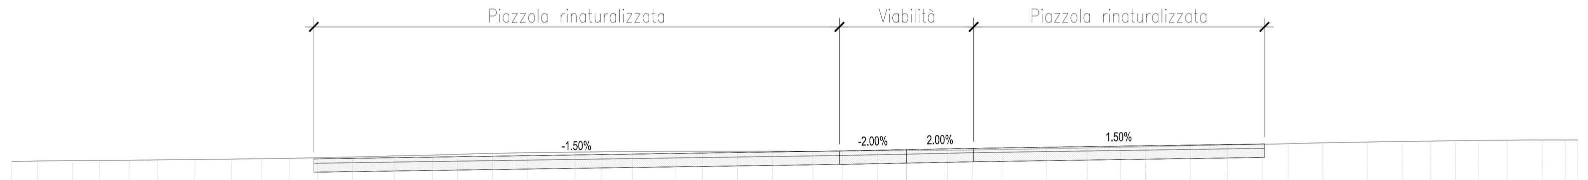

QUOTE TERRENO	203.90, 203.92, 203.93, 203.94, 203.95, 203.97, 203.98, 204.00, 204.02, 204.04, 204.06, 204.10, 204.14, 204.18, 204.22, 204.26, 204.29, 204.31, 204.33, 204.34, 204.36, 204.36, 204.36, 204.36, 204.36, 204.36, 204.37, 204.38, 204.40, 204.41, 204.43, 204.47, 204.50, 204.53, 204.55, 204.60, 204.63, 204.67, 204.69, 204.73, 204.77, 204.79, 204.81, 204.83, 204.84, 204.85, 204.86, 204.86, 204.86
PROGRESSIVE PROGETTO	-26.50, -3.00, 3.00, 16.00
QUOTE PROGETTO	204.01, 204.37, 204.43, 204.49, 204.68
DISTANZE PARZIALI PROGETTO	23.50, 3.00, 3.00, 13.00

C03-C04
Sez. 30
Progr.: 2+025.00
Scala : 1:200
Q.Rif. : 200.00

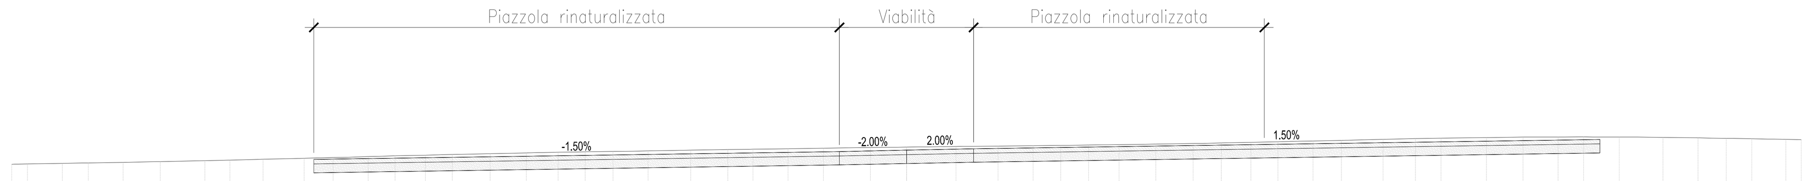

QUOTE TERRENO	203.99, 204.00, 204.03, 204.05, 204.08, 204.11, 204.15, 204.18, 204.22, 204.26, 204.29, 204.33, 204.37, 204.40, 204.43, 204.47, 204.50, 204.53, 204.55, 204.56, 204.59, 204.62, 204.65, 204.66, 204.69, 204.71, 204.74, 204.76, 204.79, 204.80, 204.82, 204.83, 204.85, 204.87, 204.89, 204.92, 204.94, 204.98, 205.00, 205.03, 205.06, 205.11, 205.14, 205.16, 205.19, 205.21, 205.21, 205.21, 205.21, 205.19, 205.17, 205.15, 205.13, 205.10, 205.09
PROGRESSIVE PROGETTO	-26.50, -3.00, 3.00, 31.00
QUOTE PROGETTO	204.21, 204.56, 204.62, 204.68, 205.10
DISTANZE PARZIALI PROGETTO	23.50, 3.00, 3.00, 28.00

C03-C04
Sez. 31
Progr.: 2+090.00
Scala : 1:200
Q.Rif. : 200.00

QUOTE TERRENO	203.66, 203.67, 203.70, 203.75, 203.78, 203.82, 203.84, 203.86, 203.87, 203.89, 203.92, 203.95, 203.98, 204.01, 204.05, 204.10, 204.17, 204.22, 204.30, 204.37, 204.45, 204.51, 204.56, 204.59, 204.62, 204.66, 204.69, 204.72, 204.73, 204.74, 204.75, 204.77, 204.79, 204.81, 204.84, 204.86, 204.89, 204.91, 204.92, 204.94, 204.95, 204.95, 204.96, 204.97, 204.97, 204.98, 205.00, 205.01, 205.02, 205.04, 205.05, 205.08, 205.10, 205.13, 205.15, 205.18, 205.21, 205.23, 205.24, 205.26, 205.28, 205.30, 205.31, 205.33, 205.34, 205.37, 205.39, 205.41, 205.43, 205.45, 205.49, 205.52, 205.56, 205.59, 205.62, 205.64, 205.67, 205.69, 205.70, 205.71
PROGRESSIVE PROGETTO	-61.00, -55.03, -51.80, -49.79, -39.01, -24.31, -20.47, -14.34, -3.00, 3.00, 31.00
QUOTE PROGETTO	204.20, 204.29, 204.33, 204.36, 204.53, 204.75, 204.80, 204.90, 205.07, 205.13, 205.19, 205.61
DISTANZE PARZIALI PROGETTO	5.97, 3.23, 2.02, 10.77, 14.70, 3.84, 6.13, 11.34, 3.00, 3.00, 28.00

REV.	DATE	DESCRIPTION	PREPARED	CHECKED	APPROVED
0C	2020-11-27	Prima emissione	M.Terzi	N.Novati	L.Lavazza

CONTRACTOR'S LOGO: Stantec

Enel Green Power — Engineering & Construction

EGP VALIDATION

VALIDATED BY	Vigone
VERIFIED BY	Fabrizi
COLLABORATORS	Bellorini

PROJECT: **IMPIANTO EOLICO DI CERIGNOLA**

FILE NAME: **GRE.EEC.D.25.IT.W.14670.00.045.00 - Layout strade**

CLASSIFICATION:	FORMAT:	SCALE:	PLOT SCALE:	SHEET:
PUBLIC	A0	1:200	1:1	17 di / of 18

UTILIZATION SCOPE: **DETAILED DESIGN**

TITLE: **C01, C02, C03, C04 - PISTA DI ACCESSO E PIAZZOLA Sezioni**

EGP CODE

GROUP	FUNCTION	TYPE	ISSUER	COUNTRY	TEC.	PLANT	SYSTEM	PROGRESSIVE	REVISION
GRE	EEC	D	25	IT	W	14670	00	045	00

C03-C04

Sez. 32
Progr.: 2+110.00
Scala : 1:200
Q.Rif. : 200.00

Piazzola che rimane durante l'esercizio — Viabilità — Piazzola rinaturalizzata

-1.50% -2.00% 2.00% 1.50%

QUOTE TERRENO	204.25 204.28 204.32 204.36 204.41 204.45 204.50 204.55 204.61 204.64 204.68 204.71 204.74 204.75 204.76 204.76 204.75 204.75 204.75 204.75 204.75 204.77 204.80 204.84 204.88 204.91 204.97 205.01 205.06 205.09 205.12 205.15 205.18 205.20 205.22 205.24 205.25 205.27 205.29 205.31 205.33 205.34 205.36 205.38 205.40 205.41 205.45 205.47 205.48 205.50 205.54 205.57 205.60 205.62 205.66 205.69 205.72 205.75 205.78 205.81 205.83 205.85 205.86 205.89 205.90
PROGRESSIVE PROGETTO	-41.00 -3.00 3.00 31.00
QUOTE PROGETTO	204.65 205.22 205.28 205.34 205.76
DISTANZE PARZIALI PROGETTO	38.00 3.00 3.00 28.00

C03-C04

Sez. 33
Progr.: 2+125.00
Scala : 1:200
Q.Rif. : 200.00

Viabilità — Piazzola rinaturalizzata

-2.00% 2.00% 1.50%

QUOTE TERRENO	204.91 204.94 204.99 205.04 205.08 205.12 205.17 205.22 205.26 205.28 205.31 205.34 205.36 205.39 205.41 205.44 205.46 205.48 205.49 205.50 205.51 205.53 205.54 205.55 205.56 205.57 205.59 205.61 205.63 205.65 205.69 205.71 205.74 205.76 205.79 205.83 205.85 205.87 205.89 205.90 205.91 205.91
PROGRESSIVE PROGETTO	-3.00 3.00 8.33 9.25 11.44 21.26 23.79 24.76 31.00
QUOTE PROGETTO	205.34 205.40 205.46 205.54 205.55 205.59 205.73 205.77 205.78 205.88
DISTANZE PARZIALI PROGETTO	3.00 3.00 5.33 0.84 2.19 9.82 2.53 0.97 6.15

C03-C04

Sez. 34
Progr.: 2+146.30
Scala : 1:200
Q.Rif. : 200.00

Viabilità — Piazzola rinaturalizzata

-2.00% 2.00% 1.50%

QUOTE TERRENO	205.02 205.02 205.06 205.09 205.16 205.20 205.26 205.31 205.35 205.38 205.41 205.46 205.49 205.51 205.53 205.54 205.56 205.58 205.59 205.59 205.60 205.61 205.62 205.64 205.65 205.68 205.70 205.72 205.76 205.79 205.82 205.85 205.87 205.90 205.92 205.96 205.98 206.00 206.01
PROGRESSIVE PROGETTO	-3.00 3.00 16.00
QUOTE PROGETTO	205.50 205.56 205.62 205.82
DISTANZE PARZIALI PROGETTO	3.00 3.00 13.00

KEY MAP - Scala 1:25.000

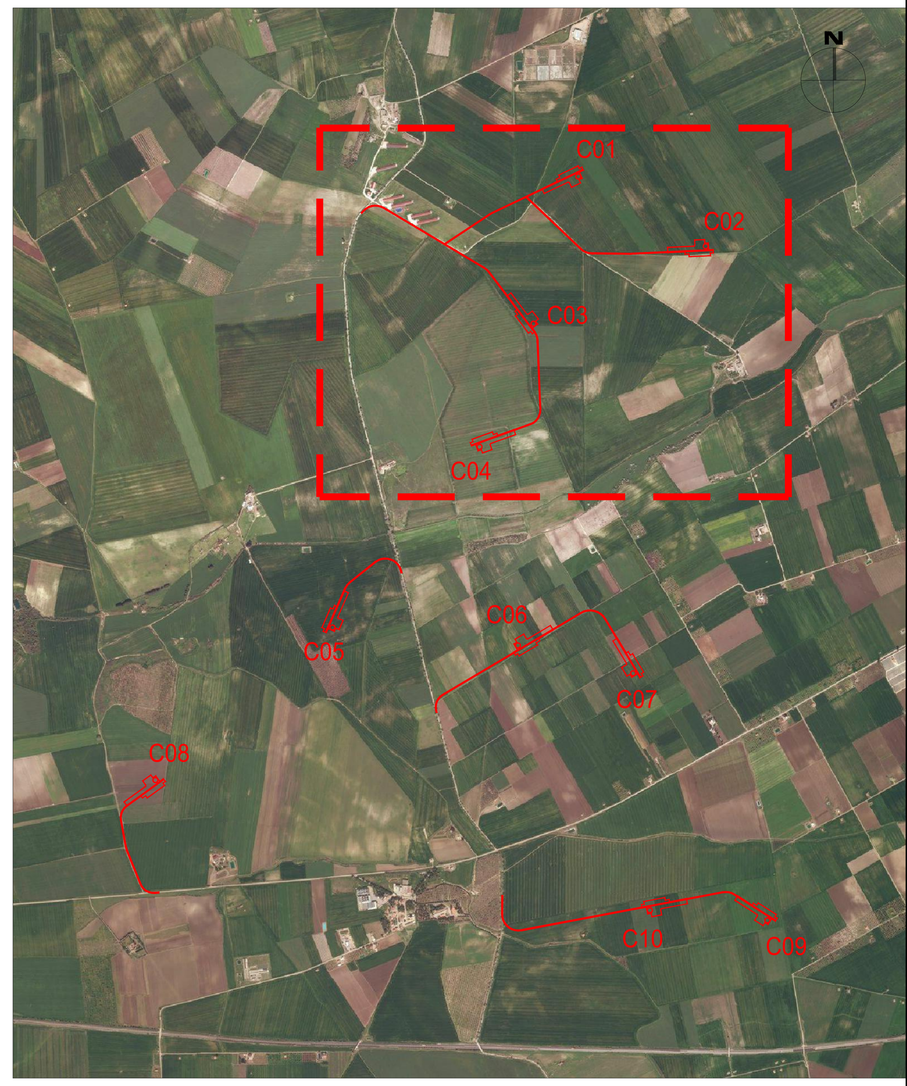

REV.	DATE	DESCRIPTION	PREPARED	CHECKED	APPROVED
0C	2020-11-27	Prima emissione	M.Terzi	N.Novati	L.Lavazza

CONTRACTOR'S LOGO: Stantec

Enel Green Power — Engineering & Construction

EGP VALIDATION

VALIDATED BY	Vigone
VERIFIED BY	Fabrizi
COLLABORATORS	Bellorini

PROJECT: **IMPIANTO EOLICO DI CERIGNOLA**

FILE NAME: **GRE.EEC.D.25.IT.W.14670.00.045.00 - Layout strade**

CLASSIFICATION:	FORMAT:	SCALE:	PLOT SCALE:	SHEET:
PUBLIC	A0	1:200	1:1	18 di / of 18

UTILIZATION SCOPE: **DETAILED DESIGN**

TITLE: **C01, C02, C03, C04 - PISTA DI ACCESSO E PIAZZOLA**
Sezioni

EGP CODE

GROUP	FUNCTION	TYPE	ISSUER	COUNTRY	TEC.	PLANT	SYSTEM	PROGRESSIVE	REVISION
GRE	EEC	D	25	IT	W	14670	00	045	00