PLANIMETRIA IGM

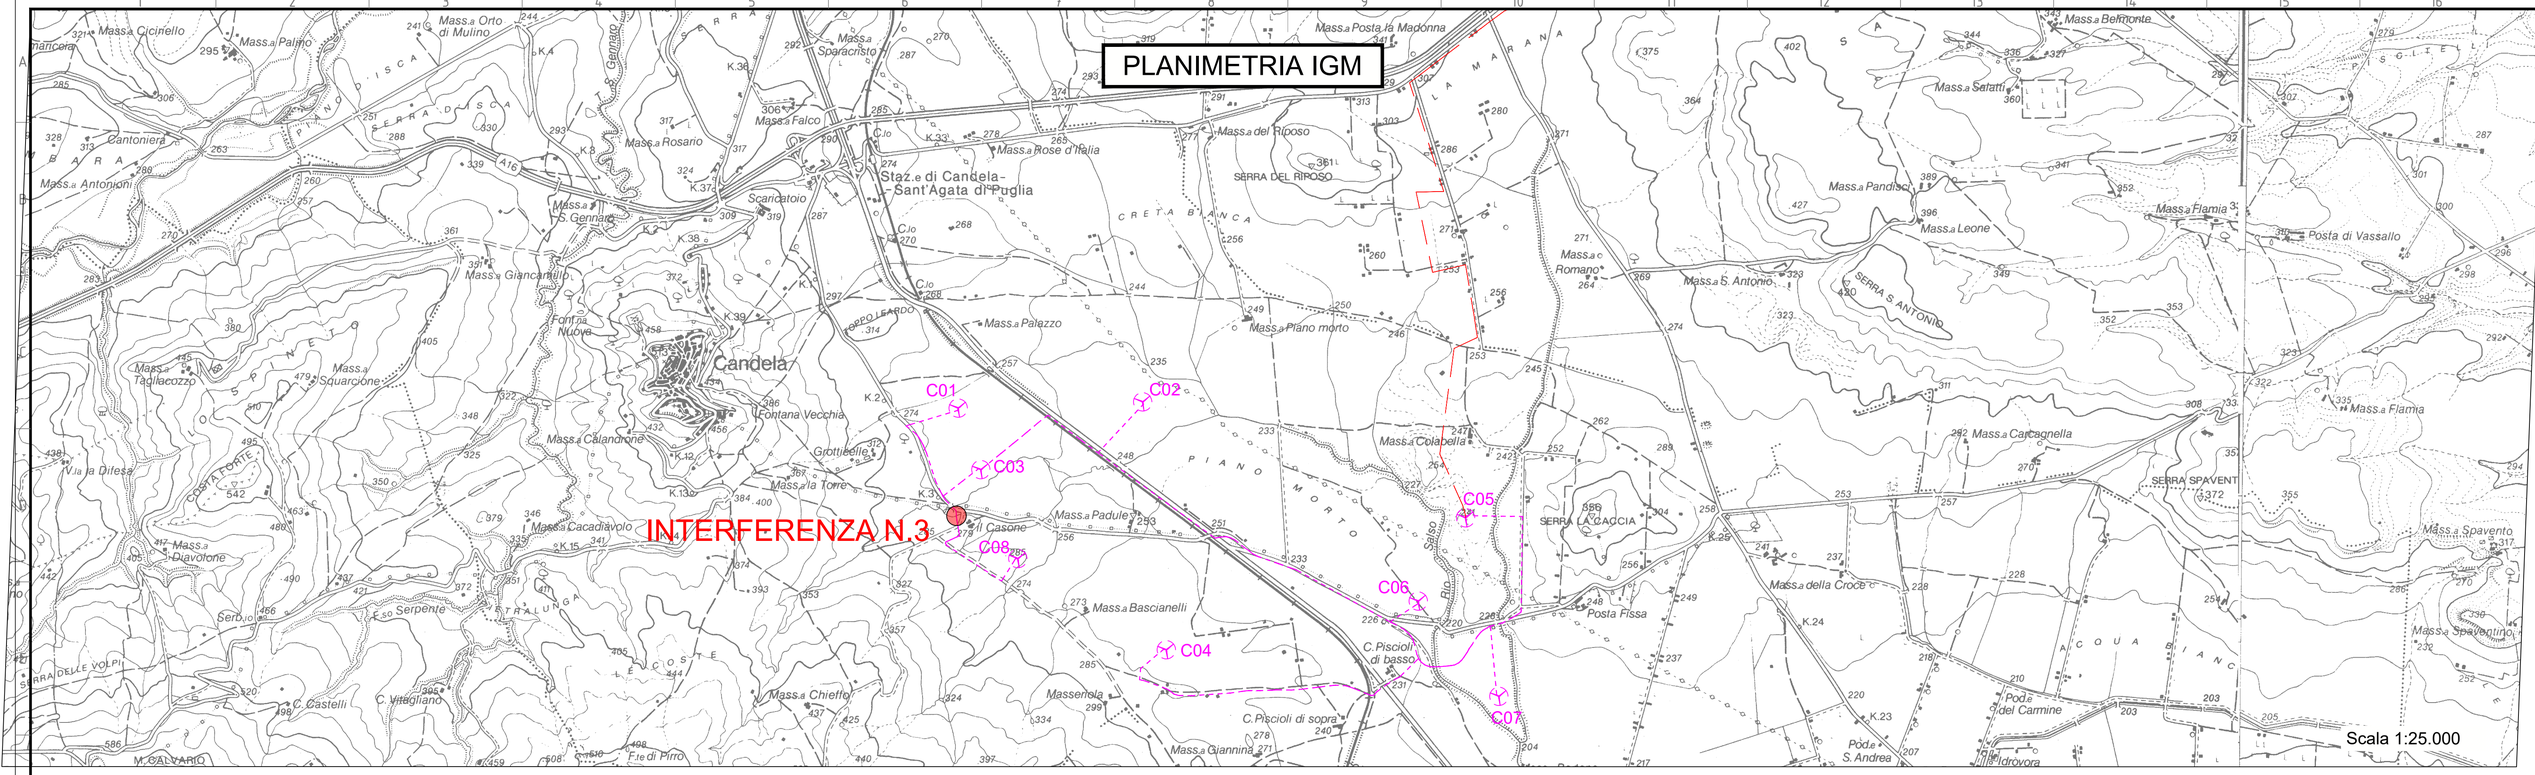

INTERFERENZA 3

TIPICO ATTRAVERSAMENTO SU CANALI E MARANE

SEZIONE LONGITUDINALE PERFORAZIONE TELETIGUATA Scala 1:100

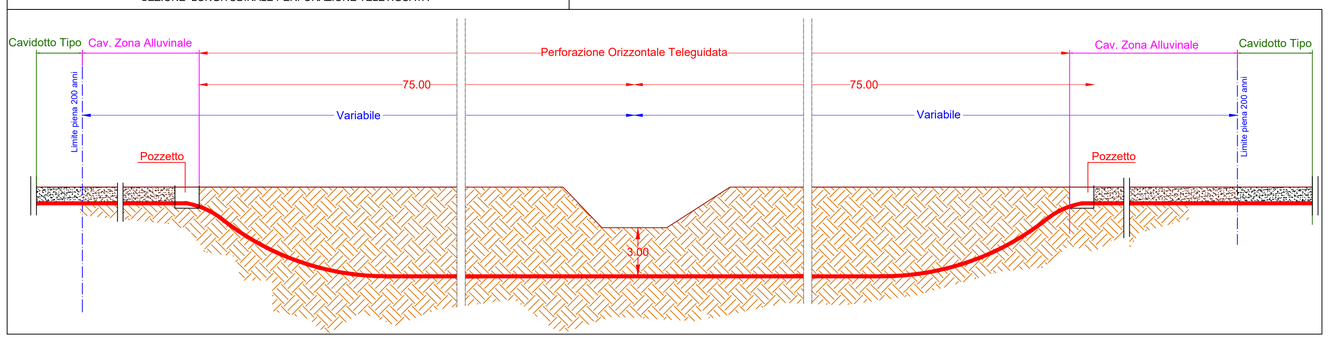

TIPICO CAVIDOTTO IN TRINCEA

SEZIONE "4C" QUATTRO LINEE

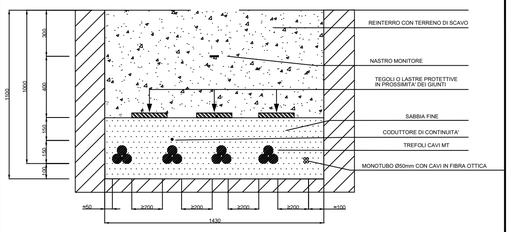

SEZIONE TRASVERSALE

Tipico Perforazione Orizzontale Teleguidata

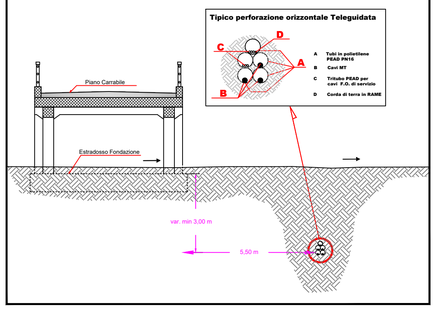

TIPICO CAVIDOTTO IN AREE DI PIENA ALLUVIONALE

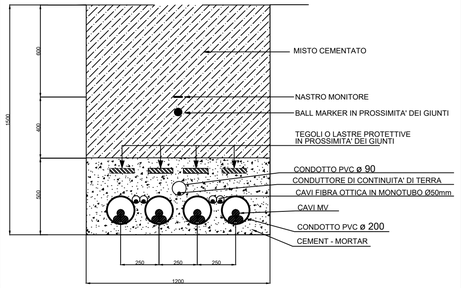

Firmato digitalmente da: Biscotti Gianluca Biagio
Data: 19/12/2020 01:07:27

REV.	DATE	DESCRIPTION	PREPARED	CHECKED	APPROVED
00	18/12/2020	Emissione	BFP ZINGARELLI	BFP MIGLIONICO	BFP BISCOTTI

CONTRACTOR'S LOGO

BFP
Via Napoli, 36/3/1 - 70132 Bari - Italy
tel (+39) 0805540363 - fax (+39) 0805023364
www.bfpgroup.net - info@bfpgroup.net
AZIENDA CON SISTEMA QUALITA' CERTIFICATO UNI EN ISO 14001:2015 OHSAS 18001:2007

PROJECT: CANDELA

FILE NAME: GRE.EEC.D.24.IT.W.15001.00.115.00_PARTICOLARI TIPOLOGICI RISOLUZIONE CON CAVIDOTTO MT - CANALE

CLASSIFICATION:

FORMAT: A1

SCALE: VARIE

PLOT SCALE:

SHEET: 1 di / of 1

UTILIZATION SCOPE:

TITLE: PARTICOLARI TIPOLOGICI RISOLUZIONE CON CAVIDOTTO MT - CANALE

Engineering & Construction

GRE VALIDATION

VALIDATED BY	TAMMA
VERIFIED BY	PORCELLINI
COLLABORATORS	MIRRA

GRE CODE

GROUP	FUNCTION	TYPE	ISSUER	COUNTRY	TEC.	PLANT	SYSTEM	PROGRESSIVE	REVISION
GRE	EEC	D	24	IT	W	15001	00	115	00

This document is property of Enel Green Power SpA. It is strictly forbidden to reproduce this document, in whole or in part, and to provide to others any related information without the previous written consent by Enel Green Power SpA.