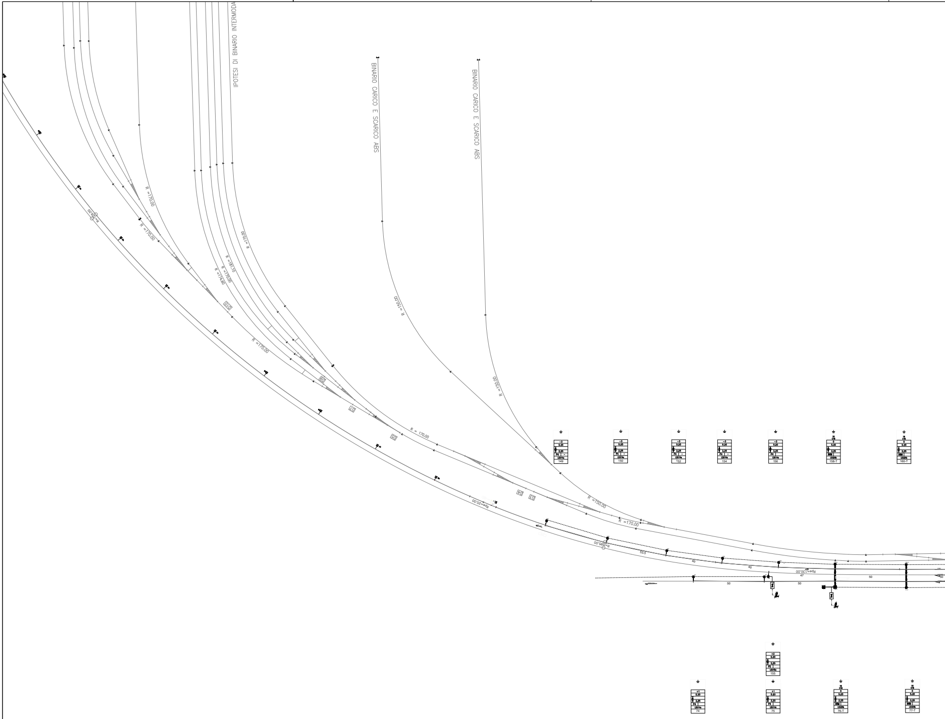
IPOTESI DI BINARIO INTERMODA
BINARIO CARICO E SCARICO ABS
BINARIO CARICO E SCARICO ABS
R =170.00
R =170.00
R =170.00
R =181.10
R =170.00
R =174.60
R =170.00
R =150.00
R =150.00
R = 170.00
R =150.00
R =170.00
Rpe=20.00
R=285.00
Rpe=130.00
D10
D9
D7
D5
D4
D3
53.5
40
40
47
50
50
50
50
149
150
152
154
156
158-T
160-T
155
74
75
76-T
77-T

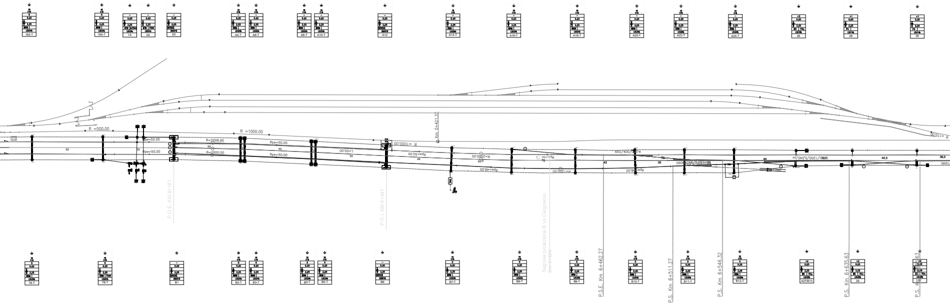
162-T
164-T
1A
2A
A2
A4-T
A6-T
A8-T
A10-T
A12
A14-T
A16-T
A18-T
A20-T
A22-T
A24-T
26
28
30
R =500.00
R =1000.00
Rpe=50.00
Rpe=50.00
50
50
R=2008.60
R=2000.00
Rpe=50.00
Rpe=50.00
L=50,00
R =1000,00
Rpe=50,00
46
Km 0+421.37
R=2000,00
42
Rpe=48,00
R=1200,00
60U/400/0,074
42
35
44
45,5
38,5
S60U/1200/0,040/sx
R =170,00
P.O.E. KM 6+197
P.O.I. KM 6+347
Segnale protezione B.vo Cargnacco
Km 6+424
P.S.E. Km 6+462.27
P.S. Km 6+511.27
P.S. Km 6+546.32
P.S. Km 6+635.63
P.S. Km 6+685.63
78-T
78-T
B1
B2-T
B3-T
B4-T
B5-T
B6
B7-T
B8-T
B9-T
B10-T
B11-T
B12-T
A27/B13
29
16
C16
0
5,20
2,25
BSM
LS024b

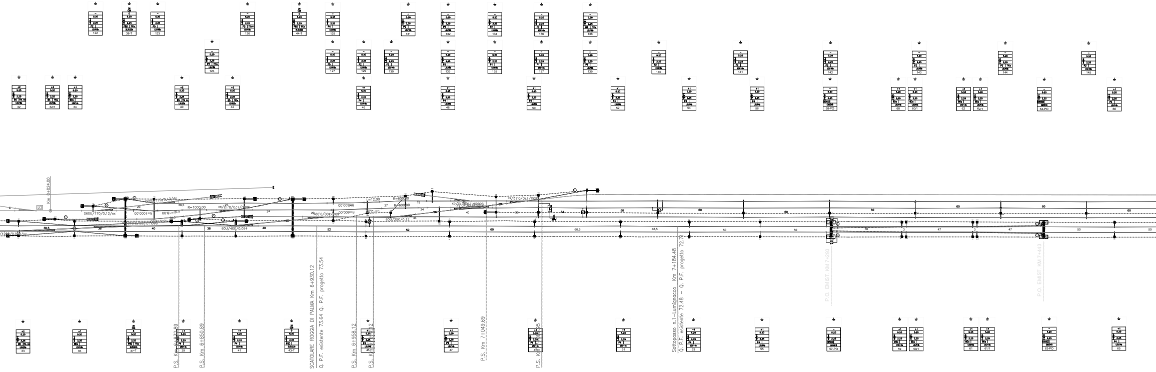

Km 6+024,00
S60U/170/0,12/sx
R=1000,00
L=18,00
60U/400/0,094
L=12,00
R=600,00
600/250/0,12
122
38-T
123
126
44-T
128
131
132
134
136
138
124
127
129
130
133
135
137
139
140
141
142
143
144
145
32
32/1
34
40
42
46
48
50
52
54
56
58-PO
60
60/1
62
62/1
64-PO
66
P.S. Km 6+832,89
P.S. Km 6+850,89
SCATOLARE ROGGIA DI PALMA Km 6+930,12
Q. P.F. esistente 73.64 Q. P.F. progetto 73.54
P.S. Km 6+958,12
P.S. Km 7+049,69
Sottopasso n.1–Lumignacco Km 7+184,48
Q. P.F. esistente 72.48 – Q. P.F. progetto 72.71
P.O. EMIST. KM 7+293
P.O. EMIST. KM 7+443
33
35
37-T
39
41
43-T
45
47
49
51
53
55
57-PO
59
59/1
61
61/1
63-PO
65

TAB 1 IMPIEGO ALIMENTATORI/SEZIONATORI

Alimentatore Sezionatore	DA	A	Tipo e formazione collegamento	Lunghezza (m)
I	II	III	IV	V

TAB 2 IMPIEGO CONDUTTORI

N° COND.	DA PALO–PORTALE N°		A PALO–PORTALE N°		Filo sagomato sez. 100mm² Ø11,8		Fune portante binari di corsa 120mm² Ø14		Fune portante binari secondari 65mm² Ø10,5		Conduttori alimentatori		
[illegible]	[illegible]	[illegible]	[illegible]	[illegible]	[illegible]	[illegible]	[illegible]	[illegible]	[illegible]	[illegible]	[illegible]	[illegible]	[illegible]
1	[illegible]	[illegible]	[illegible]	[illegible]	[illegible]	[illegible]	[illegible]	[illegible]	[illegible]	[illegible]	[illegible]	[illegible]	[illegible]
1-1	[illegible]	[illegible]	[illegible]	[illegible]	[illegible]	[illegible]	[illegible]	[illegible]	[illegible]	[illegible]	[illegible]	[illegible]	[illegible]
2-2	[illegible]	[illegible]	[illegible]	[illegible]	[illegible]	[illegible]	[illegible]	[illegible]	[illegible]	[illegible]	[illegible]	[illegible]	[illegible]
3-3	[illegible]	[illegible]	[illegible]	[illegible]	[illegible]	[illegible]	[illegible]	[illegible]	[illegible]	[illegible]	[illegible]	[illegible]	[illegible]
4-4	[illegible]	[illegible]	[illegible]	[illegible]	[illegible]	[illegible]	[illegible]	[illegible]	[illegible]	[illegible]	[illegible]	[illegible]	[illegible]
5-5	[illegible]	[illegible]	[illegible]	[illegible]	[illegible]	[illegible]	[illegible]	[illegible]	[illegible]	[illegible]	[illegible]	[illegible]	[illegible]
6	[illegible]	[illegible]	[illegible]	[illegible]	[illegible]	[illegible]	[illegible]	[illegible]	[illegible]	[illegible]	[illegible]	[illegible]	[illegible]
7	[illegible]	[illegible]	[illegible]	[illegible]	[illegible]	[illegible]	[illegible]	[illegible]	[illegible]	[illegible]	[illegible]	[illegible]	[illegible]
8	[illegible]	[illegible]	[illegible]	[illegible]	[illegible]	[illegible]	[illegible]	[illegible]	[illegible]	[illegible]	[illegible]	[illegible]	[illegible]
9	[illegible]	[illegible]	[illegible]	[illegible]	[illegible]	[illegible]	[illegible]	[illegible]	[illegible]	[illegible]	[illegible]	[illegible]	[illegible]
10	[illegible]	[illegible]	[illegible]	[illegible]	[illegible]	[illegible]	[illegible]	[illegible]	[illegible]	[illegible]	[illegible]	[illegible]	[illegible]
11	[illegible]	[illegible]	[illegible]	[illegible]	[illegible]	[illegible]	[illegible]	[illegible]	[illegible]	[illegible]	[illegible]	[illegible]	[illegible]
12	[illegible]	[illegible]	[illegible]	[illegible]	[illegible]	[illegible]	[illegible]	[illegible]	[illegible]	[illegible]	[illegible]	[illegible]	[illegible]
13	[illegible]	[illegible]	[illegible]	[illegible]	[illegible]	[illegible]	[illegible]	[illegible]	[illegible]	[illegible]	[illegible]	[illegible]	[illegible]
14	[illegible]	[illegible]	[illegible]	[illegible]	[illegible]	[illegible]	[illegible]	[illegible]	[illegible]	[illegible]	[illegible]	[illegible]	[illegible]

TAB 3 IMPIEGO PALI PORTALI PENDULI

I	[illegible]	[illegible]	[illegible]	[illegible]	[illegible]	[illegible]	[illegible]	[illegible]	[illegible]	[illegible]	[illegible]	[illegible]	[illegible]	[illegible]
TIPO	[illegible]	[illegible]	[illegible]	[illegible]	[illegible]	[illegible]	[illegible]	[illegible]	[illegible]	[illegible]	[illegible]	[illegible]	[illegible]	[illegible]
QUANTITA'	[illegible]	[illegible]	[illegible]	[illegible]	[illegible]	[illegible]	[illegible]	[illegible]	[illegible]	[illegible]	[illegible]	[illegible]	[illegible]	[illegible]

TAB 4 IMPIEGO BLOCCHI

	[illegible]	PALO TIPO	[illegible]	[illegible]								
				A (m)	[illegible]	[illegible]	[illegible]	[illegible]	[illegible]	[illegible]	[illegible]	V (m³)
I	[illegible]	[illegible]	[illegible]	[illegible]	[illegible]	[illegible]	[illegible]	[illegible]	[illegible]	[illegible]	[illegible]	[illegible]
[illegible]	[illegible]	[illegible]	[illegible]	[illegible]	[illegible]	[illegible]	[illegible]	[illegible]	[illegible]	[illegible]	[illegible]	[illegible]
	[illegible]	[illegible]	[illegible]	[illegible]	[illegible]	[illegible]	[illegible]	[illegible]	[illegible]	[illegible]	[illegible]	[illegible]
	[illegible]	[illegible]	[illegible]	[illegible]	[illegible]	[illegible]	[illegible]	[illegible]	[illegible]	[illegible]	[illegible]	[illegible]
TAB 5 IMPIEGO BLOCCHI TIRANTI

N° PALO	TIPO BLOCCO	[illegible]						
		A (m)	B (m)	C (m)	[illegible]	[illegible]	[illegible]	V (m³)
[illegible]	[illegible]	[illegible]	[illegible]	[illegible]	[illegible]	[illegible]	[illegible]	[illegible]
[illegible]	[illegible]	[illegible]	[illegible]	[illegible]	[illegible]	[illegible]	[illegible]	[illegible]
TAB 7 IMPIEGO BLOCCHI

	[illegible]	PALO TIPO	[illegible]	[illegible]			
				A (m)	B (m)	C (m)	V (m³)
I	[illegible]	[illegible]	[illegible]	[illegible]	[illegible]	[illegible]	[illegible]
[illegible]							

[illegible]

TAB 9 IMPIEGO TRAVI MEC

I	[illegible]	[illegible]	[illegible]	[illegible]	[illegible]	[illegible]	[illegible]	[illegible]	[illegible]	[illegible]	[illegible]	[illegible]
TIPO	[illegible]	[illegible]	[illegible]	[illegible]	[illegible]	[illegible]	[illegible]	[illegible]	[illegible]	[illegible]	[illegible]	[illegible]
QUANTITA'	[illegible]	[illegible]	[illegible]	[illegible]	[illegible]	[illegible]	[illegible]	[illegible]	[illegible]	[illegible]	[illegible]	[illegible]

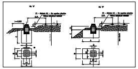

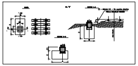

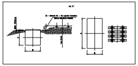

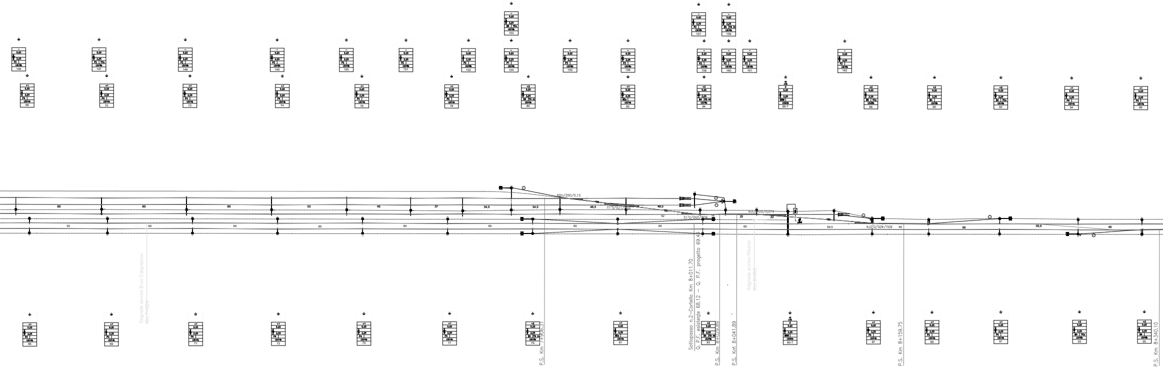
60U/250/0,12
60U/170/0,12
60U/250/0,12
60U/400/0,074
60U/400/0,074
60
60
60
53
45
37
34,5
34,5
46,5
48,5
52
22
22
55
60
60
60
60
60
60
60
60
59,5
40
50
55,5
45
146
147
148
149
150
151
152
153
154
155
156
157
158
159
160
161
162
68
70
72
74
76
78
80
82
84
86-T
88
90
92
94
96
65
69
71
73
75
77
79
81
83
85-T
87
89
91
93
95
5,20
2,25
P4
B4
TTa 44
LS/14b
Segnale avviso B.vo Cargnacco
Km 7+626
P.S. Km 7+906.51
Sottopasso n.2–Cortello Km 8+011.70
Q. P.F. esistente 68.12 – Q. P.F. progetto 69.44
P.S. Km 8+029.89
P.S. Km 8+041.89
Segnale avviso Risano
Km 8+055
P.S. Km 8+159.75
P.S. Km 8+340.10

COLORE (PANTONE)	SIGNIFICATO
🟦	BLU
🟧	ARANCIO
🟨	GIALLO
🟪	FUKSIA
🟫	ORO
🟥	ROSSO
🟩	VERDE
🟫	MARRONE
🟦	AZZURRO
🟥	ROSA
🟪	VIOLA
⬜	BIANCO
⬛	NERO
🟩	PETROLIO
⬜	ARGENTO

: Picchetto di terra
: Note varie
: Luce asse palo-asse palo [m]
: Tipo trave MEC
: Strapiombo [cm]
: H Linea [m]
: OR [m]
: DR [m]
: Tipo del blocco/tirante a terra
: Tipo del sostegno
: Numero del sostegno

TARGA	SIGNIFICATO	COSTRUTTIVO	SIMBOLOGIA ADEGUATA PER ELABORATI GRANDI IMPIANTI
	TARGA DI SICUREZZA "LIMITE INVALICABILE"		
	TARGA DI INDIVIDUAZIONE "ZONA ELETTRICA"		
	TARGA DI INDIVIDUAZIONE "ALIMENTATORE" "LINEA A MEDIA TENSIONE"		
	TARGA DI SICUREZZA "ATTENZIONE" LA FRECCIA INDICA, NELLA CAMPATA SUCCESSIVA, UNA DISTANZA < 1M. DALLA ZONA CONTIGUA		
	TARGA DI SEGNALAZIONE "ZONA EL. COMUNICAZIONI" SEGNALETICA UTILIZZATA IN PRESENZA DI COMUNICAZIONI, SEZIONAMENTI O PORTALI CON LE ADEGUATE PRESCRIZIONI		
	CARTELLO DI AVVERTIMENTO "LINEA IN TENSIONE" "PERICOLO DI FOLGORAZIONE"		
	TARGA DI INDIVIDUAZIONE "CARTELLO MONITORE" DATI RELATIVI AL SOSTEGNO, LA PROPRIETA' E IL VALORE DELLA LINEA DI CONTATTO E LA DIREZ. CON IL POSTO TELEF. PIU' VICINO"		
	CARTELLO DI AVVERTIMENTO "ATTENZIONE AL SEZIONAMENTO"		
	CARTELLO DI AVVERTIMENTO "SEZIONAMENTO"		
	CARTELLO DI AVVERTIMENTO "ATTENZIONE ALLE DISCESE DI ALIMENTAZIONE"		

LEGENDA

GRAFICO	SIGNIFICATO	GRAFICO	SIGNIFICATO
○	PALO M	───	CONDUTTURA ATTIVA
▭	PALO LS	-------	CONDUTTURA INATTIVA
┬	PALO LSU con blocco e sospensione	───	BINARI NON ELETTRIFICATI
○─	PALO M CON UNA MENSOLA FISSA E UNA MENSOLA MOBILE	- - - -	CONDUTTORE DI ALIMENTAZIONE AEREO 3kV ==
▬	TRAVE MEC SU PALI LSFP	········	CORDA DI TERRA AEREA N.2 CORDE TACSR
▬	PORTALE TUBOLARE A DUE BINARI	--------	ATTRAVERSAMENTO AEREO N.2 CORDE CU
▬	PORTALE TRALICCIATO A DUE BINARI	--·--·--	TREFOLO IN ACCIAIO PER PUNTO FISSO
•	PENDULO	×	PUNTO FISSO
─	TIRANTE A TERRA CON ISOLATORE AD ANELLO	○	SEZIONATORE MANOVRA MANUALE "NORMALMENTE CHIUSO"
─╫─	ISOLAMENTO CONDUTTURE ATTIVE/INATTIVE	○	SEZIONATORE MANOVRA MANUALE "NORMALMENTE APERTO"
─┐	ORMEGGIO FISSO	○	SEZIONATORE MANOVRA ELETTRICA "NORMALMENTE CHIUSO"
─┐	ORMEGGIO FISSO CON ISOLAMENTO	○	SEZIONATORE MANOVRA ELETTRICA "NORMALMENTE CHIUSO" TELECOMANDATO
─┘	R.A. DI CONDUTTURE CON FILO E FUNE FISSA (220 mmq)	RV	RELE' DI PROTEZIONE VOLTMETRICO
─┘	R.A. DI CONDUTTURE CON DUE FILI E UNA FUNE FISSA (320 mmq)	⇄	SPAZIO D'ARIA
─┐	R.A. DI CONDUTTURE CON DUE FILI E UNA FUNE FISSA CON SISTEMA TRC+(320 mmq CPF)	─●	SEGNALE DI PROTEZIONE C.S. (LEGALE)
─┐	R.A. DI CONDUTTURE CON UN FILO REGOLATO E UNA FUNE FISSA CON SISTEMA TRC+(220 mmq CPF)	─■	SEGNALE DI PROTEZIONE C.D. (ILLEGALE)
╫╫╫	PICCHETTO LIMITE DI MANOVRA	─○	SEGNALE DI PARTENZA
─▬─	ISOLATORE DI SEZIONE	─▭	RIPETIZIONE SEGNALE DI PARTENZA

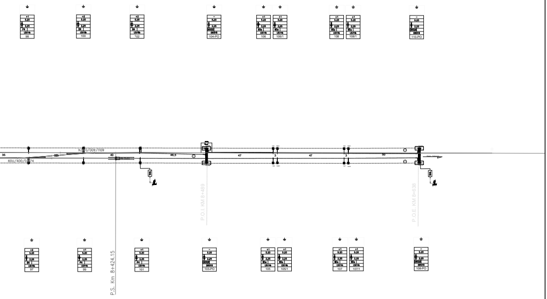
+1
5.20
2,25
LSU14b
98
+2
100
102
104-PO
106
106/1
108
108/1
110-PO
35
60U/400/0,074
60U/400/0,074
40
46,5
47
3
47
3
50
P.O.I. KM 8+489
P.O.E. KM 8+638
P.S. Km 8+424.15
97
99
101
103-PO
105
105/1
107
107/1
108-PO

COMMITTENTE:

RFI
RETE FERROVIARIA ITALIANA
GRUPPO FERROVIE DELLO STATO ITALIANE

CUP: J54H17000130009

PROGETTAZIONE:

ITALFERR
GRUPPO FERROVIE DELLO STATO ITALIANE

DIREZIONE TECNICA
U.O. TECNOLOGIE NORD

PROGETTO DEFINITIVO PER APPALTO

COMPLETAMENTO DEL NODO DI UDINE - PRG E ACC DEL P.M. CARGNACCO E OPERE SOSTITUTIVE DEI PL INTERFERENTI

P.M. CARGNACCO

IMPIANTO T.E.
Piano di elettrificazione finale

SCALA :
1:1000

COMMESSA	LOTTO	FASE	ENTE	TIPO DOC.	OPERA/DISCIPLINA	PROGR.	REV.
IZ09	00	D	58	P8	LC0000	002	A

Revis.	Descrizione	Redatto	Data	Verificato	Data	Approvato	Data	Autorizzato Data
A	Emissione esecutiva	R.Gheri	Giug.2019	M. Reggiani	Giug.2019	S.Lo Presti	Giug.2019	M.Gambaro Giugno.2019 GAMBARO MARIO

File: IZ0900D58P8LC0000002A.DWG

n. Elab.: --