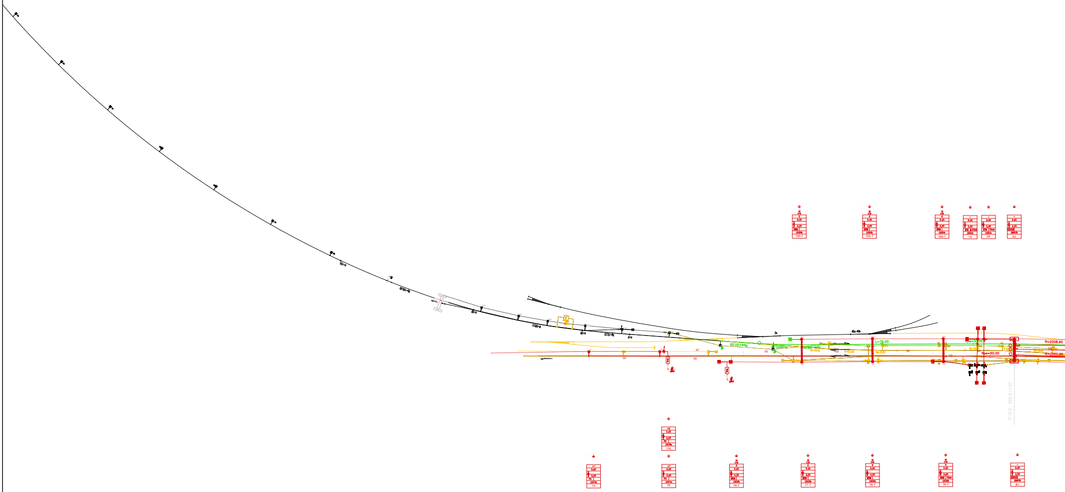

L=79.50
Rpe=50.00
Rpe=50.00
R=2008.60
R=650.00
Rp=20.00
R=653.59
Rp=20.00
P.O.E. KM 6+197
160-T
162-T
164-T
1A
2A
A2
155
74
75
76-T
77-T
78-T
78-T
B1
5.20
2.25

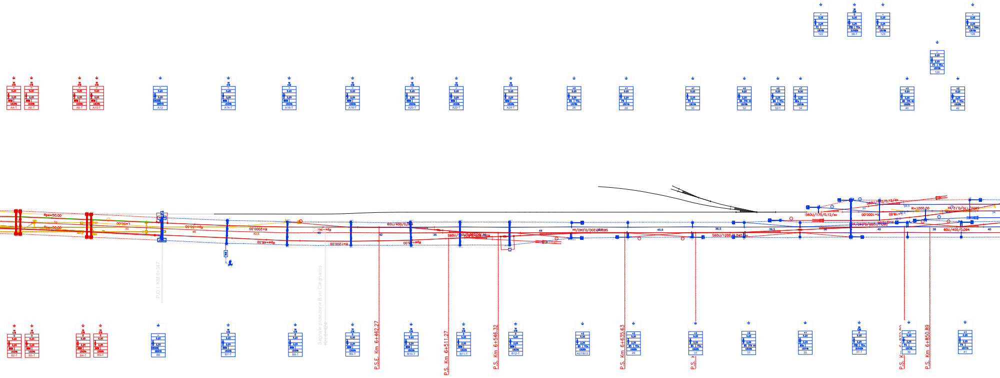
A4-T
A6-T
A8-T
A10-T
A12
A14-T
A16-T
A18-T
A20-T
A22-T
A24-T
26
28
30
32
32/1
34
40
42
122
38-T
123
126
124
Rpe=50,00
Rpe=50,00
L=50,00
Rpe=50,00
R=2000,00
Rpe=48,00
R=1200,00
60U/400/0,0
S60U/1200/0,040/sx
S60U/1200/0,040/sx
S60U/170/0,12/sx
S60U/170/0,12/sx
R=1000,00
R=1000,00
L=18,00
60U/400/0,094
P.O.I. KM 6+347
Segnale protezione B.vo Cargnacco Km 6+424
P.S.E. Km 6+462,27
P.S. Km 6+511,27
P.S. Km 6+546,32
P.S. Km 6+635,63
P.S. Km 6+850,89
B2-T
B3-T
B4-T
B5-T
B6
B7-T
B8-T
B9-T
B10-T
B11-T
B12-T
A27/B13
29
31
33
35
37-T
39
41

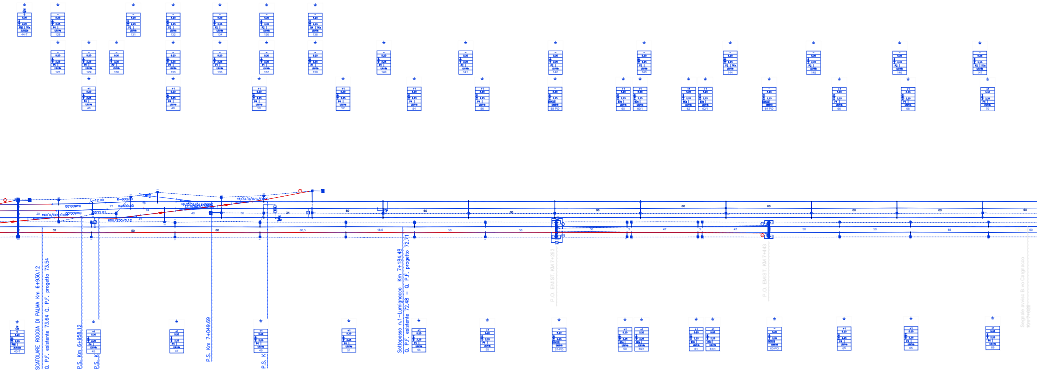
L=12.00
R=600.00
R=600.00
R=600.00
L=12.00
60U/400/0,094
60U/250/0,12
S60U/170/0,12/sx
S60U/170/0,12/sx
SCATOLARE ROGGIA DI PALMA Km 6+930.12
Q. P.F. esistente 73.64 Q. P.F. progetto 73.54
P.S. Km 6+958.12
P.S. K
P.S. Km 7+049.69
P.S. K
Sottopasso n.1-Lumignacco Km 7+184.48
Q. P.F. esistente 72.48 – Q. P.F. progetto 72.71
P.O. EMIST. KM 7+293
P.O. EMIST. KM 7+443
Segnale avviso B.vo Cargnacco
Km 7+626
52
59
60
60,5
48,5
50
47
55
44-T
128
131
132
134
136
138
127
129
130
133
135
137
139
140
141
142
143
144
145
146
147
46
48
50
52
54
56
58-PO
60
60/1
62
62/1
64-PO
66
68
70
43-T
45
47
49
51
53
55
57-PO
59
59/1
61
61/1
63-PO
65
69
5,20
2,25
P4
LS/14b

TAB 1 IMPIEGO ALIMENTATORI/SEZIONATORI

Alimentatore Sezionatore	DA	A	Tipo e formazione collegamento	Lunghezza (m)
I	II	III	IV	V

TAB 2 IMPIEGO CONDUTTORI

N° COND.	DA PALO-PORTALE N°		A PALO-PORTALE N°		Filo sagomato sez. 100mm² Ø11,8		Fune portante binari di corsa 120mm² Ø14		Fune portante binari secondari 65mm² Ø10,5		Conduttori alimentatori		
	[illegible]	[illegible]	[illegible]	[illegible]	[illegible]	[illegible]	[illegible]	[illegible]	[illegible]	[illegible]	[illegible]	[illegible]	[illegible]
[illegible]	[illegible]	[illegible]	[illegible]	[illegible]	[illegible]	[illegible]	[illegible]	[illegible]	[illegible]	[illegible]	[illegible]	[illegible]	[illegible]
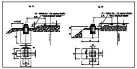

TAB 5 IMPIEGO BLOCCHI TIRANTI

[illegible]	[illegible]	[illegible]	[illegible]	[illegible]	[illegible]	[illegible]	[illegible]	[illegible]
[illegible]	[illegible]	[illegible]	[illegible]	[illegible]	[illegible]	[illegible]	[illegible]	[illegible]
[illegible]	[illegible]	[illegible]	[illegible]	[illegible]	[illegible]	[illegible]	[illegible]	[illegible]

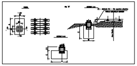

TAB 7 IMPIEGO BLOCCHI

	[illegible]	[illegible]	[illegible]	[illegible]	[illegible]	[illegible]	[illegible]
[illegible]	[illegible]	[illegible]	[illegible]	[illegible]	[illegible]	[illegible]	[illegible]
[illegible]							

[illegible]

TAB 9 IMPIEGO TRAVI MEC

[illegible]	[illegible]	[illegible]	[illegible]	[illegible]	[illegible]	[illegible]	[illegible]	[illegible]	[illegible]	[illegible]	[illegible]	[illegible]
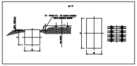

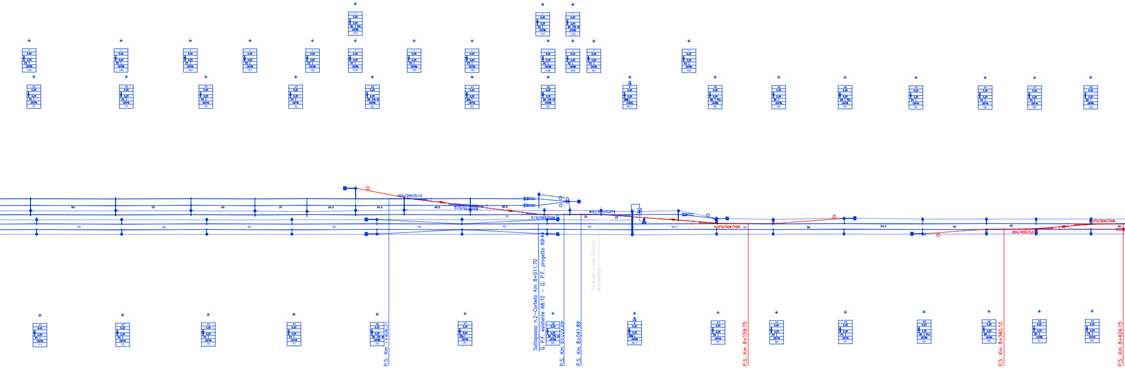
60
53
45
37
34,5
34,5
46,5
48,5
52
60U/250/0,12
60U/170/0,12
60U/250/0,12
60U/400/0,074
22
22
60
60
60
60
60
60
60
59,5
60U/400/0,074
40
50
55,5
45
35
60U/400/0,074
60U/400/0,074
40
148
149
150
151
152
153
154
155
156
157
158
159
160
161
162
72
74
76
78
80
82
84
86-T
88
90
92
94
96
98
100
71
73
75
77
79
81
83
85-T
87
89
91
93
95
97
99
P.S. Km 7+906.31
Sottopasso n.2–Cortello Km 8+011.70
Q. P.F. esistente 68.12 – Q. P.F. progetto 69.44
P.S. Km 8+029.89
P.S. Km 8+041.89
Segnale avviso Risano
Km 8+055
P.S. Km 8+159.75
P.S. Km 8+340.10
P.S. Km 8+424.15

COLORE (PANTONE)	SIGNIFICATO
🟦	BLU
🟧	ARANCIO
🟨	GIALLO
🟪	FUKSIA
🟫	ORO
🟥	ROSSO
🟩	VERDE
🟫	MARRONE
🟦	AZZURRO
🟥	ROSA
🟪	VIOLA
⬜	BIANCO
⬛	NERO
🟩	PETROLIO
⬜	ARGENTO

- Picchetto di terra
- Note varie
- Luce asse palo-asse palo [m]
- Tipo trave MEC
- Strapiombo [cm]
- H Linea [m]
- DR [m]
- DR [m]
- Tipo del blocco/tirante a terra
- Tipo del sostegno
- Numero del sostegno

TARGA	SIGNIFICATO	COSTRUTTIVO	SIMBOLOGIA ADEGUATA PER ELABORATI GRANDI IMPIANTI
	TARGA DI SICUREZZA "LIMITE INVALICABILE"		
	TARGA DI INDIVIDUAZIONE "ZONA ELETTRICA"		
	TARGA DI INDIVIDUAZIONE "ALIMENTATORE" "LINEA A MEDIA TENSIONE"		
	TARGA DI SICUREZZA "ATTENZIONE" LA FRECCIA INDICA, NELLA CAMPATA SUCCESSIVA, UNA DISTANZA < 1M. DALLA ZONA CONTIGUA		
	TARGA DI SEGNALAZIONE "ZONA EL. COMUNICAZIONI" SEGNALETICA UTILIZZATA IN PRESENZA DI COMUNICAZIONI, SEZIONAMENTI O PORTALI CON LE ADEGUATE PRESCRIZIONI.		
	CARTELLO DI AVVERTIMENTO "LINEA IN TENSIONE" "PERICOLO DI FOLGORAZIONE"		
	TARGA DI INDIVIDUAZIONE "CARTELLO MONITORE" DATI RELATIVI AL SOSTEGNO, LA PROPRIETA' E IL VALORE DELLA LINEA DI CONTATTO E LA DIREZ. CON IL POSTO TELEF. PIU' VICINO"		
	CARTELLO DI AVVERTIMENTO "ATTENZIONE AL SEZIONAMENTO"		
	CARTELLO DI AVVERTIMENTO "SEZIONAMENTO"		
	CARTELLO DI AVVERTIMENTO "ATTENZIONE ALLE DISCESE DI ALIMENTAZIONE"		

LEGENDA

GRAFICO	SIGNIFICATO	GRAFICO	SIGNIFICATO
○	PALO M	—	CONDUTTURA ATTIVA
▭	PALO LS	- - -	CONDUTTURA INATTIVA
	PALO LSU con blocco e sospensione	—	BINARI NON ELETTRIFICATI
	PALO M CON UNA MENSOLA FISSA E UNA MENSOLA MOBILE		CONDUTTORE DI ALIMENTAZIONE AEREO 3kV cc
	TRAVE MEC SU PALI LEFP		CORDA DI TERRA AEREA N.2 CORDE TACSR
	PORTALE TUBOLARE A DUE BINARI		ATTRAVERSAMENTO AEREO N.2 CORDE CU
	PORTALE TRALICCIATO A DUE BINARI		TREFOLO IN ACCIAIO PER PUNTO FISSO
•	PENDULO	✕	PUNTO FISSO
	TIRANTE A TERRA CON ISOLATORE AD ANELLO	○	SEZIONATORE MANOVRA MANUALE "NORMALMENTE CHIUSO"
	ISOLAMENTO CONDUTTURE ATTIVE/INATTIVE		SEZIONATORE MANOVRA MANUALE "NORMALMENTE APERTO"
	ORMEGGIO FISSO		SEZIONATORE MANOVRA ELETTRICA "NORMALMENTE CHIUSO"
	ORMEGGIO FISSO CON ISOLAMENTO		SEZIONATORE MANOVRA ELETTRICA "NORMALMENTE CHIUSO" TELECOMANDATO
	R.A. DI CONDUTTURE CON FILO E FUNE FISSA (320 mmq)		RELE' DI PROTEZIONE VOLTMETRICO
	R.A. DI CONDUTTURE CON DUE FILI E UNA FUNE FISSA (320 mmq)		SPAZIO D'ARIA
	R.A. DI CONDUTTURE CON DUE FILI E UNA FUNE FISSA CON SISTEMA TRC+(320 mmq CPF)		SEGNALE DI PROTEZIONE C.S. (LEGALE)
	R.A. DI CONDUTTURE CON UN FILO REGOLATO E UNA FUNE FISSA CON SISTEMA TRC+(320 mmq CPF)		SEGNALE DI PROTEZIONE C.D. (ILLEGALE)
	PICCHETTO LIMITE DI MANOVRA		SEGNALE DI PARTENZA
	ISOLATORE DI SEZIONE		RIPETIZIONE SEGNALE DI PARTENZA

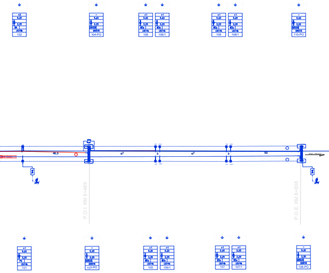

102
104-PO
106
106/1
108
108/1
110-PO
46,5
47
3
47
3
50
P.O.I. KM 8+489
P.O.E. KM 8+638
101
103-PO
105
105/1
107
107/1
109-PO

COMMITTENTE:

RFI RETE FERROVIARIA ITALIANA
GRUPPO FERROVIE DELLO STATO ITALIANE

CUP: J54H17000130009

PROGETTAZIONE:

ITALFERR
GRUPPO FERROVIE DELLO STATO ITALIANE

DIREZIONE TECNICA
U.O. TECNOLOGIE NORD

PROGETTO DEFINITIVO PER APPALTO

COMPLETAMENTO DEL NODO DI UDINE - PRG E ACC DEL P.M. CARGNACCO E OPERE SOSTITUTIVE DEI PL INTERFERENTI

P.M. CARGNACCO

IMPIANTO T.E.
Piano di elettrificazione circuito di terra e protezione fase 3

SCALA : 1:1000

COMMESSA	LOTTO	FASE	ENTE	TIPO DOC.	OPERA/DISCIPLINA	PROGR.	REV.
IZ09	00	D	58	P8	LC0000	006	A

Revis.	Descrizione	Redatto	Data	Verificato	Data	Approvato	Data	Autorizzato Data
A	Emissione esecutiva	R.Gheri	Giug.2019	M. Reggiani	Giug.2019	S.Lo Presti	Giug.2019	M.Gambaro Giugno.2019 GAMBARO MARIO

File: IZ0900D58P8LC0000006A.DWG

n. Elab.: --