# SEZIONI - Scala 1:200

Tracciato - Sud
Sez. 1
Progr.: 0+000.00
Scala : 1:200
Q.Rif. : 90.00




Tracciato - Sud
Sez. 5
Progr.: 0+400.00
Scala : 1:200
Q.Rif. : 100.00




Tracciato - Sud
Sez. 9
Progr.: 0+800.00
Scala : 1:200
Q.Rif. : 110.00

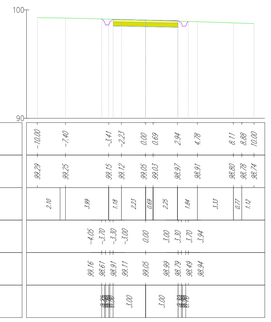


Tracciato - Sud
Sez. 13
Progr.: 1+200.00
Scala : 1:200
Q.Rif. : 120.00

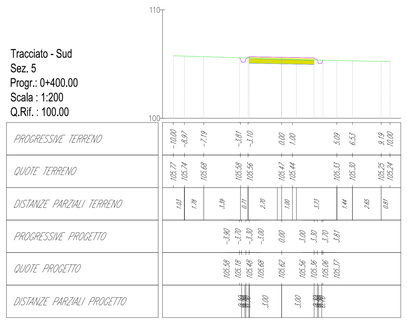


Tracciato - Sud
Sez. 2
Progr.: 0+100.00
Scala : 1:200
Q.Rif. : 100.00

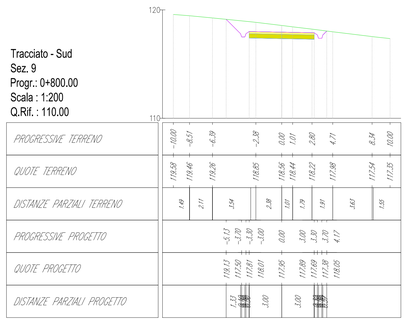


Tracciato - Sud
Sez. 6
Progr.: 0+500.00
Scala : 1:200
Q.Rif. : 105.00

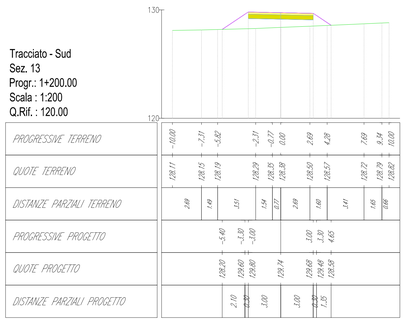


Tracciato - Sud
Sez. 10
Progr.: 0+900.00
Scala : 1:200
Q.Rif. : 120.00

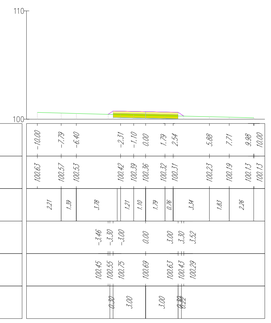


Tracciato - Sud
Sez. 3
Progr.: 0+200.00
Scala : 1:200
Q.Rif. : 100.00

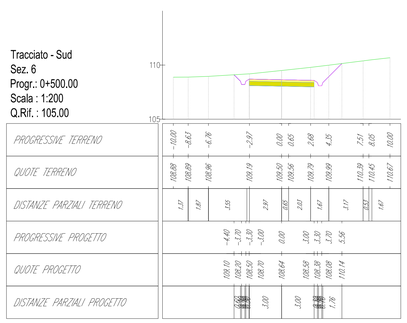


Tracciato - Sud
Sez. 7
Progr.: 0+600.00
Scala : 1:200
Q.Rif. : 110.00

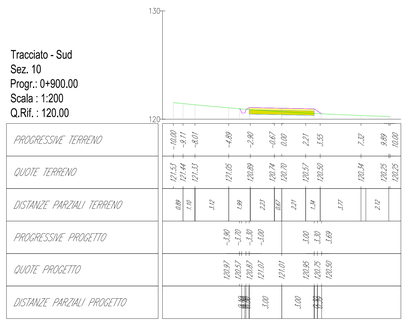


Tracciato - Sud
Sez. 11
Progr.: 1+000.00
Scala : 1:200
Q.Rif. : 120.00

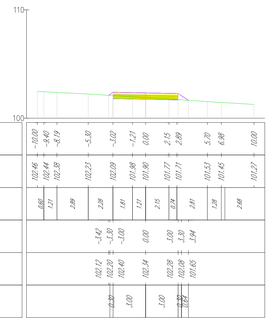


Tracciato - Sud
Sez. 4
Progr.: 0+300.00
Scala : 1:200
Q.Rif. : 100.00

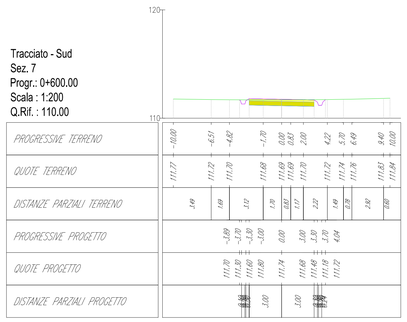


Tracciato - Sud
Sez. 8
Progr.: 0+700.00
Scala : 1:200
Q.Rif. : 110.00

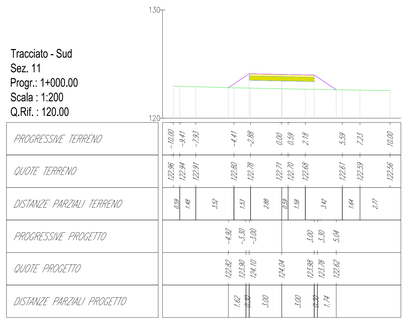


Tracciato - Sud
Sez. 12
Progr.: 1+100.00
Scala : 1:200
Q.Rif. : 120.00

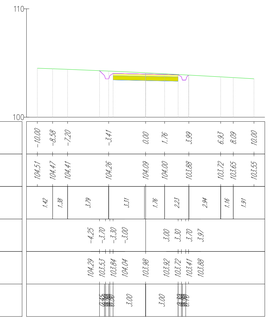


## KEY MAP - Scala 1:50.000



| REV. | DATE | DESCRIPTION | PREPARED | CHECKED | APPROVED |
|---|---|---|---|---|---|
| 00 | 2020-12-04 | Prima emissione | M.Terzi | D.Gradogna | L.Lavazza |
| | | | | E.Castiello | |

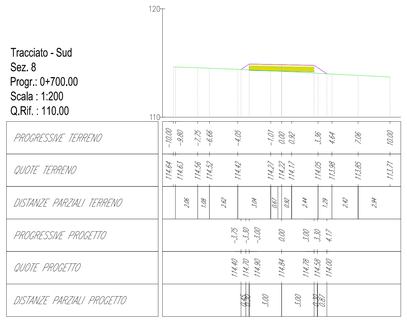CONTRACTOR'S LOGO: Stantec

PROJECT: COSTRUZIONE DELL'IMPIANTO EOLICO DI "TRAPANI 3"

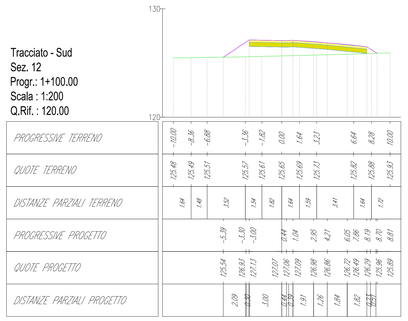FILE NAME: GRE.EEC.D.25.IT.W.14703.00.092.00 - Layout strade

CLASSIFICATION: PUBLIC | FORMAT: A0 | SCALE: 1:200 | PLOT SCALE: 1:1 | SHEET: 1 di/of 11

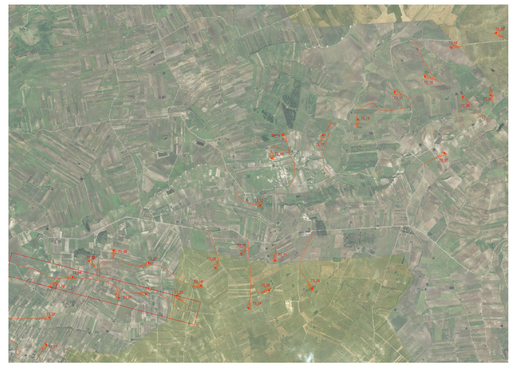Enel Green Power Solar Energy

Engineering & Construction

EGP VALIDATION

VALIDATED BY: A. Puosi

VERIFIED BY: G. Buonomo, M. Vallejo

COLLABORATORS: -

UTILIZATION SCOPE: BASIC DESIGN

TITLE: Tracciato Sud - PISTA DI ACCESSO E PIAZZOLA Sezioni

EGP CODE

| GROUP | FUNCTION | TYPE | ISSUER | COUNTRY | TEC | PLANT | SYSTEM | PROGRESSIVE | REVISION |
|---|---|---|---|---|---|---|---|---|---|
| GRE | EEC | D | 2 5 | IT | W | 1 4 7 0 3 | 0 0 0 | 9 2 0 | 0 |

This document is property of Enel Green Power Solar Energy Srl. It is strictly forbidden to reproduce this document, in whole or in part, and to provide to others any related information without the previous written consent by Enel Green Power Solar Energy Srl.

# SEZIONI - Scala 1:200

Tracciato - Sud
Sez. 14
Progr.: 1+300.00
Scala : 1:200
Q.Rif. : 130.00




Tracciato - Sud
Sez. 18
Progr.: 1+700.00
Scala : 1:200
Q.Rif. : 140.00




Tracciato - Sud
Sez. 15
Progr.: 1+400.00
Scala : 1:200
Q.Rif. : 130.00

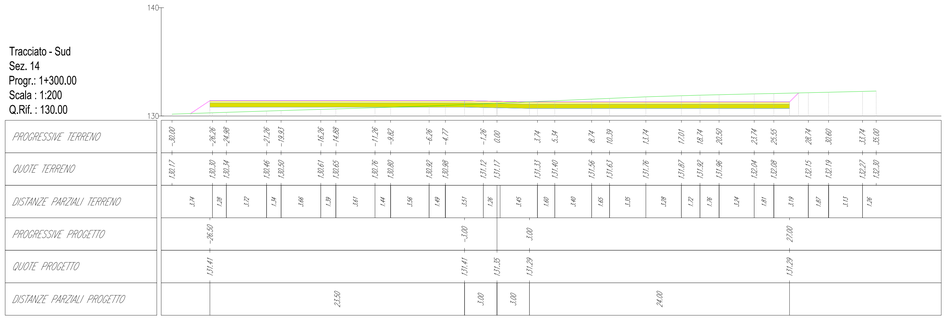


Tracciato - Sud
Sez. 19
Progr.: 1+800.00
Scala : 1:200
Q.Rif. : 140.00

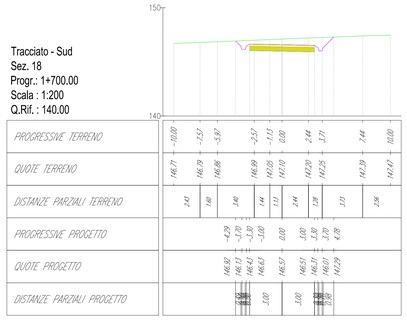


Tracciato - Sud
Sez. 16
Progr.: 1+500.00
Scala : 1:200
Q.Rif. : 135.00

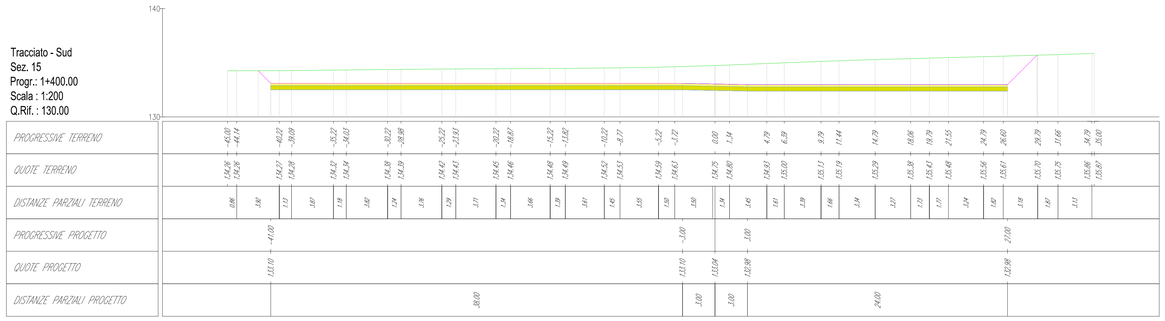


Tracciato - Sud
Sez. 20
Progr.: 1+900.00
Scala : 1:200
Q.Rif. : 140.00

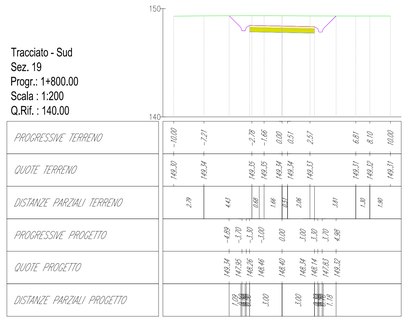


Tracciato - Sud
Sez. 17
Progr.: 1+600.00
Scala : 1:200
Q.Rif. : 140.00

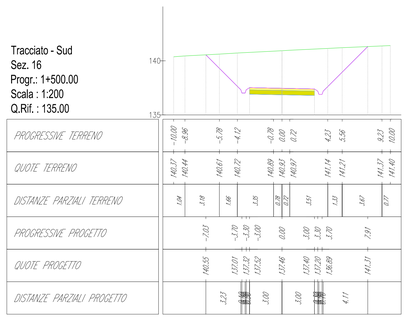


## KEY MAP - Scala 1:50.000



| REV. | DATE | DESCRIPTION | PREPARED | CHECKED | APPROVED |
|---|---|---|---|---|---|
| 00 | 2020-12-04 | Prima emissione | M.Terzi | D.Gradogna<br>E.Castiello | L.Lavazza |

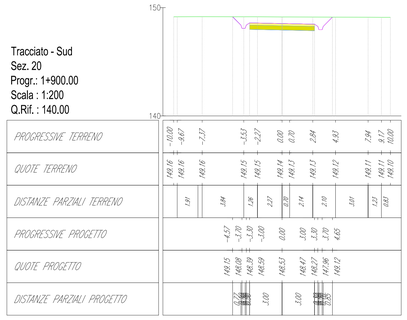CONTRACTOR'S LOGO: Stantec

PROJECT: COSTRUZIONE DELL'IMPIANTO EOLICO DI "TRAPANI 3"

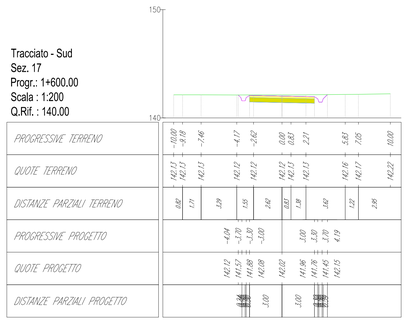FILE NAME: GRE.EEC.D.25.IT.W.14703.00.092.00 - Layout strade

| CLASSIFICATION: | FORMAT: | SCALE: | PLOT SCALE: | SHEET: |
|---|---|---|---|---|
| PUBLIC | A0 | 1:200 | 1:1 | 2 di of 11 |

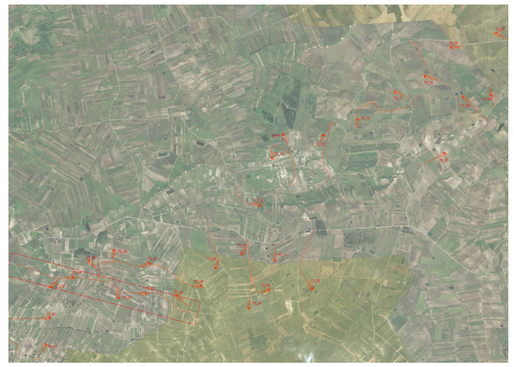Enel Green Power Solar Energy

Engineering & Construction

EGP VALIDATION

| | |
|---|---|
| VALIDATED BY | A. Puosi |
| VERIFIED BY | G. Buonomo, M. Vallejo |
| COLLABORATORS | - |

UTILIZATION SCOPE: BASIC DESIGN

TITLE: Tracciato Sud - PISTA DI ACCESSO E PIAZZOLA Sezioni

EGP CODE

| GROUP | FUNCTION | TYPE | ISSUER | COUNTRY | TEC | PLANT | SYSTEM | PROGRESSIVE | REVISION |
|---|---|---|---|---|---|---|---|---|---|
| GRE | EEC | D | 2 5 | I T | W | 1 4 7 0 3 | 0 0 0 | 9 2 0 | 0 |

This document is property of Enel Green Power Solar Energy Srl. It is strictly forbidden to reproduce this document, in whole or in part, and to provide to others any related information without the previous written consent by Enel Green Power Solar Energy Srl.

# SEZIONI - Scala 1:200

Tracciato - Sud
Sez. 21
Progr.: 2+000.00
Scala : 1:200
Q.Rif. : 140.00

Tracciato - Sud
Sez. 25
Progr.: 2+400.00
Scala : 1:200
Q.Rif. : 140.00




Tracciato - Sud
Sez. 29
Progr.: 2+800.00
Scala : 1:200
Q.Rif. : 130.00




Tracciato - Sud
Sez. 22
Progr.: 2+100.00
Scala : 1:200
Q.Rif. : 140.00

Tracciato - Sud
Sez. 26
Progr.: 2+500.00
Scala : 1:200
Q.Rif. : 140.00

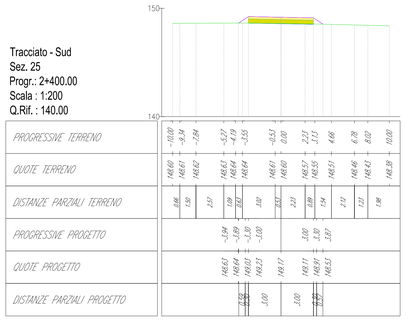


Tracciato - Sud
Sez. 30
Progr.: 2+900.00
Scala : 1:200
Q.Rif. : 130.00

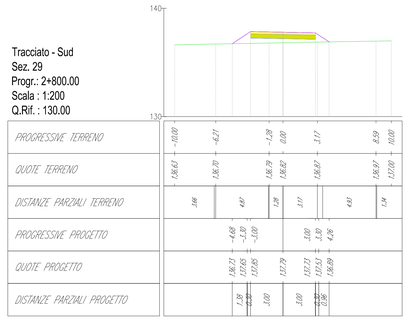


Tracciato - Sud
Sez. 23
Progr.: 2+200.00
Scala : 1:200
Q.Rif. : 140.00

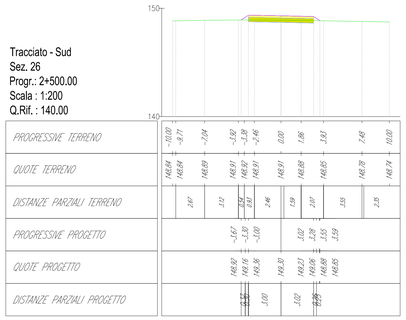


Tracciato - Sud
Sez. 27
Progr.: 2+600.00
Scala : 1:200
Q.Rif. : 140.00

Tracciato - Sud
Sez. 24
Progr.: 2+300.00
Scala : 1:200
Q.Rif. : 140.00

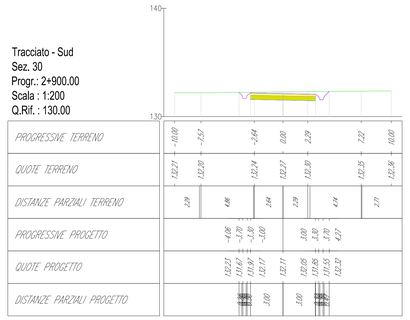Tracciato - Sud
Sez. 28
Progr.: 2+700.00
Scala : 1:200
Q.Rif. : 140.00

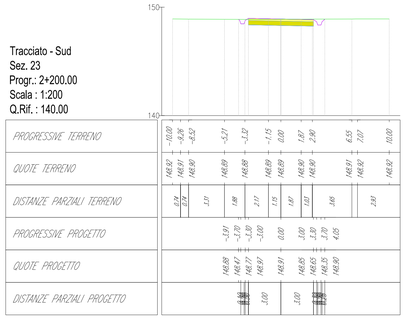


## KEY MAP - Scala 1:50.000



| REV. | DATE | DESCRIPTION | PREPARED | CHECKED | APPROVED |
|---|---|---|---|---|---|
| 00 | 2020-12-04 | Prima emissione | M.Terzi | D.Gradogna<br>E.Castiello | L.Lavazza |

CONTRACTOR'S LOGO: Stantec

PROJECT: COSTRUZIONE DELL'IMPIANTO EOLICO DI "TRAPANI 3"

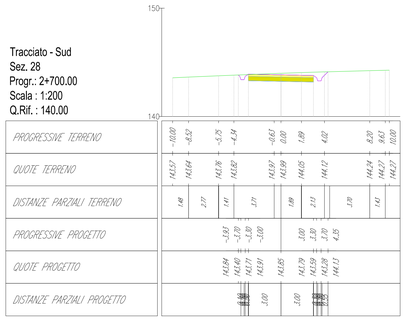FILE NAME: GRE.EEC.D.25.IT.W.14703.00.092.00 - Layout strade

| CLASSIFICATION: | FORMAT: | SCALE: | PLOT SCALE: | SHEET: |
|---|---|---|---|---|
| PUBLIC | A0 | 1:200 | 1:1 | 3 di/of 11 |

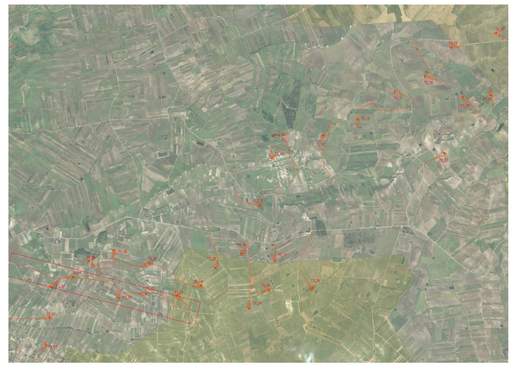Enel Green Power Solar Energy

Engineering & Construction

EGP VALIDATION

| | |
|---|---|
| VALIDATED BY | A. Puosi |
| VERIFIED BY | G. Buonomo, M. Vallejo |
| COLLABORATORS | - |

UTILIZATION SCOPE: BASIC DESIGN

TITLE: Tracciato Sud - PISTA DI ACCESSO E PIAZZOLA Sezioni

EGP CODE

| GROUP | FUNCTION | TYPE | ISSUER | COUNTRY | TEC | PLANT | SYSTEM | PROGRESSIVE | REVISION |
|---|---|---|---|---|---|---|---|---|---|
| GRE | EEC | D | 2 5 | I T | W | 1 4 7 0 3 | 0 0 0 | 9 2 0 | 0 |

This document is property of Enel Green Power Solar Energy Srl. It is strictly forbidden to reproduce this document, in whole or in part, and to provide to others any related information without the previous written consent by Enel Green Power Solar Energy Srl.

# SEZIONI - Scala 1:200

Tracciato - Sud
Sez. 31
Progr.: 3+000.00
Scala : 1:200
Q.Rif. : 130.00




Tracciato - Sud
Sez. 35
Progr.: 3+400.00
Scala : 1:200
Q.Rif. : 130.00




Tracciato - Sud
Sez. 32
Progr.: 3+100.00
Scala : 1:200
Q.Rif. : 120.00

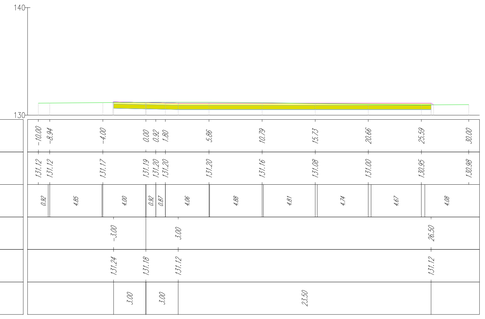


Tracciato - Sud
Sez. 36
Progr.: 3+500.00
Scala : 1:200
Q.Rif. : 130.00

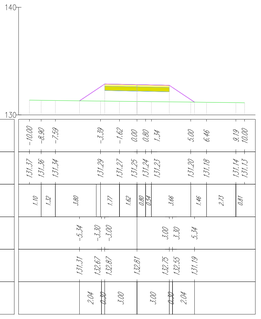


Tracciato - Sud
Sez. 33
Progr.: 3+200.00
Scala : 1:200
Q.Rif. : 125.00

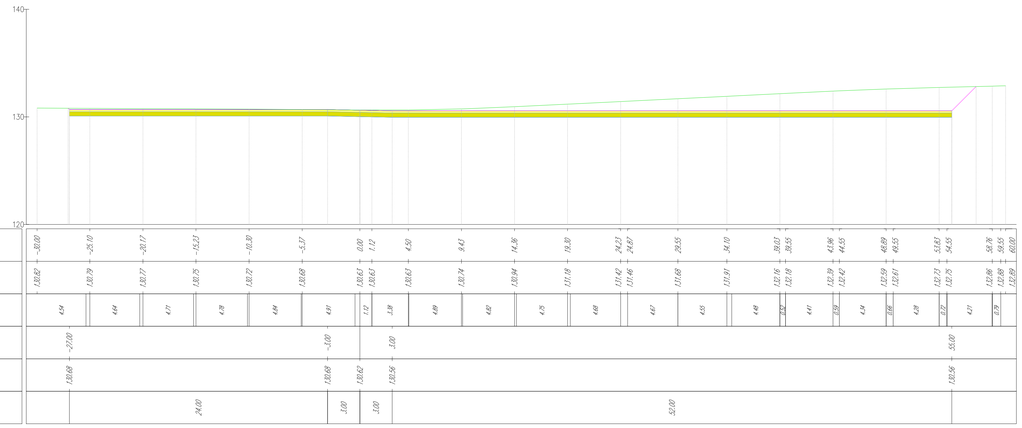


Tracciato - Sud
Sez. 37
Progr.: 3+600.00
Scala : 1:200
Q.Rif. : 130.00

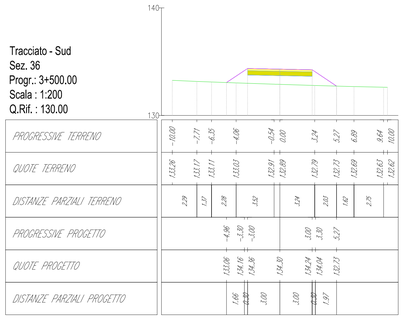


Tracciato - Sud
Sez. 34
Progr.: 3+300.00
Scala : 1:200
Q.Rif. : 130.00

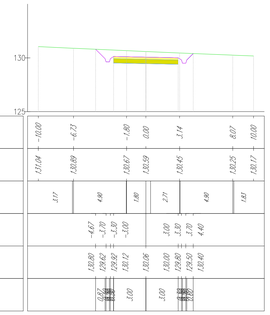


Tracciato - Sud
Sez. 38
Progr.: 3+700.00
Scala : 1:200
Q.Rif. : 130.00

KEY MAP - Scala 1:50.000

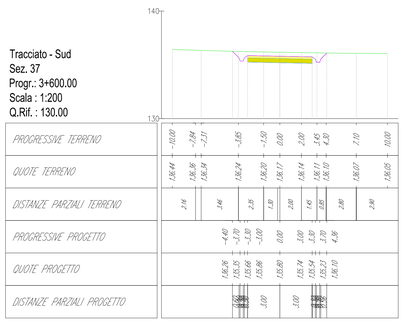

| REV. | DATE | DESCRIPTION | PREPARED | CHECKED | APPROVED |
|---|---|---|---|---|---|
| 00 | 2020-12-04 | Prima emissione | M.Terzi | D.Gradogna<br>E.Castello | L.Lavazza |

CONTRACTOR'S LOGO: Stantec

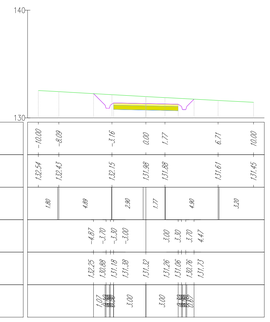PROJECT: COSTRUZIONE DELL'IMPIANTO EOLICO DI "TRAPANI 3"

FILE NAME: GRE.EEC.D.25.IT.W.14703.00.092.00 - Layout strade

| CLASSIFICATION: | FORMAT: | SCALE: | PLOT SCALE: | SHEET: |
|---|---|---|---|---|
| PUBLIC | A0 | 1:200 | 1:1 | 4 di / of 11 |

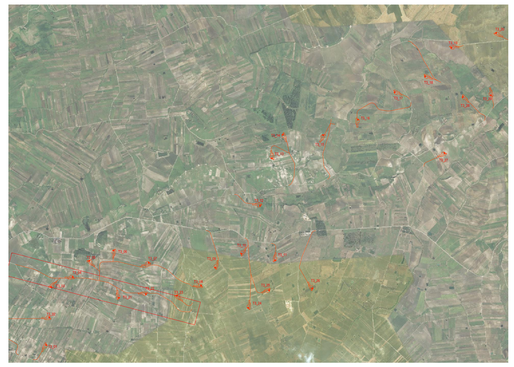Enel Green Power Solar Energy
Engineering & Construction
EGP VALIDATION

| | |
|---|---|
| VALIDATED BY | A. Puosi |
| VERIFIED BY | G. Buonomo, M. Vallejo |
| COLLABORATORS | - |

UTILIZATION SCOPE: BASIC DESIGN

TITLE: Tracciato Sud - PISTA DI ACCESSO E PIAZZOLA Sezioni

EGP CODE

| GROUP | FUNCTION | TYPE | ISSUER | COUNTRY | TEC | PLANT | SYSTEM | PROGRESSIVE | REVISION |
|---|---|---|---|---|---|---|---|---|---|
| GRE | EEC | D | 2 5 | I T | W | 1 4 7 0 3 | 0 0 0 | 9 2 0 0 | |

This document is property of Enel Green Power Solar Energy Srl. It is strictly forbidden to reproduce this document, in whole or in part, and to provide to others any related information without the previous written consent by Enel Green Power Solar Energy Srl.

# SEZIONI - Scala 1:200

Tracciato - Nord
Sez. 1
Progr.: 0+000.00
Scala : 1:200
Q.Rif. : 140.00




Tracciato - Nord
Sez. 5
Progr.: 0+400.00
Scala : 1:200
Q.Rif. : 150.00




Tracciato - Nord
Sez. 9
Progr.: 0+900.00
Scala : 1:200
Q.Rif. : 150.00

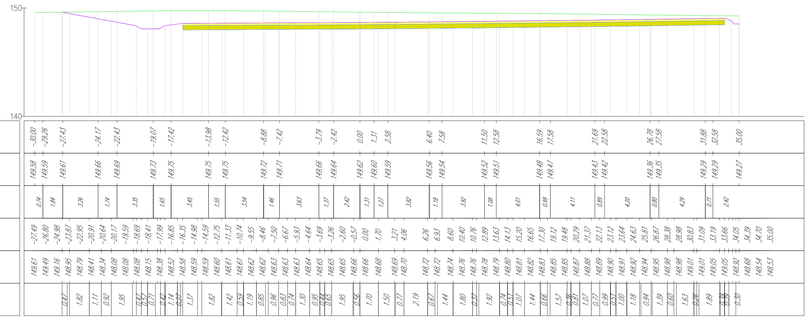


Tracciato - Nord
Sez. 2
Progr.: 0+100.00
Scala : 1:200
Q.Rif. : 145.00

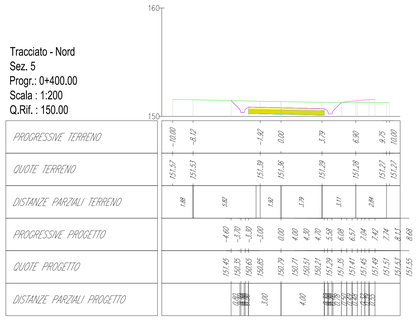


Tracciato - Nord
Sez. 6
Progr.: 0+500.00
Scala : 1:200
Q.Rif. : 150.00

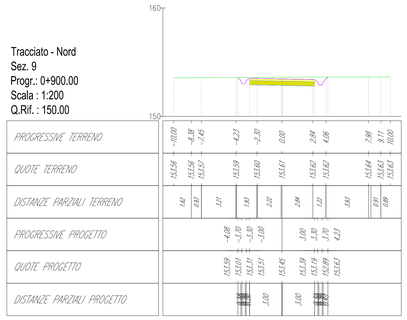


Tracciato - Nord
Sez. 10
Progr.: 1+000.00
Scala : 1:200
Q.Rif. : 145.00

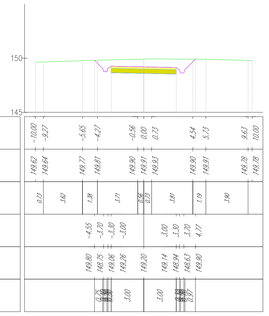


Tracciato - Nord
Sez. 3
Progr.: 0+200.00
Scala : 1:200
Q.Rif. : 145.00

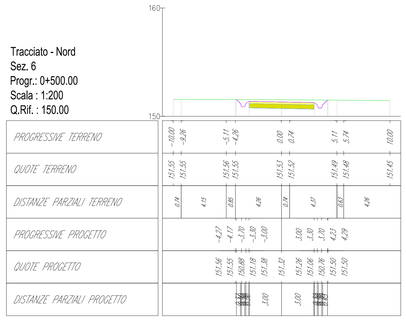


Tracciato - Nord
Sez. 7
Progr.: 0+600.00
Scala : 1:200
Q.Rif. : 150.00

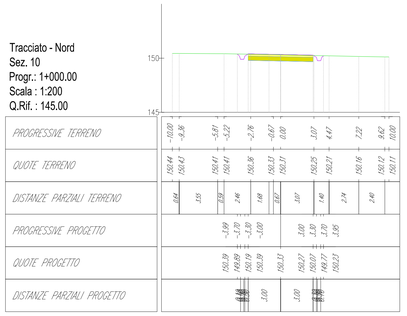


Tracciato - Nord
Sez. 11
Progr.: 1+100.00
Scala : 1:200
Q.Rif. : 140.00

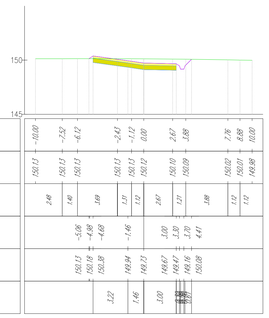


Tracciato - Nord
Sez. 4
Progr.: 0+300.00
Scala : 1:200
Q.Rif. : 145.00

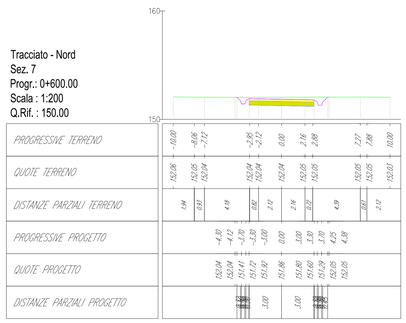


Tracciato - Nord
Sez. 8
Progr.: 0+800.00
Scala : 1:200
Q.Rif. : 150.00

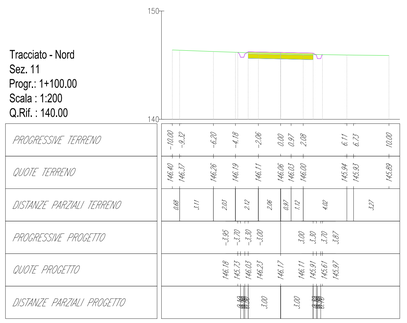


Tracciato - Nord
Sez. 12
Progr.: 1+200.00
Scala : 1:200
Q.Rif. : 140.00

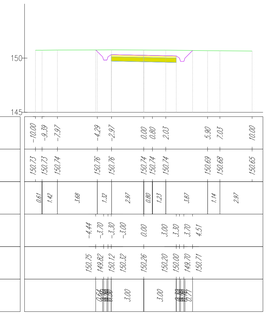


## KEY MAP - Scala 1:50.000



| REV. | DATE | DESCRIPTION | PREPARED | CHECKED | APPROVED |
|---|---|---|---|---|---|
| 00 | 2020-12-04 | Prima emissione | M.Terzi | D.Gradogna<br>E.Castiello | L.Lavazza |

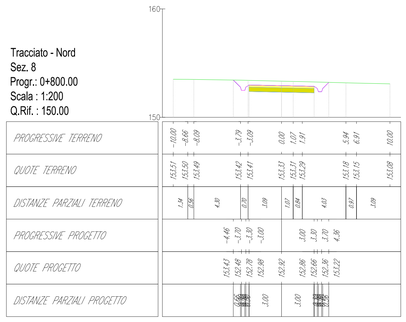CONTRACTOR'S LOGO: Stantec

PROJECT: COSTRUZIONE DELL'IMPIANTO EOLICO DI "TRAPANI 3"

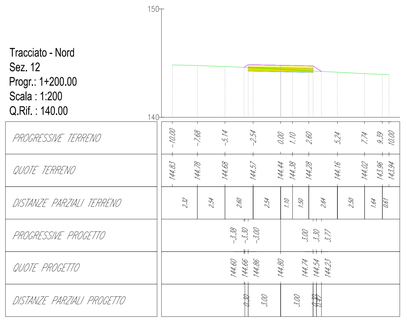FILE NAME: GRE.EEC.D.25.IT.W.14703.00.092.00 - Layout strade

CLASSIFICATION: PUBLIC | FORMAT: A0 | SCALE: 1:200 | PLOT SCALE: 1:1 | SHEET: 5 di/of 11

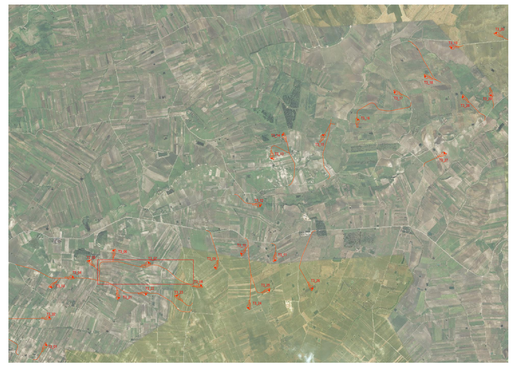Enel Green Power Solar Energy

Engineering & Construction

EGP VALIDATION

VALIDATED BY: A. Puosi

VERIFIED BY: G. Buonomo, M. Vallejo

COLLABORATORS: -

UTILIZATION SCOPE: BASIC DESIGN

TITLE: Tracciato Nord - PISTA DI ACCESSO E PIAZZOLA Sezioni

EGP CODE

| GROUP | FUNCTION | TYPE | ISSUER | COUNTRY | TEC | PLANT | SYSTEM | PROGRESSIVE | REVISION |
|---|---|---|---|---|---|---|---|---|---|
| GRE | EEC | D | 2 5 | I T | W | 1 4 7 0 3 | 0 0 0 | 9 2 0 | 0 0 |

This document is property of Enel Green Power Solar Energy Srl. It is strictly forbidden to reproduce this document, in whole or in part, and to provide to others any related information without the previous written consent by Enel Green Power Solar Energy Srl.

# SEZIONI - Scala 1:200

Tracciato - Nord
Sez. 13
Progr.: 1+300.00
Scala : 1:200
Q.Rif. : 140.00




Tracciato - Nord
Sez. 17
Progr.: 1+700.00
Scala : 1:200
Q.Rif. : 150.00




Tracciato - Nord
Sez. 21
Progr.: 2+100.00
Scala : 1:200
Q.Rif. : 150.00

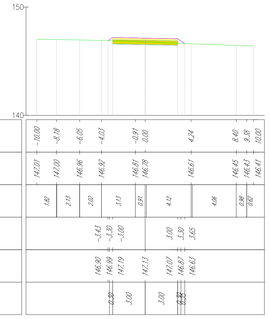


Tracciato - Nord
Sez. 25
Progr.: 2+500.00
Scala : 1:200
Q.Rif. : 150.00

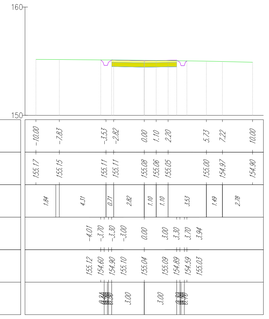


Tracciato - Nord
Sez. 14
Progr.: 1+400.00
Scala : 1:200
Q.Rif. : 150.00

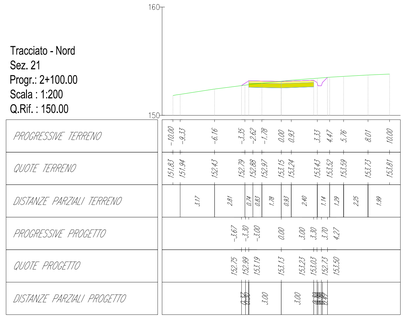


Tracciato - Nord
Sez. 18
Progr.: 1+800.00
Scala : 1:200
Q.Rif. : 150.00

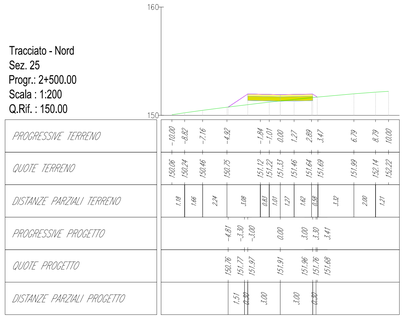


Tracciato - Nord
Sez. 22
Progr.: 2+200.00
Scala : 1:200
Q.Rif. : 150.00

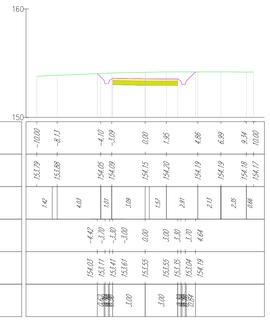


Tracciato - Nord
Sez. 26
Progr.: 2+600.00
Scala : 1:200
Q.Rif. : 150.00

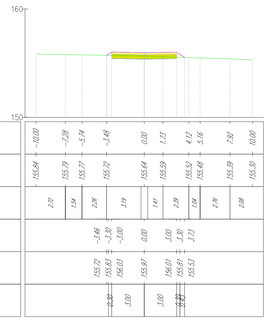


Tracciato - Nord
Sez. 15
Progr.: 1+500.00
Scala : 1:200
Q.Rif. : 150.00

Tracciato - Nord
Sez. 19
Progr.: 1+900.00
Scala : 1:200
Q.Rif. : 150.00

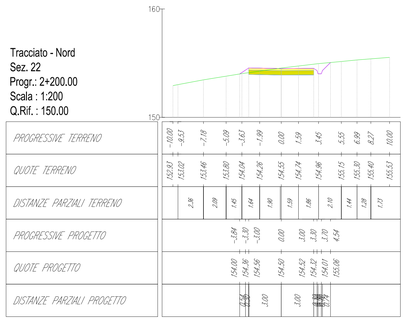


Tracciato - Nord
Sez. 23
Progr.: 2+300.00
Scala : 1:200
Q.Rif. : 150.00

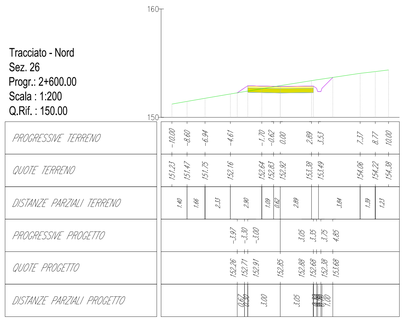


Tracciato - Nord
Sez. 27
Progr.: 2+659.90
Scala : 1:200
Q.Rif. : 150.00

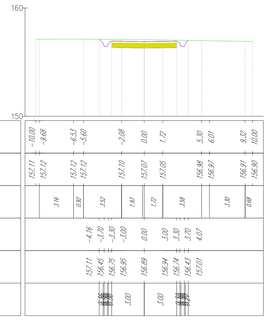


Tracciato - Nord
Sez. 16
Progr.: 1+600.00
Scala : 1:200
Q.Rif. : 150.00

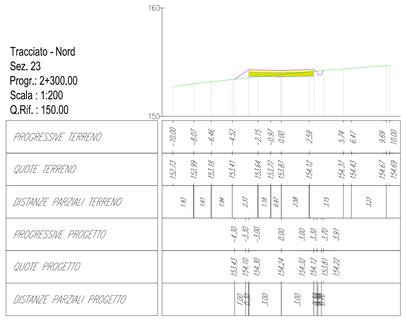


Tracciato - Nord
Sez. 20
Progr.: 2+000.00
Scala : 1:200
Q.Rif. : 150.00

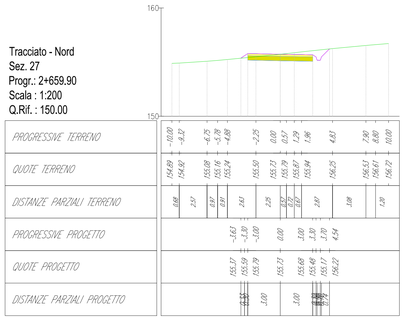


Tracciato - Nord
Sez. 24
Progr.: 2+400.00
Scala : 1:200
Q.Rif. : 150.00

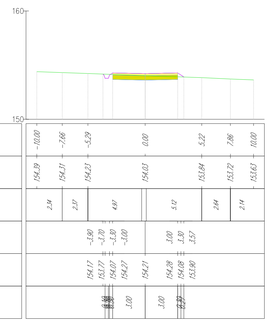


## KEY MAP - Scala 1:50.000



| REV. | DATE | DESCRIPTION | PREPARED | CHECKED | APPROVED |
|---|---|---|---|---|---|
| 00 | 2020-12-04 | Prima emissione | M.Terzi | D.Gradogna<br>E.Castello | L.Lavazza |

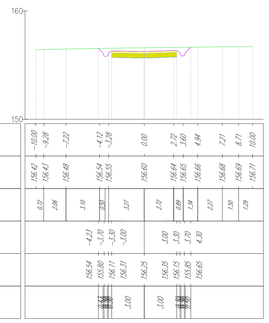CONTROLLER'S CODE: Stantec

PROJECT: COSTRUZIONE DELL'IMPIANTO EOLICO DI "TRAPANI 3"

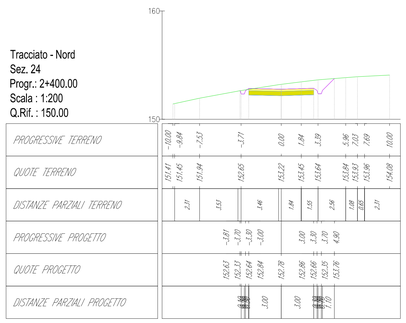FILE NAME: GRE.EEC.D.25.IT.W.14703.00.092.00 - Layout strade

| CLASSIFICATION: | FORMAT: | SCALE: | PLOT SCALE: | SHEET: |
|---|---|---|---|---|
| PUBLIC | A0 | 1:200 | 1:1 | 6 di of 11 |

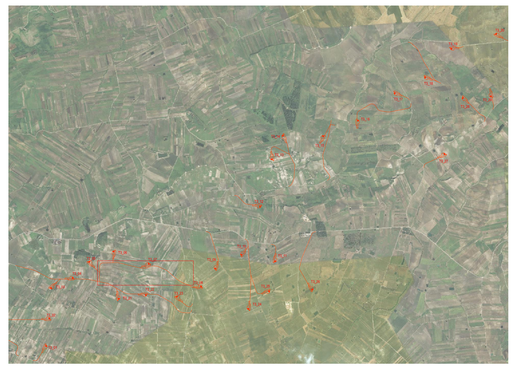Enel Green Power Solar Energy

Engineering & Construction

EGP VALIDATION

| VALIDATED BY | A. Puosi |
|---|---|
| VERIFIED BY | G. Buonomo, M. Vallejo |
| COLLABORATOR(S) | - |

UTILIZATION SCOPE: BASIC DESIGN

TITLE: Tracciato Nord - PISTA DI ACCESSO E PIAZZOLA Sezioni

EGP CODE

| GROUP | FUNCTION | TYPE | ISSUER | COUNTRY | TEC | PLANT | SYSTEM | PROGRESSIVE | REVISION |
|---|---|---|---|---|---|---|---|---|---|
| GRE | EEC | D | 2 5 | I T | W | 1 4 7 0 3 | 0 0 0 | 9 2 0 | 0 |

This document is property of Enel Green Power Solar Energy Srl. It is strictly forbidden to reproduce this document, in whole or in part, and to provide to others any related information without the previous written consent by Enel Green Power Solar Energy Srl.

# SEZIONI - Scala 1:200

Tracciato - 03
Sez. 1
Progr.: 0+000.00
Scala : 1:200
Q.Rif. : 120.00



| | | |

# SEZIONI - Scala 1:200

Tracciato - 05
Sez. 1
Progr.: 0+000.00
Scala : 1:200
Q.Rif. : 140.00




| | | |
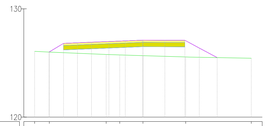
# SEZIONI - Scala 1:200

Tracciato - 06
Sez. 1
Progr.: 0+000.00
Scala : 1:200
Q.Rif. : 150.00

Tracciato - 06
Sez. 2
Progr.: 0+100.00
Scala : 1:200
Q.Rif. : 150.00

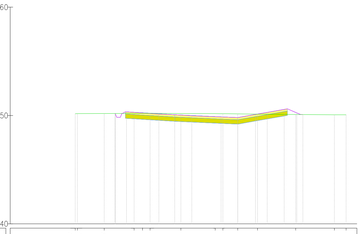


Tracciato - 06
Sez. 3
Progr.: 0+200.00
Scala : 1:200
Q.Rif. : 150.00




KEY MAP - Scala 1:50.000



| REV. | DATE | DESCRIPTION | PREPARED | CHECKED | APPROVED |
|---|---|---|---|---|---|
| 00 | 2020-12-04 | Prima emissione | M.Terzi | D.Gradogna<br>E.Castiello | L.Lavazza |

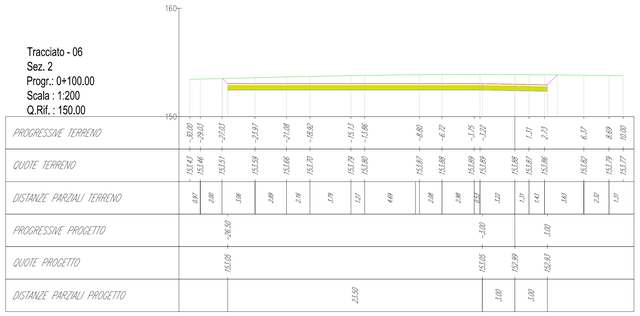CONTRACTOR'S LOGO: Stantec

PROJECT: COSTRUZIONE DELL'IMPIANTO EOLICO DI "TRAPANI 3"

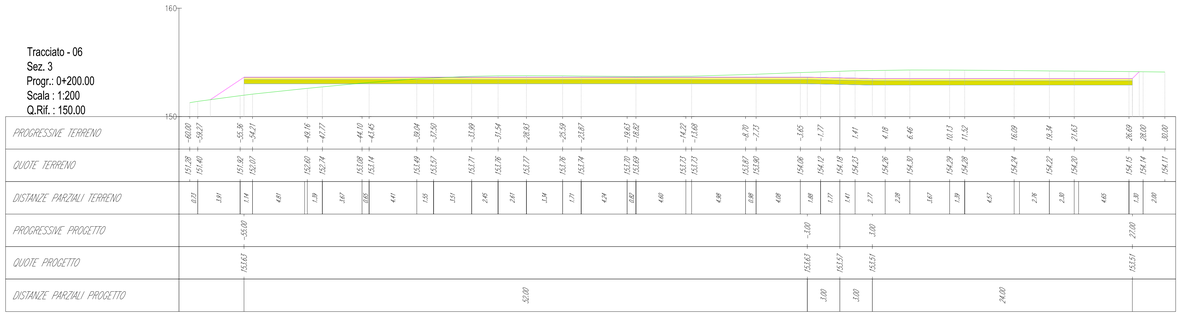FILE NAME: GRE.EEC.D.25.IT.W.14703.00.092.00 - Layout strade

| CLASSIFICATION: | FORMAT: | SCALE: | PLOT SCALE: | SHEET: |
|---|---|---|---|---|
| PUBLIC | A0 | 1:200 | 1:1 | 9 di of 11 |

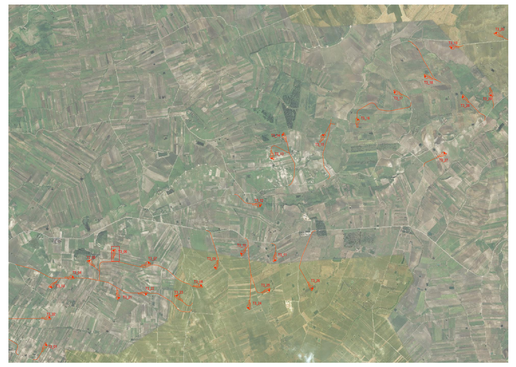Enel Green Power Solar Energy

Engineering & Construction

EGP VALIDATION

| | |
|---|---|
| VALIDATED BY | A. Puosi |
| VERIFIED BY | G. Buonomo, M. Vallejo |
| COLLABORATORS | - |

UTILIZATION SCOPE: BASIC DESIGN

TITLE: TP3-06 - PISTA DI ACCESSO E PIAZZOLA Sezioni

EGP CODE

| GROUP | FUNCTION | TYPE | ISSUER | COUNTRY | TEC | PLANT | SYSTEM | PROGRESSIVE | REVISION |
|---|---|---|---|---|---|---|---|---|---|
| GRE | EEC | D | 2 5 | I T | W | 1 4 7 0 3 | 0 0 0 | 9 2 0 0 | |

This document is property of Enel Green Power Solar Energy Srl. It is strictly forbidden to reproduce this document, in whole or in part, and to provide to others any related information without the previous written consent by Enel Green Power Solar Energy Srl.

# SEZIONI - Scala 1:200

Tracciato - 07
Sez. 1
Progr.: 0+000.00
Scala : 1:200
Q.Rif. : 140.00




| | | |

## SEZIONI - Scala 1:200







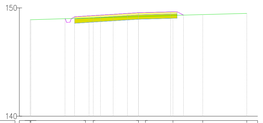


## KEY MAP - Scala 1:50.000



| | | | | | | |
|---|---|---|---|---|---|---|
| 00 | 2020-12-04 | Prima emissione | M.Terzi | D.Gradogna | L.Lavazza |
| REV. | DATE | DESCRIPTION | PREPARED | CHECKED | APPROVED |

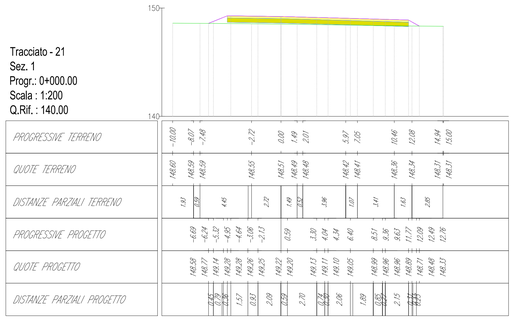CONTRACTOR'S LOGO: Stantec

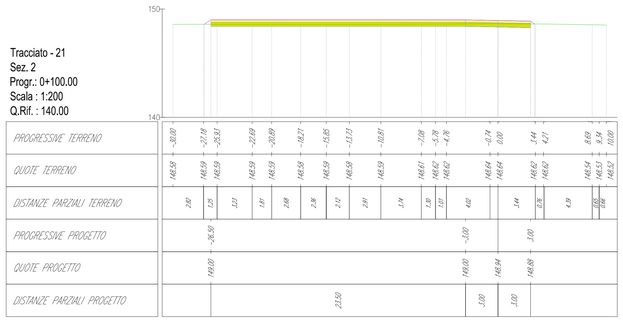Enel Green Power Solar Energy

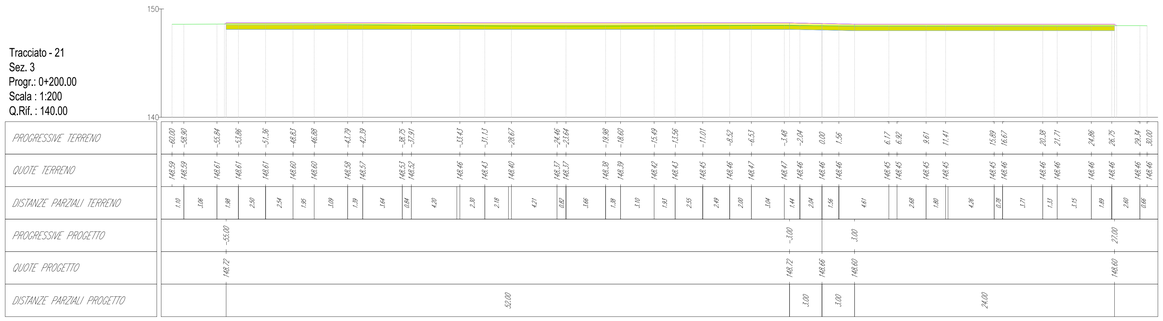Engineering & Construction

EGP VALIDATION
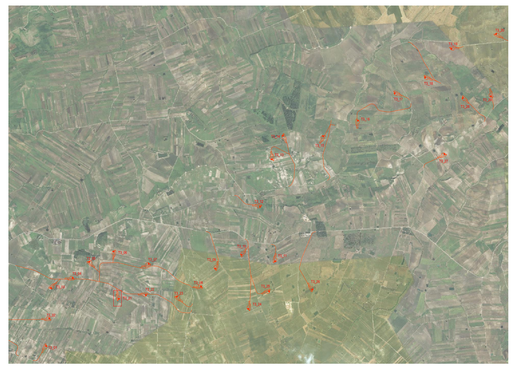
| | |
|---|---|
| VALIDATED BY | A. Puosi |
| VERIFIED BY | G. Buonomo, M. Vallejo |
| COLLABORATORS | - |

PROJECT: COSTRUZIONE DELL'IMPIANTO EOLICO DI "TRAPANI 3"

FILE NAME: GRE.EEC.D.25.IT.W.14703.00.092.00 - Layout strade

| CLASSIFICATION: | FORMAT: | SCALE: | PLOT SCALE: | SHEET: |
|---|---|---|---|---|
| PUBLIC | A0 | 1:200 | 1:1 | 11 di / of 11 |

UTILIZATION SCOPE: BASIC DESIGN

TITLE: TP3-21 - PISTA DI ACCESSO E PIAZZOLA Profilo

EGP CODE

| GROUP | FUNCTION | TYPE | ISSUER | COUNTRY | TEC | PLANT | SYSTEM | PROGRESSIVE | REVISION |
|---|---|---|---|---|---|---|---|---|---|
| GRE | EEC | D | 25 | IT | W | 14703 | 000 | 092 | 00 |

This document is property of Enel Green Power Solar Energy S.r.l. It is strictly forbidden to reproduce this document, in whole or in part, and to provide to others any related information without the previous written consent by Enel Green Power Solar Energy S.r.l.