KEY MAP - Scala 1:20.000

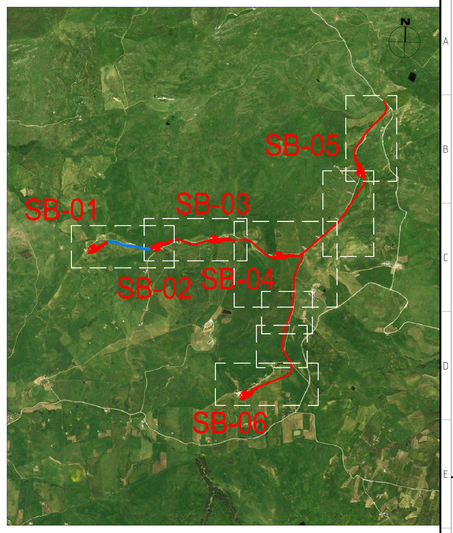

Tracciato - N
Sez. 60
Progr.: 3+300.00
Scala : 1:200
Q.Rif. : 840.00

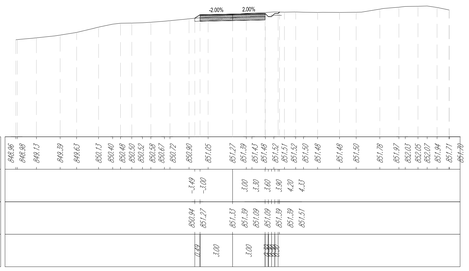

Tracciato - N
Sez. 63
Progr.: 3+450.00
Scala : 1:200
Q.Rif. : 830.00

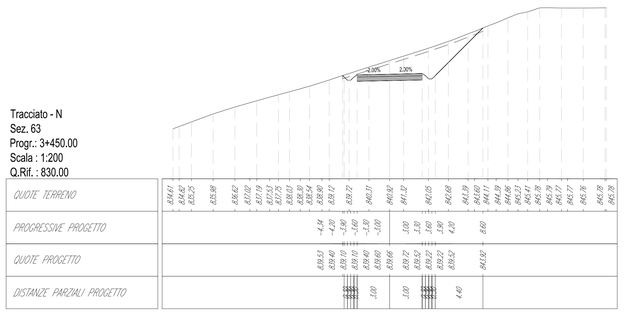

Tracciato - N
Sez. 66
Progr.: 3+600.00
Scala : 1:200
Q.Rif. : 830.00

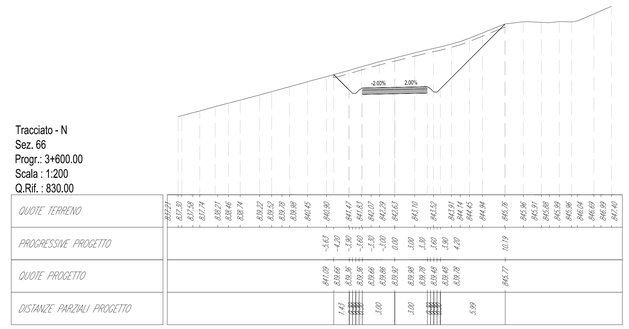

Tracciato - N
Sez. 61
Progr.: 3+350.00
Scala : 1:200
Q.Rif. : 840.00

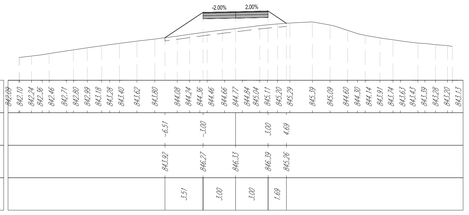

Tracciato - N
Sez. 64
Progr.: 3+500.00
Scala : 1:200
Q.Rif. : 820.00

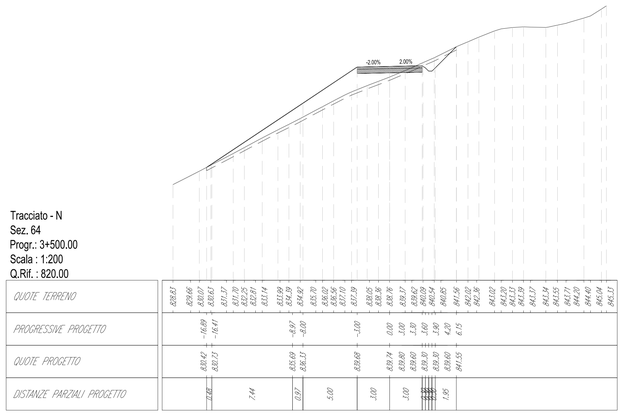

Tracciato - N
Sez. 67
Progr.: 3+630.00
Scala : 1:200
Q.Rif. : 830.00

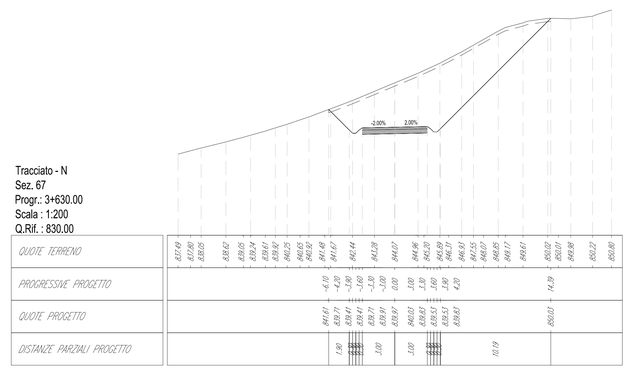

Tracciato - N
Sez. 62
Progr.: 3+400.00
Scala : 1:200
Q.Rif. : 830.00

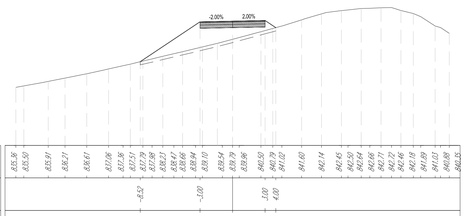

Tracciato - N
Sez. 65
Progr.: 3+550.00
Scala : 1:200
Q.Rif. : 830.00

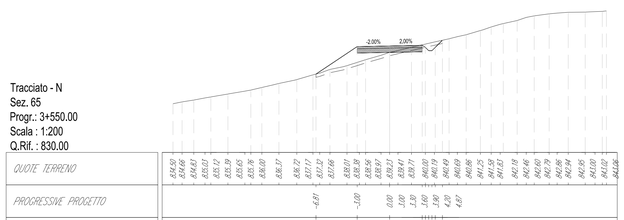

ORDINE DEGLI INGEGNERI DELLA PROVINCIA DI VARESE
Dott. Ing.
LAVAZZA LUCA
12739

LAVAZZA LUCA
ORDINE DEGLI INGEGNERI DELLA PROVINCIA DI VARESE
Ingegnere
25.02.2021 15:53:53 UTC

REV.	DATE	DESCRIPTION	PREPARED	CHECKED	APPROVED
01	2021-02-05	Integrazione commenti	M.Terzi	N.Novati	L.Lavazza
00	2020-12-30	Prima emissione	M.Terzi	N.Novati	L.Lavazza

CONTRACTOR'S CODE: Stantec

PROJECT: INTEGRALE RICOSTRUZIONE DELL'IMPIANTO EOLICO DI SCLAFANI BAGNI

FILE NAME: GRE.EEC.D.73.IT.W.11629.15.001.01 - Layout strade

CLASSIFICATION: PUBLIC | FORMAT: A0 | SCALE: 1:200 | PLOT SCALE: 1:1 | SHEET: 18 di / of 22

UTILIZATION SCOPE: BASIC DESIGN

TITLE: SB01, SB02, SB03, SB04, SB05 PISTA DI ACCESSO E PIAZZOLA Sezioni

Engineering & Construction
EGP VALIDATION
VALIDATED BY: Iaciofano
VERIFIED BY: Sabatino
COLLABORATORS:

EGP CODE

GROUP	FUNCTION	TYPE	ISSUER	COUNTRY	TEC	PLANT	SYSTEM	PROGRESSIVE	REVISION
GRE	EEC	D	7	3	I	TW11629	150	01	01

This document is property of Enel Green Power SpA. It is strictly forbidden to reproduce this document, in whole or in part, and to provide to others any related information without the previous written consent by Enel Green Power SpA.