KEY MAP - Scala 1:20.000

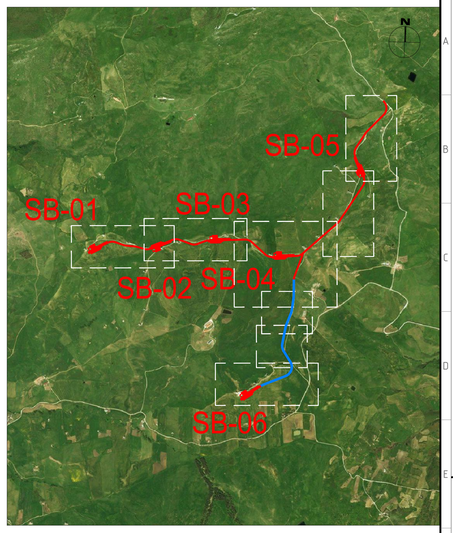

Tracciato - S
Sez. 10
Progr.: 0+400.00
Scala : 1:200
Q.Rif. : 820.00

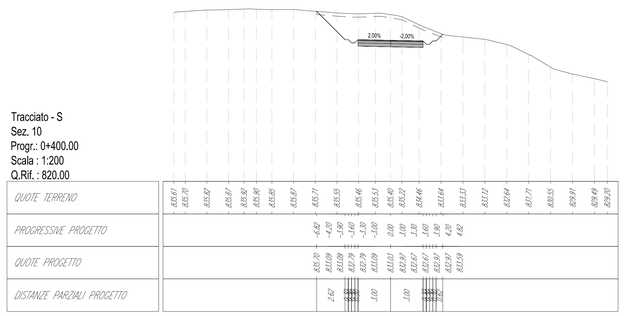

Tracciato - S
Sez. 16
Progr.: 0+900.00
Scala : 1:200
Q.Rif. : 810.00

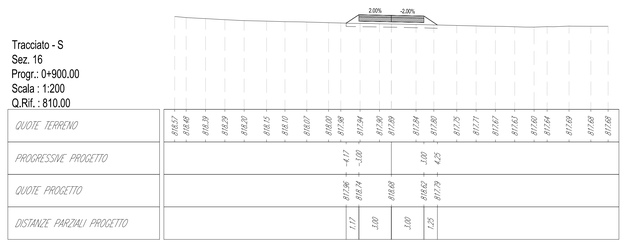

Tracciato - S
Sez. 18
Progr.: 1+100.00
Scala : 1:200
Q.Rif. : 820.00

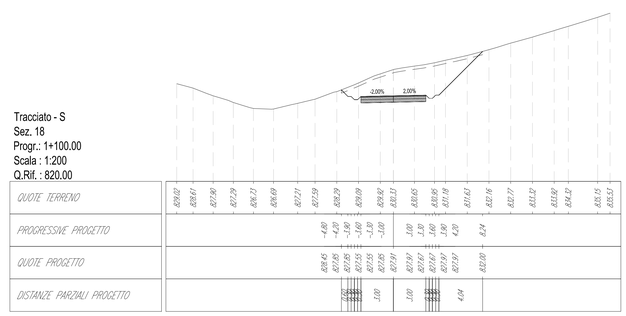

Tracciato - S
Sez. 11
Progr.: 0+430.00
Scala : 1:200
Q.Rif. : 820.00

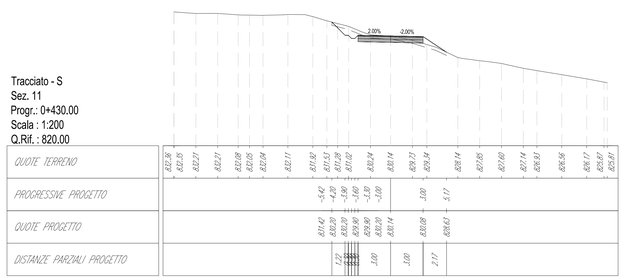

Tracciato - S
Sez. 17
Progr.: 1+000.00
Scala : 1:200
Q.Rif. : 810.00

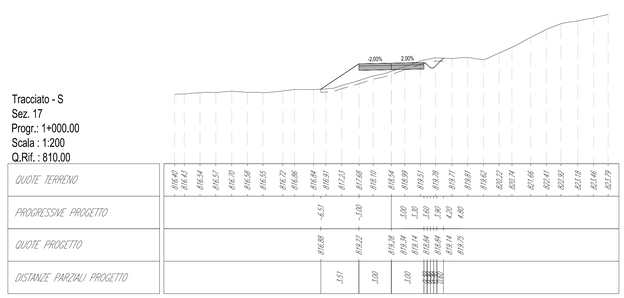

Tracciato - S
Sez. 19
Progr.: 1+200.00
Scala : 1:200
Q.Rif. : 820.00

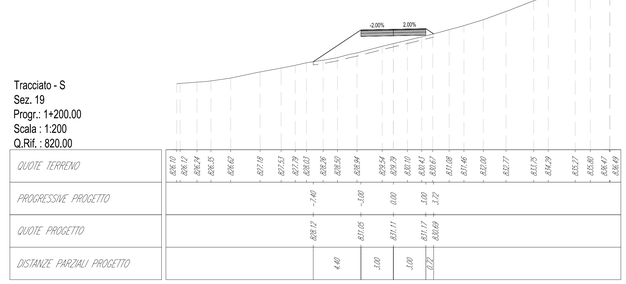

Tracciato - S
Sez. 12
Progr.: 0+500.00
Scala : 1:200
Q.Rif. : 810.00

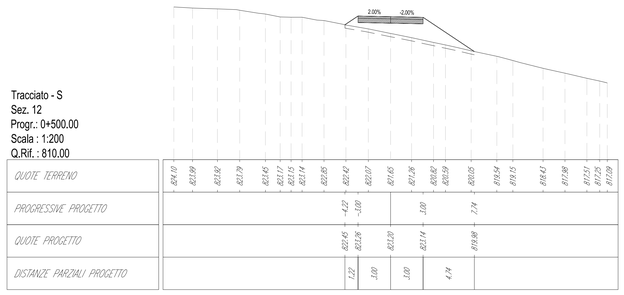

Tracciato - S
Sez. 14
Progr.: 0+700.00
Scala : 1:200
Q.Rif. : 810.00

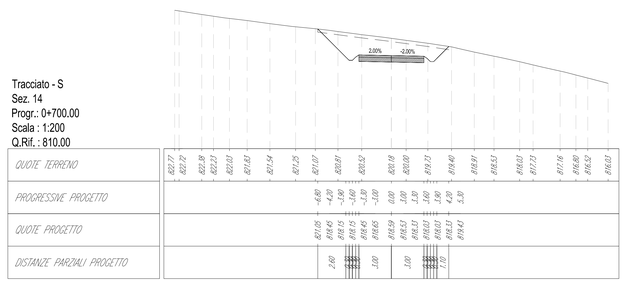

Tracciato - S
Sez. 20
Progr.: 1+300.00
Scala : 1:200
Q.Rif. : 820.00

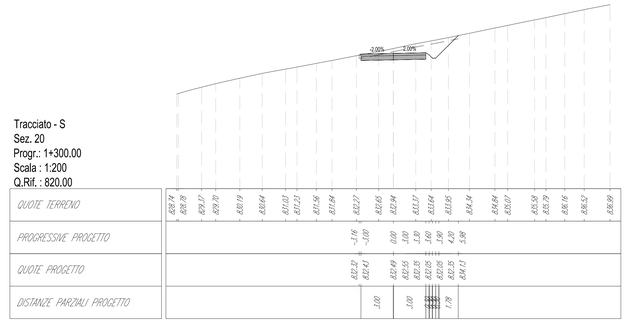

Tracciato - S
Sez. 13
Progr.: 0+600.00
Scala : 1:200
Q.Rif. : 810.00

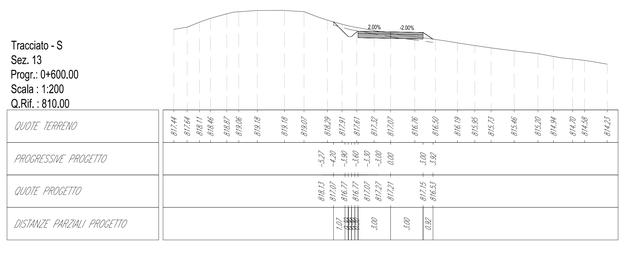

Tracciato - S
Sez. 15
Progr.: 0+800.00
Scala : 1:200
Q.Rif. : 810.00

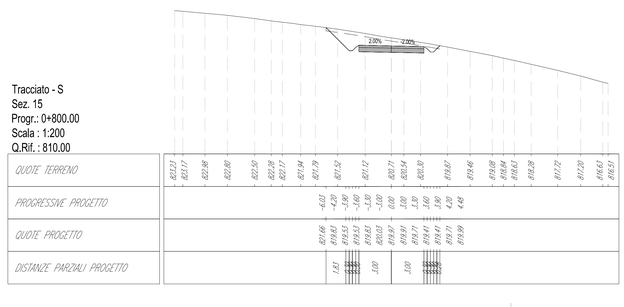

Tracciato - S
Sez. 21
Progr.: 1+400.00
Scala : 1:200
Q.Rif. : 820.00

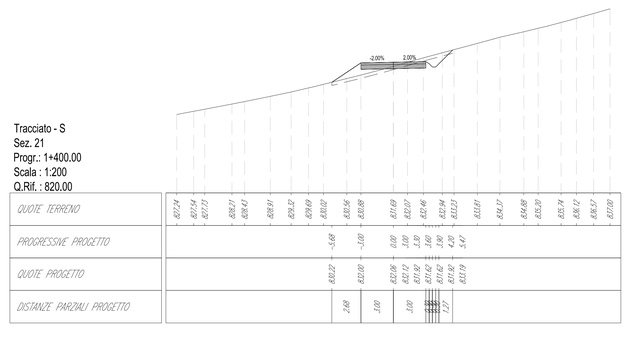

ORDINE DEGLI INGEGNERI DELLA PROV. VARESE
Dott. Ing. LUCA LAVAZZA n. 1739

LAVAZZA LUCA
ORDINE DEGLI INGEGNERI
DELLA PROVINCIA DI
VARESE
Ingegnere
25.02.2021 15:53:56 UTC

REV.	DATE	DESCRIPTION	PREPARED	CHECKED	APPROVED
01	2021-02-05	Integrazione commenti	M.Terzi	N.Novati	L.Lavazza
00	2020-12-30	Prima emissione	M.Terzi	N.Novati	L.Lavazza

CONTRACTOR'S LOGO: Stantec

PROJECT: INTEGRALE RICOSTRUZIONE DELL'IMPIANTO EOLICO DI SCLAFANI BAGNI

FILE NAME: GRE.EEC.D.73.IT.W.11629.15.001.01 - Layout strade

CLASSIFICATION: PUBLIC | FORMAT: A0 | SCALE: 1:200 | PLOT SCALE: 1:1 | SHEET: 21 di / of 22

UTILIZATION SCOPE: BASIC DESIGN

TITLE: SB06 - PISTA DI ACCESSO E PIAZZOLA
Sezioni

Engineering & Construction
EGP VALIDATION

VALIDATED BY	Iaciofano
VERIFIED BY	Sabatino
COLLABORATORS	

EGP CODE

GROUP	FUNCTION	TYPE	ISSUER	COUNTRY	NO.	PLANT	SYSTEM	PROGRESSIVE	REVISION
GRE	EEC	D	7 3	I T	W	1 1 6 2 9	1 5 0	0 1 0	1

This document is property of Enel Green Power SpA. It is strictly forbidden to reproduce this document, in whole or in part, and to provide to others any related information without the previous written consent by Enel Green Power SpA.