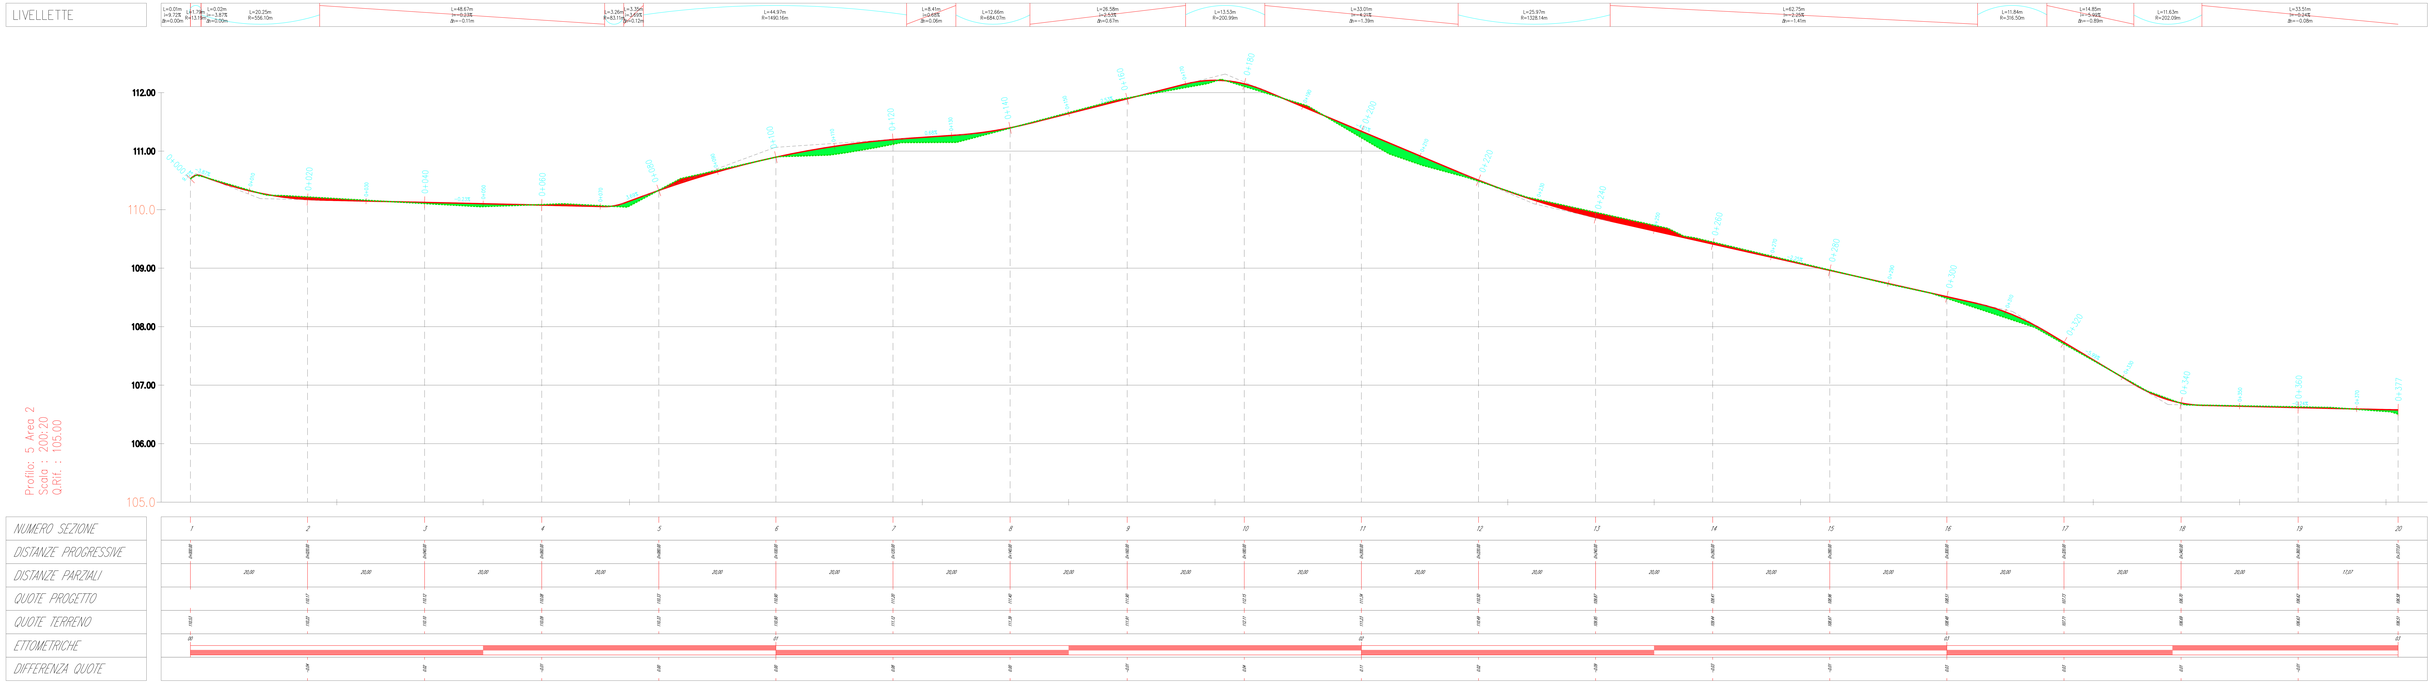

COMMITTENTE

Wood Solare Italia S.r.l.

wood.

ANDREA BELLOLI
May 18 2021 1:03 PM

DesignSign

PROG.E PROGETTAZIONE

Ing Daniele Cavallo
Via C. del Croix, 55 - 73022 - Latiano (BR)

ORDINE DEGLI INGEGNERI DI BRINDISI
Dott. Ing. DANIELE CAVALLO
n° 1235

Firmato digitalmente da CAVALLO DANIELE

REV.	DATA	DESCRIZIONE	DR	CH	AP
0	MAG-21	EMESSO PER IREA AUTORIZZATIVO	DI	CI	AB

Impianto agro-fotovoltaico da 55202 kWp (40000 kW in immissione) - Comune di Latiano (BR)

PROGETTO DEFINITIVO IMPIANTO AGRO-FOTOVOLTAICO

OBJECT

TAV. 23e
Livellamento Profilo 5 Area 2

APPROVED FOR CONSTRUCTION

CHKL REV.	DATE	
DOMAIN		
DRWG N°		
SUPPLIER		
CONTRACT N°	DBN10044	
SUPPLIER TYPE		
THE DWG SUPERSEDES N°		SCALE 1:200
THE DWG SUPERSEDED		
THE DWG N°		REV 0
SHEET	OF	

DWG FILE NAME: R41x420

THIS DRAWING IS THE PROPERTY OF WOOD SOLARE ITALIA S.R.L. AND IS LENT WITH THE UNDERSTANDING THAT NOTHING CONTAINED HEREIN OR ANY COPY THEREOF SHALL BE DISCLOSED TO THIRD PARTIES WITHOUT THE WRITTEN CONSENT OF WOOD SOLARE ITALIA S.R.L. AND THAT THE WORK IT IS SPECIFICALLY TENDERED FOR OPPORTUNITY SHALL BE THE WORKING IN GENERAL OF WOOD.