Tracciato - CVT 08
Sez. 9
Progr.: 0+800.00
Scala : 1:200
Q.Rif. : 910.00

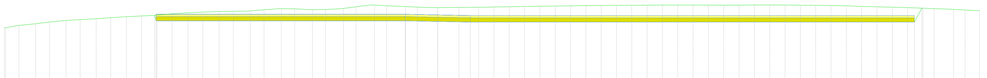

PROGRESSIVE TERRENO	QUOTE TERRENO	DISTANZE PARZIALI TERRENO	PROGRESSIVE PROGETTO	QUOTE PROGETTO	DISTANZE PARZIALI PROGETTO
40.00	916.35				
-39.69	916.58	1.31			
-38.69	916.58	1.28			
-37.70	916.74	1.27			
-36.83	916.90	1.31			
-35.81	917.04	1.31			
-34.81	917.12	1.18			
-33.80	917.22	1.15			
-32.81	917.30	1.15			
-31.53	917.30	1.29			
-30.18	917.39	1.29			
-28.73	917.46	1.39			
-27.35	917.55	1.40	-26.14	917.52	0.14
-26.02	917.62	1.38	-26.00	917.01	23.00
-24.52	917.67	1.36			
-23.05	917.75	1.38			
-21.69	917.82	1.32			
-20.49	917.89	1.32			
-19.08	917.93	1.28			
-17.71	918.04	1.28			
-16.43	918.13	1.24			
-15.20	918.22	1.24			
-14.44	918.32	1.17			
-13.30	918.44	1.20			
-11.57	918.54	1.17			
-10.37	918.66	1.17			
-9.70	918.75	1.18			
-8.70	918.85	1.13			
-7.55	918.97	1.12			
-5.83	919.04	1.09			
-4.72	919.12	1.09			
-2.87	919.20	1.08	-3.00	917.01	3.00
-1.89	919.28	1.08	0.00	916.95	3.00
0.00	919.23	1.01	3.00	916.89	41.00
1.95	919.24	1.01			
3.77	919.27	1.17			
5.18	919.29	1.37			
6.60	919.31	1.37			
8.01	919.35	1.37			
9.41	919.37	1.37			
10.84	919.39	1.37			
12.26	919.41	1.37			
13.67	919.42	1.37			
15.08	919.43	1.37			
16.20	919.44	1.37			
17.31	919.45	1.37			
18.31	919.46	1.37			
19.33	919.46	1.37			
20.74	919.47	1.37			
22.16	919.47	1.37			
23.57	919.47	1.37			
24.98	919.47	1.37			
26.40	919.46	1.37			
27.81	919.46	1.37			
29.23	919.46	1.37			
30.64	919.47	1.37			
32.06	919.47	1.37			
33.47	919.47	1.37			
34.89	919.44	1.37			
36.30	919.42	1.37			
37.71	919.40	1.37			
39.13	919.34	1.37			
40.54	919.30	1.37			
41.96	919.27	1.37			
43.37	919.23	1.37			
44.79	919.18	1.37			
46.21	919.13	1.37			
47.61	919.07	1.04			
48.68	919.03	1.07			
50.00	917.96				

KEY MAP

ORDINE DEGLI INGEGNERI DELLA PROV. VARESE
Dott. Ing. LAVAZZA LUCA
N° 2739

REV.	DATE	DESCRIPTION	PREPARED	CHECKED	APPROVED
00	2020-07-30	Prima emissione	M.Terzi	N.Novati	L.Lavazza

LAVAZZA LUCA
ORDINE DEGLI INGEGNERI DELLA PROVINCIA DI VARESE
IT-LVZLCA80A01F205Q
08.06.2021 09:21:07
UTC

CONTRACTOR'S LOGO: Stantec

PROJECT: INTEGRALE RICOSTRUZIONE DELL'IMPIANTO EOLICO DI CALTAVUTURO 2

FILE NAME: GRE.EEC.D.73.IT.W.11633.15.001.00 - Layout strade

CLASSIFICATION: PUBLIC | FORMAT: A0 | SCALE: 1:200 | PLOT SCALE: 1:1 | SHEET: 22 di / of 29

UTILIZATION SCOPE: BASIC DESIGN

TITLE: CTV2 - 08 - PISTA DI ACCESSO E PIAZZOLA Sezioni

enel Green Power
Engineering & Construction
EGP VALIDATION

VALIDATED BY	Iaciofano
VERIFIED BY	Sabatino
COLLABORATORS	

EGP CODE

GROUP	FUNCTION	TYPE	ISSUER	COUNTRY	TEC.	PLANT	SYSTEM	PROGRESSIVE	REVISION
GRE	EEC	D	7 3	I T	W	1 1 6 3 3	1 5	0 0 1	0 0

This document is property of Enel Green Power SpA. It is strictly forbidden to reproduce this document, in whole or in part, and to provide to others any related information without the previous written consent by Enel Green Power SpA.