Tracciato - VA02
Sez. 1
Progr.: 0+000.00
Scala : 1:200
Q.Rif. : 880.00

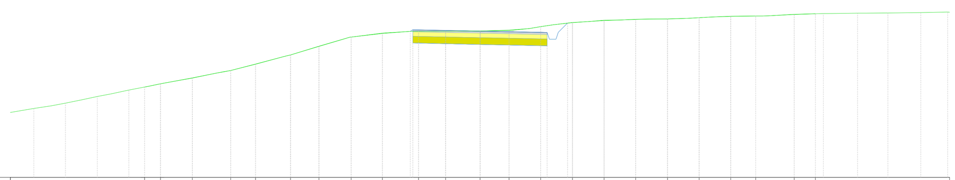

PROGRESSIVE TERRENO	-15.00 -14.29 -12.87 -11.15 -10.04 -8.48 -7.20 -5.77 -4.37 -2.75 -1.54 1.30 2.71 4.13 5.55 6.96 8.38 9.80 11.21 12.33 14.05 15.00
QUOTE TERRENO	884.03 884.18 884.43 884.77 885.05 885.47 885.85 886.26 886.44 886.51 886.52 886.53 886.54 886.72 886.91 887.01 887.05 887.06 887.12 887.19 887.19 887.27 887.30
DISTANZE PARZIALI TERRENO	1.07 1.11 1.25 1.27 1.40 1.40 1.24 1.21 1.07 1.03 1.12 1.15
PROGRESSIVE PROGETTO	-3.12 -3.00 0.00 3.00 3.50 3.91
QUOTE PROGETTO	886.51 885.99 885.93 885.87 886.47 886.89
DISTANZE PARZIALI PROGETTO	0.00 3.00 3.00 0.00 0.41

Tracciato - VA02
Sez. 4
Progr.: 0+268.39
Scala : 1:200
Q.Rif. : 870.00

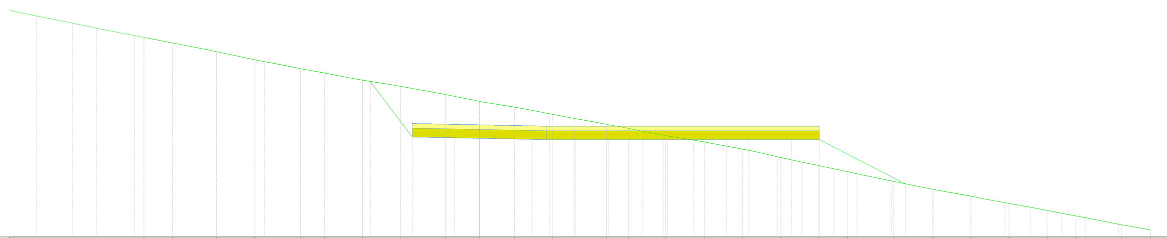

PROGRESSIVE TERRENO	-15.00 -13.73 -11.76 -10.04 -8.00 -6.92 -5.22 -3.52 -1.53 1.58 3.28 5.67 6.68 8.32 10.08 11.78 13.48 15.18 16.47 18.51 20.28 21.98 23.68 25.38 26.67 28.71 30.00
QUOTE TERRENO	878.91 878.66 878.27 877.91 877.51 877.32 876.99 876.72 876.35 876.05 875.80 875.47 875.03 874.85 874.52 874.24 873.91 873.53 873.18 872.91 872.48 872.12 871.82 871.49 871.18 870.94 870.54 870.32
DISTANZE PARZIALI TERRENO	1.65 1.43 1.41 1.08 1.30 1.64 1.40 1.42 1.08 1.43 1.64 1.38 1.43 1.09 1.29 1.63 1.35 1.43 1.09 1.29 1.62
PROGRESSIVE PROGETTO	-4.88 -3.00 -1.11 0.85 2.36 3.00 4.32 5.78 6.61 7.31 8.09 9.59 10.55 12.05 12.70 13.96 14.84 19.05
QUOTE PROGETTO	876.94 874.46 874.42 874.40 874.38 874.35 874.34 874.34 874.34 874.34 874.34 874.34 874.34 874.34 874.34 874.34 874.34 874.34 872.37
DISTANZE PARZIALI PROGETTO	1.88 1.43 1.11 1.51 1.32 1.47 0.70 0.78 1.17 0.96 1.01 1.26 0.88 3.85

Tracciato - VA02
Sez. 2
Progr.: 0+100.00
Scala : 1:200
Q.Rif. : 870.00

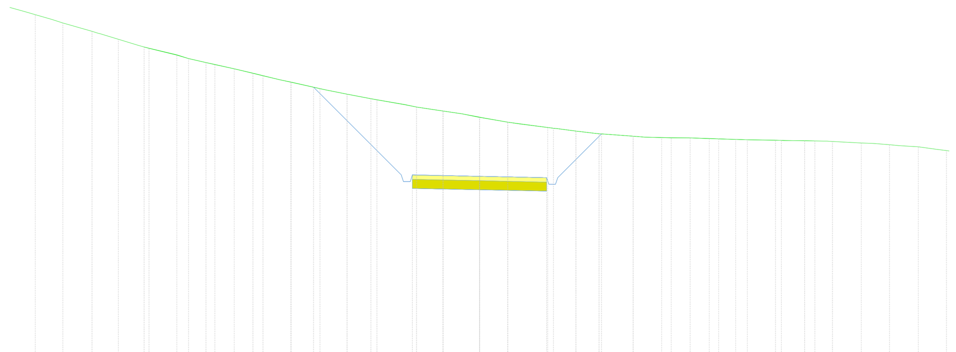

PROGRESSIVE TERRENO	-15.00 -13.01 -11.83 -10.13 -8.43 -5.92 -4.86 -2.82 -1.63 1.26 3.30 4.31 5.34 6.87 8.57 10.27 11.46 13.50 14.54 15.00
QUOTE TERRENO	884.05 883.53 883.26 882.88 882.48 881.95 881.74 881.37 881.19 880.90 880.69 880.42 880.29 880.17 880.06 879.99 879.96 879.92 879.88 879.86 879.85
DISTANZE PARZIALI TERRENO	1.47 1.18 1.20 1.54 1.52 1.18 1.19 1.53 1.53 1.19 1.19 1.53
PROGRESSIVE PROGETTO	-7.42 -3.50 -3.00 3.00 3.50 5.45
QUOTE PROGETTO	882.25 878.33 877.73 877.67 877.61 878.21 880.16
DISTANZE PARZIALI PROGETTO	3.92 0.00 3.00 3.00 0.00 1.95

Tracciato - VA02
Sez. 3
Progr.: 0+200.00
Scala : 1:200
Q.Rif. : 860.00

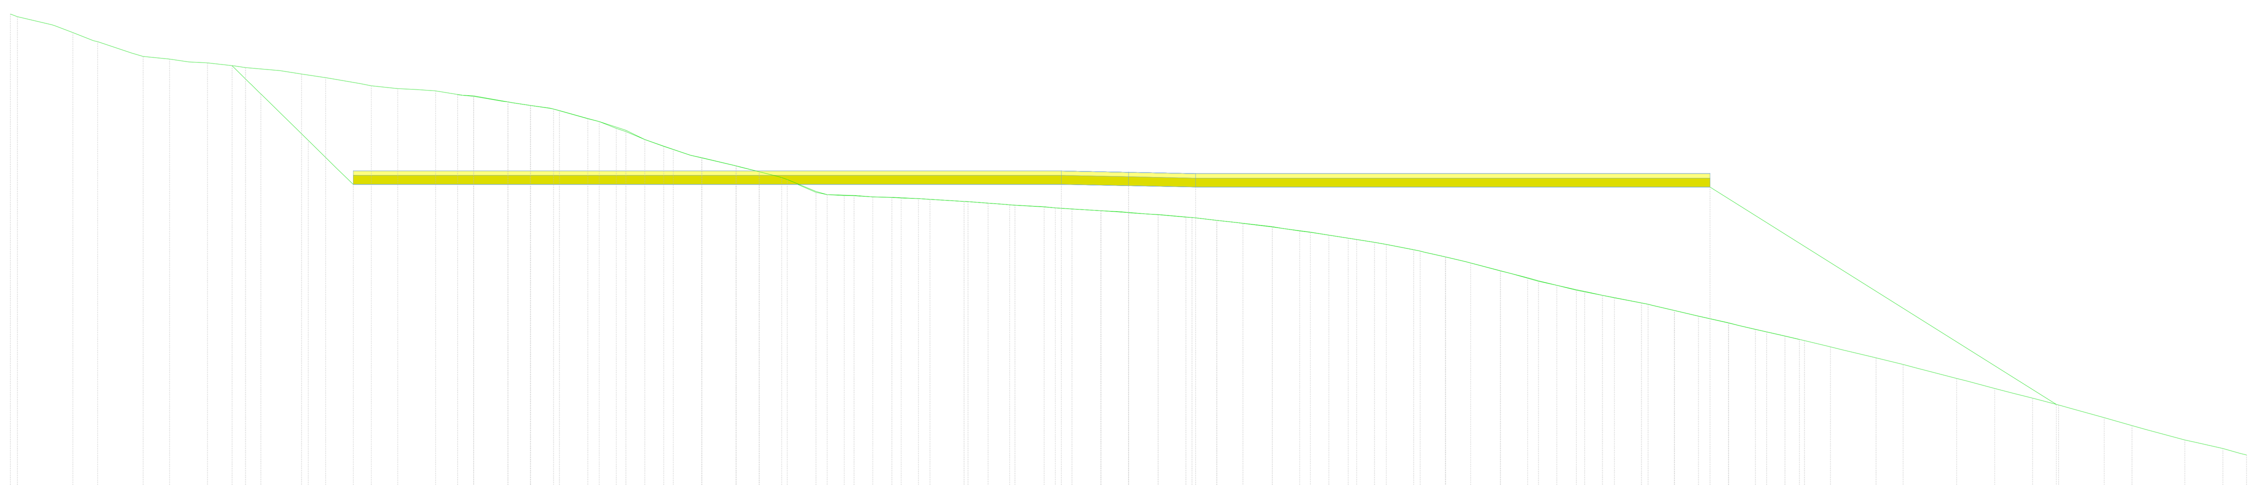

PROGRESSIVE TERRENO	-50.00 -49.69 -47.21 -46.10 -44.06 -42.89 -41.19 -39.49 -36.98 -35.91 -33.87 -32.68 -30.98 -29.28 -27.75 -26.75 -25.71 -23.67 -22.48 -20.78 -19.08 -17.55 -16.51 -15.51 -13.47 -12.28 -10.58 -9.39 -7.18 -5.32 -3.28 -1.24 1.32 2.84 3.95 6.43 8.13 9.83 11.00 13.04 14.18 16.63 18.33 20.03 21.20 23.23 24.41 26.83 28.53 30.23 31.39 33.43 34.64 37.03 38.73 40.43 41.59 43.63 44.87 47.24 48.94 50.00
QUOTE TERRENO	881.46 881.33 880.63 880.22 879.56 879.44 879.27 879.06 878.77 878.61 878.25 878.12 878.01 877.80 877.53 877.37 877.21 876.65 876.25 875.53 875.03 874.67 874.41 874.14 873.38 873.35 873.26 873.20 873.07 872.92 872.78 872.66 872.58 872.49 872.36 872.23 871.94 871.70 871.44 871.25 870.86 870.60 869.97 869.50 869.11 868.88 868.47 868.20 867.64 867.24 866.86 866.57 866.08 865.78 865.16 864.71 864.28 863.97 863.40 863.05 862.41 862.03 861.74
DISTANZE PARZIALI TERRENO	1.55 1.52 1.18 1.20 1.54 1.52 1.18 1.19 1.53 1.53 1.19 1.19 1.53 1.53 1.20 1.18 1.77 1.54 1.20 1.52 1.55 1.21 1.17 1.51 1.55 1.21 1.17 1.50 0.98 1.56 1.22 1.16 1.50 1.01 1.56 1.22 1.15 1.49 1.04 1.57 1.23
PROGRESSIVE PROGETTO	-40.09 -38.80 -36.69 -35.45 -34.67 -3.00 3.00 26.00 41.49
QUOTE PROGETTO	879.15 877.88 875.81 874.59 873.84 873.84 873.78 873.72 873.72 864.00
DISTANZE PARZIALI PROGETTO	0.80 2.12 1.24 0.77 31.67 3.00 3.00 23.00 15.49

KEY MAP

LAVAZZA LUCA
ORDINE DEGLI
INGEGNERI DELLA
PROVINCIA DI VARESE
Ingegnere
08.03.2021 09:21:14
UTC

REV.	DATE	DESCRIPTION	PREPARED	CHECKED	APPROVED
00	2020-07-30	Prima emissione	M.Terzi	N.Novati	L.Lavazza

CONTRACTOR'S LOGO: Stantec

PROJECT: **INTEGRALE RICOSTRUZIONE DELL'IMPIANTO EOLICO DI CALTAVUTURO 2**

FILE NAME: GRE.EEC.D.73.IT.W.11633.15.001.00 - Layout strade

CLASSIFICATION:	FORMAT:	SCALE:	PLOT SCALE:	SHEET:
PUBLIC	A0	1:200	1:1	27 di / of 29

enel Green Power
Engineering & Construction

UTILIZATION SCOPE: **BASIC DESIGN**

TITLE: **VA 02 - PISTA DI ACCESSO E PIAZZOLA**
Sezioni

EGP VALIDATION

VALIDATED BY	Iaciofano
VERIFIED BY	Sabatino
COLLABORATORS	

EGP CODE

GROUP	FUNCTION	TYPE	ISSUER	COUNTRY	TEC.	PLANT	SYSTEM	PROGRESSIVE	REVISION
GRE	EEC	D	7 3	I T	W	1 1 6 3 3	1 5	0 0 1	0 0

This document is property of Enel Green Power SpA. It is strictly forbidden to reproduce this document, in whole or in part, and to provide to others any related information without the previous written consent by Enel Green Power SpA.