KEY MAP

Tracciato - CVT 02
Sez. 1
Progr.: 0+000.00
Scala : 1:200
Q.Rif. : 900.00

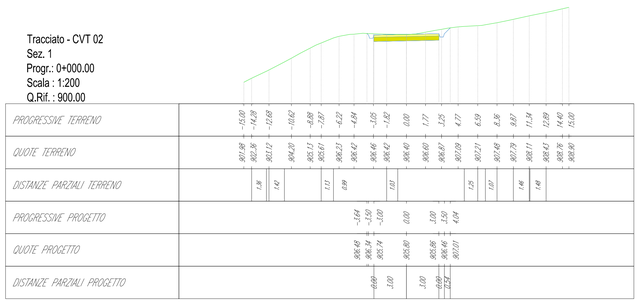

Tracciato - CVT 02
Sez. 2
Progr.: 0+100.00
Scala : 1:200
Q.Rif. : 900.00

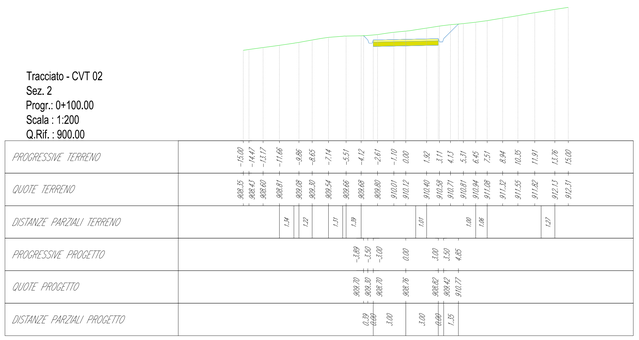

Tracciato - CVT 02
Sez. 3
Progr.: 0+200.00
Scala : 1:200
Q.Rif. : 910.00

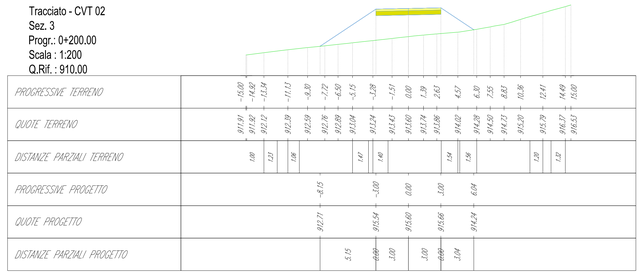

Tracciato - CVT 02
Sez. 4
Progr.: 0+300.00
Scala : 1:200
Q.Rif. : 900.00

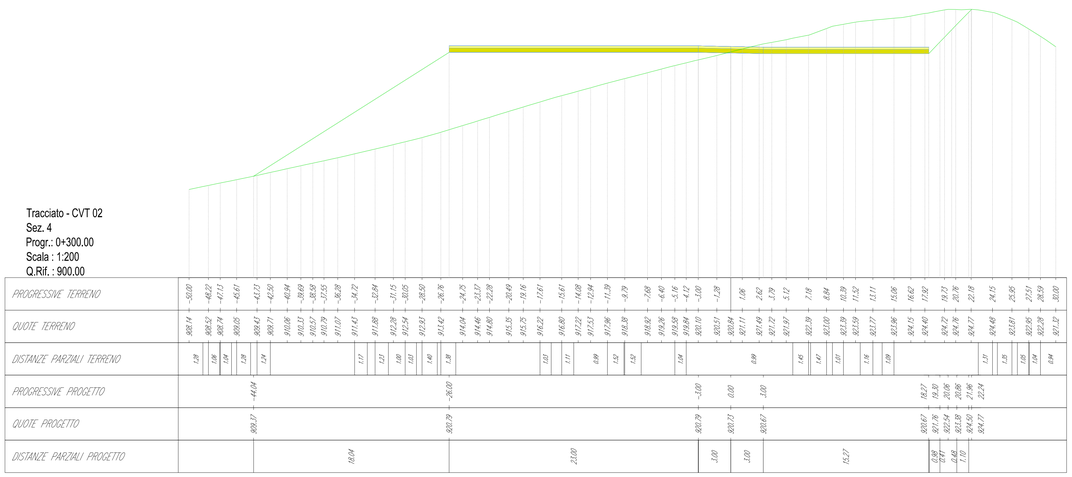

Tracciato - CVT 02
Sez. 5
Progr.: 0+379.79
Scala : 1:200
Q.Rif. : 910.00

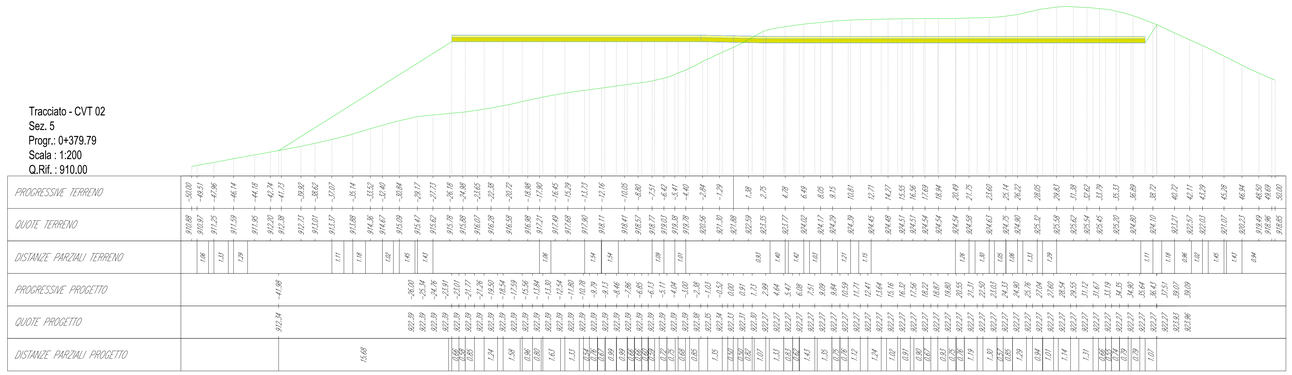

ORDINE DEGLI INGEGNERI DELLA PROV. VARESE
Dott. Ing. LUCA LAVAZZA
Sez. A n. 1739

REV.	DATE	DESCRIPTION	PREPARED	CHECKED	APPROVED
00	2020-07-30	Prima emissione	M.Terzi	N.Novali	L.Lavazza

LAVAZZA LUCA
ORDINE DEGLI INGEGNERI DELLA PROVINCIA DI VARESE
n. 1739
Sez. A
06.08.2021 09:20:37 UTC

CONTRACTOR'S LOGO: Stantec

PROJECT: INTEGRALE RICOSTRUZIONE DELL'IMPIANTO EOLICO DI CALTAVUTURO 2

FILE NAME: GRE.EEC.D.73.IT.W.11633.15.001.00 - Layout strade

Green Power
Engineering & Construction
EGP VALIDATION
VALIDATED BY: laciofano
VERIFIED BY: Sabatino
COLLABORATORS:

CLASSIFICATION:	FORMAT:	SCALE:	PLOT SCALE:	SHEET:
PUBLIC	A0	1:200	1:1	5 di/of 29

UTILIZATION SCOPE: BASIC DESIGN

TITLE: CTV2 - 02 - PISTA DI ACCESSO E PIAZZOLA Sezioni

EGP CODE

GROUP	FUNCTION	TYPE	ISSUER	COUNTRY	TEC	PLANT	SYSTEM	PROGRESSIVE	REVISION
GRE	EEC	D	7 3	IT	W	1 1 6 3 3	1 5 0 0 1	0 0	

This document is property of Enel Green Power SpA. It is strictly forbidden to reproduce this document, in whole or in part, and to provide to others any visible information without the previous written consent by Enel Green Power SpA.