Tracciato - CVT 03
Sez. 1
Progr.: 0+000.00
Scala : 1:200
Q.Rif. : 900.00

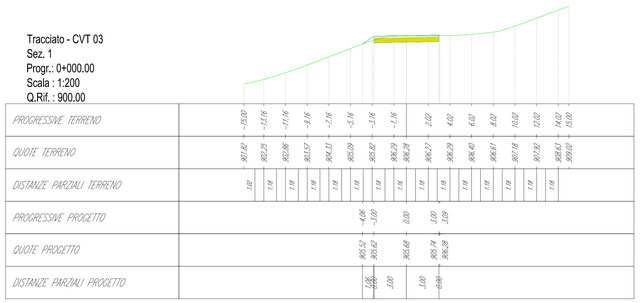

Tracciato - CVT 03
Sez. 2
Progr.: 0+100.00
Scala : 1:200
Q.Rif. : 910.00

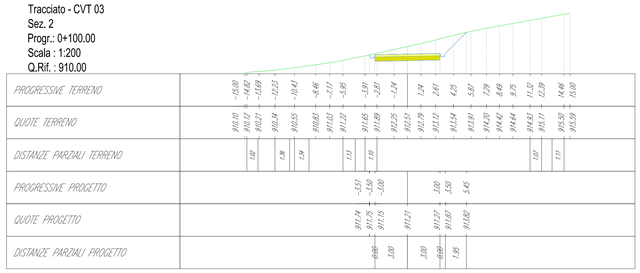

Tracciato - CVT 03
Sez. 3
Progr.: 0+200.00
Scala : 1:200
Q.Rif. : 910.00

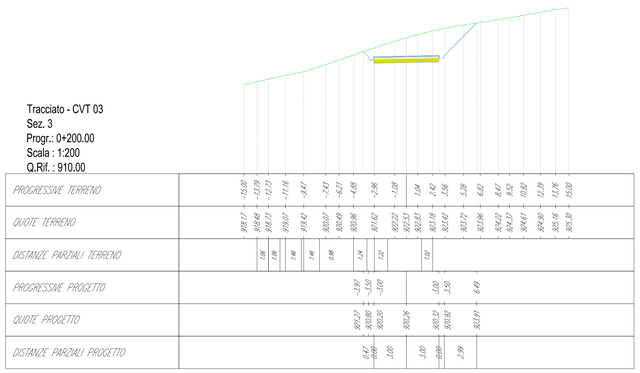

Tracciato - CVT 03
Sez. 4
Progr.: 0+300.00
Scala : 1:200
Q.Rif. : 930.00

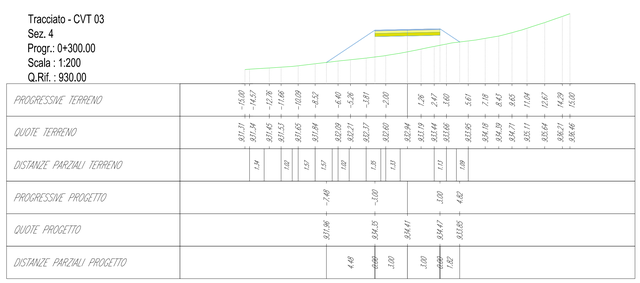

Tracciato - CVT 03
Sez. 5
Progr.: 0+400.00
Scala : 1:200
Q.Rif. : 940.00

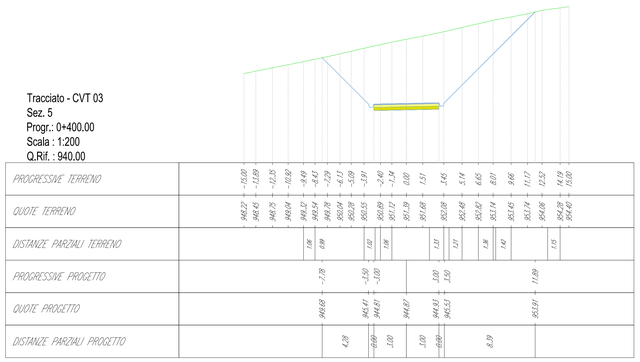

Tracciato - CVT 03
Sez. 6
Progr.: 0+500.00
Scala : 1:200
Q.Rif. : 940.00

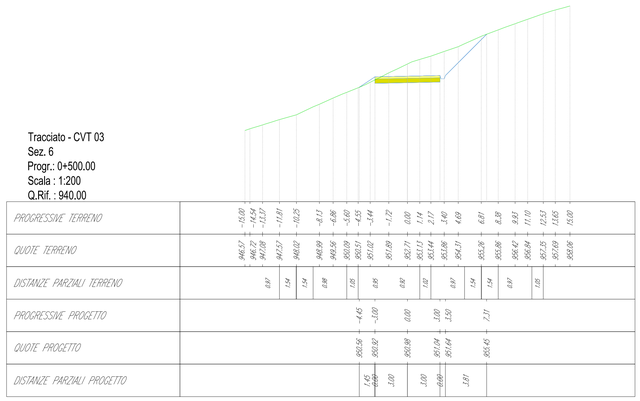

KEY MAP

ORDINE DEGLI INGEGNERI DELLA PROVINCIA DI VARESE
Dott. Ing. LAVAZZA LUCA
Sez. A
n° 1739

REV.	DATE	DESCRIPTION	PREPARED	CHECKED	APPROVED
					LAVAZZA LUCA ORDINE DEGLI INGEGNERI DELLA PROVINCIA DI VARESE n° 1739 Sez. A 09.08.2021 09:20:40 UTC
00	2020-07-30	Prima emissione	M.Terzi	N.Novati	L.Lavazza

CONTRACTOR'S LOGO: Stantec

PROJECT: **INTEGRALE RICOSTRUZIONE DELL'IMPIANTO EOLICO DI CALTAVUTURO 2**

FILE NAME: **GRE.EEC.D.73.IT.W.11633.15.001.00 - Layout strade**

CLASSIFICATION: **PUBLIC** | FORMAT: **A0** | SCALE: **1:200** | PLOT SCALE: **1:1** | SHEET: **7** di of **29**

UTILIZATION SCOPE: **BASIC DESIGN**

TITLE: **CTV2 - 03 - PISTA DI ACCESSO E PIAZZOLA Sezioni**

enel Green Power
Engineering & Construction
EGP VALIDATION

VALIDATED BY	Iaciofano
VERIFIED BY	Sabatino
COLLABORATORS	

EGP CODE

GROUP	FUNCTION	TYPE	ISSUER	COUNTRY	TEC	PLANT	SYSTEM	PROGRESSIVE	REVISION
GRE	EEC	D	7 3	I T	W	1 1 6 3 3 1 5	0 0 1	0 0	0

This document is property of Enel Green Power SpA, it is strictly forbidden to reproduce this document, in whole or in part, and to provide to others any related information without the previous written consent by Enel Green Power SpA.