KEY MAP

Tracciato - CVT 03
Sez. 7
Progr.: 0+600.00
Scala : 1:200
Q.Rif. : 940.00

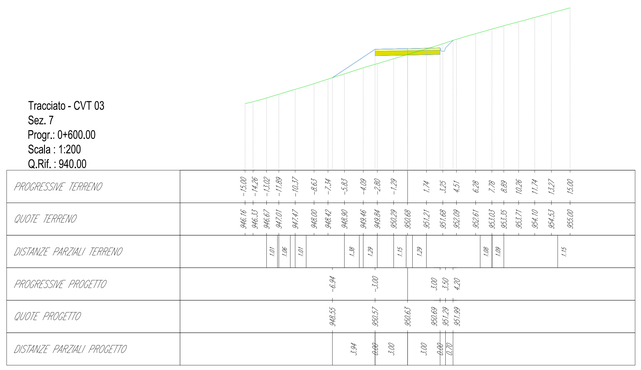

Tracciato - CVT 03
Sez. 8
Progr.: 0+700.00
Scala : 1:200
Q.Rif. : 940.00

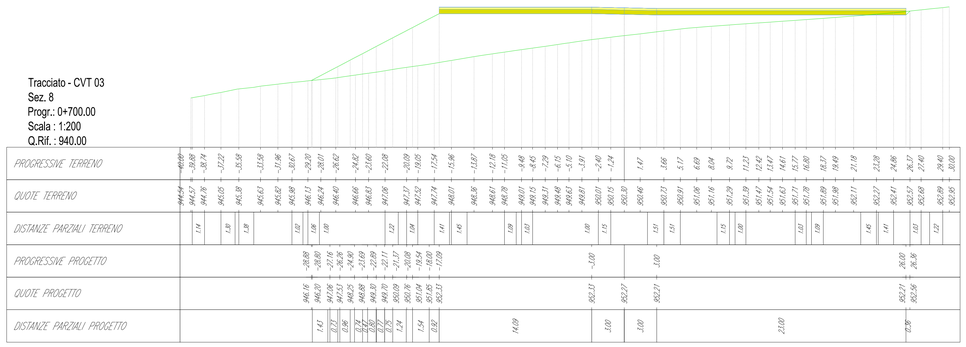

Tracciato - CVT 03
Sez. 9
Progr.: 0+781.69
Scala : 1:200
Q.Rif. : 940.00

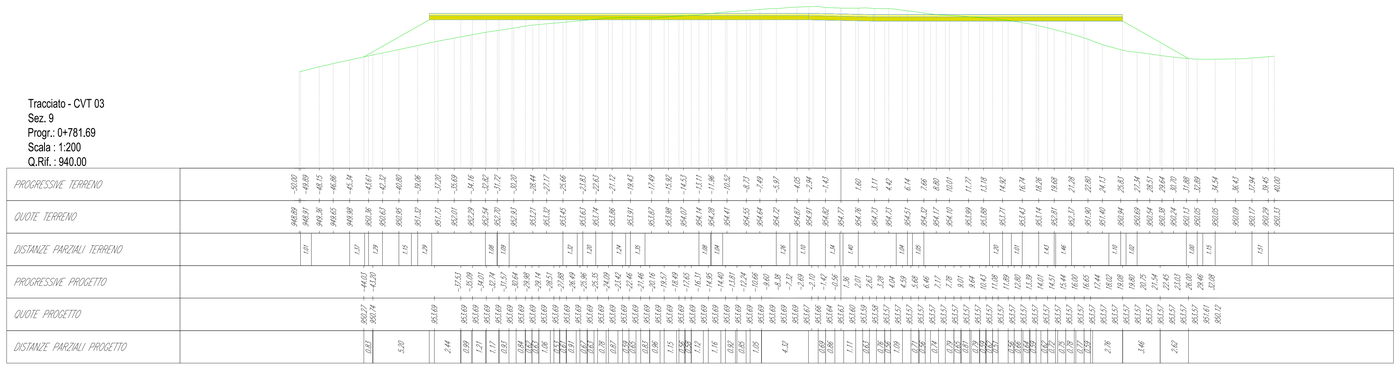

REV.	DATE	DESCRIPTION	PREPARED	CHECKED	APPROVED
00	2020-07-30	Prima emissione	M.Terzi	N.Novali	L.Lavazza

LAVAZZA LUCA
ORDINE DEGLI INGEGNERI DELLA PROVINCIA DI VARESE
n. 1739
Data firma: 06.08.2021 09:20:42 UTC

CONTRACTOR'S LOGO: Stantec

PROJECT: **INTEGRALE RICOSTRUZIONE DELL'IMPIANTO EOLICO DI CALTAVUTURO 2**

FILE NAME: **GRE.EEC.D.73.IT.W.11633.15.001.00 - Layout strade**

CLASSIFICATION:	FORMAT:	SCALE:	PLOT SCALE:	SHEET:
PUBLIC	A0	1:200	1:1	8 di/of 29

UTILIZATION SCOPE: **BASIC DESIGN**

TITLE: **CTV2 - 03 - PISTA DI ACCESSO E PIAZZOLA Sezioni**

Engineering & Construction

EGP VALIDATION

VALIDATED BY	Iaciofano
VERIFIED BY	Sabatino
COLLABORATORS	

EGP CODE

GROUP	FUNCTION	TYPE	ISSUER	COUNTRY	TEC	PLANT	SYSTEM	PROGRESSIVE	REVISION
GRE	EEC	D	7 3	I T	W	1 1 6 3 3	1 5 0 0	1 0 0	

This document is property of Enel Green Power SpA. It is strictly forbidden to reproduce this document, in whole or in part, and to provide to others any related information without the previous written consent by Enel Green Power SpA.