Rilievo planoaltrimetrico ed ortofoto

(1:2'000)

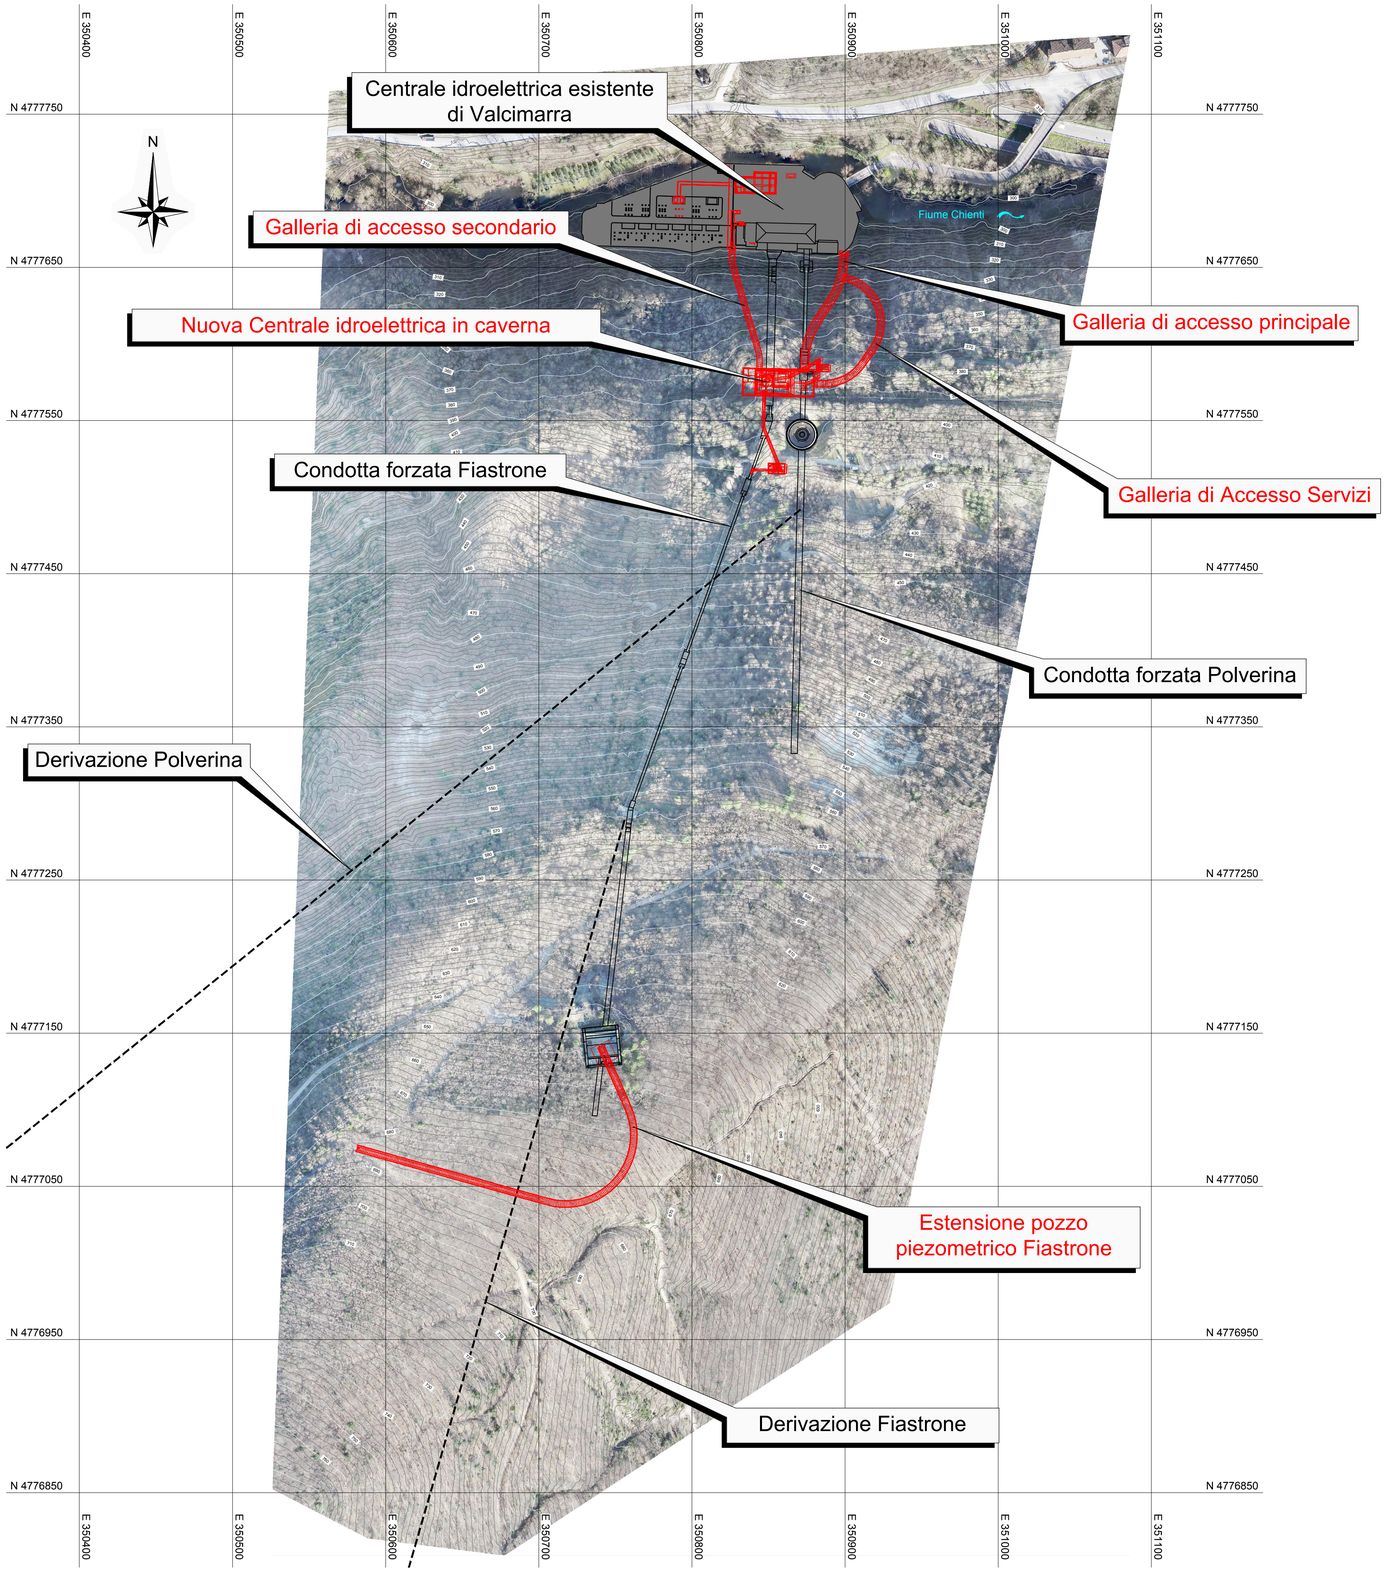

Inquadramento generale

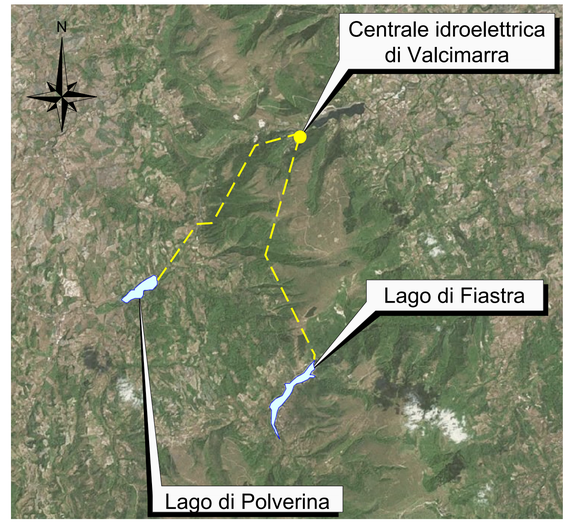

Legenda:

Opere in Progetto

1:1'000 (A1)

0 10 50 100 m

REV.	DATE	DESCRIPTION	PREPARED	CHECKED	APPROVED
00	05/08/2022	Emissione per Revisione Cliente	L. Bottiglieri	C. Piccinin / F. Maugliani	A. Balestra

CONTRACTOR'S LOGO: Lombardi

PROJECT:
IMPIANTO DI VALCIMARRA II
INSTALLAZIONE DI NUOVO GRUPPO REVERSIBILE

FILE NAME (EGP CODE): **GRE.EEC.D.99.IT.H.17168.00.105.00**
LOMBARDI CODE: **2021.0047.008-AM-GEN-DW-104**

CLASSIFICATION:	FORMAT:	SCALE:	PLOT SCALE:	SHEET:
Public	A1	1:2'000	1:1	1 di / of 1

Enel Green Power
HGT Design & Execution
EGP VALIDATION

UTILIZATION SCOPE: **Progetto Definitivo per Autorizzazione**

TITLE: **Impatto Ambientale**
Inquadramento Territoriale
Base su rilievo LIDAR

VALIDATED BY	Project Engineer: G. Ripellino
VERIFIED BY	Support Team: Podio
COLLABORATORS	

EGP CODE

GROUP	FUNCTION	TYPE	ISSUER	COUNTRY	TEC.	PLANT	SYSTEM	PROGRESSIVE	REVISION
GRE	EEC	D	99	IT	H	17168	00	10500	0

This document is property of Enel Green Power SpA. It is strictly forbidden to reproduce this document, in whole or in part, and to provide to others any related information without the previous written consent by Enel Green Power SpA.