KEY MAP

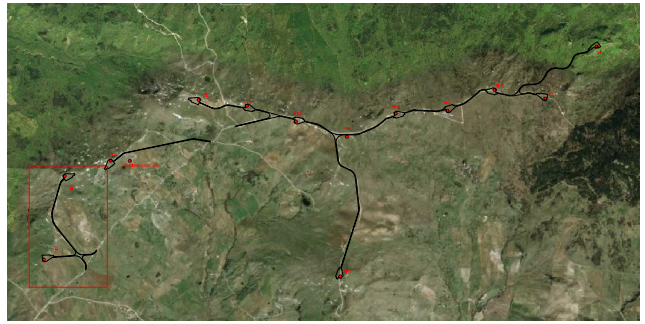

Tracciato - NI02
Sez. 7
Progr.: 0+600.00
Scala : 1:200
Q.Rif. : 1030.00

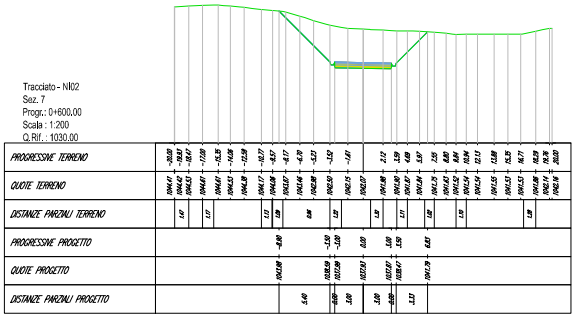

Tracciato - NI02
Sez. 10
Progr.: 0+900.00
Scala : 1:200
Q.Rif. : 1060.00

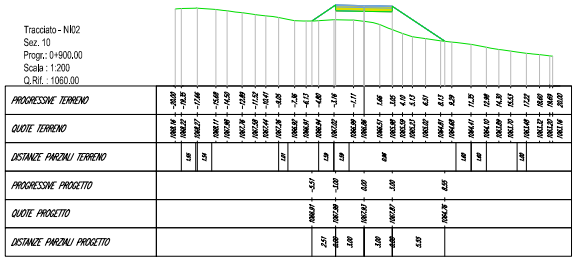

Tracciato - NI02
Sez. 8
Progr.: 0+700.00
Scala : 1:200
Q.Rif. : 1040.00

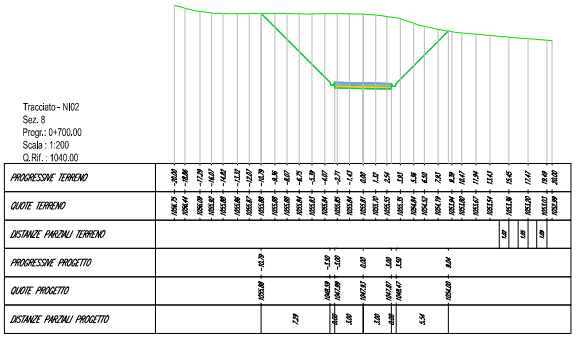

Tracciato - NI02
Sez. 11
Progr.: 1+000.00
Scala : 1:200
Q.Rif. : 1070.00

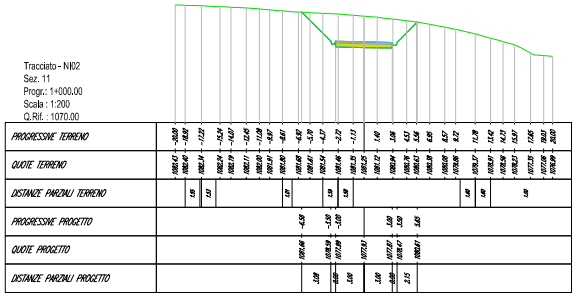

Tracciato - NI02
Sez. 9
Progr.: 0+800.00
Scala : 1:200
Q.Rif. : 1050.00

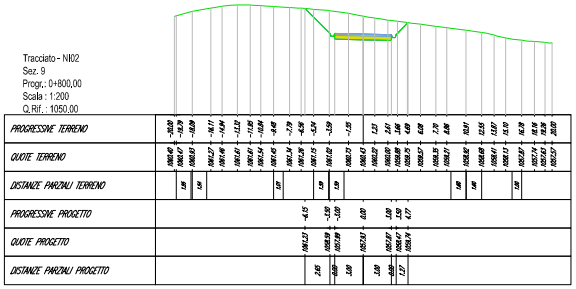

Tracciato - NI02
Sez. 12
Progr.: 1+100.00
Scala : 1:200
Q.Rif. : 1080.00

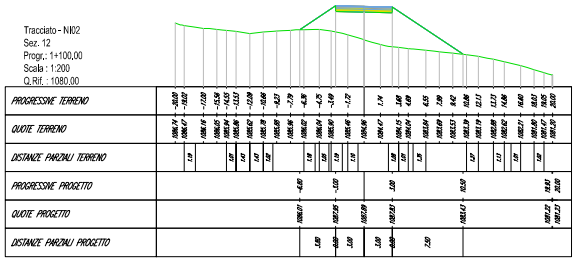

REV.	DATE	DESCRIPTION	PREPARED	CHECKED	APPROVED
01	2020.05.14	Integrati commenti	M.Ferro	N.Nicoli	L.Lavazza
00	2020.02.10	Prima Emissione	M.Ferro	N.Nicoli	L.Lavazza

PROJECT: INTEGRALE RICOSTRUZIONE DELL'IMPIANTO EOLICO DI NICOSIA

FILE NAME: GRE.EEC.D.73.IT.W.12420.15.001.01 - Layout Strade

CLASSIFICATION: PUBLIC | FORMAT: A0 | SCALE: 1:200 | PLOT SCALE: 1:1 | SHEET: 7 di / of 38

INTEGRATION SCOPE: BASIC DESIGN

TITLE: LAYOUT STRADE
N02 - PISTA DI ACCESSO E PIAZZOLA
Sezioni

Stantec

Engineering & Construction

EGP VALIDATION

VALIDATED BY: Iacolare

VERIFIED BY: Sabatino

COLLABORATORS: -

EGP CODE

GROUP	FUNCTION	TYPE	ISSUER	COUNTRY	PROG.	PLANT	SYSTEM	PROGRESSIVE	VOLUME
GRE	EEC	D	7	3	I T	W	1 2 4 2 0	1 5 0 0	1 0 1

This document is property of Enel Green Power S.p.A. and its contents cannot be disclosed, shared or used with third parties in any way without written permission. Any unauthorized use will be subject to claims for damages.