KEY MAP

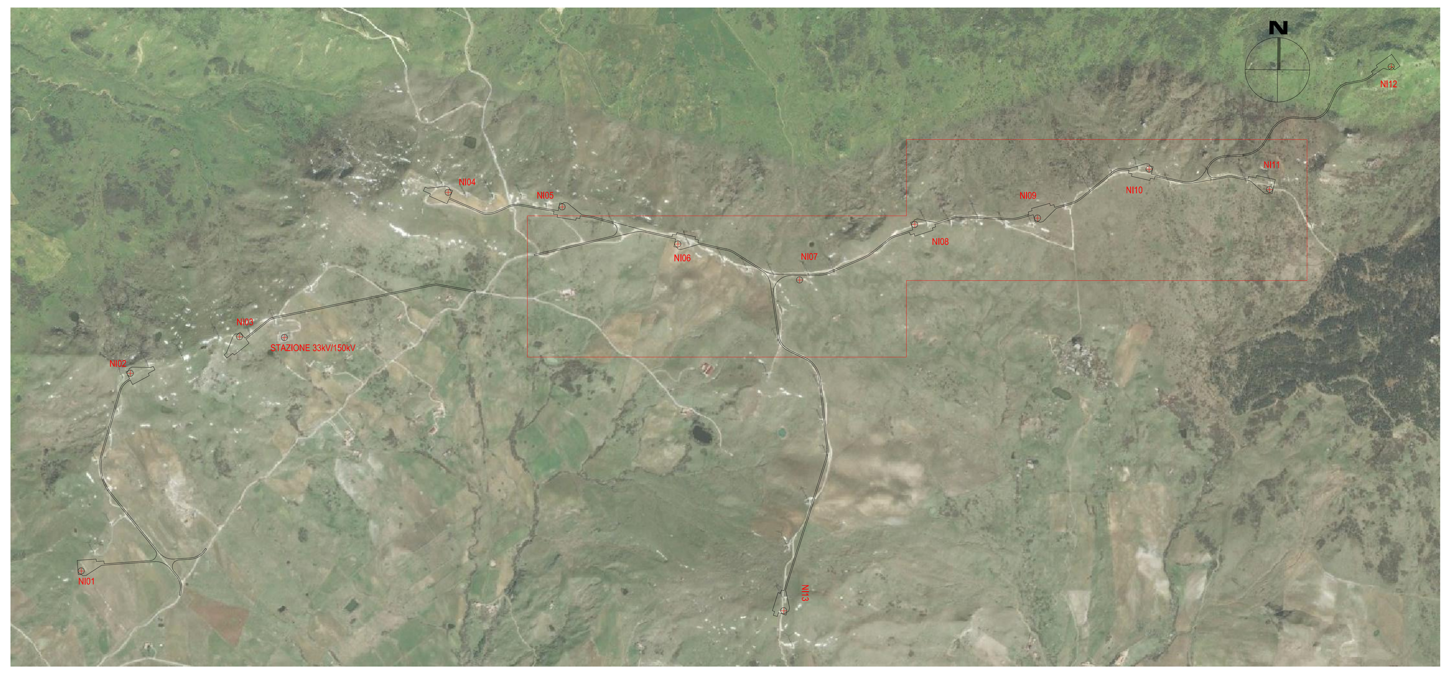

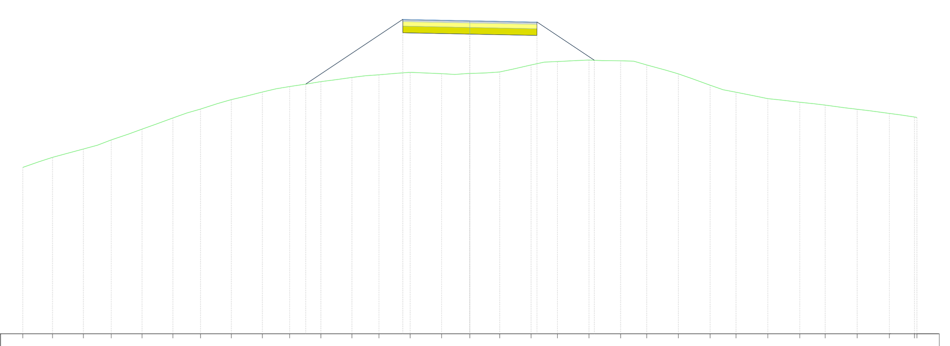

Tracciato - NI06-NI11
Sez. 32
Progr.: 3+100.00
Scala : 1:200
Q.Rif. : 1110.00

PROGRESSIVE TERRENO	-20.00 -18.67 -17.30 -16.05 -14.67 -13.29 -12.05 -10.67 -9.28 -8.06 -6.67 -5.28 -4.07 -2.67 -1.27 0.00 1.33 2.74 3.92 5.33 6.74 7.91 9.33 10.75 11.91 13.33 14.76 15.90 17.33 18.77 19.89 20.00
QUOTE TERRENO	1117.44 1117.89 1118.26 1118.67 1119.15 1119.65 1120.05 1120.47 1120.81 1121.05 1121.27 1121.46 1121.58 1121.69 1121.63 1121.64 1121.71 1122.02 1122.17 1122.24 1122.21 1122.03 1121.63 1121.12 1120.80 1120.52 1120.36 1120.22 1120.04 1119.85 1119.69 1119.67
DISTANZE PARZIALI TERRENO	
PROGRESSIVE PROGETTO	-7.34 -3.00 0.00 3.00 5.57
QUOTE PROGETTO	1121.17 1123.46 1123.40 1123.34 1122.23
DISTANZE PARZIALI PROGETTO	4.34 0.00 3.00 3.00 0.00 2.57

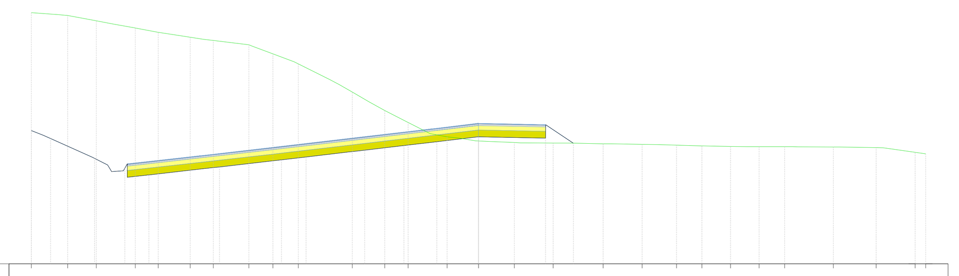

Tracciato - NI06-NI11
Sez. 33
Progr.: 3+200.00
Scala : 1:200
Q.Rif. : 1110.00

PROGRESSIVE TERRENO	-20.00 -18.38 -17.10 -15.36 -14.33 -12.90 -11.87 -10.27 -9.19 -8.07 -5.65 -4.20 -3.15 -1.40 0.00 1.60 3.34 5.57 7.32 8.85 9.99 11.27 12.55 13.69 15.87 17.78 19.52 20.00
QUOTE TERRENO	1121.25 1121.12 1120.88 1120.56 1120.37 1120.15 1120.01 1119.81 1119.41 1118.96 1117.70 1116.86 1116.33 1115.69 1115.50 1115.44 1115.41 1115.38 1115.35 1115.31 1115.28 1115.26 1115.24 1115.25 1115.23 1115.20 1114.99 1114.93
DISTANZE PARZIALI TERRENO	1.16 1.00 0.99 1.38 1.43 0.96 0.98 1.26 1.25 1.55 1.14 1.57 1.68 1.01
PROGRESSIVE PROGETTO	-20.00 -19.14 -17.18 -16.41 -15.71 -14.75 -12.16 -11.58 -8.82 -7.71 -5.69 -5.09 -3.34 -2.67 -1.87 0.00 3.00 4.24
QUOTE PROGETTO	1115.97 1115.61 1114.72 1114.13 1113.88 1113.98 1114.27 1114.34 1114.66 1114.78 1115.02 1115.09 1115.30 1115.37 1115.47 1115.69 1115.63 1115.40
DISTANZE PARZIALI PROGETTO	0.51 1.87 0.59 0.85 2.55 2.38 0.73 1.90 0.60 1.75 0.67 0.81 1.87 3.00 0.00 1.24

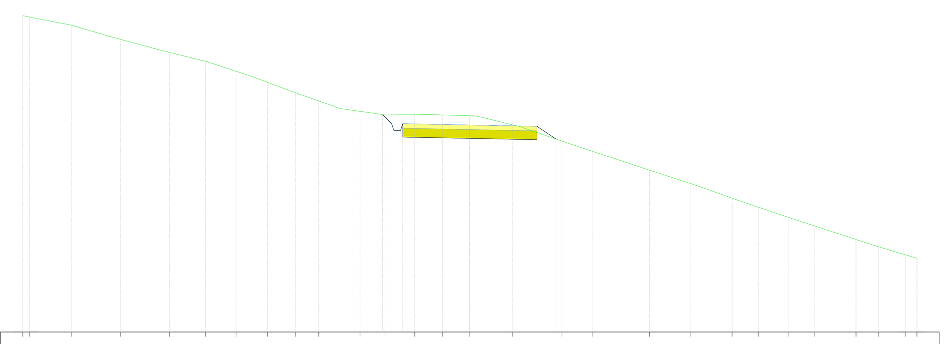

Tracciato - NI06-NI11
Sez. 34
Progr.: 3+300.00
Scala : 1:200
Q.Rif. : 1110.00

PROGRESSIVE TERRENO	-20.00 -19.71 -17.83 -15.64 -13.44 -11.82 -10.46 -9.05 -7.81 -6.76 -4.91 -3.79 -2.47 -1.21 0.00 1.92 4.12 5.50 8.03 9.88 11.73 12.90 14.27 15.43 17.28 18.29 19.48 20.00
QUOTE TERRENO	1124.17 1124.11 1123.74 1123.11 1122.52 1122.12 1121.67 1121.19 1120.72 1120.35 1119.88 1119.72 1119.73 1119.72 1119.69 1119.27 1118.55 1118.09 1117.25 1116.65 1116.00 1115.60 1115.13 1114.75 1114.15 1113.82 1113.46 1113.30
DISTANZE PARZIALI TERRENO	1.72 1.82 1.48 1.13 0.95 0.96 1.29 1.63 1.16 1.72 1.38 1.03 1.00 1.00
PROGRESSIVE PROGETTO	-3.91 -3.50 -3.00 3.00 3.85
QUOTE PROGETTO	1119.74 1119.33 1118.73 1118.67 1118.61 1118.64
DISTANZE PARZIALI PROGETTO	0.41 0.00 3.00 3.00 0.00 0.85

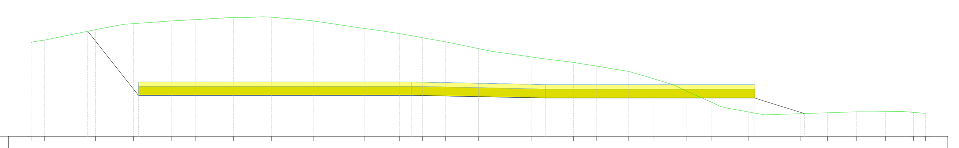

Tracciato - NI06-NI11
Sez. 35
Progr.: 3+400.00
Scala : 1:200
Q.Rif. : 1120.00

PROGRESSIVE TERRENO	-20.00 -19.39 -17.12 -15.42 -13.73 -12.63 -10.94 -9.25 -7.38 -5.07 -3.52 -2.49 -1.47 0.00 2.36 4.26 5.27 6.70 7.86 9.33 10.44 12.10 14.39 15.61 16.92 18.20 19.46 20.00
QUOTE TERRENO	1124.20 1124.31 1124.77 1125.04 1125.16 1125.22 1125.31 1125.33 1125.16 1124.82 1124.59 1124.41 1124.23 1123.92 1123.55 1123.30 1123.14 1122.91 1122.56 1122.01 1121.51 1121.08 1121.01 1121.05 1121.10 1121.10 1121.07 1121.03
DISTANZE PARZIALI TERRENO	1.38 1.11 1.10 1.59 1.51 1.02 1.02 1.48 1.58 1.12 1.08 1.37
PROGRESSIVE PROGETTO	-17.47 -15.20 -3.00 0.00 3.00 12.37 14.59
QUOTE PROGETTO	1124.70 1121.83 1121.83 1121.77 1121.71 1121.71 1121.02
DISTANZE PARZIALI PROGETTO	2.27 12.20 3.00 3.00 9.37 1.76

Tracciato - NI06-NI11
Sez. 36
Progr.: 3+490.32
Scala : 1:200
Q.Rif. : 1110.00

PROGRESSIVE TERRENO	-50.00 -49.03 -47.67 -46.54 -44.41 -42.50 -40.86 -39.78 -38.09 -36.41 -34.67 -32.16 -30.64 -29.57 -27.96 -26.27 -24.40 -22.89 -21.81 -20.42 -19.23 -17.83 -16.34 -15.19 -14.05 -12.76 -11.47 -10.20 -8.88 -7.69 -5.45 -3.71 -2.62 -1.12 0.00 1.46 4.05 5.82 7.51 9.20 10.23 11.81 14.03 15.96 16.98 18.41 19.57 21.03 22.15 23.77 26.09 27.32 28.62 29.91 31.16 32.50 33.51 34.54 36.23 37.67 38.84 40.26 41.29 42.84 44.67 46.36 48.01 49.06 50.00
QUOTE TERRENO	1126.94 1127.44 1128.03 1128.54 1129.56 1130.45 1131.09 1131.40 1131.96 1132.65 1133.38 1134.03 1134.48 1134.54 1134.53 1134.36 1133.95 1133.63 1133.39 1133.08 1132.80 1132.47 1132.11 1131.84 1131.56 1131.24 1130.93 1130.62 1130.00 1129.40 1128.21 1127.51 1127.18 1126.50 1125.95 1125.56 1125.26 1125.09 1124.37 1123.83 1123.60 1123.01 1122.74 1122.80 1122.82 1122.86 1122.80 1122.66 1122.53 1122.39 1122.59 1122.66 1122.69 1122.65 1122.51 1122.15 1121.79 1121.36 1120.50 1119.70 1118.99 1118.12 1117.50 1116.71 1115.98 1115.34 1114.77 1114.43 1114.13
DISTANZE PARZIALI TERRENO	1.45 1.24 1.03 0.97 1.66 1.64 1.34 1.51 1.19 1.30 1.39 1.14 1.09 0.91 0.93 1.60 1.53 1.01 1.01 1.45 1.56 1.13 1.06 1.35 1.34 1.03 1.14 0.87 0.92 1.55 1.42 1.00 1.01
PROGRESSIVE PROGETTO	-36.53 -26.00 -25.08 -24.56 -3.00 3.00 4.71 5.44 6.29 6.84 7.52 8.70 9.32 10.56 11.44 12.03 12.83 14.14 14.84 15.61 16.17 17.93 18.96 19.97 20.84 21.51 22.36 23.07 24.02 24.70 26.27 27.25 28.27 29.94 30.52 31.48 32.67 34.20 35.46 36.35 37.12 37.76 49.46
QUOTE PROGETTO	1132.59 1121.46 1121.46 1121.46 1121.46 1121.40 1121.34 1114.30
DISTANZE PARZIALI PROGETTO	10.53 0.53 21.55 3.00 3.00 1.33 0.72 0.86 0.55 0.68 0.84 0.62 0.90 0.88 0.80 0.95 0.70 0.76 0.56 1.33 0.61 1.01 0.59 0.67 0.86 0.70 0.95 1.57 0.69 1.02 1.18 0.57 0.96 0.73 1.07 0.87 0.85 0.64 11.46

REV.	DATE	DESCRIPTION	PREPARED	CHECKED	APPROVED
01	2020.09.04	Integrati commenti	M.Terzi	N.Novati	L.Lavazza
00	2020.07.03	Prima Emissione	M.Terzi	N.Novati	L.Lavazza

LAVAZZA LUCA ORDINE DEGLI INGEGNERI DELLA PROVINCIA DI VARESE Ingegnere 05.03.2021 09:28:29 UTC

CONTRACTOR'S LOGO: Stantec

PROJECT: INTEGRALE RICOSTRUZIONE DELL'IMPIANTO EOLICO DI NICOSIA

FILE NAME: GRE.EEC.D.73.IT.W.12420.15.001.01 - Layout Strade

CLASSIFICATION:	FORMAT:	SCALE:	PLOT SCALE:	SHEET:
PUBLIC	A0	1:200	1:1	29 di / of 38

UTILIZATION SCOPE: BASIC DESIGN

TITLE: LAYOUT STRADE
NI06 - NI11 - PISTA DI ACCESSO E PIAZZOLA
Sezioni

enel Green Power
Engineering & Construction
EGP VALIDATION

VALIDATED BY	Iaciofano
VERIFIED BY	Sabatino
COLLABORATORS	-

EGP CODE

GROUP	FUNCTION	TYPE	ISSUER	COUNTRY	TEC.	PLANT	SYSTEM	PROGRESSIVE	REVISION
GRE	EEC	D	7 3	I T	W	1 2 4 2 0	1 5	0 0 1	0 1

This document is property of Enel Green Power SpA. It is strictly forbidden to reproduce this document, in whole or in part, and to provide to others any related information without the previous written consent by Enel Green Power SpA.

ORDINE DEGLI INGEGNERI DELLA PROV. VARESE * Dott. Ing. LUCA LAVAZZA n° 2739