KEY MAP

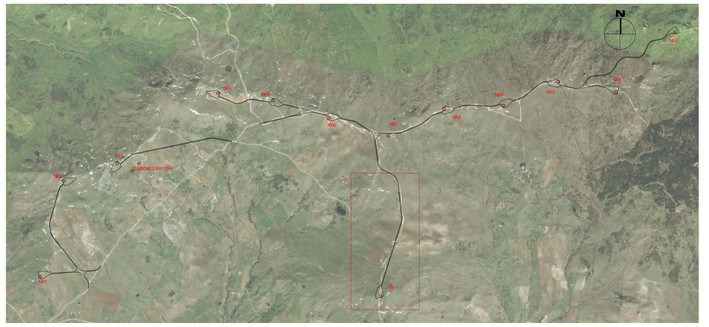

Tracciato - NI13
Sez. 7
Progr.: 0+600.00
Scala : 1:200
Q.Rif. : 1060.00

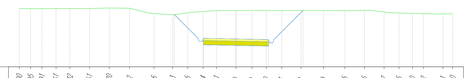

PROGRESSIVE TERRENO	-20.00	-10.00	0.00	10.00	20.00	30.00	40.00	50.00	60.00	70.00	80.00	90.00	100.00	110.00	120.00	130.00	140.00	150.00	160.00	170.00	180.00
QUOTE TERRENO	1065.17	1065.17	1065.17	1065.17	1065.18	1065.18	1065.43	1065.40	1064.91	1064.80	1064.46	1065.10	1065.19	1065.19	1065.20	1065.19	1065.20	1065.19	1065.19	1065.22	1065.16
DISTANZE PARZIALI TERRENO							1.43	1.05	1.75	1.39							1.49	1.62	1.78	1.33	
PROGRESSIVE PROGETTO											-5.49	-3.50	-3.00			3.00	3.50	6.19			
QUOTE PROGETTO											1064.82	1062.63	1062.03			1061.91	1062.51	1065.20			
DISTANZE PARZIALI PROGETTO											2.19	0.60	3.00			3.00	0.60	2.69			

Tracciato - NI13
Sez. 8
Progr.: 0+700.00
Scala : 1:200
Q.Rif. : 1040.00

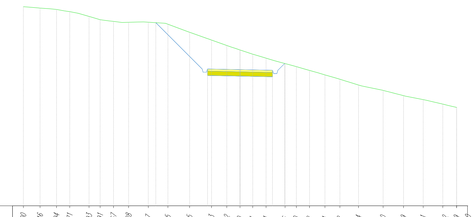

PROGRESSIVE TERRENO	-20.00	-10.00	0.00	10.00	20.00	30.00	40.00	50.00	60.00	70.00	80.00	90.00	100.00	110.00	120.00	130.00	140.00	150.00	160.00	170.00	180.00
QUOTE TERRENO	1058.28	1058.25	1058.12	1057.92	1057.69	1057.49	1057.17	1057.02	1056.94	1056.94	1056.76	1056.62	1055.39	1054.85	1054.38	1053.99	1053.62	1053.11	1052.85	1052.59	1052.28
DISTANZE PARZIALI TERRENO						0.99	0.99				1.18	1.17	1.62	1.41				0.97	0.98	1.29	1.74
PROGRESSIVE PROGETTO											-1.77	-3.50	-3.00			3.00	3.50	4.15			
QUOTE PROGETTO											1056.90	1052.63	1052.03			1051.91	1052.51	1053.14			
DISTANZE PARZIALI PROGETTO											4.23	0.60	3.00			3.00	0.60	0.63			

Tracciato - NI13
Sez. 9
Progr.: 0+800.00
Scala : 1:200
Q.Rif. : 1040.00

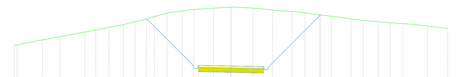

PROGRESSIVE TERRENO	-20.00	-10.00	0.00	10.00	20.00	30.00	40.00	50.00	60.00	70.00	80.00	90.00	100.00	110.00	120.00	130.00	140.00	150.00	160.00	170.00	180.00
QUOTE TERRENO	1044.46	1044.51	1044.57	1045.36	1045.68	1045.89	1046.12	1046.64	1047.12	1047.45	1047.65	1047.80	1047.99	1047.91	1047.73	1047.58	1047.46	1047.15	1047.29	1046.91	1046.25
DISTANZE PARZIALI TERRENO																					
PROGRESSIVE PROGETTO									-1.78		-1.50	-1.00			1.00	1.50		6.17			
QUOTE PROGETTO									1046.91		1042.63	1042.03			1041.97	1042.51		1044.28			
DISTANZE PARZIALI PROGETTO									4.28		0.60	1.00			1.00	0.60		4.77			

Tracciato - NI13
Sez. 10
Progr.: 0+900.00
Scala : 1:200
Q.Rif. : 1030.00

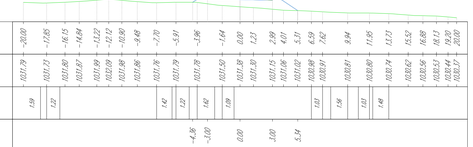

PROGRESSIVE TERRENO	-20.00	-10.00	0.00	10.00	20.00	30.00	40.00	50.00	60.00	70.00	80.00	90.00	100.00	110.00	120.00	130.00	140.00	150.00	160.00	170.00	180.00
QUOTE TERRENO	1031.79	1031.72	1032.80	1032.87	1033.99	1033.09	1031.74	1031.90	1031.96	1031.76	1031.79	1031.78	1031.50	1031.38	1031.39	1031.15	1031.06	1031.02	1030.88	1030.91	1030.80
DISTANZE PARZIALI TERRENO	1.59	1.02								1.42	1.23		1.62	1.59					1.02	1.56	1.63
PROGRESSIVE PROGETTO											-4.36	-3.00	0.00	3.00	5.74						
QUOTE PROGETTO											1031.79	1032.10	1032.04	1031.98	1031.02						
DISTANZE PARZIALI PROGETTO											1.36	0.60	3.00			3.00	0.60	2.74			

Tracciato - NI13
Sez. 11
Progr.: 1+000.00
Scala : 1:200
Q.Rif. : 1020.00

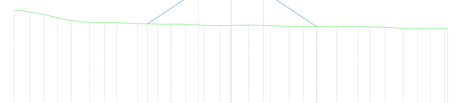

PROGRESSIVE TERRENO	-20.00	-10.00	0.00	10.00	20.00	30.00	40.00	50.00	60.00	70.00	80.00	90.00	100.00	110.00	120.00	130.00	140.00	150.00	160.00	170.00	180.00
QUOTE TERRENO	1028.63	1028.46	1028.23	1027.93	1027.69	1027.51	1027.50	1027.49	1027.39	1027.34	1027.34	1027.13	1027.24	1027.21	1027.22	1027.25	1027.29	1027.12	1027.11	1027.11	1027.10
DISTANZE PARZIALI TERRENO							1.31	1.24				1.48	1.49		1.04	1.45	1.44			1.38	1.17
PROGRESSIVE PROGETTO									-1.70		-3.00		0.00		3.00			7.90			
QUOTE PROGETTO									1027.36		1029.90		1029.64		1029.78			1027.11			
DISTANZE PARZIALI PROGETTO									4.30		0.60	1.00			1.00	0.60		4.30			

Tracciato - NI13
Sez. 12
Progr.: 1+100.00
Scala : 1:200
Q.Rif. : 1030.00

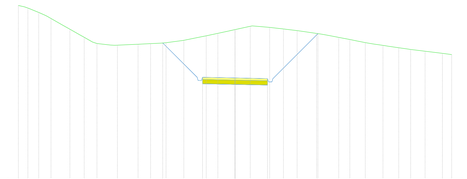

PROGRESSIVE TERRENO	-20.00	-10.00	0.00	10.00	20.00	30.00	40.00	50.00	60.00	70.00	80.00	90.00	100.00	110.00	120.00	130.00	140.00	150.00	160.00	170.00	180.00
QUOTE TERRENO	1046.08	1045.84	1045.42	1044.88	1044.59	1044.14	1043.57	1043.19	1042.56	1042.50	1042.65	1042.67	1042.28	1042.51	1042.65	1044.16	1044.36	1043.91	1043.76	1043.50	1043.11
DISTANZE PARZIALI TERRENO			1.08		1.05	0.96		1.07	1.38			1.54	1.55	1.00	1.02		1.39	1.38		1.15	1.11
PROGRESSIVE PROGETTO												-6.67	-3.50	-3.00	0.00	3.00	3.50		7.65		
QUOTE PROGETTO												1042.62	1039.45	1038.95	1038.79	1038.71	1038.51		1043.49		
DISTANZE PARZIALI PROGETTO												3.17	0.60	1.00		1.00	0.60		4.15		

REV.	DATE	DESCRIPTION	PREPARED	CHECKED	APPROVED
01	2020.09.04	Integrati commenti	M.Tersi	N.Novati	L.Lavazza
00	2020.07.03	Prima Emissione	M.Tersi	N.Novati	L.Lavazza

CONTRACTOR'S LOGO: Stantec

PROJECT: INTEGRALE RICOSTRUZIONE DELL'IMPIANTO EOLICO DI NICOSIA

FILE NAME: GRE.EEC.D.73.IT.W.12420.15.001.01 - Layout Strade

CLASSIFICATION: PUBLIC | FORMAT: A0 | SCALE: 1:200 | PLOT SCALE: 1:1 | SHEET: 37 di / of 38

UTILIZATION SCOPE: BASIC DESIGN

TITLE: LAYOUT STRADE
NI13 - PISTA DI ACCESSO E PIAZZOLA
Sezioni

Engineering & Construction
EGP VALIDATION

VALIDATED BY	Iaciofano
VERIFIED BY	Sabatino
COLLABORATORS	-

EGP CODE

GROUP	FUNCTION	TYPE	ISSUER	COUNTRY	TEC	PLANT	SYSTEM	PROGRESSIVE	REVISION
GRE	EEC	D	7 3	I T	W	1 2 4 2 0 1 5 0 0 1			0 1

This document is property of Enel Green Power SpA. It is strictly forbidden to reproduce this document, in whole or in part, and to provide to others any related information without the previous written consent by Enel Green Power SpA.