PROSPETTI DELL'IMPIANTO - LOTTO 1

Prospetto OVEST

Scala 1:500

Prospetto EST

Scala 1:500

Prospetto NORD

Scala 1:1.000

 

Prospetto SUD

Scala 1:1.000

INQUADRAMENTO DEL SITO

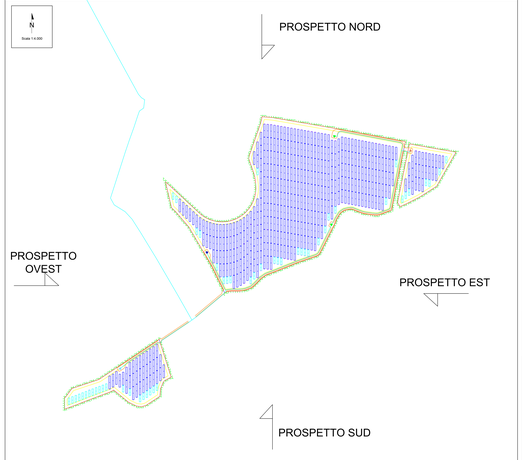

LEGENDA

- Recinzione impianto FV
- Viabilità di progetto
- Cancello di accesso
- Strutture 2x15
- Strutture 2x30
- Container BESS - 5 MWh
- Cavidotto MT
- Transformation Units
- Cabina di raccolta
- Cabina scada
- Fascia di mitigazione arbustiva
- PCS 2MVA

NOTE

REV.	DATE	DESCRIPTION	PREPARED	CHECKED	APPROVED
00	07/02/2023	Emissione Definitiva	A.Salvatore	L.Lepore L.Lepore	L.Bario

Visto (WSP)
14.02.2023
14:11:27
GMT+00:00

PROJECT:
Progetto di un impianto agrivoltaico della potenza complessiva di 103.314,00 kWp con sistema di accumulo della potenza di 30 MW e relative opere di connessione alla rete. Da realizzare nei Comuni di Foggia, Manfredonia (FG) e Zapponeta (FG)

FILE NAME:
FOGGIA FVG 028.00_PROSPETTI DELL'IMPIANTO - LOTTO 1.DWG

CLIENT/OWNER: *Foggia Solar S.r.l.*

CLASSIFICATION: Company | FORMAT: A0 | SCALE: VARIE | PLOT SCALE: 1:1 | SHEET: 1 of 3

TITLE: **Prospetti dell'impianto**

CLIENT VALIDATION

DRAWN BY:
CHECKED BY:
VALIDATED BY:

LITIGATION SCOPE: **Basic Design**

CLIENT CODE

CO.	DISC.	TYPE	NUMBER	REVISION
FOM	ENG	TAV	028	00

This document is property of Foggia Solar S.r.l. It is strictly forbidden to reproduce the content, in whole or in part, and to provide it to other or to make it available to third parties.