Front view E-E'

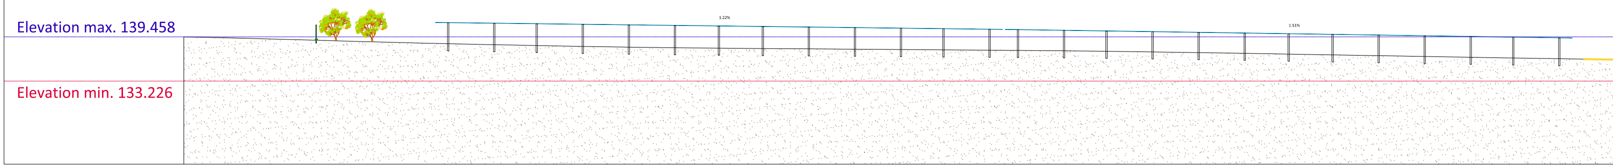
Elevation max. 139.458
1.22%
1.51%
Elevation min. 133.226

Section F-F'

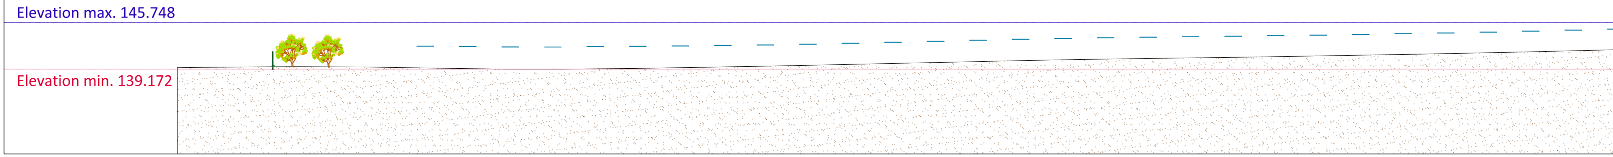
Elevation max. 145.748
Elevation min. 139.172

Section G-G'

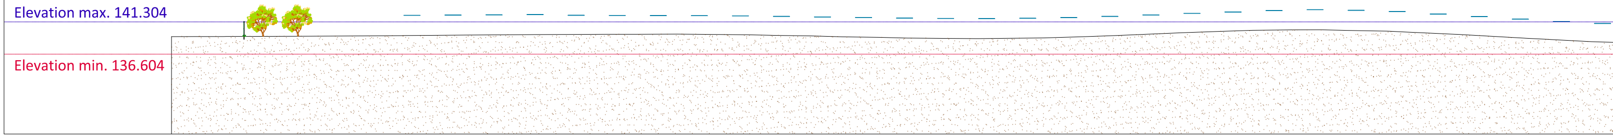
Elevation max. 141.304
Elevation min. 136.604

Section H-H'

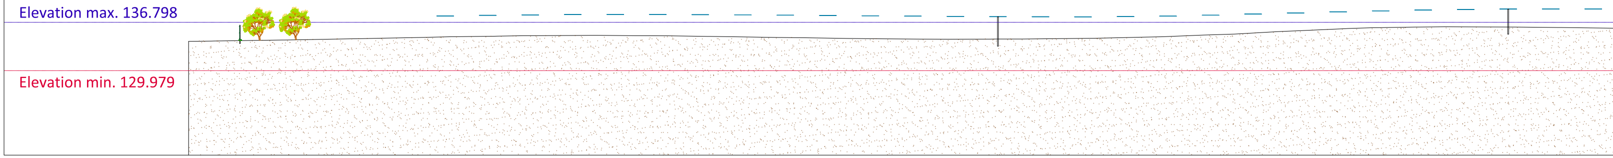
Elevation max. 136.798
Elevation min. 129.979

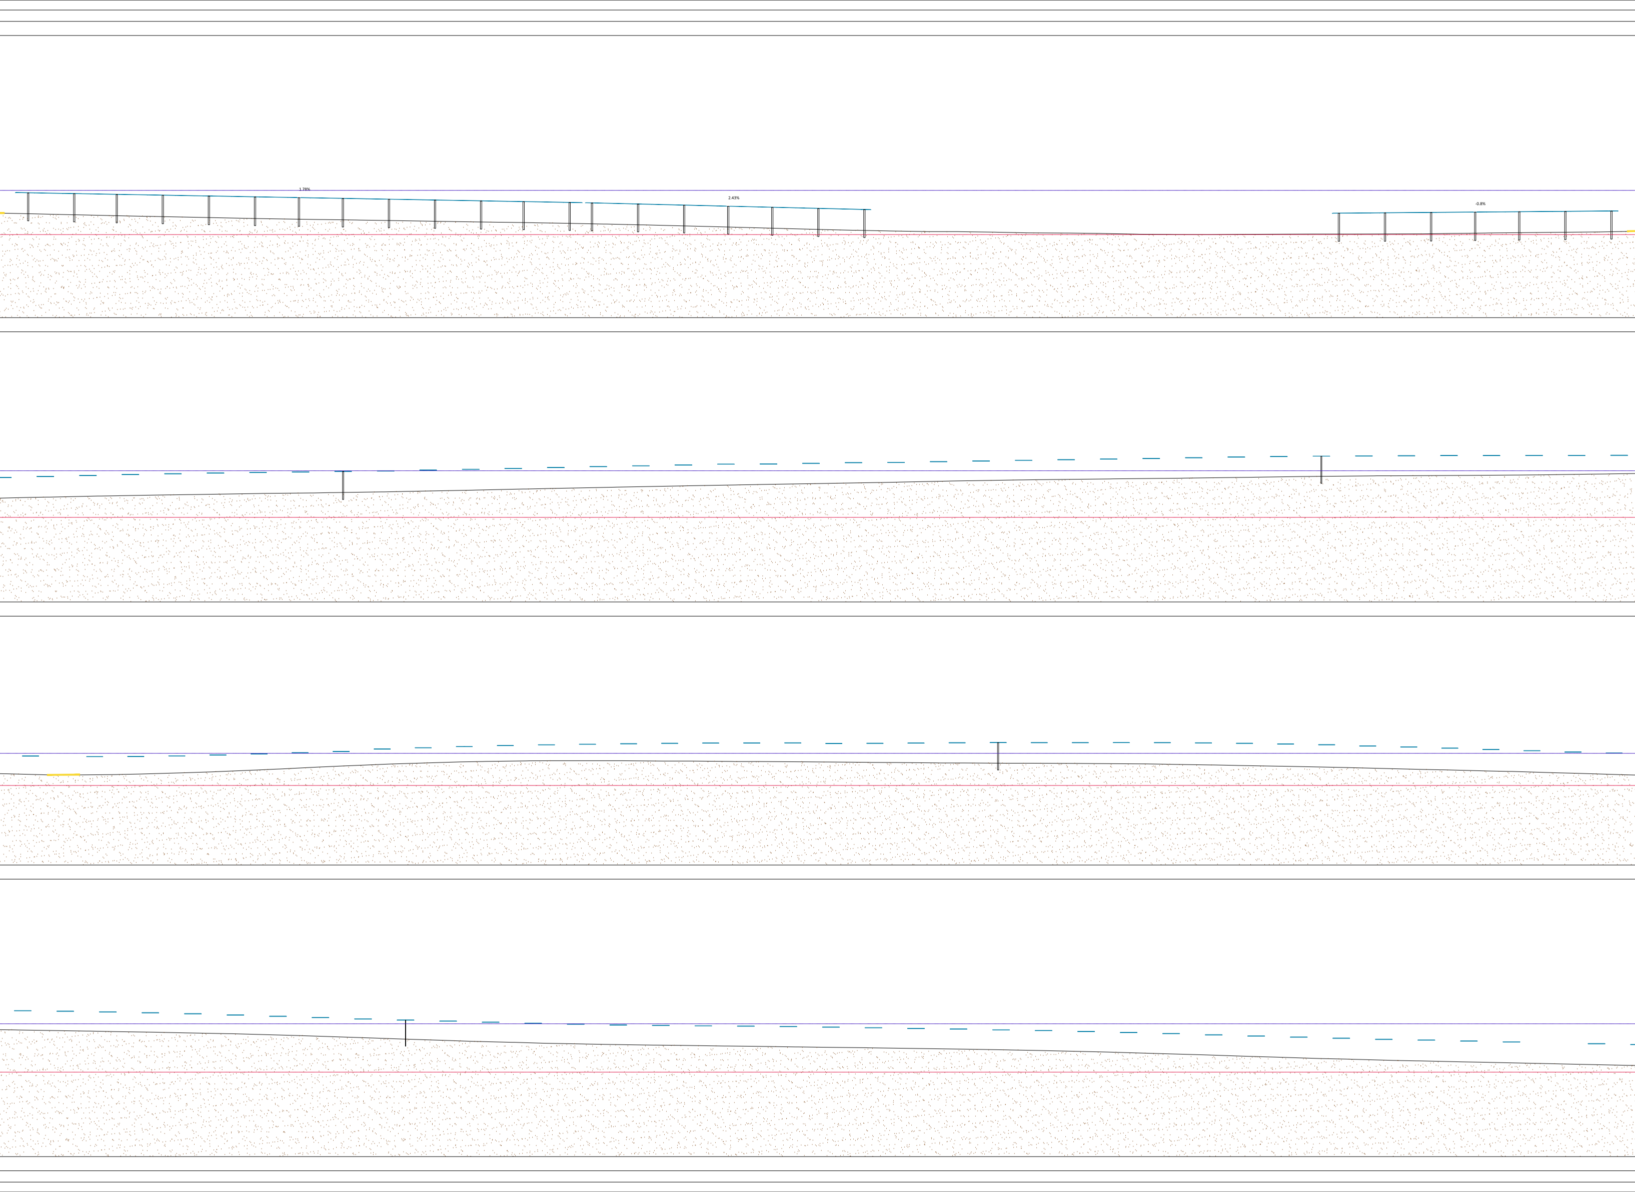

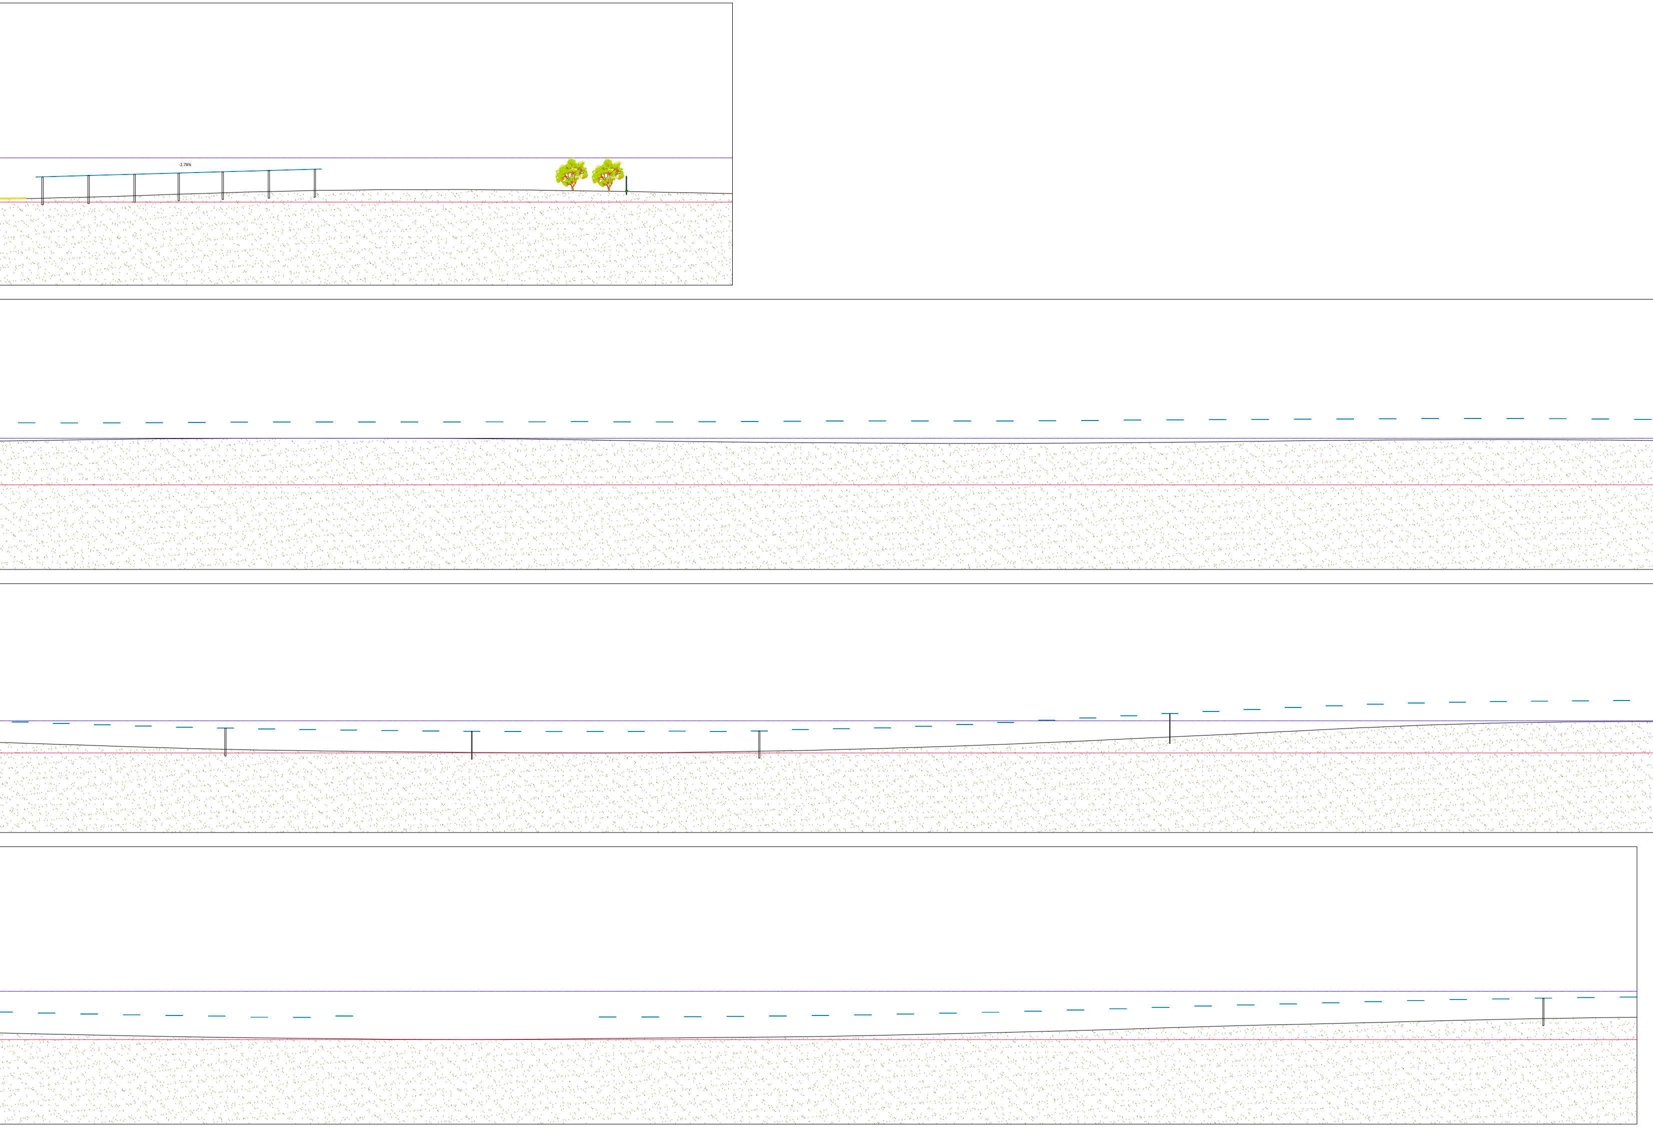

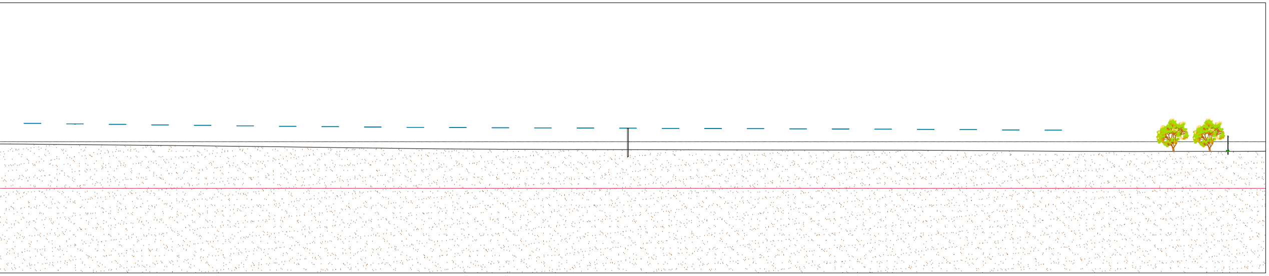

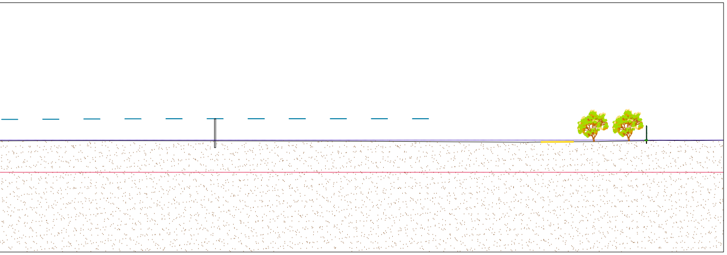

COMMITTENTE
ENGIE GRILLO SRL

STEFANO SCAZZOLA
20.03.2023 14:11:10
GMT+01:00

STUDIO DI PROGETTAZIONE
Ing Daniele Cavallo
Via C. del Croix, 55 - 72022 - Latiano (BR)

Dott. Ing. Daniele CAVALLO n° 1220

REV.	DATE	DESCRIPTION	BY	CHD	APP.
0	Gen-23	EMESSO PER ITER AUTORIZZATIVO	CS	DC	PL

REVISIONS

Impianto Agrivoltaico integrato innovativo denominato "Grillo" avente potenza d'impianto di 53,97 MW (45MW in immissione) con annesso SdA della potenza di 10MW e 80MWh di capacità di accumulo e relative opere connesse Comuni di Mazara del Vallo e Marsala (TP)

PROGETTO DEFINITIVO IMPIANTO AGRIVOLTAICO E OPERE CONNESSE

OBJECT:

TAV.31c
Sezioni d'impianto

THIS DRAWING IS THE PROPERTY OF ENGIE GRILLO SRL AND IS LENT WITH-OUT CONSIDERATION OTHER THAN THE BORROWER'S AGREEMENT THAT IT SHALL NOT BE REPRODUCED COPIED LENT OR DISPOSED OF DIRECTLY OR INDIRECTLY. NOR USED FOR ANY PURPOSE OTHER THAN THAT FOR WHICH IT IS SPECIFICALLY FURNISHED THE APPARATUS SHOWN IN THE DRAWING IS COVERED BY PATENTS.

APPROVED FOR CONSTRUCTION
DWG. REV. DATE
SIGNATURE
ORDER N°
SUPPLIER
CONTRACT N°
SUBPROJECT CODE:
THIS DWG. SUPERSEDED BY
THIS DWG. SUPERSEDES
SCALE 1: 200
FWI DWG N°
REV.
SHEET OF

CAD FILE NAME:
841x4500