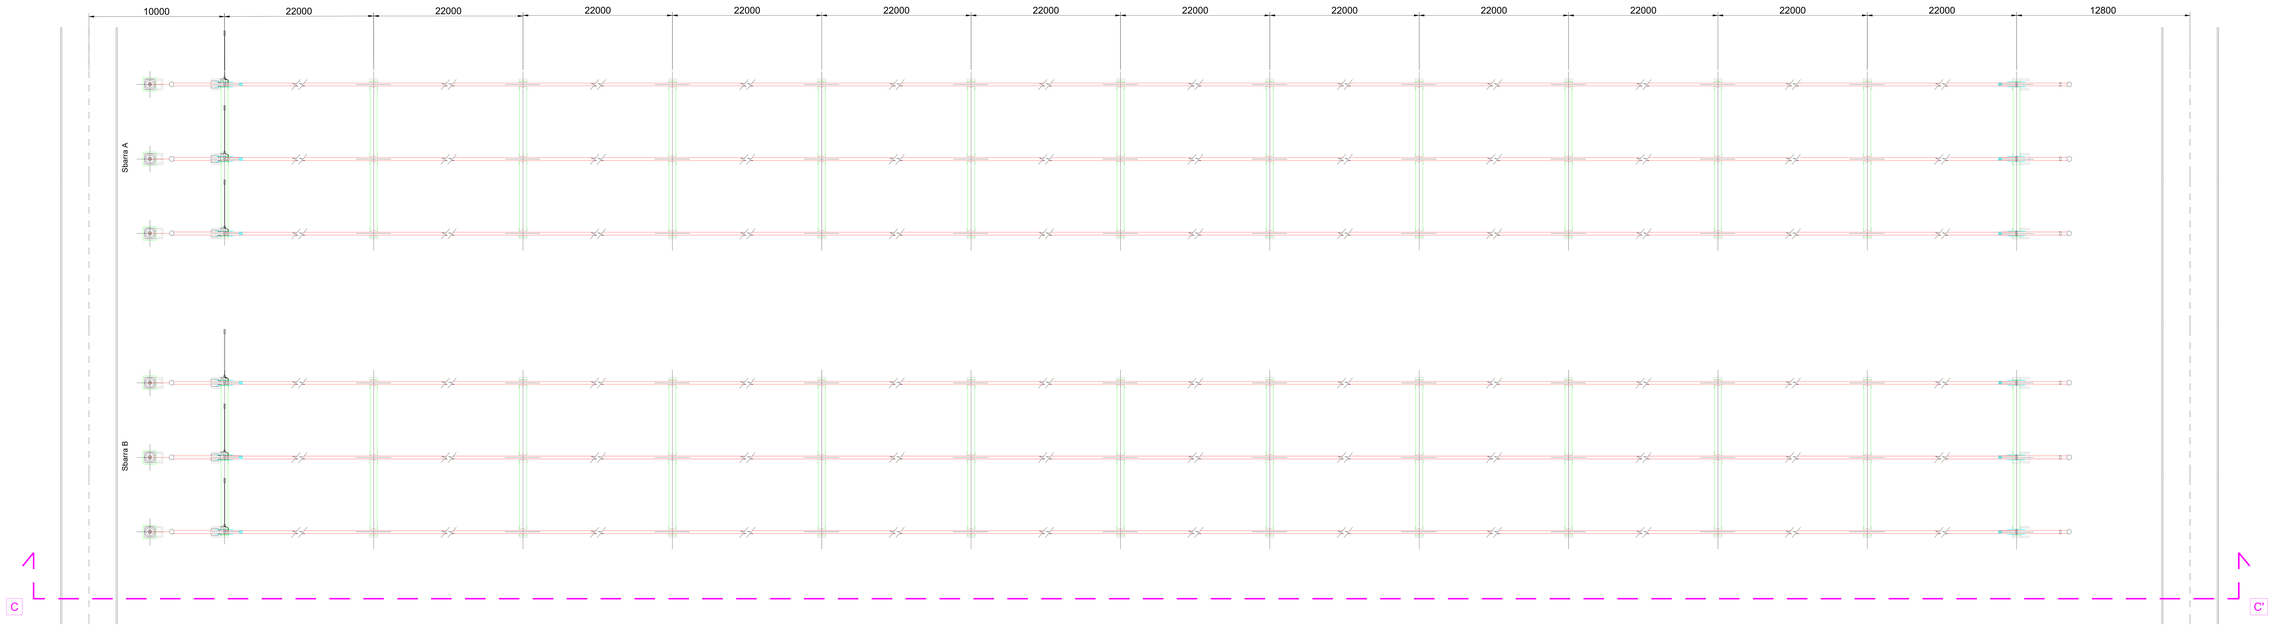

Sezione C-C' - Scala 1:100

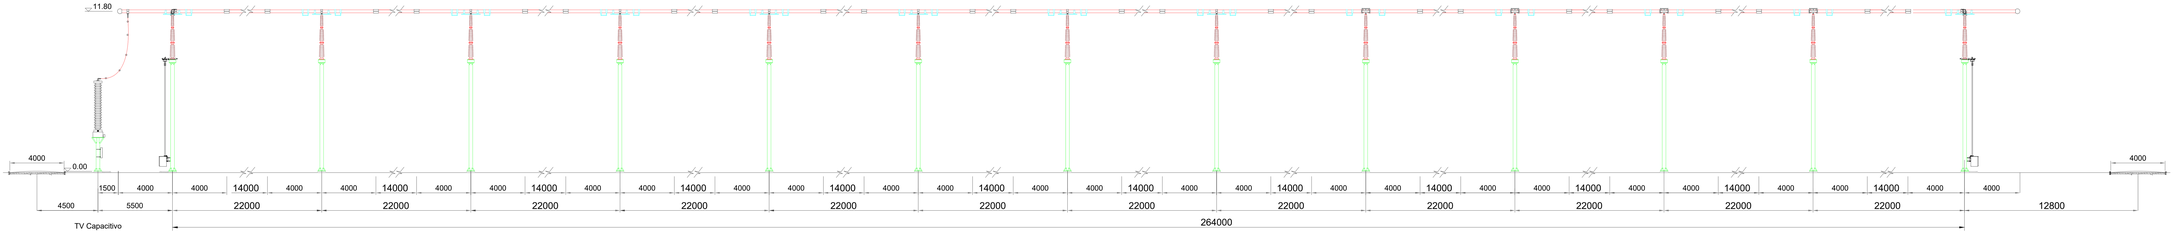

COMMITTENT:
ENGIE TREXENTA SRL
PIVA 12367510968
Via Chiese 72, Milano 20126
STEFANO ACAZZOLA
27-04-2023 23:32:00
GMT+02:00

STUDIO DI PROGETTAZIONE:
Ing Daniele Cavallo
Via C. del Croix, 55 - 72022 - Latiano (BR)

REV.	DATE	DESCRIPTION	BY	CHD	APP
0	Apr-23	EMESSO PER ITER AUTORIZZATIVO	CC	DC	PL

REVISIONS

Impianto per la produzione di energia elettrica da fonte eolica di potenza pari a 42 MW denominato "Marmilla"
Comuni di Villanovaforru, Sardara, Sanluri e Furtei (SU)

PROGETTO DEFINITIVO IMPIANTO DI RETE

OBJECT:
Tav.07
Sezione elettromeccanica - Sbarra A-B 380 kV

SUBPROJECT CODE:
THE ENG. SUPERVISED BY
THE ENG. SUPERVISED
THE ENG. CHKD. N°
SHEET CF

SCALE: 1:100
REV.

APPROVED FOR CONSTRUCTION
ENG. REV. DATE
SIGNATURE
WEEK N°
SUPPLIER
CONTRACT N°

THIS DRAWING IS THE PROPERTY OF SNAM TRASPORTO SRL AND IS LEFT WITH-OUT OBLIGATION OTHER THAN THE RESPONSIBILITY OF CARE AND SHALL NOT BE COPIED OR REPRODUCED IN WHOLE OR IN PART NOR SHALL IT BE LENT TO ANY PERSON OTHER THAN THAT FOR WHOM IT IS SPECIFICALLY PURCHASED FOR OPERATION, WORK IN THE DRAWING IS COVERED BY PATENTS.

CAD FILE NAME:
841x1900