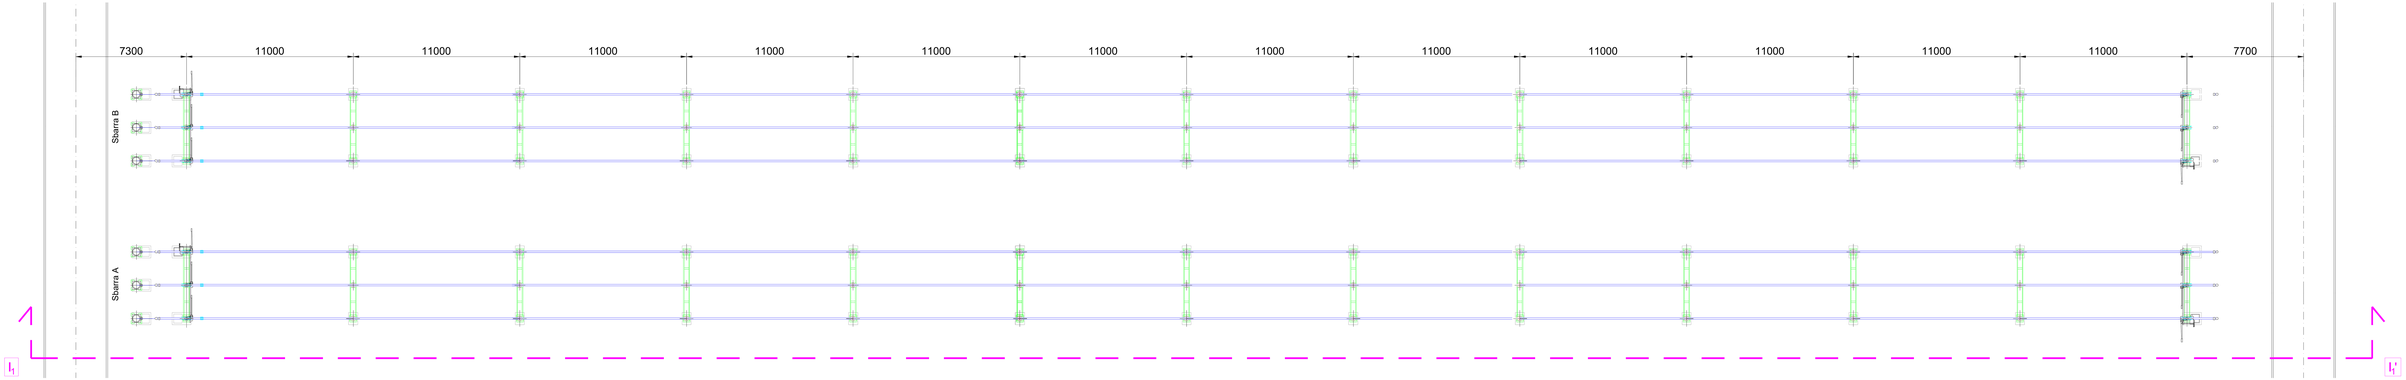

Sezione I_1-I_1' - Scala 1:100

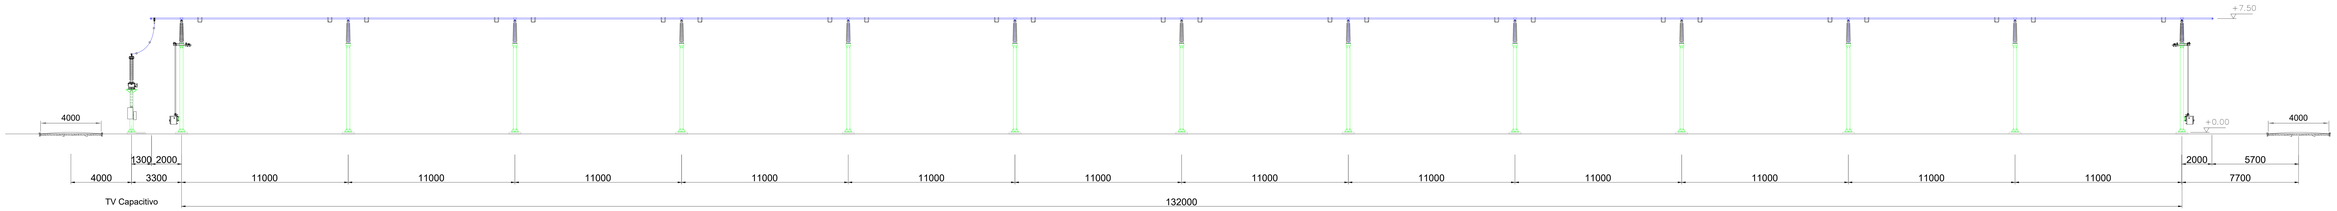

STEFANO SCAZZOLA
27.04.2023 21:33:21
GMT+01:00

COMMITTENTE	STUDIO DI PROGETTAZIONE
ENGIE TREXENTA SRL P.IVA 12387510968 Via Chiese 72, Milano 20126	Ing Daniele Cavallo Via C. del Croix, 55 - 72022 - Latiano (BR) SCM INGEGNERIA Dott. Ing. DANIELE CAVALLO n° 1230

REV.	DATE	DESCRIPTION	BY	CHD	APP.
0	Apr-23	EMESSO PER ITER AUTORIZZATIVO	CC	DC	PL

REVISIONS

Impianto per la produzione di energia elettrica da fonte eolica di potenza pari a 42 MW denominato "Marmilla"

Comuni di Villanovaforru, Sardara, Sanluri e Furtei (SU)

PROGETTO DEFINITIVO IMPIANTO DI RETE

OBJECT:

Tav.11a
Sezione elettromeccanica - Sbarra A1-B1 150 kV

THIS DRAWING IS THE PROPERTY OF ENGIE TREXENTA SRL AND IS LENT WITH-OUT CONSIDERATION OTHER THAN THE ENDEAVOUR'S AGREEMENT THAT IT SHALL NOT BE REPRODUCED COPIED LENT OR DISPOSED OF DIRECTLY OR INDIRECTLY NOR USED FOR ANY PURPOSE OTHER THAN THAT FOR WHICH IT IS SPECIFICALLY FURNISHED THE APPLICABLE DEGREE IN THE DRAWING IS CHANGE OF POSITION.

APPROVED FOR CONSTRUCTION

DWG. REV.: DATE:

SIGNATURE:

ORDER N°:

SUPPLIER:

CONTRACT N°:

SUBPROJECT CODE:

TRS DWG. SUPERVISED BY:

TRS DWG. SUPERVISER:

FTM DWG N°:

SHEET: OF

SCALE: 1:100

REV.:

CAD FILE NAME:

841x1700