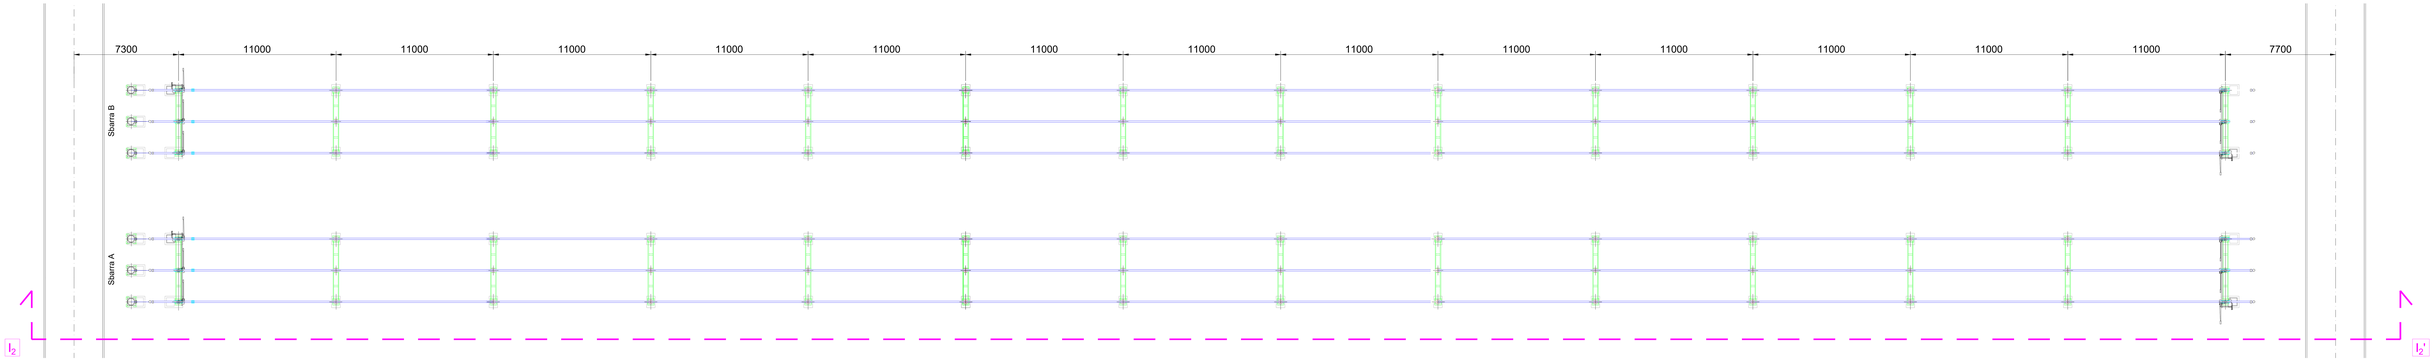

Sezione I_2-I_2' - Scala 1:100

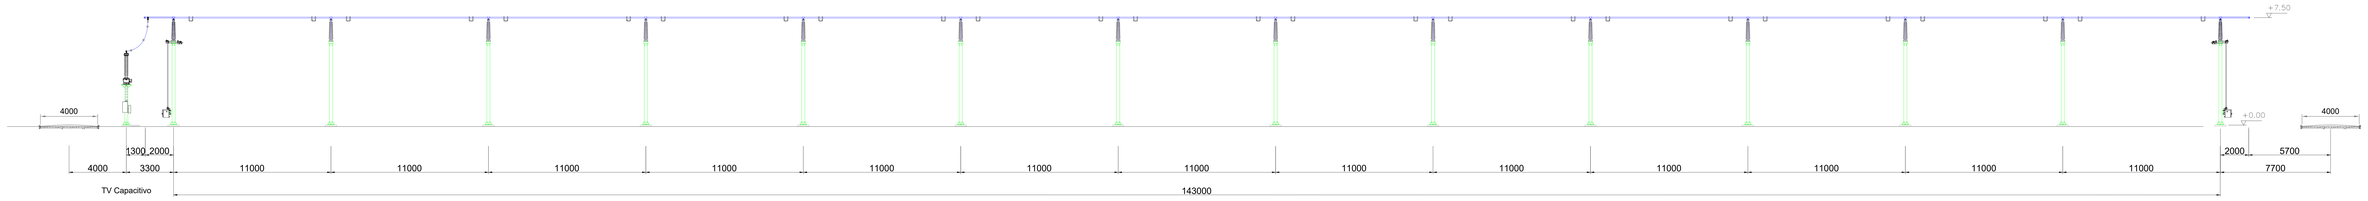

STEFANO SCAZZOLA
27.04.2022 21:19:21
GMT+01:00

COMMITTENTE
ENGIE TREXENTA SRL
PIVA 12367510968
Via Chiese 72, Milano 20126

STUDIO DI PROGETTAZIONE
Ing Daniele Cavallo
Via C. del Croix, 55 - 72022 - Latiano (BR)

SCM INGEGNERIA

Dott. Ing. DANIELE CAVALLO n° 1339

REV.	DATE	DESCRIPTION	BY	CHD	APP
0	Apr-33	EMESSO PER ITER AUTORIZZATIVO	CC	DC	PL

REVISIONS

Impianto per la produzione di energia elettrica da fonte eolica di potenza pari a 42 MW denominato "Marmilla"
Comuni di Villanovaforru, Sardara, Sanluri e Furtei (SU)

PROGETTO DEFINITIVO IMPIANTO DI RETE

OBJECT:
Tav.11b
Sezione elettromeccanica - Sbarra A2-B2 150 kV

APPROVED FOR CONSTRUCTION:
DWG. REV.: DATE:
SIGNATURE:
ORDER N°:
SUPPLIER:
CONTRACT N°:
SUBPROJECT CODE:
REV. DWG. SUPERSEDES BY:
REV. DWG. SUPERSEDES:
SCALE: 1:100
DWG N°:
REV.:
SHEET: OF

THIS DRAWING IS THE PROPERTY OF SNAM TRESCIANO. ONLY AND IS LENT WITH-OUT CONSIDERATION OTHER THAN THE BORROWER'S AGREEMENT THAT IT SHALL NOT BE REPRODUCED (WHOLE LOSS OR EXCERPTS) OF DIRECTLY OR INDIRECTLY, NOR USED FOR ANY PURPOSE OTHER THAN THAT FOR WHICH IT IS SPECIFICALLY FURNISHED THE APPROPRIATE SNAM. S.P. THE DRAWING IS OWNER OF COPYRIGHT.

CAD FILE NAME:

841x1800