PROFILO LONGITUDINALE TRATTO C-E-D

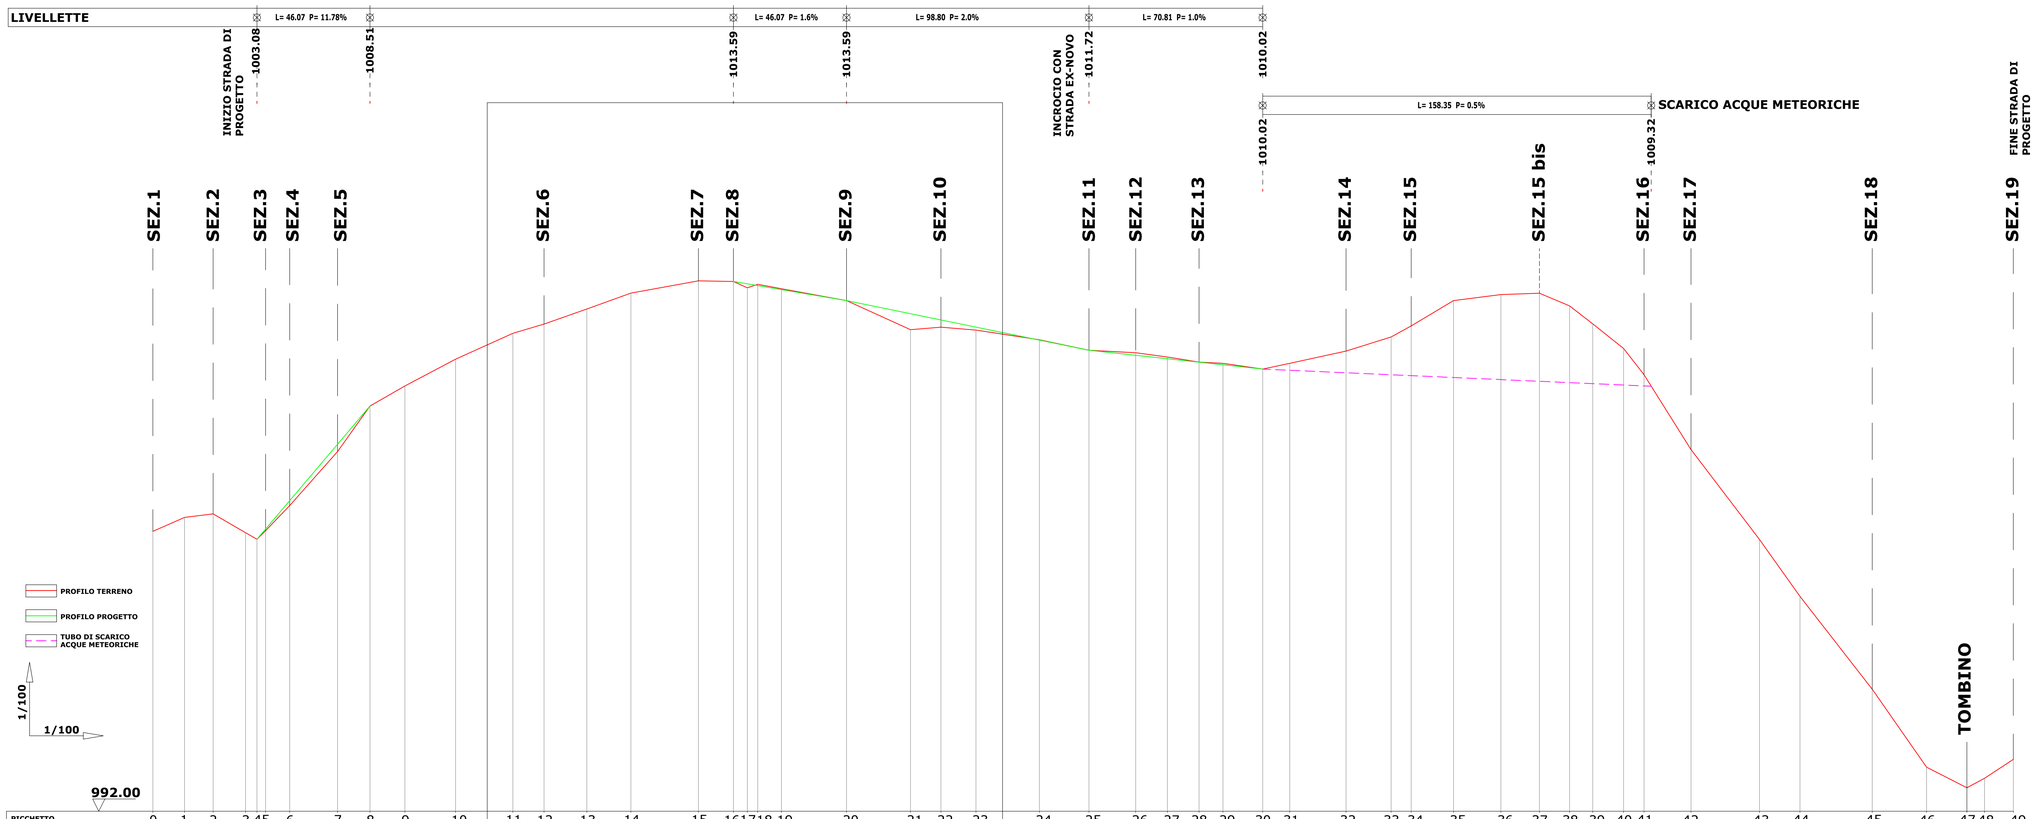

PICCHETTO		0	1	2	3	4	5	6	7	8	9	10	11	12	13	14	15	16	17	18	19	20	21	22	23	24	25	26	27	28	29	30	31	32	33	34	35	36	37	38	39	40	41	42	43	44	45	46	47	48	49
QUOTE	TERRENO	1003.41	1003.97	1004.12	1003.35	1003.08	1003.43	1004.46	1006.65	1008.51	1009.33	1010.42	1011.48	1011.85	1012.47	1013.11	1013.61	1013.59	1013.39	1013.47	1013.29	1012.81	1012.02	1011.72	1011.61	1011.21	1010.78	1010.68	1010.51	1010.30	1010.25	1010.02	1010.25	1010.75	1011.32	1011.77	1012.81	1013.05	1013.11	1012.59	1011.86	1010.86	1009.79	1006.74	1003.07	1000.76	996.97	993.80	992.96	993.34	994.11
	PROGETTO	1003.41	1003.97	1004.12	1003.35	1003.08	1003.50	1004.65	1006.95	1008.51	1009.33	1010.42	1011.48	1011.85	1012.47	1013.11	1013.61	1013.59	1013.49	1013.42	1013.26	1012.81	1012.02	1012.00	1011.73	1011.20	1010.78	1010.58	1010.44	1010.29	1010.19	1010.02	1010.25	1010.75	1011.32	1011.77	1012.81	1013.05	1013.11	1012.59	1011.86	1010.86	1009.79	1006.74	1003.07	1000.76	996.97	993.80	992.96	993.34	994.11
DISTANZE	PARZIALE		12.90	11.63	13.24	4.62	3.53	9.83	19.51	13.20	14.24	20.66	23.35	12.71	17.44	17.95	27.50	14.30	5.63	4.26	9.63	26.55	26.11	12.38	14.28	25.87	20.17	19.04	12.95	12.90	9.74	16.19	11.02	22.94	18.39	8.16	17.27	19.32	15.70	12.28	9.41	12.57	8.34	19.15	27.88	16.52	29.45	22.15	16.42	7.21	11.75
	PROGRESSIVA	0.00	12.90	24.53	37.76	42.39	45.92	55.75	75.26	88.46	102.70	123.36	146.71	159.42	176.86	194.81	222.31	236.61	242.25	246.51	256.13	282.68	308.78	321.17	335.45	361.32	381.49	400.53	413.47	426.38	436.11	452.30	463.32	486.26	504.65	512.81	530.09	549.41	565.11	577.39	586.80	599.37	607.71	626.86	654.74	671.26	700.72	722.87	739.29	746.49	758.24

PROFILO LONGITUDINALE TRATTO E-F EX-NOVO

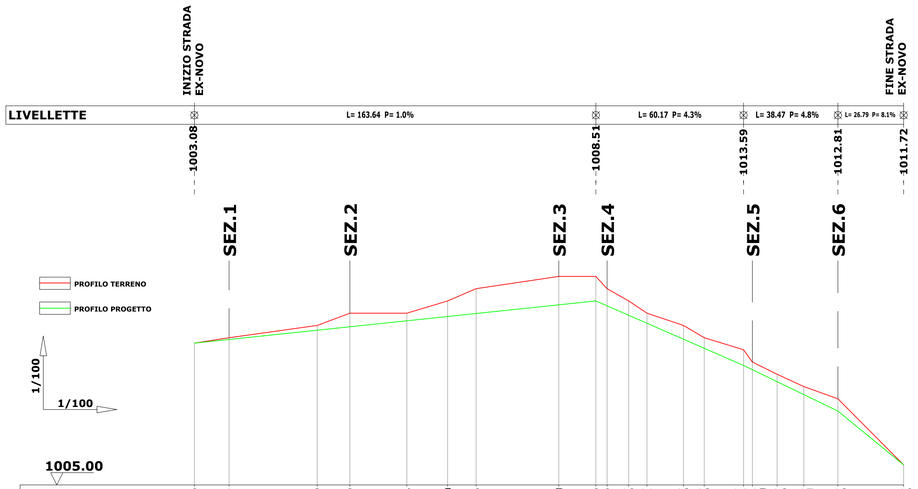

PICCHETTO		0	1	2	3	4	5	6	7	8	9	10	11	12	13	14	15	16	17	18	19
QUOTE	TERRENO	1010.78	1011.00	1011.50	1012.00	1012.00	1012.50	1013.00	1013.50	1013.50	1013.00	1012.50	1012.00	1011.50	1011.00	1010.50	1010.00	1009.50	1009.00	1008.50	1005.82
	PROGETTO	1010.78	1010.93	1011.30	1011.45	1011.69	1011.86	1011.98	1012.34	1012.50	1012.30	1011.91	1011.59	1010.94	1010.57	1009.87	1009.70	1009.20	1008.68	1008.00	1005.82
DISTANZE	PARZIALE		14.15	35.91	13.33	23.18	16.63	11.61	33.70	15.13	4.55	8.82	7.46	14.88	8.42	16.04	3.63	10.07	10.87	13.90	26.79
	PROGRESSIVA	0.00	14.15	50.06	63.39	86.57	103.20	114.81	148.51	163.64	168.19	177.01	184.47	199.35	207.77	223.81	227.44	237.51	248.38	262.28	289.07

Firmato digitalmente da
MICHELE DE FALCO
CN = DE FALCO MICHELE
O = Ordine degli Ingegneri della Provincia di Potenza
T = Ingegnere
Serialnumber = TINIT-DFLMHL52P13L330N

ORDINE DEGLI INGEGNERI DELLA PROV. DI POTENZA
DOTT. ING. DE FALCO
N.° 613

Revision	Date	Status	Revision memo	Issued by	Checked by	Approved by
00	03/05/2023	AFD	Accepted For design	G. LO SASSO	M.DE FALCO	M.DE FALCO

TotalEnergies

TEMPA ROSSA

STUDIO TECNICO DI PROGETTAZIONE
Ing. Michele De Falco
Viale P. Umberto - 85057 Tramutola (PZ)
Tel. / Fax +39 0975 353514
email: ing.delfalco@virgilio.it

This document is the property of TOTAL and shall not be disclosed to third parties or reproduced without permission of the owner
This document has been generated by an Electronic Document Management System. When printed it is considered as a for information only copy. The controlled copy is the screen version and it is the holder's responsibility that he/she holds the latest valid version.

PROGETTO DI PERFORAZIONE DEL POZZO ESPLORATIVO DENOMINATO "GORGOGLIONE 3" E SUA EVENTUALE MESSA IN PRODUZIONE

GG-3 - STRADA DI ACCESSO TRATTI C-E-D / E-F: PROFILI LONGITUDINALI

Doc. Type:	LAY	Syst. / S-Syst.:	Discipline:	CIV	Electronic Filename IT-TPR-00-SMDF-000429_00.dwg
COMPANY Document N.	IT-TPR-00-SMDF-000429		Rev. 00	Scale	1/100
Contractor Document N.	IT-TPR-00-SMDF-000429_00		Format:A0	Sheet	1 of 1