LEGENDA PLANIMETRIA

CONFINE SITO	SOTTOSTAZIONE ELETTRICA	AREA RIFIUTI	AREA ANTINCENDIO	ENTRATA PRINCIPALE
	TRATTAMENTO ACQUE	GUARDIANIA	AREA CARICO/SCARICO	ENTRATA SECONDARIA

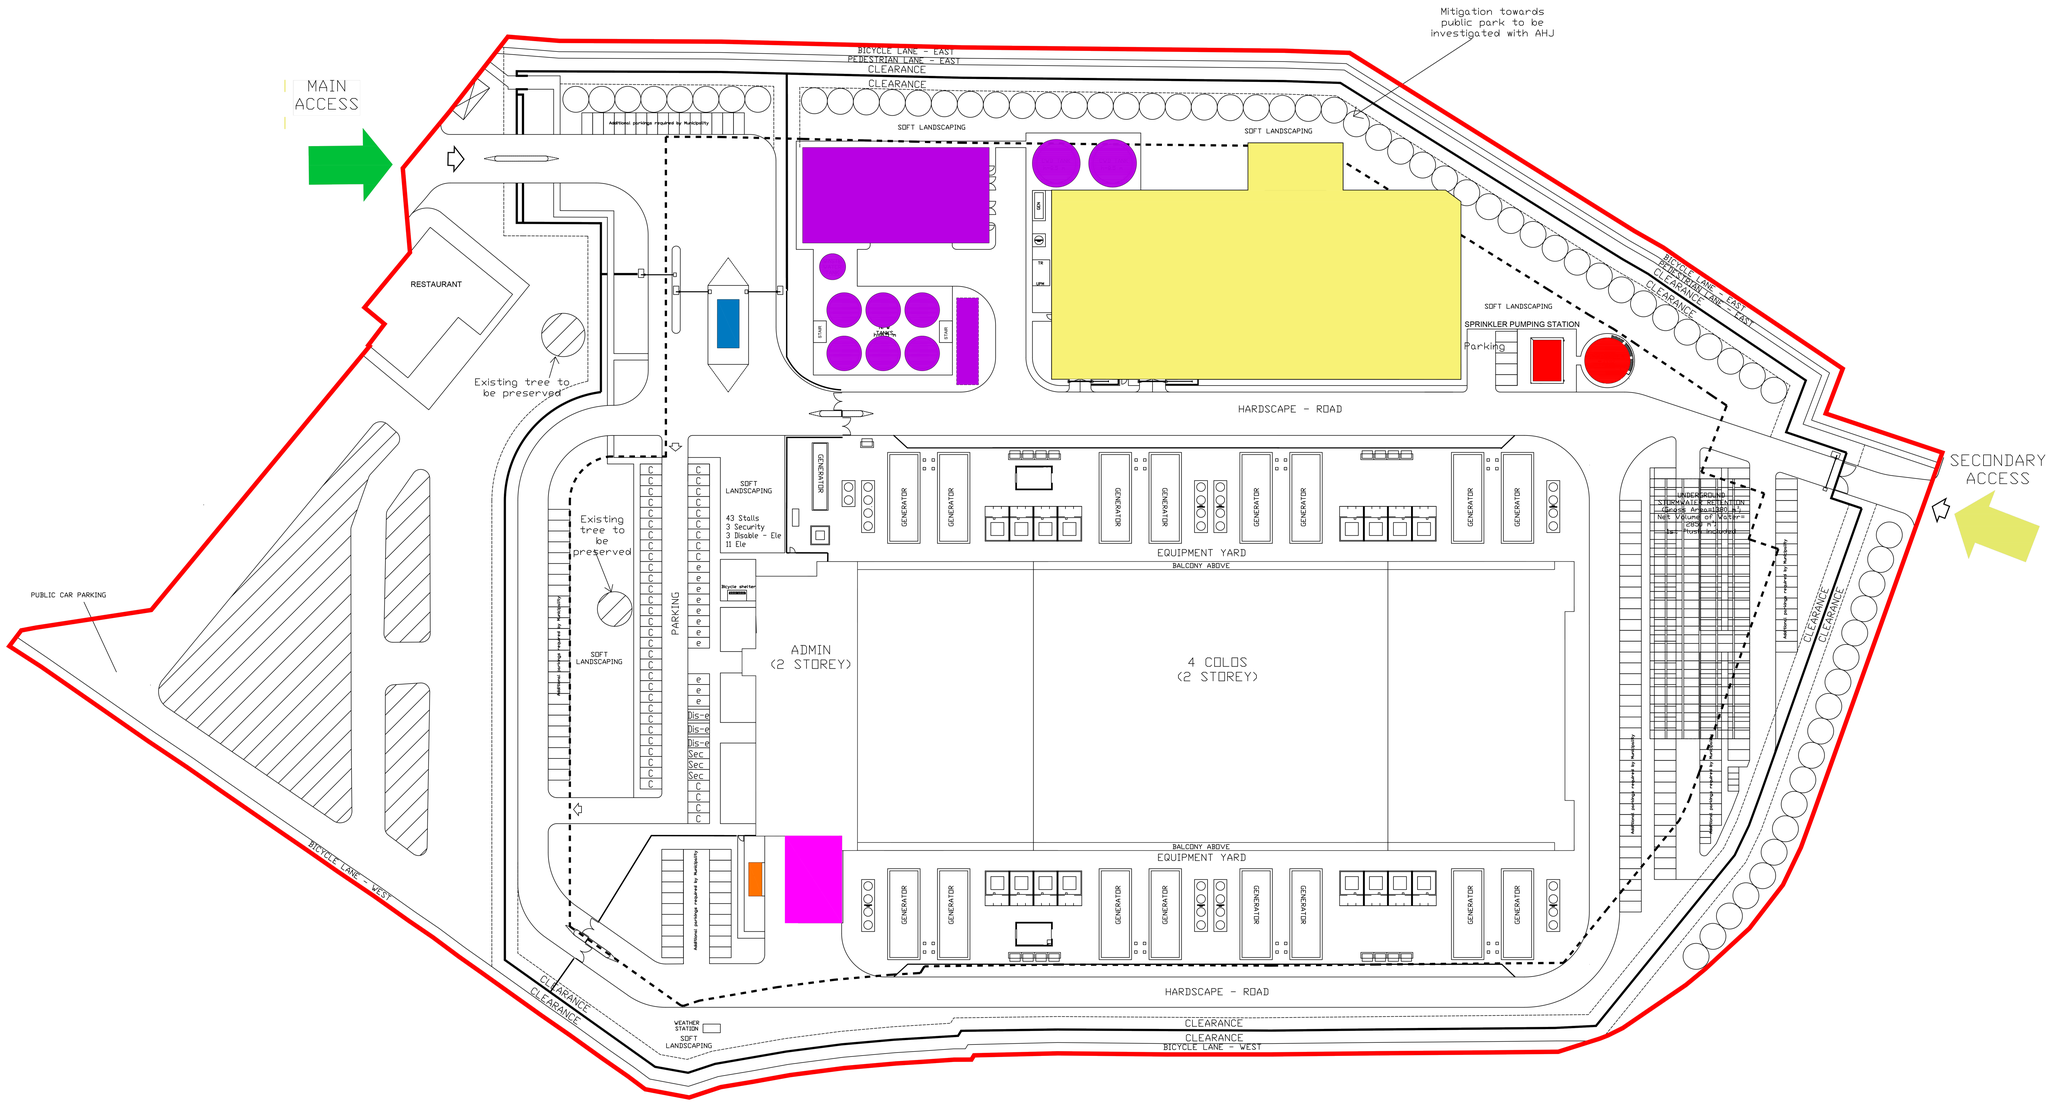

Firmato digitalmente da: Claudio Maria Giacobbe Albano
Luogo: COLOGNO MONZESE
Data: 31/05/2023 11:56:03

Jacobs

Jacobs Italia S.p.A.
Via Alessandro Volta, 16
20093 Cologno Monzese (MI) - Italy
T +39 (02) 250881

Microsoft

MIL04
Datacenter Italy
Peschiera Borromeo (MI) Italy

Design Team

Design A/E	Jacobs Engineering
Drawn	Author
Checked	Checker
Approved	Approver
Date	DATA
Company Project No.	K81604
M.S. Project No.	P 17782

Approvals

MICROSOFT

Design Manager	VICTORIA MARSHALL / AARON KING
Mechanical	MARCIN ZAWACKI
BAS/EPMS	ANDREW FREEZER
Electrical	ATHANASIOS AVLONITIS
Security	MOHAMMAD DEHANI
CSA	ROBERT DRUHAN / VICTOR DELGADO / JAMIE GREEN
Telecom	CARMEN VILLAFRUELA GOMEZ
Environmental	FRAN KILMURRAY
Permitting	KELLY PYRPYLI
HSE	VIRGINIA MARRAZZO
BIM	NUALA TREACY

PROJECT MANAGEMENT A/E

Project Manager	NICOLA CAROFANO
Design Manager	PAOLO DI VARA
Program Manager	DARIO FRANCESCATTI

Revisions

No.	Date	Description

Registration

Key Plan

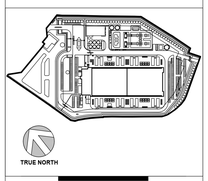

Bar Code

Sheet Title/Number

Studio Preliminare Ambientale
Allegato 3
Aree di lavoro

01

MICROSOFT CONFIDENTIAL