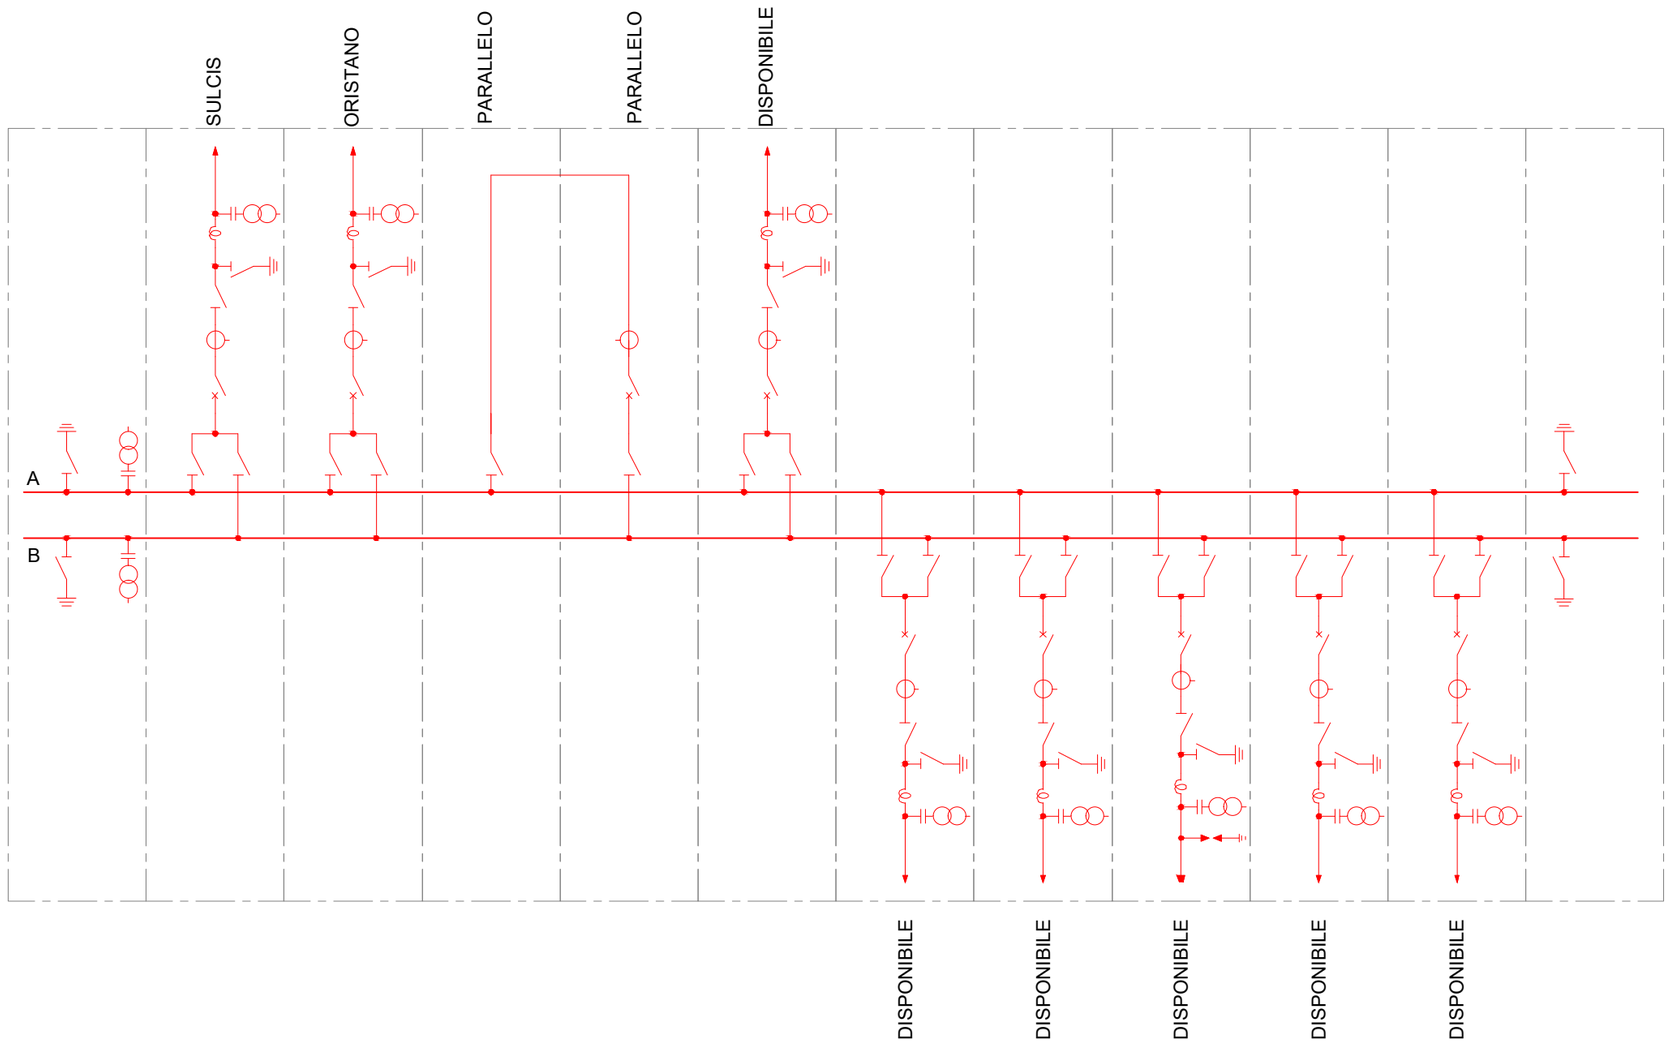

LEGENDA

Elementi 220 kV

- TA
- Interruttore
- Sezionatore
- Sezionatore di linea/terra
- TV
- Sezionatore di terra
- B.O.C.
- Arrivo linea
- Scaricatore
- Arrivo cavo

Firmato digitalmente da:
ALFONSO MESSINA
Data: 07/06/2023 08:51:06

REV.	DATE	DESCRIPTION	PREPARED	CHECKED	APPROVED
00	Dic/2021	first issue	3E	3E	EGP

CONTRACTOR'S LOGO

3E ENERGY ENVIRONMENT ENGINEERING

PROJECT: **Nuova SE RTN a 220kV di Gonnesa e raccordi alla RTN**

FILE NAME: GRE.EEC.D.24.IT.W.15012.16.011.00

CLASSIFICATION

FORMAT:	SCALE:	PLOT SCALE	SHEET:
A3	-	1:1	1 di / of 1

enel Engineering & Construction

GRE VALIDATION

VALIDATED by

VERIFIED by

COLLABORATORS

UTILIZATION SCOPE

TITLE: **Schema elettrico unifilare**

GRE CODE

GROUP	FUNCTION	TYPE	ISSUER	COUNTRY	TEC.	PLANT	SYSTEM	PROGRESSIVE	REVISION
GRE	EEC	D	24	IT	W	15012	160	11	00

This document is property of Enel Green Power SpA. It is strictly forbidden to reproduce this document, in whole or in part, and to provide to others any related information without the previous written consent by Enel Green Power SpA.