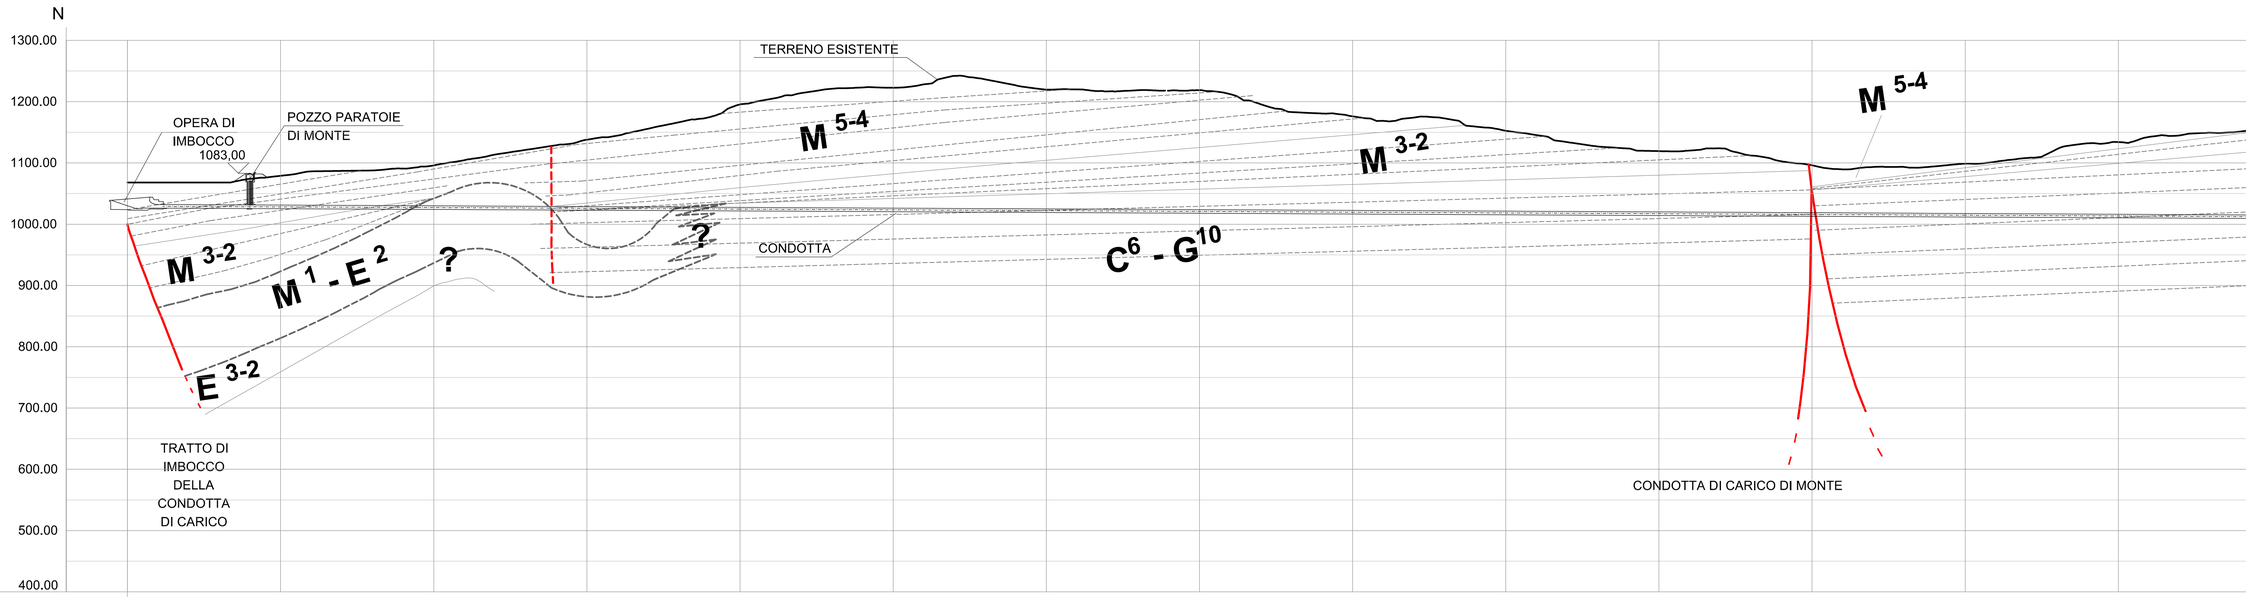

Manufatti	1	1bis	2	3	4	5	6	7	8	9	10	11	12	13	14
Distanze Progressive	0	200	250	500	750	1.000	1.250	1.500	1.750	2.000	2.250	2.500	2.750	3.000	3.250
Distanze Parziali	200	50	250	250	250	250	250	250	250	250	250	250	250	250	250
Quote Terreno	1.068,00	1.074,00	1.079,03	1.096,23	1.138,22	1.195,89	1.222,64	1.219,69	1.218,75	1.175,83	1.152,32	1.119,24	1.095,82	1.098,86	1.133,95
Quote Fondo Tubo/Progetto	1.026,70	1.025,70	1.025,40	1.024,19	1.022,94	1.021,69	1.020,44	1.019,19	1.017,94	1.016,69	1.015,44	1.014,19	1.012,94	1.011,69	1.010,44

LEGENDA:

- FAGLIA PRINCIPALE EVIDENZIATA ANCHE NELLA CARTA GEOLOGICA
- ESTENZIONE FAGLIA PRINCIPALE PRESUNTA
- FRATTURE DI DISTENSIONE PASSANTI VISIBILI
- FRATTURE DI DISTENSIONE ESTENSIONE PRESUNTA
- POSSIBILI ALTRE FRATTURE CON CONTINUITA' INFERIORE PROBABILMENTE NON PASSANTI
- STRATIFICAZIONE
- LIMITE LITOLOGICO CERTO
- LIMITE LITOLOGICO PRESUNTO
- TERRENO ESISTENTE

Firmato digitalmente da:
SEMBENELLI GIUSEPPE
INGEGNERE
Firmato il 2023/01/16 01:15
Serial#: 1658573905094220388190909888116759785B5
Valido dal 25/03/2021 al 24/03/2024
ArubaPEC S.p.A. NG CA 3

0 100 200 300 400 500 m

ORDINE APPARTENENZA				Ingegnere
PROVINCIA/REGIONE				Verona
NUM. MATRICOLA				1542
00	29-11-22	REVISIONE	R. Pirola	G. Panni	G. Sembenelli
REV.	DATE	DESCRIPTION	PREPARED	CHECKED	APPROVED

CONTRACTOR'S LOGO: Stantec

PROJECT: IMPIANTO IDROELETTRICO DI PIZZONE II

FILE NAME: GRE.EEC.D.14.IT.H.16071.00.024.00

Green Power

HGT Design & Execution

EGP VALIDATION

VALIDATED BY: F. TORASSO

VERIFIED BY: -

COLLABORATORS: -

CLASSIFICATION:	FORMAT:	SCALE:	PLOT SCALE:	SHEET:
PUBLIC	A1	1:5000	1:1	1 di / of 3

UTILIZATION SCOPE: Progetto Definitivo per Autorizzazione

TITLE: ELABORATI GENERALI

PROFILO LONGITUDINALE 1 DI 3

EGP CODE

GROUP	FUNCTION	TYPE	ISSUER	COUNTRY	TEC.	PLANT	SYSTEM	PROGRESSIVE	REVISION
GRE	EEC	D	14	IT	H	16071	000	0240	0

This document is property of Enel Green Power SpA. It is strictly forbidden to reproduce this document, in whole or in part, and to provide to others any related information without the previous written consent by Enel Green Power SpA.