PLANIMETRIA

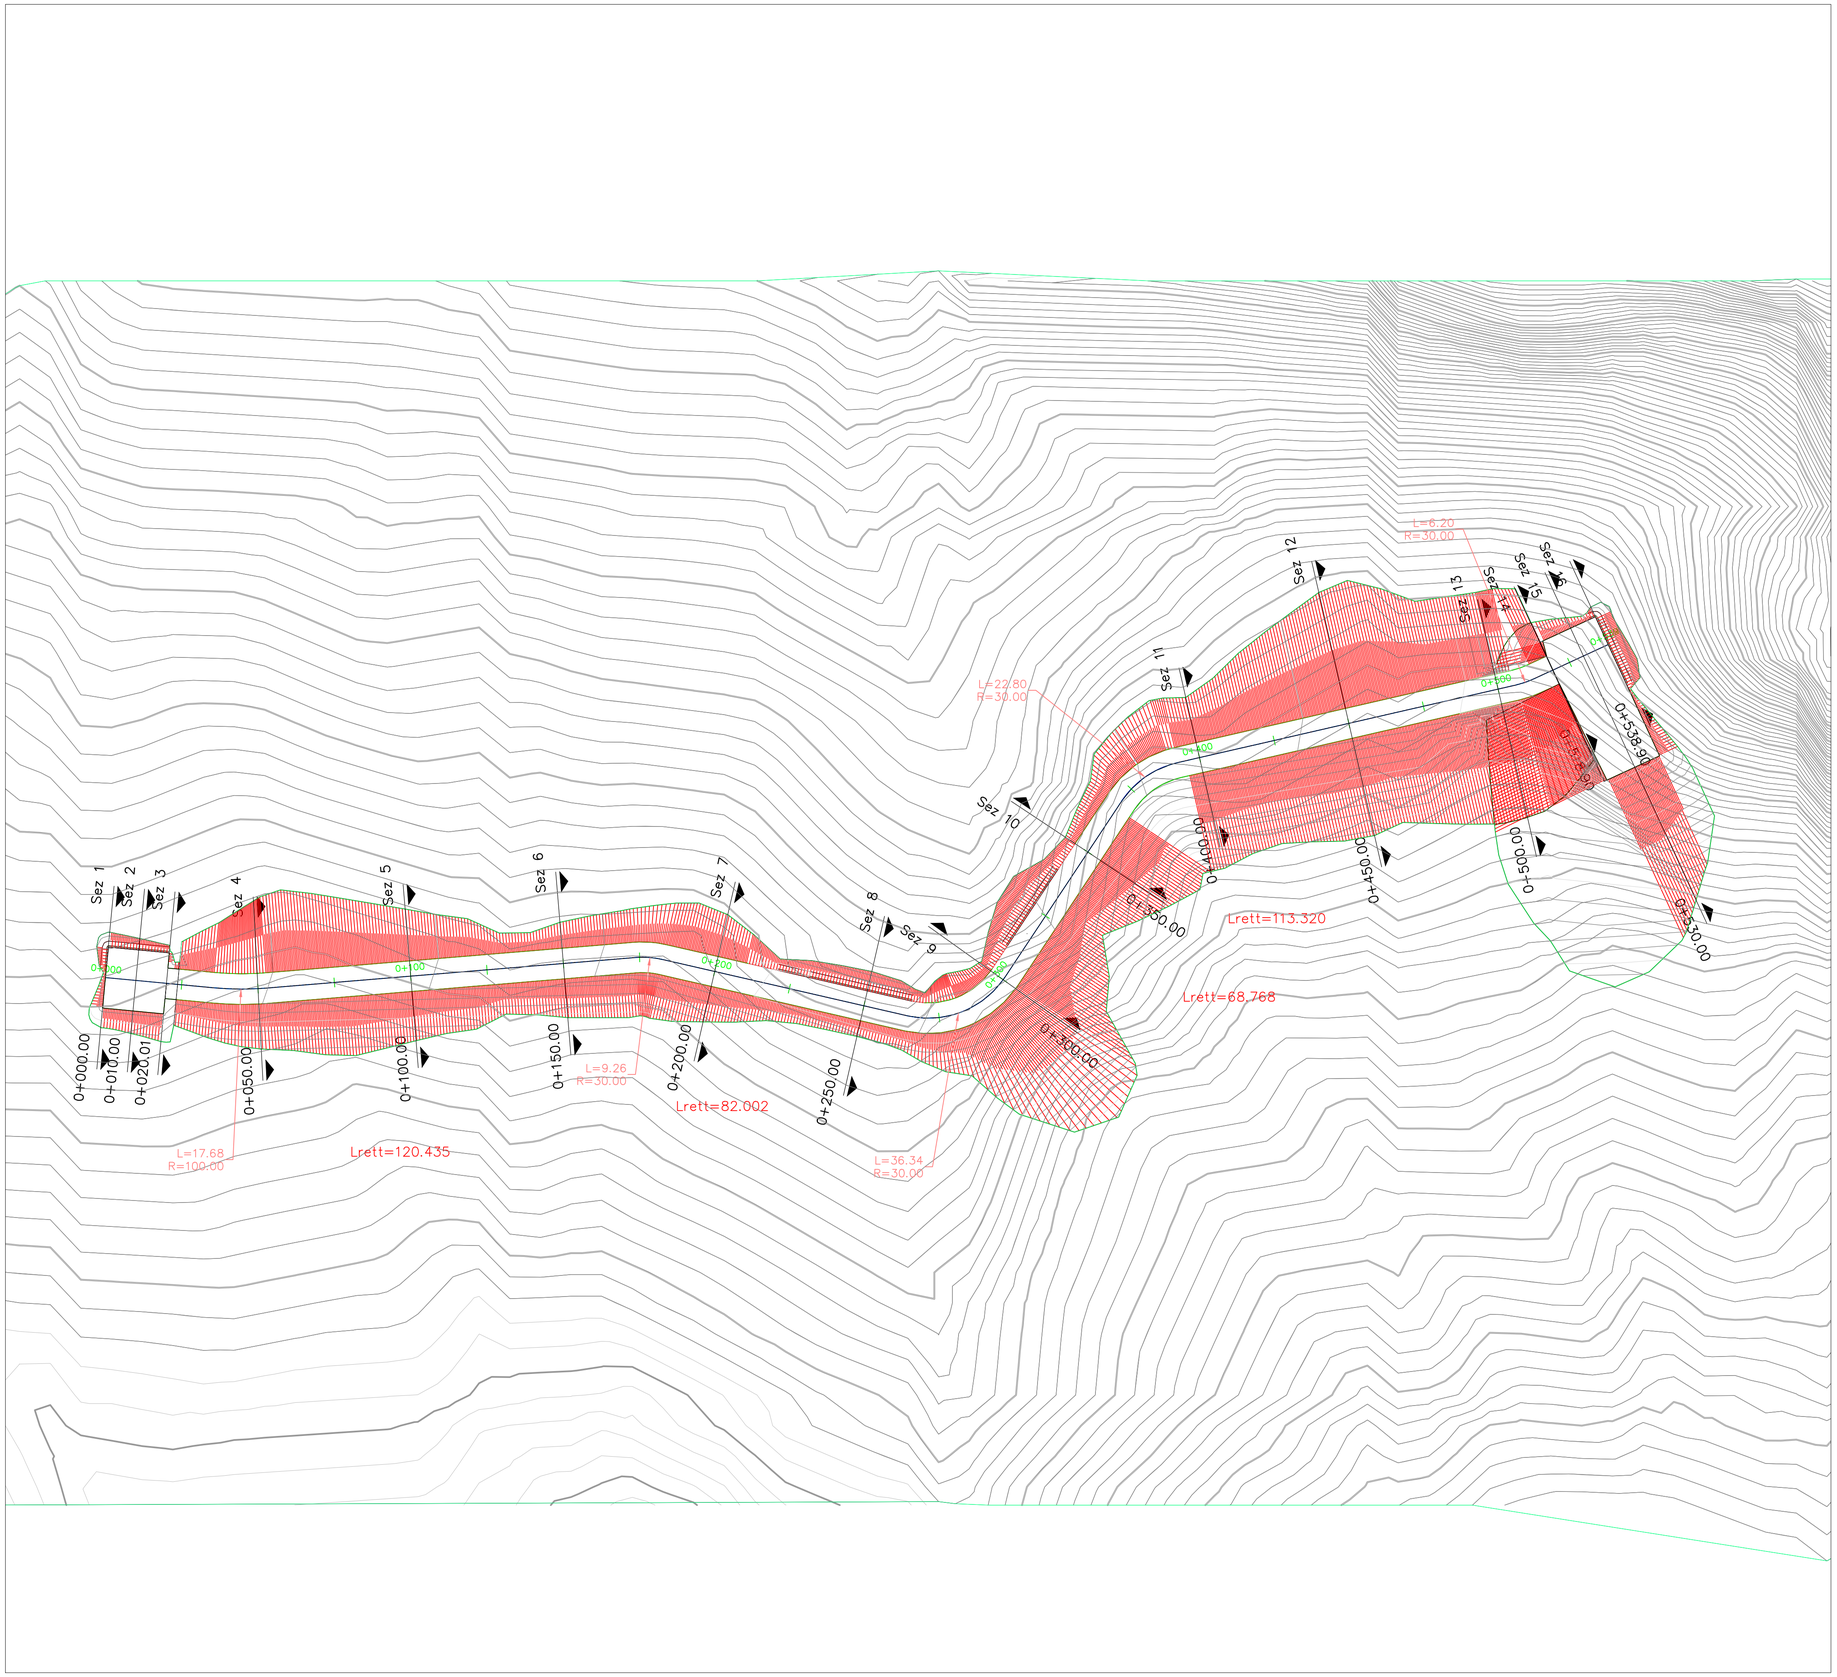

KEY MAP

LEGENDA TABELLE DI TRACCIAMENTO

R	Raggio della curva circolare
L	Sviluppo della curva circolare
Lrett	Lunghezza del rettifilo

Firmato digitalmente da:
SEMBENELLI GIUSEPPE
INGEGNERE
Firmato il 2023/01/16 16:06
Seriale Certificato: 105857390550842203861990688811875978585
Valido dal 25/03/2021 al 24/03/2024
ArubaPEC S.p.A. NG CA 3

0 20 40 60 80 100 m

ORDINE APPARTENENZA				Ingegnere
PROVINCIA/REGIONE				Verona
NUM. MATRICOLA				1542
00	29-11-22	REVISIONE	R. Pirola	G. Panni	G. Sembenelli
REV.	DATE	DESCRIPTION	PREPARED	CHECKED	APPROVED

CONTRACTOR'S LOGO

Stantec

enel Green Power

HGT Design & Execution

EGP VALIDATION

VALIDATED BY	F. TORASSO
VERIFIED BY	-
COLLABORATORS	-

PROJECT:

IMPIANTO IDROELETTRICO DI PIZZONE II

FILE NAME: **GRE.EEC.D14.IT.H.16071.00.146.00**

CLASSIFICATION:	FORMAT:	SCALE:	PLOT SCALE:	SHEET:
PUBLIC	**A1**	**1:1000**	**1:1**	**1** di / of **1**

UTILIZATION SCOPE: **Progetto Definitivo per Autorizzazione**

TITLE:

VIABILITA'

STRADA DI ACCESSO - COLLEGAMENTO CON TORNANTE 10

PLANIMETRIA GENERALE E TRACCIAMENTI

EGP CODE

GROUP	FUNCTION	TYPE	ISSUER	COUNTRY	TEC.	PLANT	SYSTEM	PROGRESSIVE	REVISION
GRE	EEC	D	14	IT	H	16071	001	4600	00

This document is property of Enel Green Power SpA. It is strictly forbidden to reproduce this document, in whole or in part, and to provide to others any related information without the previous written consent by Enel Green Power SpA.