SEZIONI:

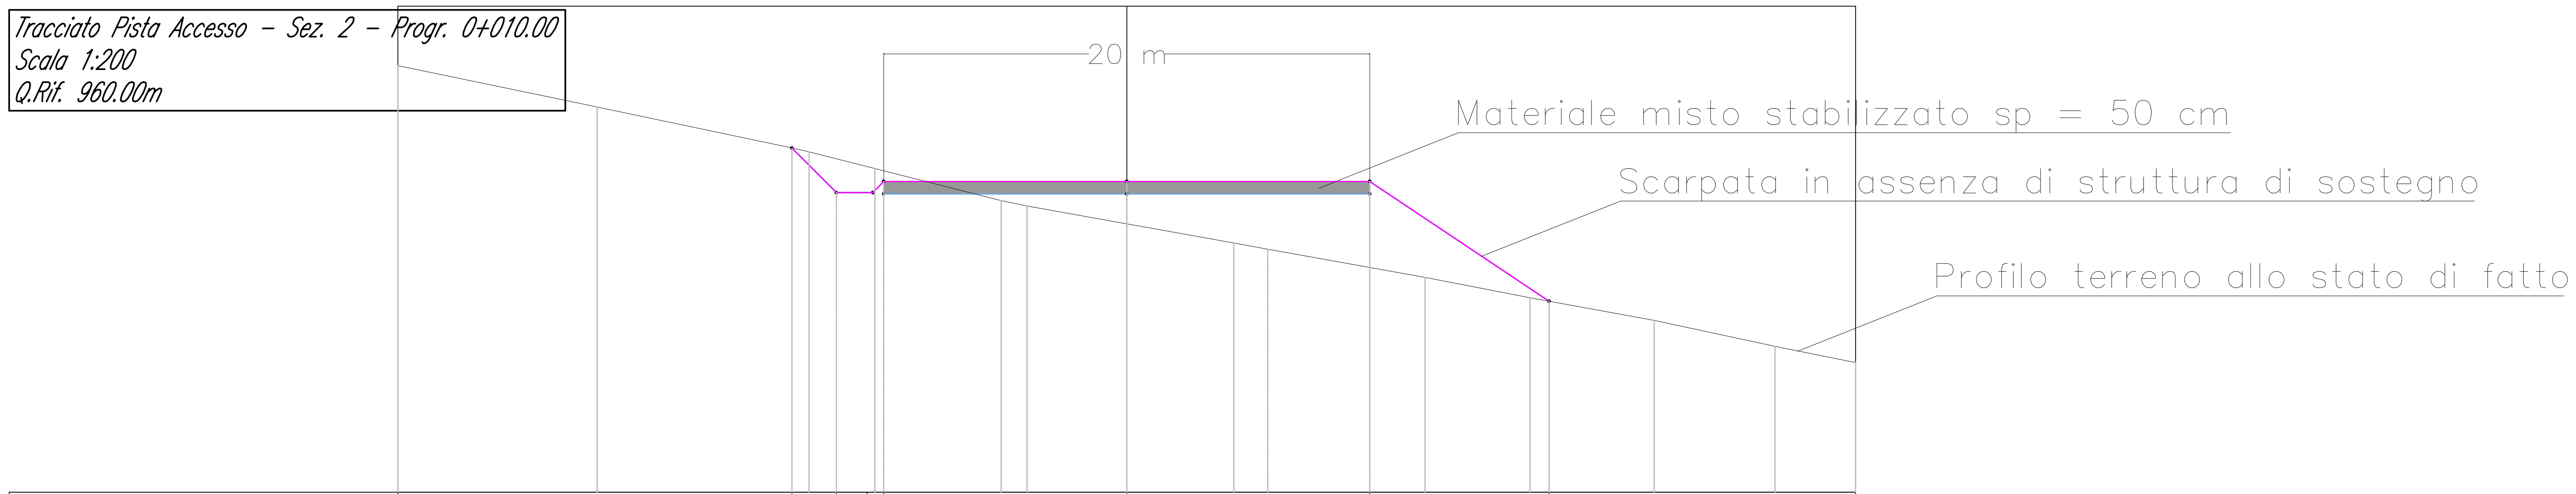

PROGRESSIVE TERRENO	-13.78, -11.95, -10.69, -10.00, 0.00, 10.00, 17.38
QUOTE TERRENO	977.55, 975.99, 975.85, 974.15, 974.00, 973.32, 972.00, 971.77, 971.04, 970.87, 970.25, 970.00, 968.84, 968.00, 967.07, 966.00, 965.34
DISTANZE PARZIALI TERRENO	7.40, 0.64, 8.06, 0.66, 2.71, 5.20, 1.07, 4.10, 0.97, 3.43, 1.40, 6.48, 4.32, 5.11, 4.97, 3.32
PROGRESSIVE PROGETTO	-13.78, -12.21, -11.95, -10.45, -10.00, 0.00, 10.00, 17.38
QUOTE PROGETTO	974.16, 972.59, 972.33, 972.33, 972.78, 972.78, 972.78, 967.86
DISTANZE PARZIALI PROGETTO	1.57, 0.26, 1.26, 0.45, 10.00, 10.00, 7.38
DIFFERENZA QUOTE	0.00, -1.19, -1.39, -1.01, -0.44, 1.74, 3.53, 0.00

INQUADRAMENTO IN PLANIMETRIA

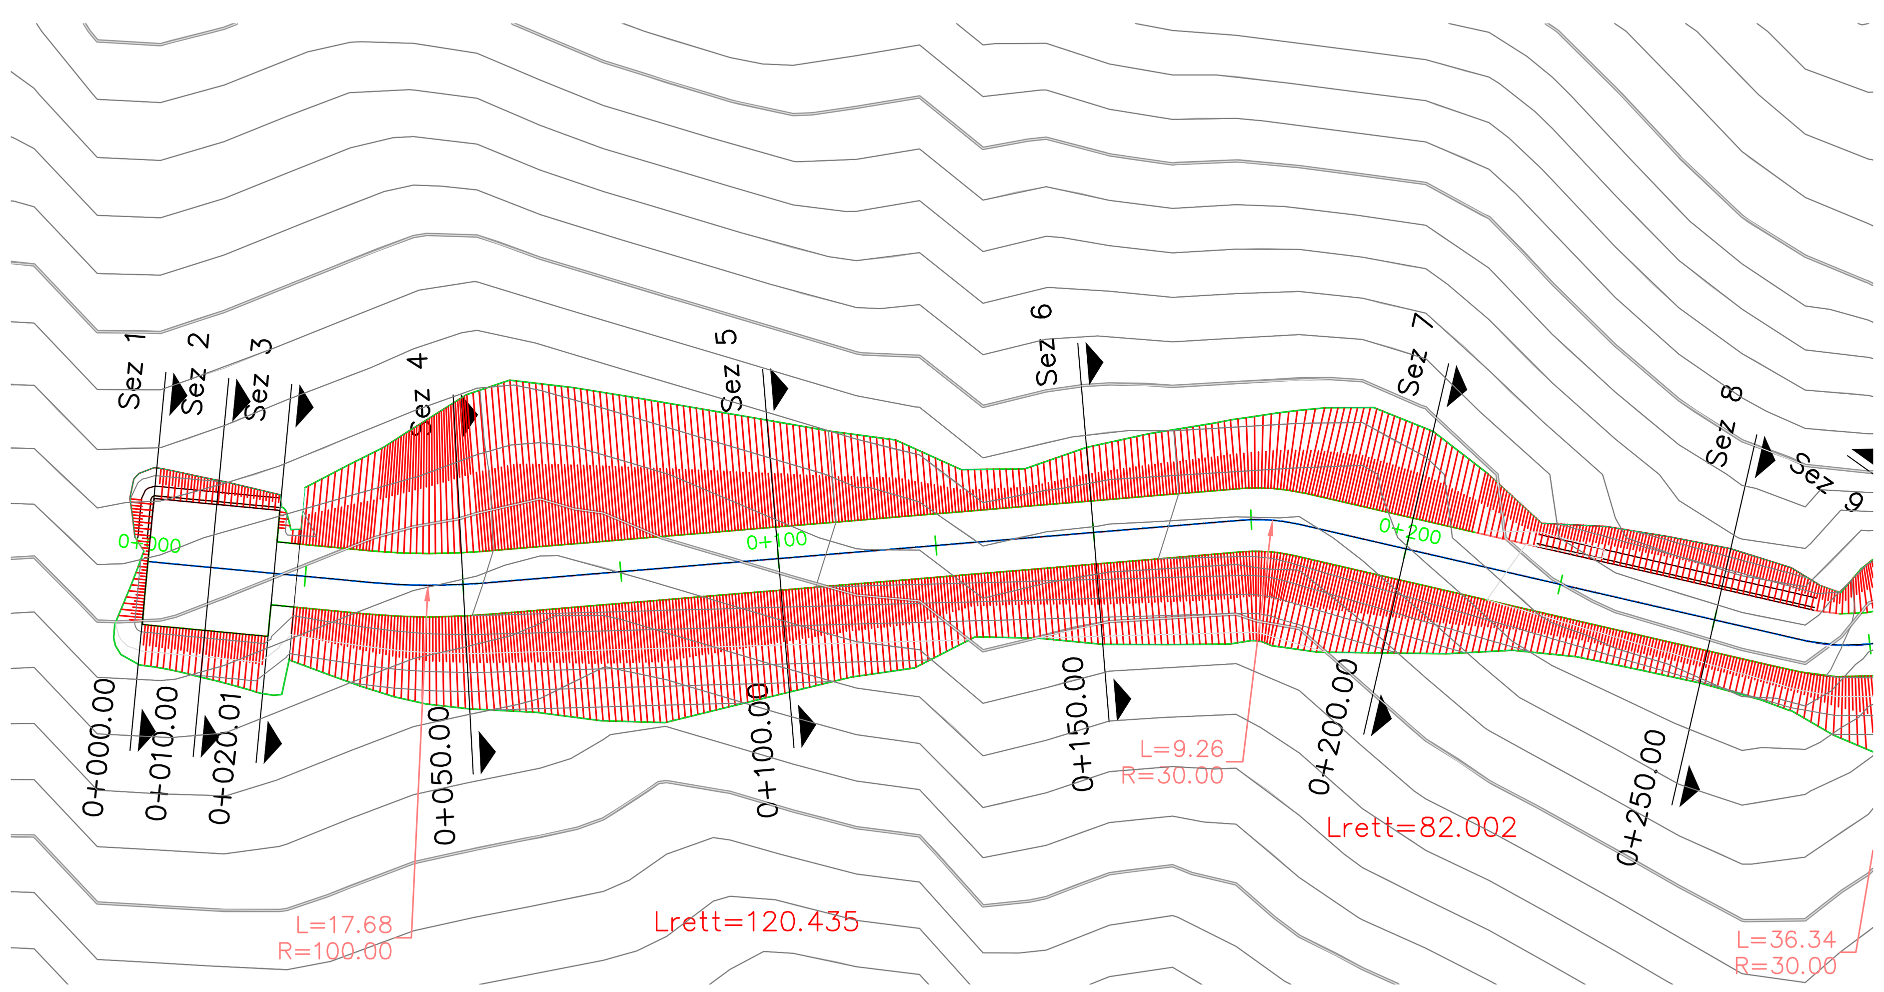

Firmato digitalmente da:
SEMBENELLI GIUSEPPE
INGEGNERE
Firmato il 2023/01/16 16:08
Seriale Certificato: 1058573905508422038619906888118759 78585
Valido dal 25/03/2021 al 24/03/2024
ArubaPEC S.p.A. NG CA 3

REV.	DATE	DESCRIPTION	PREPARED	CHECKED	APPROVED
ORDINE APPARTENENZA					Ingegnere
PROVINCIA/REGIONE					Verona
NUM. MATRICOLA					1542
00	29-11-22	REVISIONE	R. Pirola	G. Panni	G. Sembenelli

CONTRACTOR'S LOGO: Stantec

enel Green Power
HGT Design & Execution
EGP VALIDATION

VALIDATED BY	F. TORASSO
VERIFIED BY	-
COLLABORATORS	-

PROJECT: **IMPIANTO IDROELETTRICO DI PIZZONE II**

FILE NAME: **GRE.EEC.D14.IT.H.16071.00.148.00**

CLASSIFICATION:	FORMAT:	SCALE:	PLOT SCALE:	SHEET:
PUBLIC	A1	1:200	1:1	1 di / of 3

UTILIZATION SCOPE: **Progetto Definitivo per Autorizzazione**

TITLE:
VIABILITA'
STRADA DI ACCESSO - COLLEGAMENTO CON TORNANTE 10
TIPOLOGICO 1/3

EGP CODE

GROUP	FUNCTION	TYPE	ISSUER	COUNTRY	TEC.	PLANT	SYSTEM	PROGRESSIVE	REVISION
GRE	EEC	D	1 4	I T	H	1 6 0 7 1	0 0	1 4 8	0 0

This document is property of Enel Green Power SpA. It is strictly forbidden to reproduce this document, in whole or in part, and to provide to others any related information without the previous written consent by Enel Green Power SpA.