Cabine di impianto - Cabina SCADA

Scala 1:50

PROSPETTO POSTERIORE

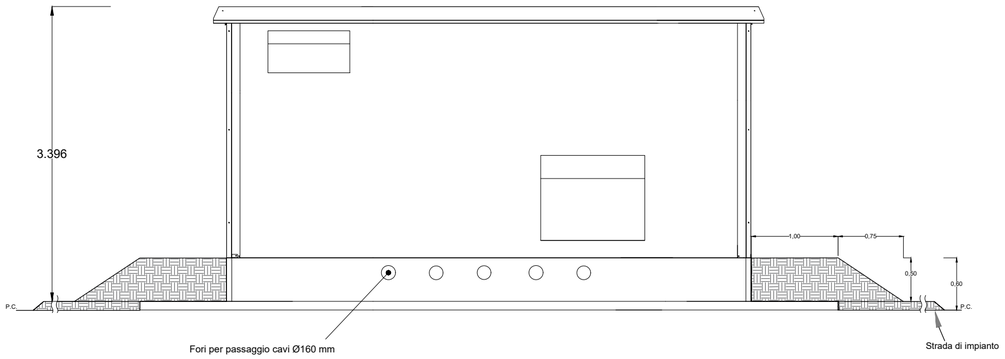

PROSPETTO FRONTALE

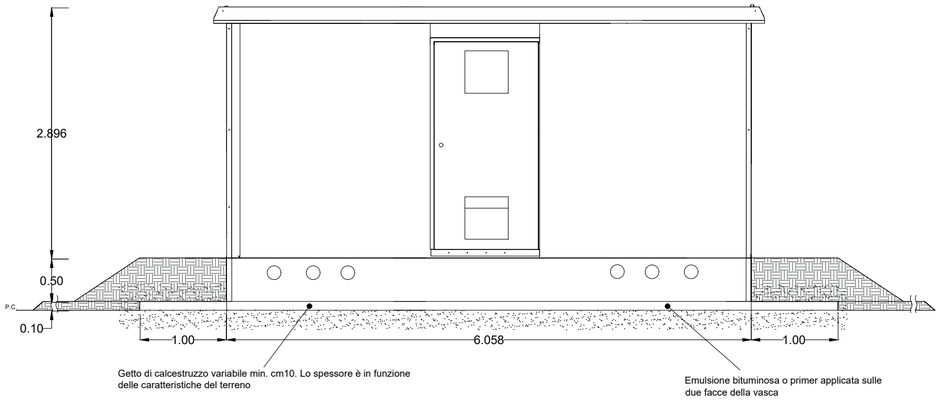

PROSPETTO LATERALE

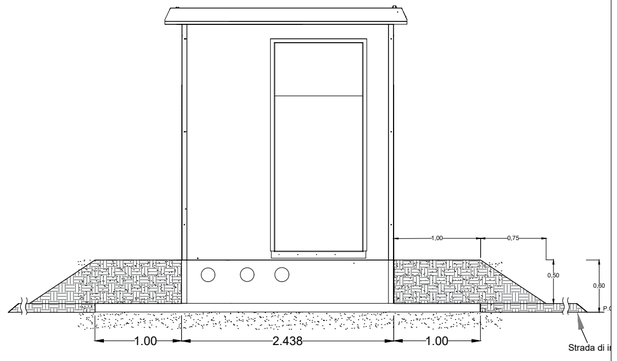

PIANTA DALL'ALTO

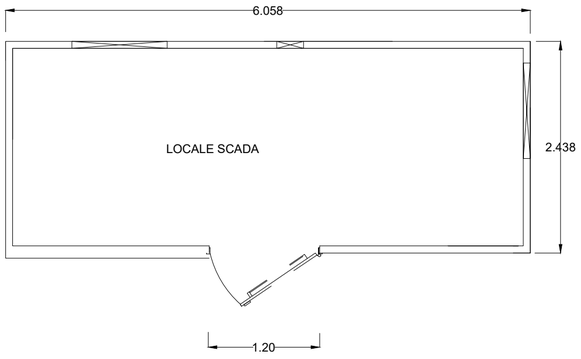

NOTE

Misure espresse in metri

Dott. Ing. VITO BRETTI ORDINE INGEGNERI BARI A 23403 settore a-b-c

REV.	DATE	DESCRIPTION	PREPARED	CHECKED	APPROVED
00	03/08/2023	EMISSIONE DEFINITIVA	S.De Marco E.Barbiere	A.Fata M.Gallina	V.Bretti

CONTRACTOR'S LOGO

PROJECT: Caorle (15533)

FILE NAME: GRE.EEC.D.25.IT.P.15533.00.059.00_CABINE DI IMPIANTO DI UTENZA - CABINA SCADA.DWG

Engineering & Construction

GRE VALIDATION

VALIDATED BY	PE EGP
VERIFIED BY	Discipline EGP
COLLABORATORS	

CLASSIFICATION:	FORMAT:	SCALE:	PLOT SCALE:	SHEET:
Company	A2	1:50	1:1	1 di / of 1

UTILIZATION SCOPE: Basic Design

TITLE: **CABINE DI IMPIANTO DI UTENZA - CABINA SCADA**

GRE CODE

GROUP	FUNCTION	TYPE	ISSUER	COUNTRY	TEC.	PLANT	SYSTEM	PROGRESSIVE	REVISION
GRE	EEC	D	25	IT	P	15533	00	059	00

This document is property of Enel Green Power SpA. It is strictly forbidden to reproduce this document, in whole or in part, and to provide to others any related information without the previous written consent by Enel Green Power SpA.