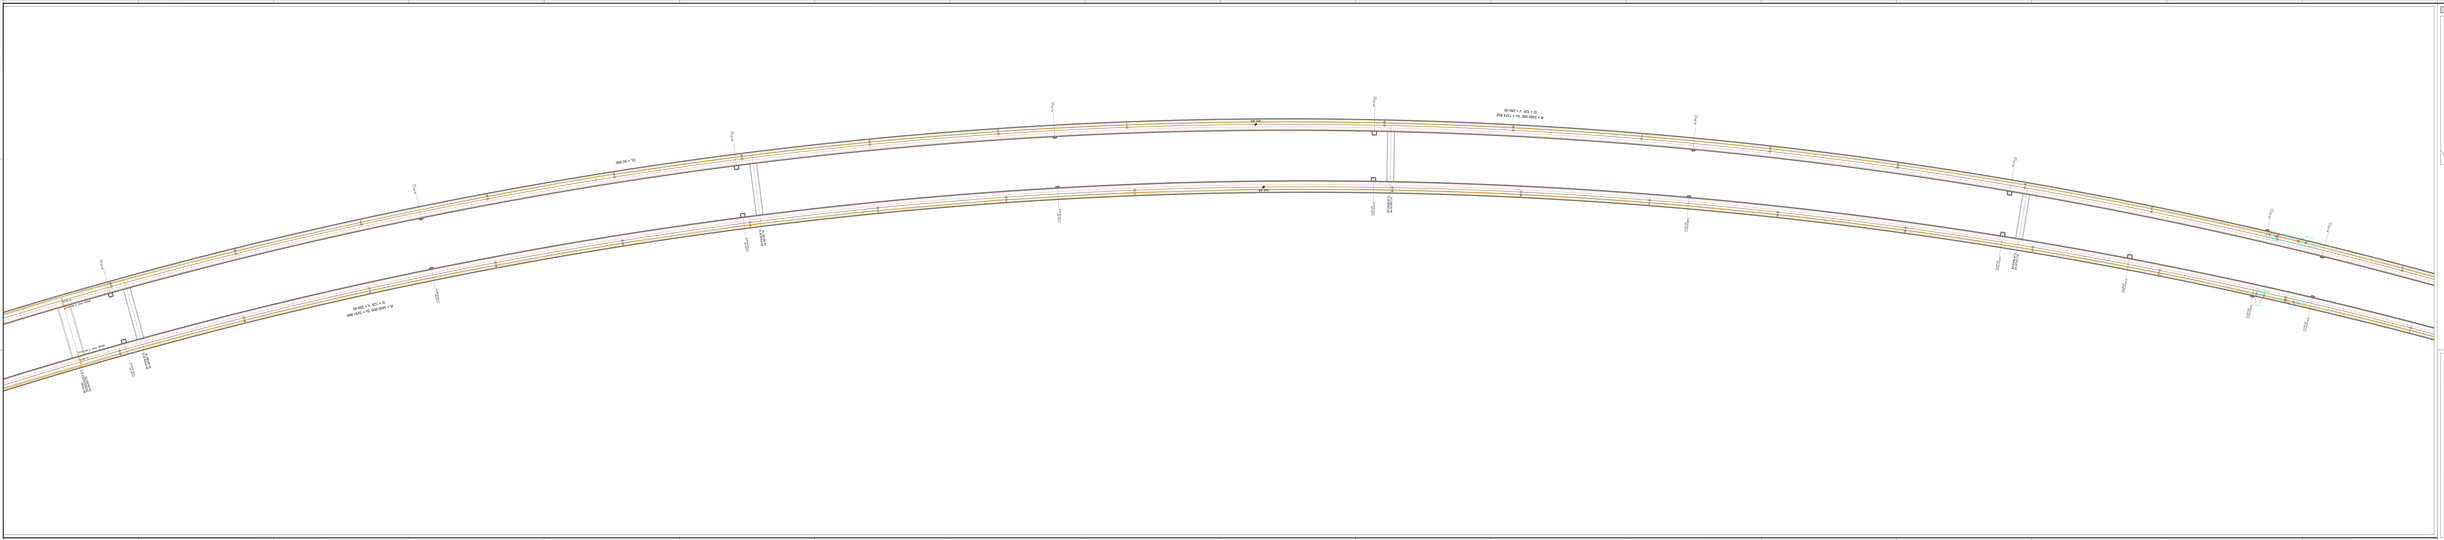

KEY PLAN - Scale 1:10000

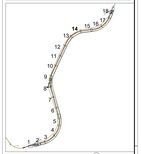

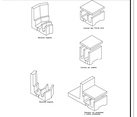
Viaduct Deck
Viaduct Deck with Cant
Viaduct Deck with Cant
Viaduct Deck
Viaduct Deck
Viaduct Deck