Piante e prospetti chiosco - Scala 1:50

VISTA LATERALE

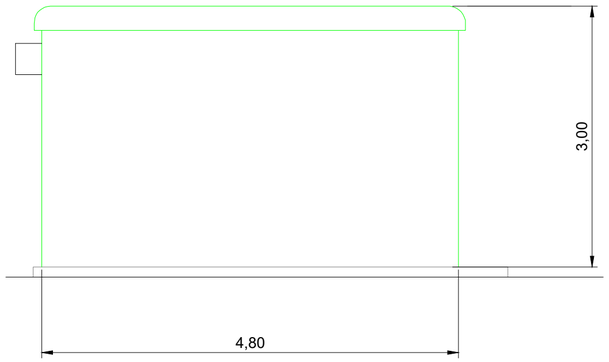

SEZIONE W–W

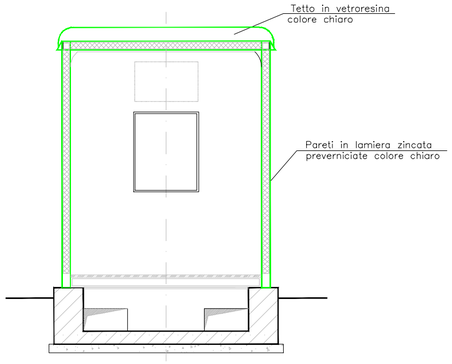

VISTA FRONTALE

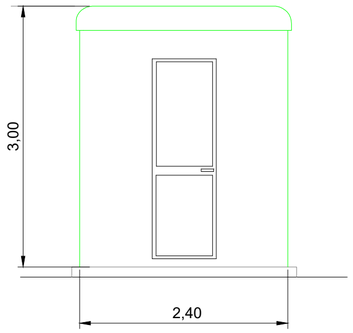

PIANTA

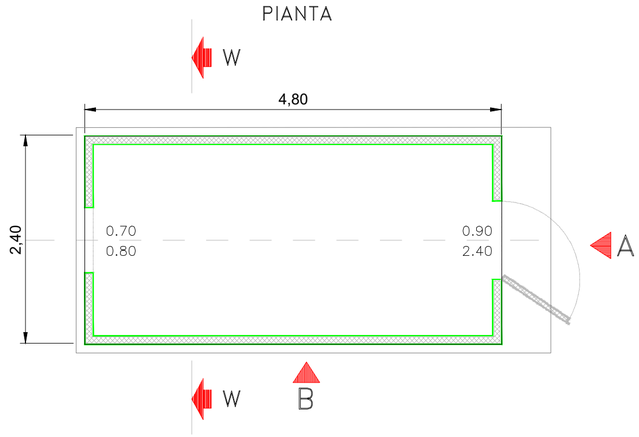

N.B. Le quote sono espresse in m

COMMITTENTE

ENGIE TREXENTA SRL
PIVA 12367510968
Via Chiese 72, Milano 20126

STUDIO DI PROGETTAZIONE

Ing Daniele Cavallo
Via C. del Croix, 55 - 72022 - Latiano (BR)

SCM INGEGNERIA

ORDINE INGEGNERI PROVINCIA DI BRINDISI
Dott. Ing. Daniele CAVALLO n° 1220
Sezione: A
Settore: Civile - Ambientale
Industriale
Informazione

REV.	DATE	DESCRIPTION	BY	CHD	APP.
1	Ott-23	EMESSO PER ITER AUTORIZZATIVO	CC	DC	PL
0	Apr-23	EMESSO PER ITER AUTORIZZATIVO	CC	DC	PL

REVISIONS

Impianto per la produzione di energia elettrica da fonte eolica di potenza pari a 42 MW denominato "Marmilla"
Comuni di Villanovaforru, Sardara, Sanluri e Furtei (SU)
Variante in riduzione da 42 MW a 36 MW

PROGETTO DEFINITIVO IMPIANTO DI RETE

OBJECT:

Tav.20
Chiosco - Pianta e prospetti

APPROVED FOR CONSTRUCTION
DWG. REV. DATE
SIGNATURE
ORDER N°
SUPPLIER
CONTRACT N°
SUBPROJECT CODE:
THIS DWG. SUPERSEDED BY
THIS DWG. SUPERSEDES
SCALE 1:50
FWI DWG N°
SHEET OF
REV.

THIS DRAWING IS THE PROPERTY OF ENGIE TREXENTA SRL AND IS LENT WITH-OUT CONSIDERATION OTHER THAN THE BORROWER'S AGREEMENT THAT IT SHALL NOT BE REPRODUCED COPIED LENT OR DISPOSED OF DIRECTLY OR INDIRECTLY. NOR USED FOR ANY PURPOSE OTHER THAN THAT FOR WHICH IT IS SPECIFICALLY FURNISHED THE APPARATUS SHOWN IN THE DRAWING IS COVERED BY PATENTS.

CAD FILE NAME:

A2