Allegato 3.2

Planimetria Reti Di Torcia Ante e post Operam e Dispositivi di Monitoraggio

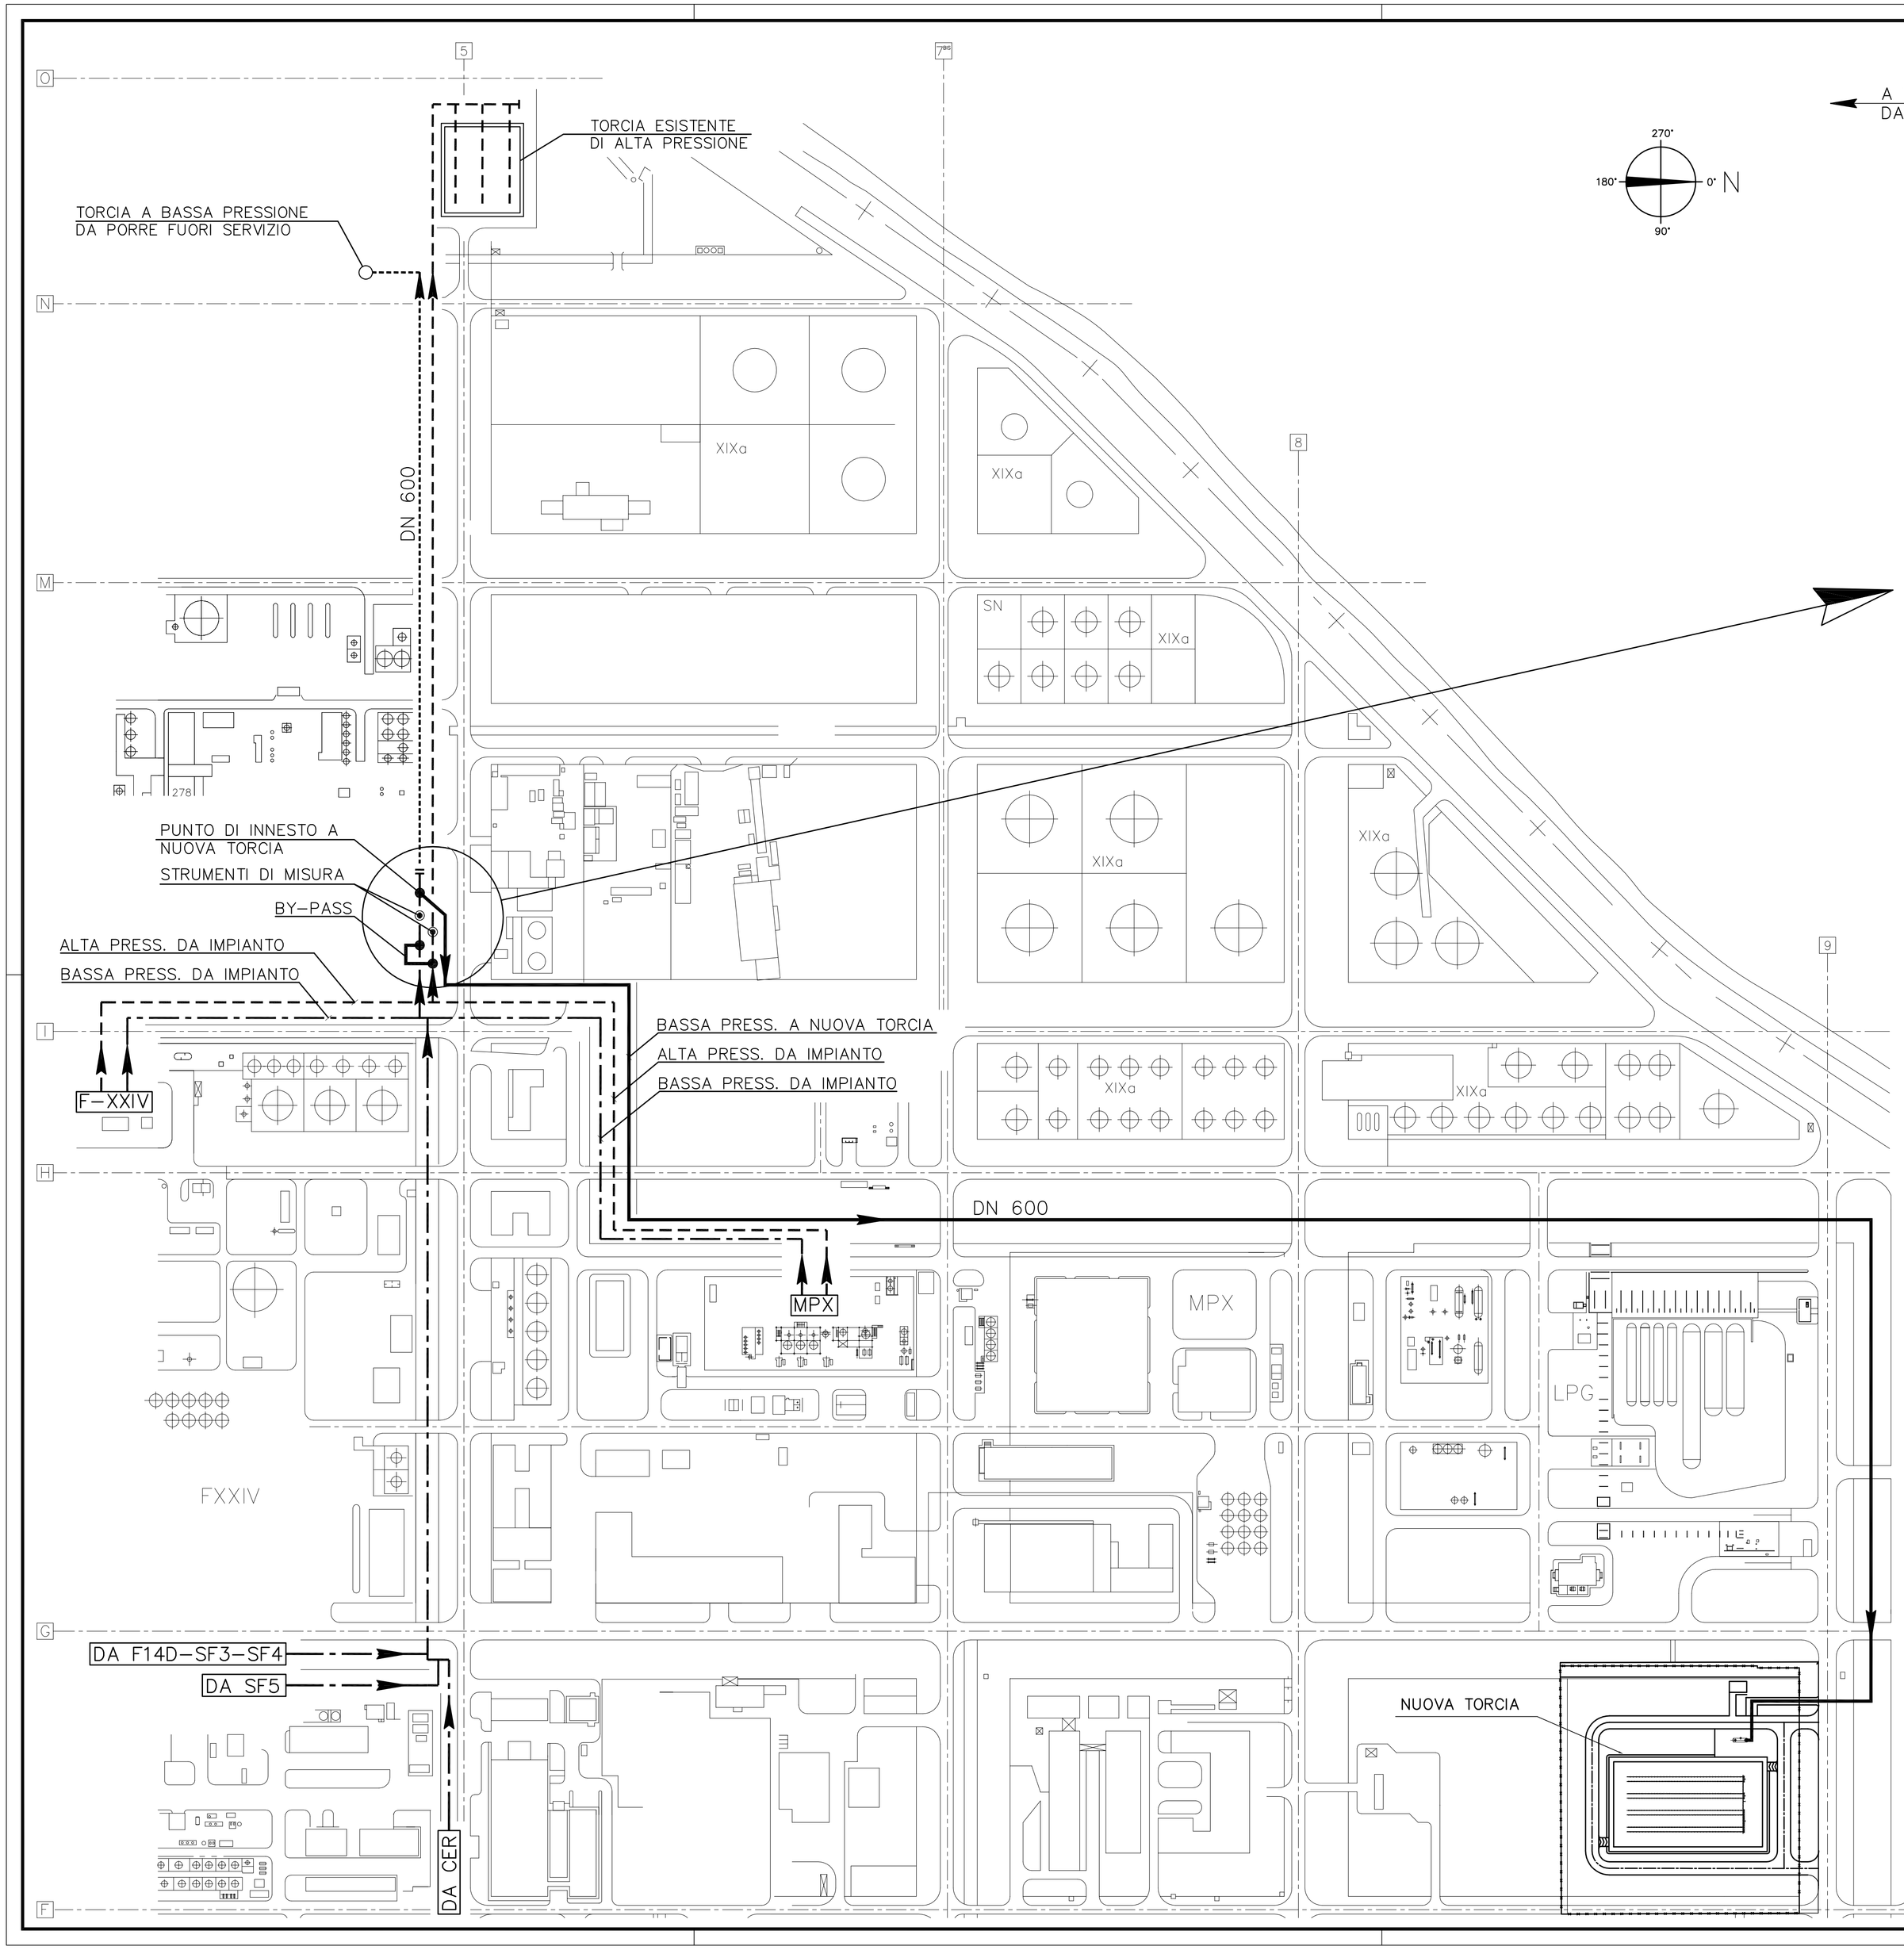

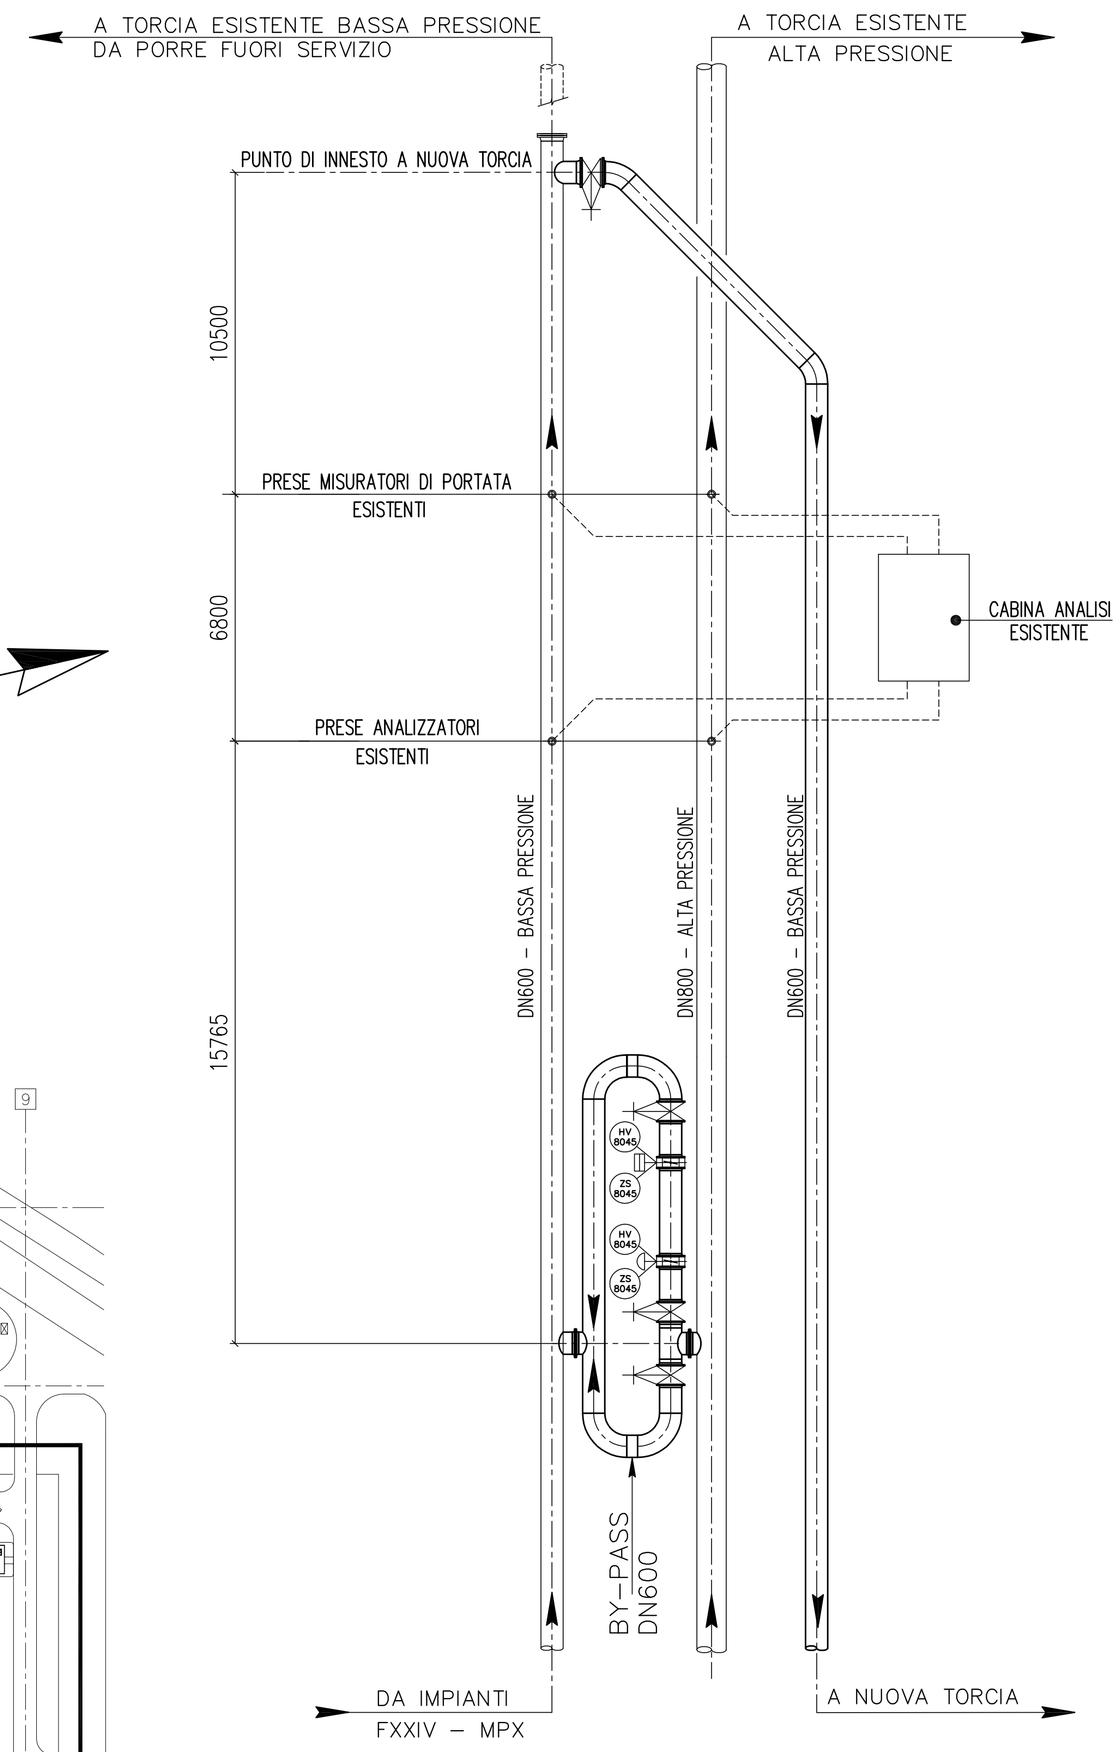

REV.	DESCRIPTION	DRAWN	CHK 'D	APP 'D	DATE
0	EMESSO PER AUTORIZZAZIONI DI LEGGE	S.R.	G.L.	L.M.	23.09.13

lyondellbasell

This drawing contains CONFIDENTIAL and PROPRIETARY information of LYONDELLBASELL. This information is not to be used or disclosed to anyone outside of LYONDELLBASELL and its subsidiares, except pursuant to a written agreement with LYONDELLBASELL

ISSUED BY : lyondellbasell Engineering

TITLE:

STABILIMENTO DI FERRARA
PLANIMETRIA RETI DI TORCIA ANTE E POST OPERAM E DISPOSITIVI DI MONITORAGGIO

SIZE	SCALE	ITEM	DEP.
A0	1:1500		

DRAWN	CHK 'D	APP 'D	DATE
S.R.	G.L.	L.M.	09-09-13

ACCOUNT CODE	JOB No.	SITE CODE	PLANT CODE	IDENTIFICATION NUMBER (AREA CODE / CLASS. CODE / PROGR. No. / DOC. No.)	REV. No.
	FE012235	FE		297214-03	00

FILE NAME