SEZIONI - Scala 1:200

Tracciato - CVT_E1
Sez. 1
Progr.: 0+000.00
Scala : 1:200
Q.Rif. : 900.00

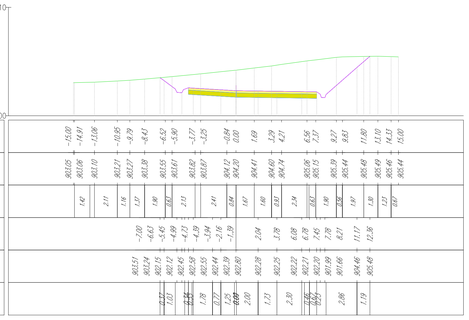

Tracciato - CVT_E1
Sez. 5
Progr.: 0+400.00
Scala : 1:200
Q.Rif. : 958.00

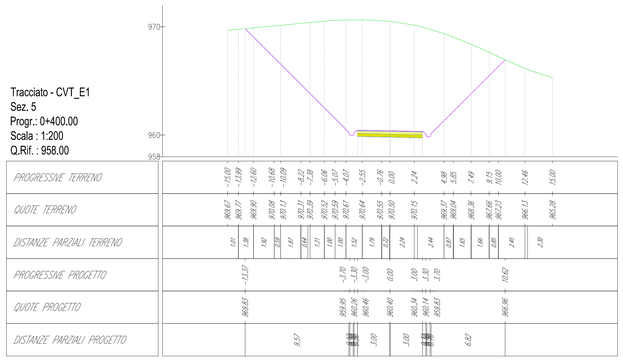

Tracciato - CVT_E1
Sez. 2
Progr.: 0+100.00
Scala : 1:200
Q.Rif. : 910.00

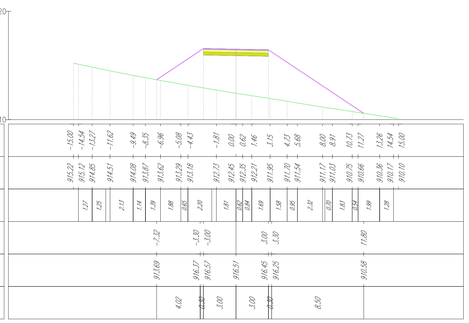

Tracciato - CVT_E1
Sez. 6
Progr.: 0+500.00
Scala : 1:200
Q.Rif. : 968.00

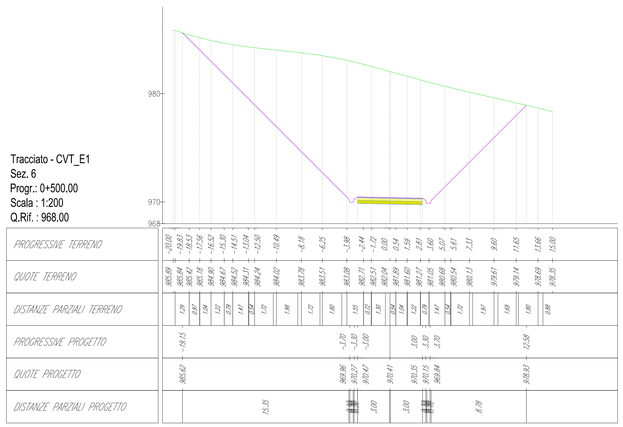

Tracciato - CVT_E1
Sez. 3
Progr.: 0+200.00
Scala : 1:200
Q.Rif. : 928.00

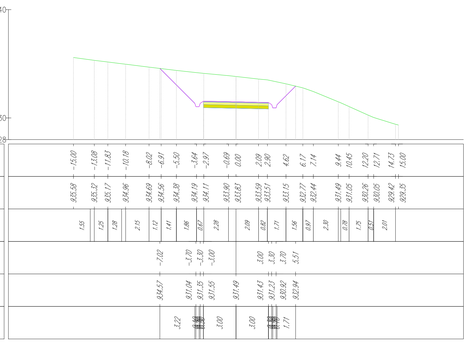

Tracciato - CVT_E1
Sez. 7
Progr.: 0+600.00
Scala : 1:200
Q.Rif. : 968.00

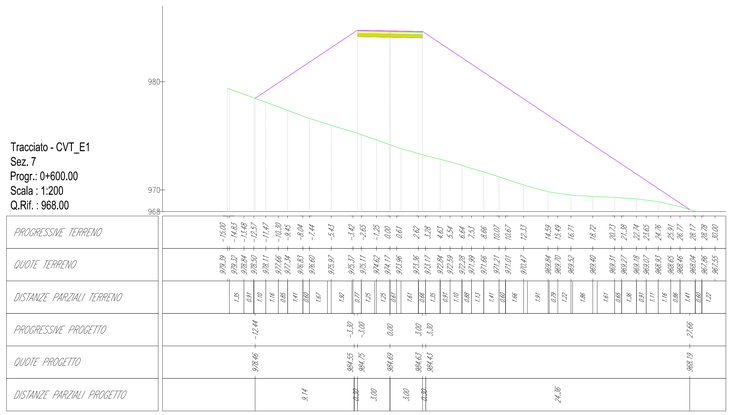

Tracciato - CVT_E1
Sez. 4
Progr.: 0+300.00
Scala : 1:200
Q.Rif. : 940.00

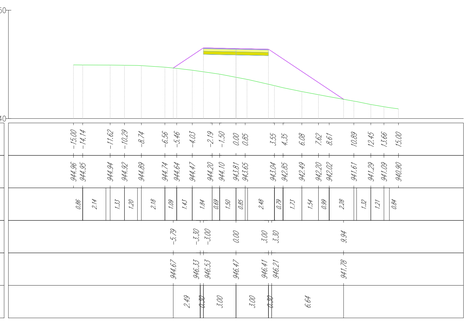

Tracciato - CVT_E1
Sez. 8
Progr.: 0+700.00
Scala : 1:200
Q.Rif. : 995.00

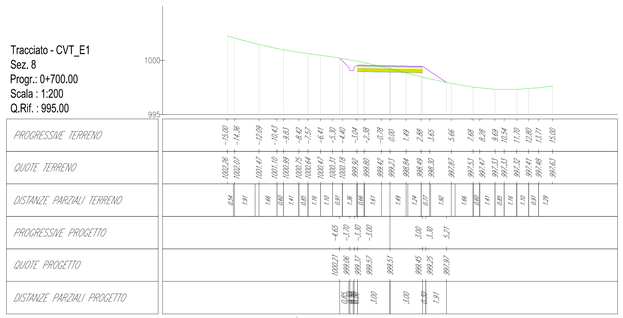

KEY MAP

REV.	DATE	DESCRIPTION	PREPARED	CHECKED	APPROVED
00	2021.02.19	Prima emissione	M.Terzi	N.Novali	P. Polinelli

Emanuele Staltari — FIRMATO DA: EMANUELE STALTARI, Data: 13/09/2023 11:27:16 CEST

CONTRACTOR'S LOGO: Stantec

PROJECT: IMPIANTO EOLICO CALTAVUTURO ESTENSIONE

FILE NAME: GRE.EEC.D.73.IT.W.14362.15.005.00 - Layout strade

CLASSIFICATION: PUBLIC | FORMAT: A0 | SCALE: 1:200 | PLOT SCALE: 1:1 | SHEET: 5 di/of 8

Enel Green Power Solar Energy

Engineering & Construction

EGP VALIDATION

VALIDATED BY	Iaciofano
VERIFIED BY	Sabatino
COLLABORATORS	Bellorini

UTILIZATION SCOPE: BASIC DESIGN

TITLE: CVT_E01 - PISTA DI ACCESSO E PIAZZOLA SEZIONI

EGP CODE

GROUP	FUNCTION	TYPE	ISSUER	COUNTRY	TEC	PLANT	SYSTEM	PROGRESSIVE	REVISION
GRE	EEC	D	7 3	I T	W	1 4 3 6 2	1 5 0 0 5	0 0	

This document is property of Enel Green Power Solar Energy Srl. It is strictly forbidden to reproduce this document, in whole or in part, and to provide to others any related information without the previous written consent by Enel Green Power/Enel Green Power Solar Energy Srl.