PLANIMETRIA - Scala 1:1.000

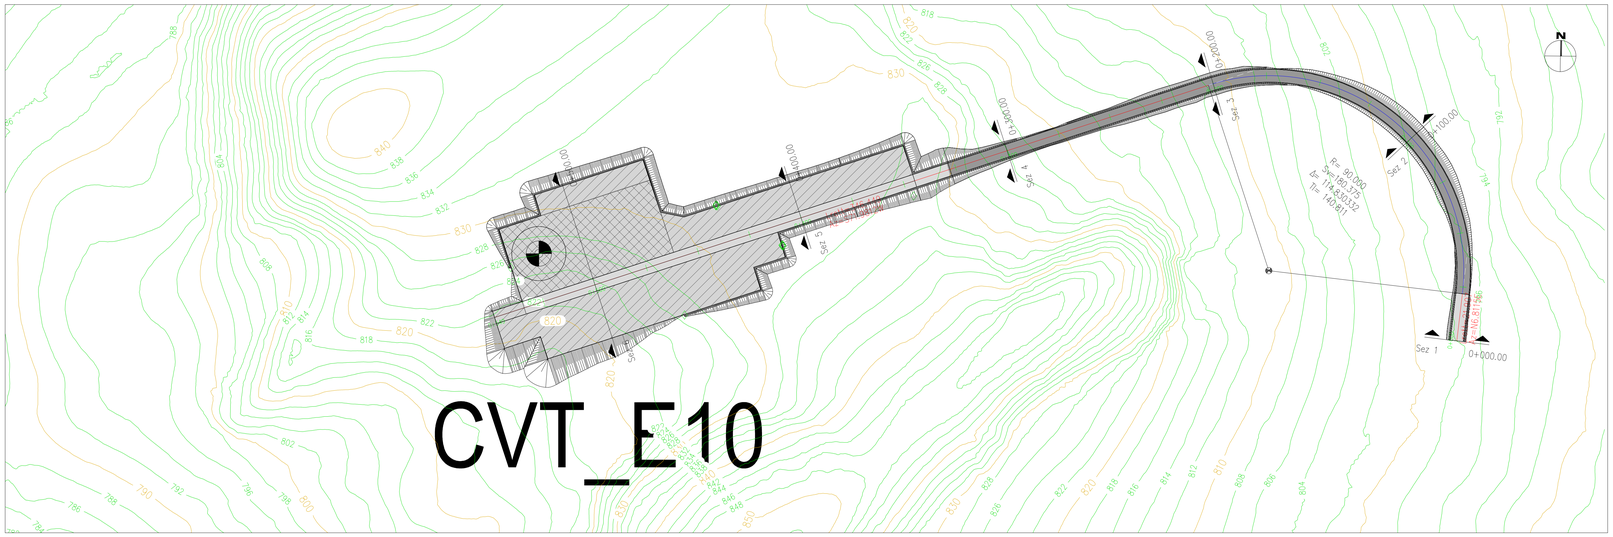

PROFILO - Scala 1:2.000

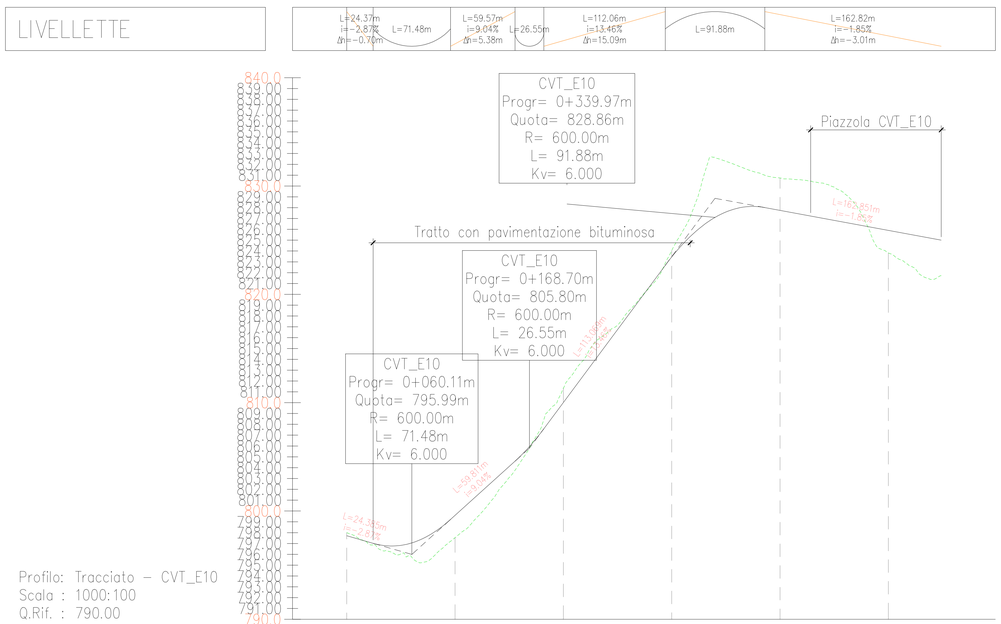

NUMERO SEZIONE	1	2	3	4	5	6
DISTANZE PROGRESSIVE	0+000,00	0+100,00	0+200,00	0+300,00	0+400,00	0+500,00
DISTANZE PARZIALI		100,00	100,00	100,00	100,00	100,00
QUOTE PROGETTO	798,00	797,53	811,34	824,04	838,74	823,83
QUOTE TERRENO	798,00	797,53	811,34	824,04	838,74	823,83
DIFFERENZA QUOTE	0,00	-0,06	1,33	0,39	2,99	-0,07
ETTOMETRICHE	00	01	02	03	04	05

ANDAMENTO PLANIMETRICO

TABELLA COORDINATE AEROGENERATORI

Coordinate UTM WGS 84 Zona 33N		
ID	Est	Nord
CVT_E01	398916	4178074
CVT_E02	399300	4178481
CVT_E03	399954	4178287
CVT_E04	400409	4177704
CVT_E05	400855	4178131
CVT_E06	401176	4177007
CVT_E07	400344	4181721
CVT_E08	399874	4181920
CVT_E09	400851	4181779
CVT_E10	401413	4181926
CVT_E11	402159	4182923
CVT_E12	398059	4179887
CVT_E13	400448	4180074
CVT_E14	399553	4180045
CVT_E15	399376	4176864
CVT_E16	398861	4176861
CVT_E17	398341	4176758
CVT_E18	400018	4176396

KEY MAP

LEGENDA

- Viabilita'
- Viabilita' con pavimentazione bituminosa
- Area della piazzola da rinaturalizzare
- Area definitiva della piazzola
- Tratti in rilevato
- Tratti in trincea

LEGENDA TABELLE DI TRACCIAMENTO

- Δ Angolo al centro della curva circolare
- R Raggio della curva circolare
- Sv Sviluppo della curva circolare
- Ti Lunghezza della tangente della curva circolare

LEGENDA PROFILO ALTIMETRICO

- Profilo del terreno
- Profilo di progetto

Dati del raccordo verticale:

- Prog. Progressiva del vertice altimetrico
- Q.ta Quota del vertice altimetrico
- R Raggio della curva altimetrica
- L Sviluppo della curva altimetrica
- Kv Valore K curva altimetrica

Dati della livelletta:

- L Lunghezza della livelletta
- i Pendenza della livelletta

Emanuele Staltari — Firmato da EMANUELE STALTARI Data: 15/06/2023 11:27:45 CEST

REV.	DATE	DESCRIPTION	PREPARED	CHECKED	APPROVED
00	2021.02.19	Prima emissione	M.Terzi	N.Novati	P. Polinelli

CONTRACTOR'S CODE: Stantec

PROJECT: IMPIANTO EOLICO CALTAVUTURO ESTENSIONE

FILE NAME: GRE.EEC.D.73.IT.W.14362.15.009.00 - Layout strade

Enel Green Power Solar Energy — Engineering & Construction

EGP VALIDATION

VALIDATED BY	Iaciofano
VERIFIED BY	Sabatino
COLLABORATORS	Bellorini

CLASSIFICATION:	FORMAT:	SCALE:	PLOT SCALE:	SHEET:
PUBLIC	A0	Varie	1:1	11 di/of 12

UTILIZATION SCOPE: BASIC DESIGN

TITLE: CVT_E10 - PISTA DI ACCESSO E PIAZZOLA Planimetria e profilo

EGP CODE

GROUP	FUNCTION	TYPE	ISSUER	COUNTRY	TEC.	PLANT	SYSTEM	PROGRESSIVE	REVISION
GRE	EEC	D	73	IT	W	14362	15	009	00

This document is property of Enel Green Power Solar Energy Srl. It is strictly forbidden to reproduce this document, in whole or in part, and to provide to others any visited information without the previous written consent by Enel Green Power Solar Energy Srl.